




1 Front Elevation
1:50

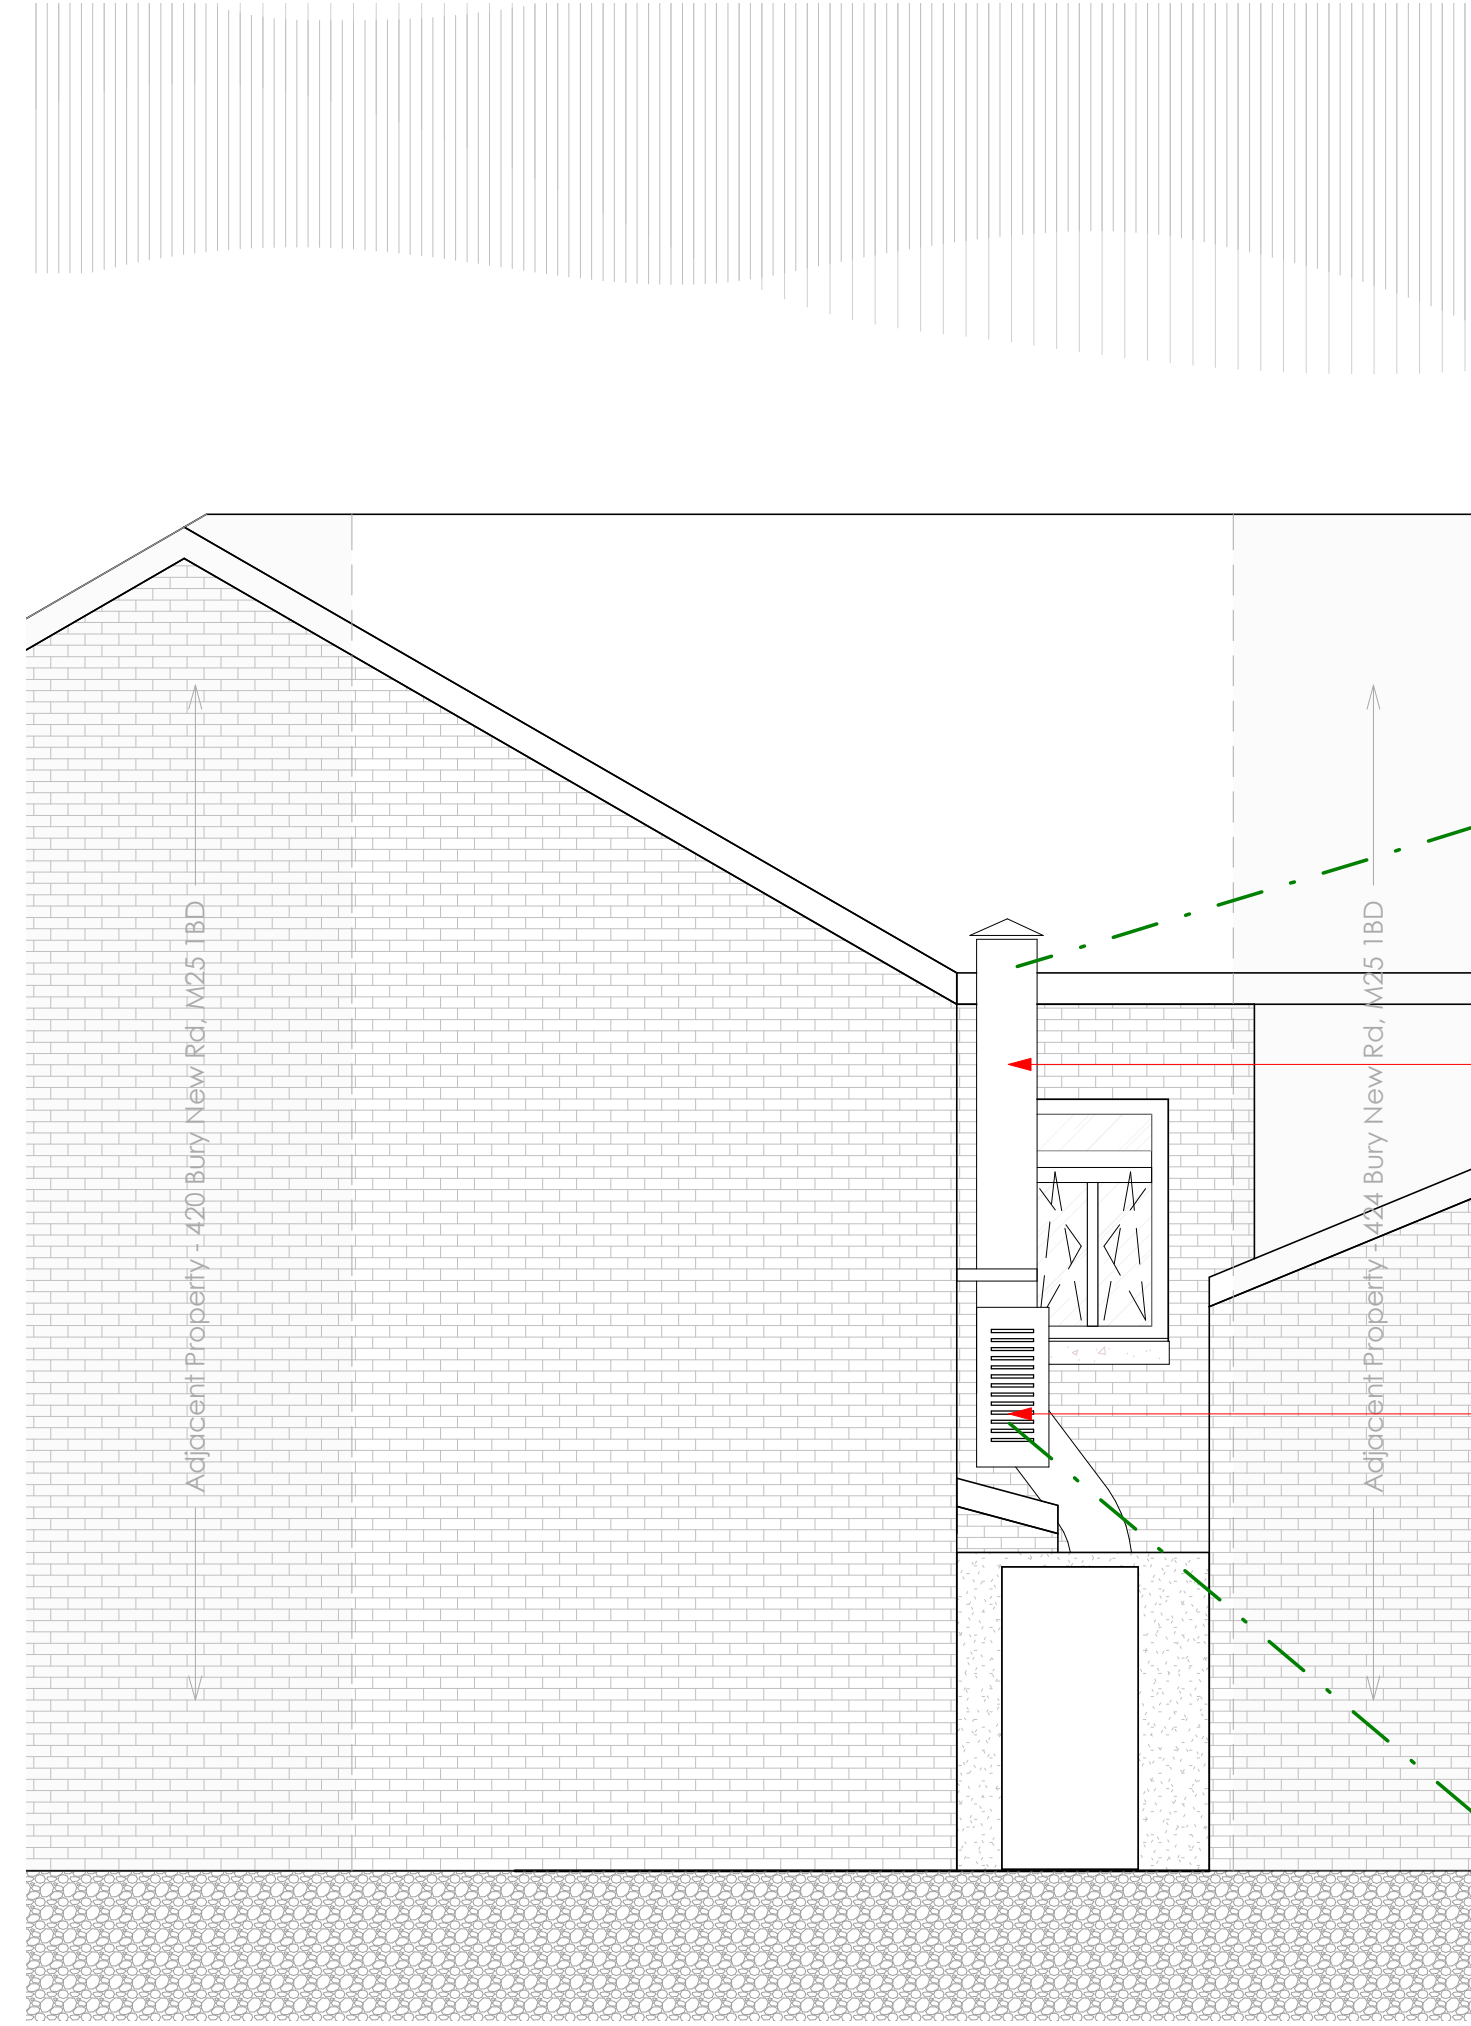

2 Rear Elevation
1:50



Image. 01



Image. 02

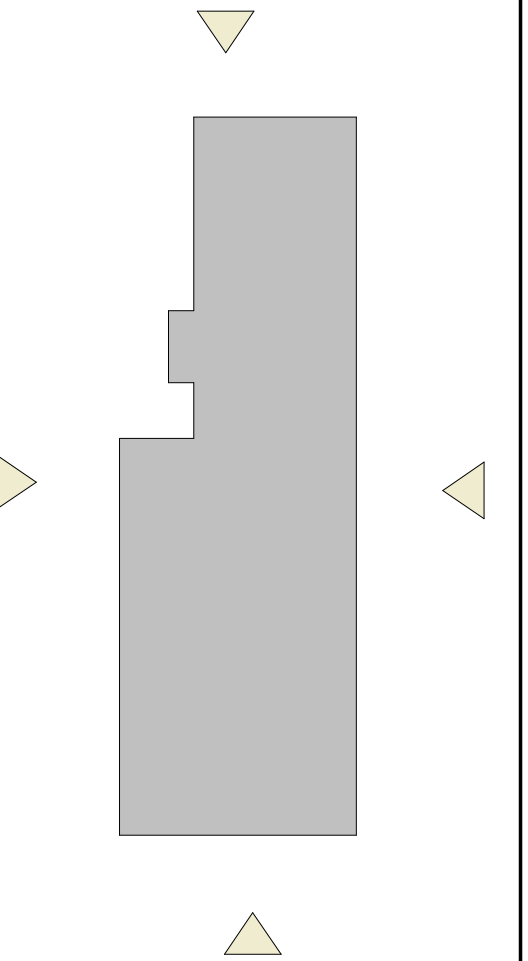


Image. 03



Image. 04

SCALE 1:50
0 1m 2m 3m



D Planning add vent units 18/08/26
A Planning/ 1st Issue 29/05/26
Rev Description By Date

MUSE
Architects

422 Bury New Road M25
1BD

PROJECT:
Existing and Proposed Elevations

DRAWING TITLE:

DRAWING STATUS: Planning

DRAWN: OKJ CHECKED: MM

APPROVED: MM DATE: 15/10/25

1:50 SCALE 111_A1.03 DRAWING NUMBER D REV: (A1)