


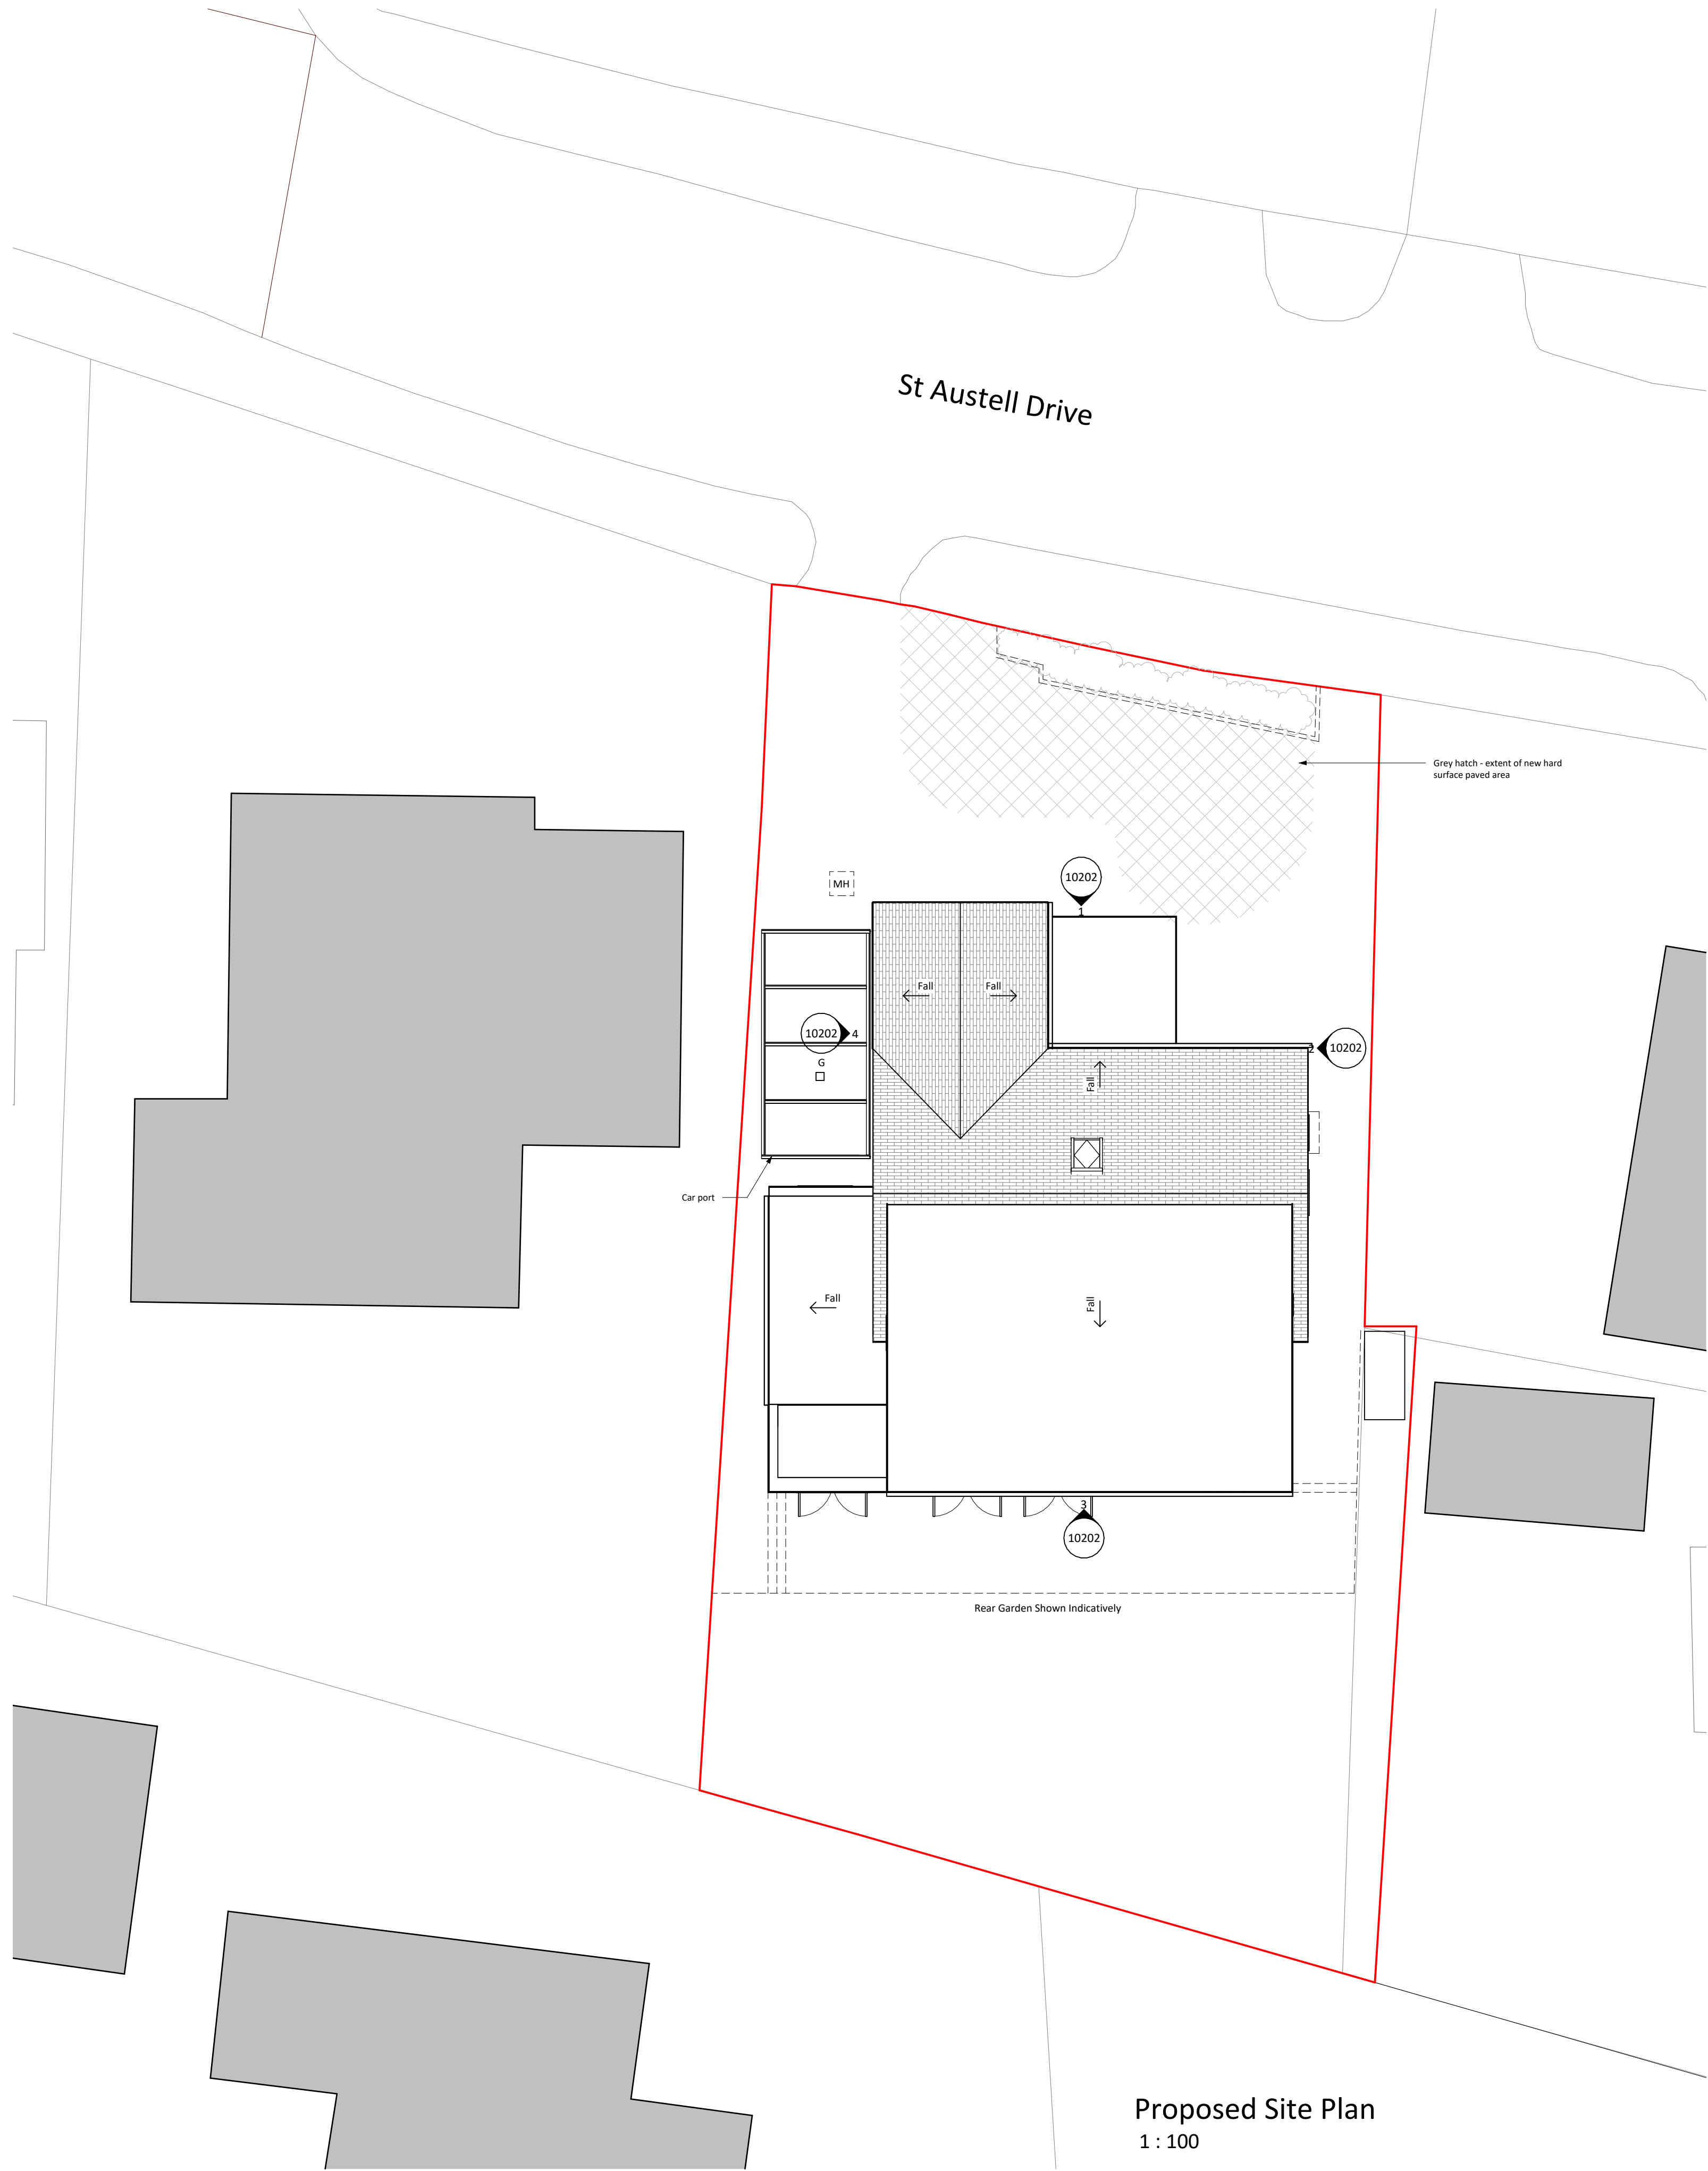


Responsibility is not accepted for errors made by others in scaling from this drawing.
All construction information should be taken from figured dimensions only.

GENERAL NOTES

- All dimensions indicative as surveyed on site.
- Contractor to verify site dimensions, ownership boundary and services before commencing works.

DRAWING KEY

Site Boundary

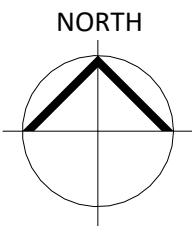

DRAWING KEY

Site Boundary

Existing building elements

Area of demolition

RWP Rainwater pipe (existing)

SVP Soil vent pipe (existing)

G Gully (existing)

MH Manhole (existing)

PV Photovoltaic panel (indicative)

S4 PL02 31/05/24 Stage 3 Drawing Issue

S4 PL01 28/05/24 Stage 3 Drawing Issue

STATUS	REV	DATE	DESCRIPTION
--------	-----	------	-------------

CLIENT	REVISED BY
Natalie Vela Williams	PS

CHECKED BY
SH

ORIGINATOR NO
00025

CONSULTANT

studio pesa

www.studiopesa.co.uk © studio pesa LLP 2024

PROJECT

1 St Austell Drive

Greenmount, Bury, BL8 4EY

DRAWING TITLE

Proposed Site Plan

STATUS CODE SCALE

S4 : Suitable for stage approval 1 : 100@A1

DRAWING USAGE: **PROPOSED**

PROJECT - ORIGINATOR - VOLUME - LEVEL - TYPE - ROLE - NUMBER STATUS _ REVISION _ CLASS.

00025-SP-XX-XX-DR-A-10003 S4_PL02_XXXX