

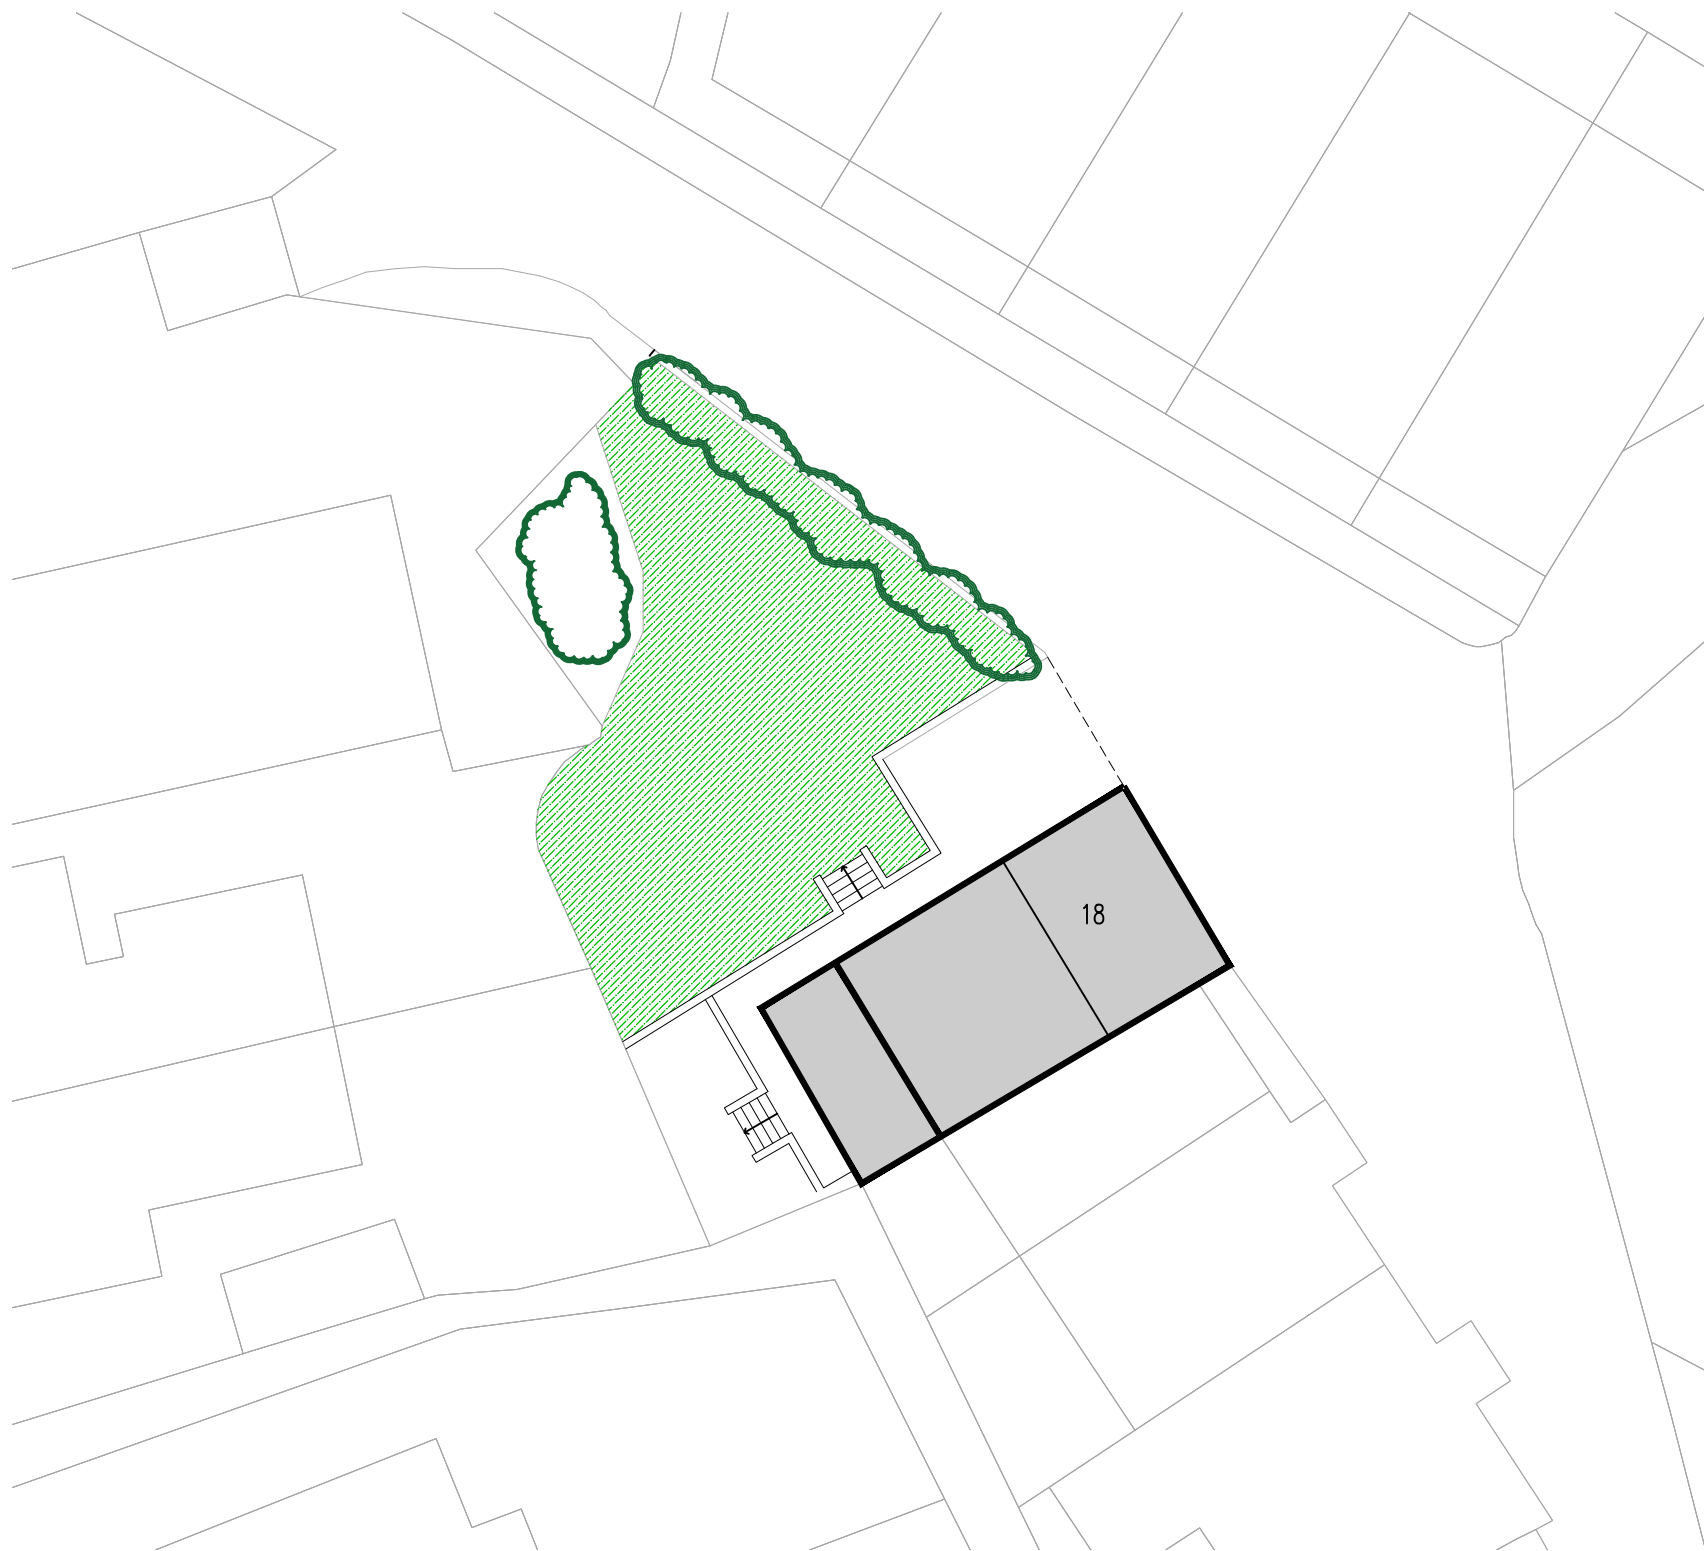
 


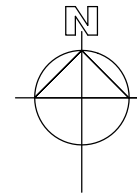

EXISTING SITE PLAN
1:200@A3

 

SITE LOCATION PLAN (255sqm)
1:1250@A3

Rev	Amendments	Date	Ints
Mark Gordon Design + Associates			
Project 18 POT GREEN, RAMSBOTTOM, BLO 9RG			
Drawing Title SITE LOCATION PLAN & EXISTING SITE PLAN			
Drawn	MG	Checked	—
Date	MAR 2024	Scale@A3	1 : 100
Drawing No.	18PG/199/BR	Rev.	