



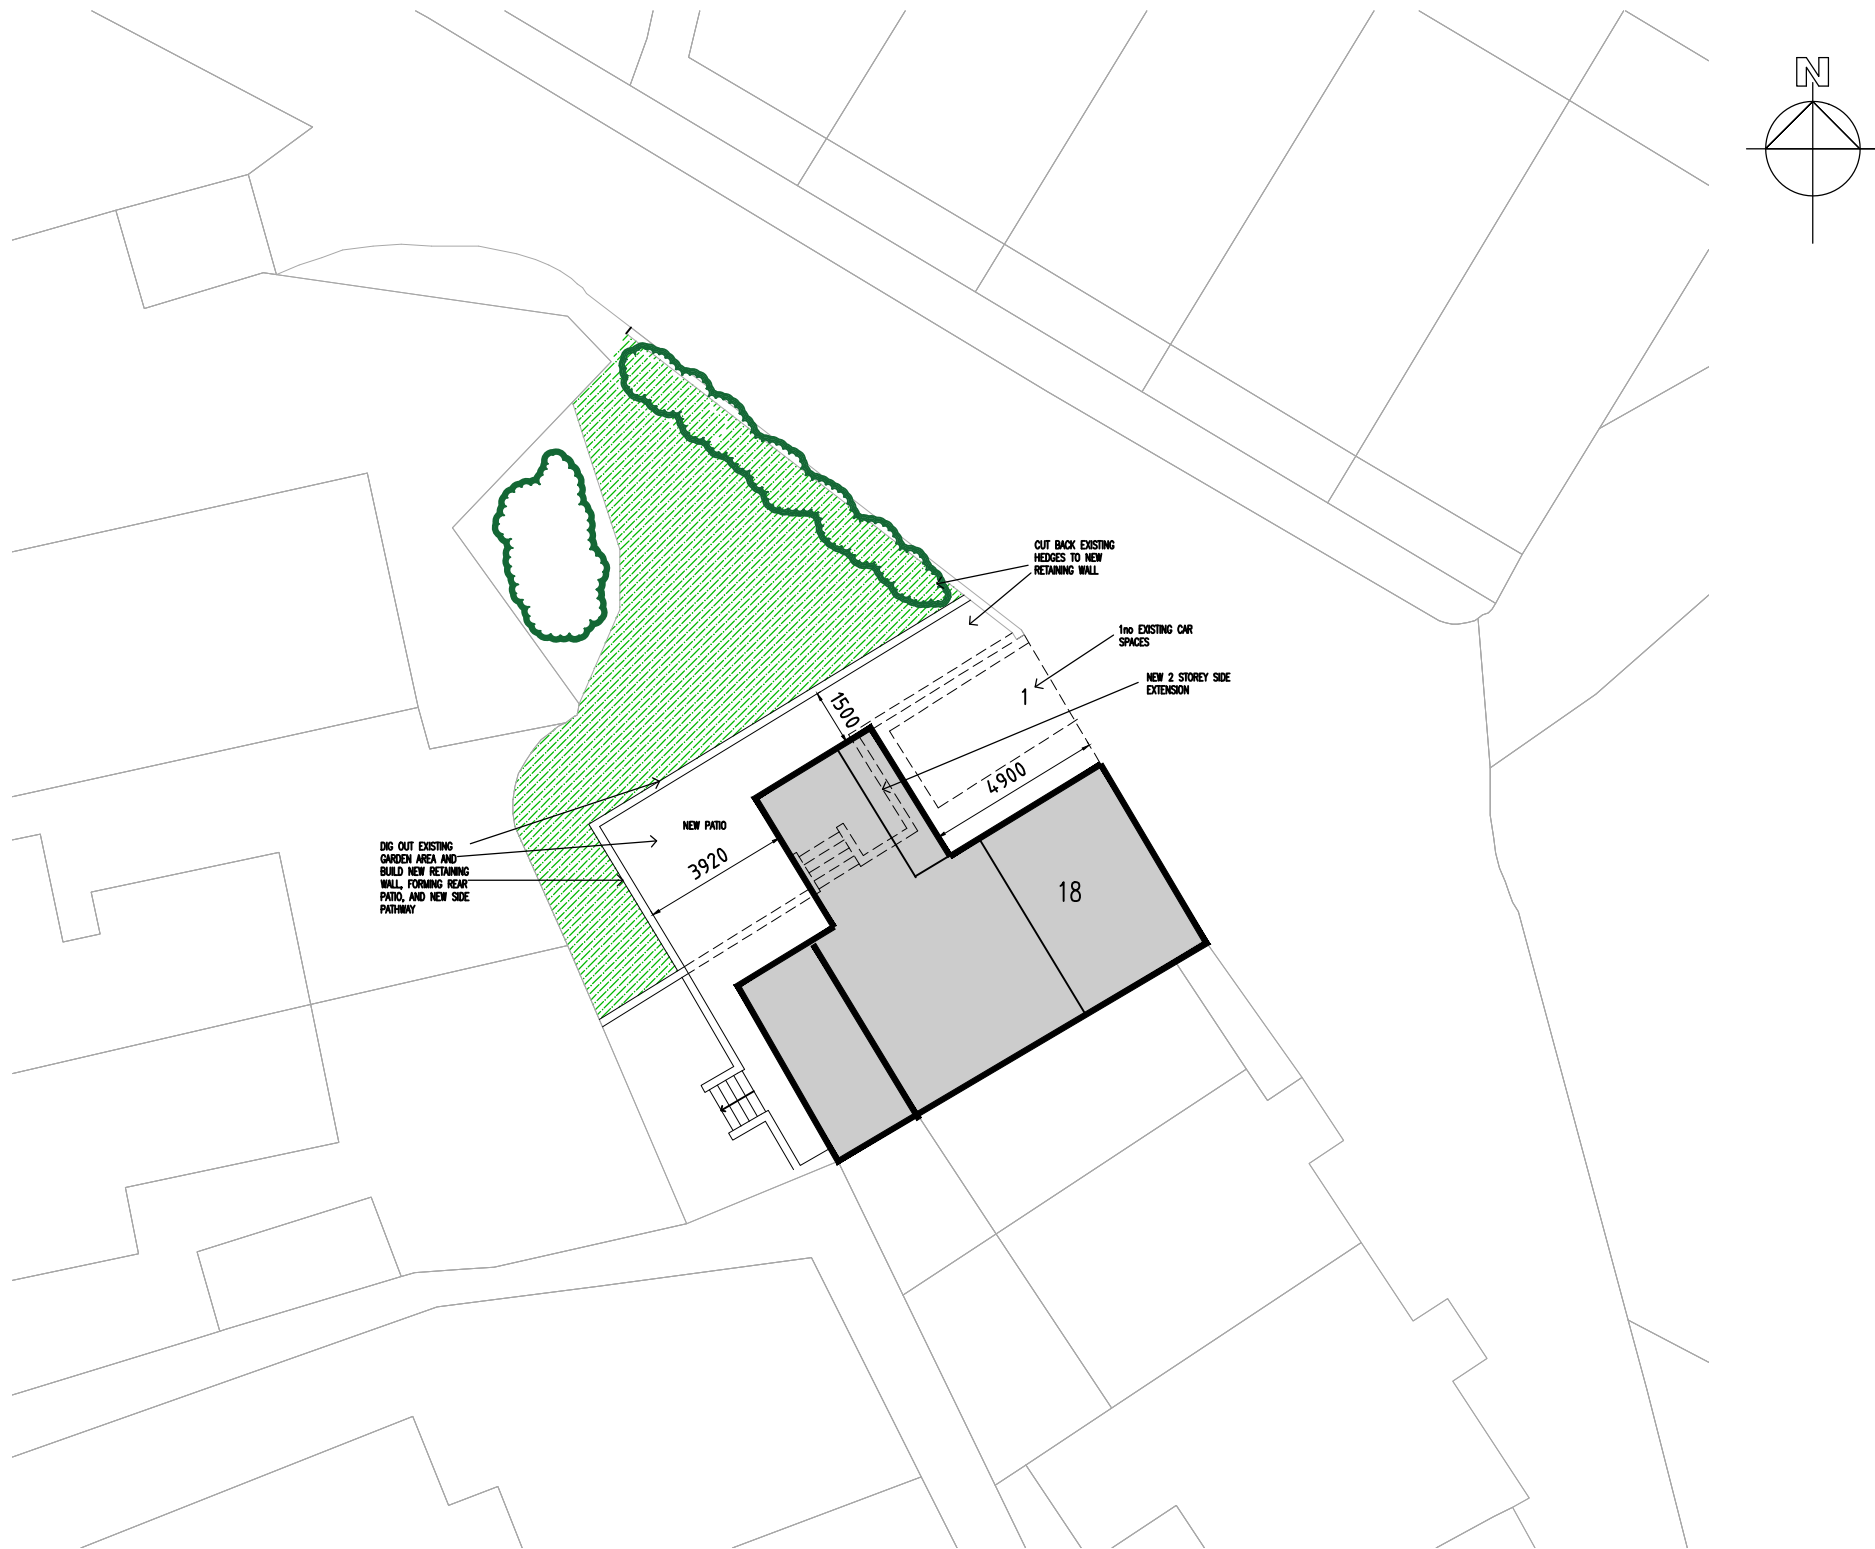

PROPOSED SITE PLAN
1:200@A3

 

Rev	Amendments	Date	Ints
Mark Gordon Design + Associates			
Project			
18 POT GREEN, RAMSBOTTOM, BLO 9RG			
Drawing Title			
PROPOSED SITE PLAN			
Drawn	MG	Checked	—
Date	MAR 2024	Scale	A3 1 : 100
Drawing No.	18PG/200/BR	Rev.	