




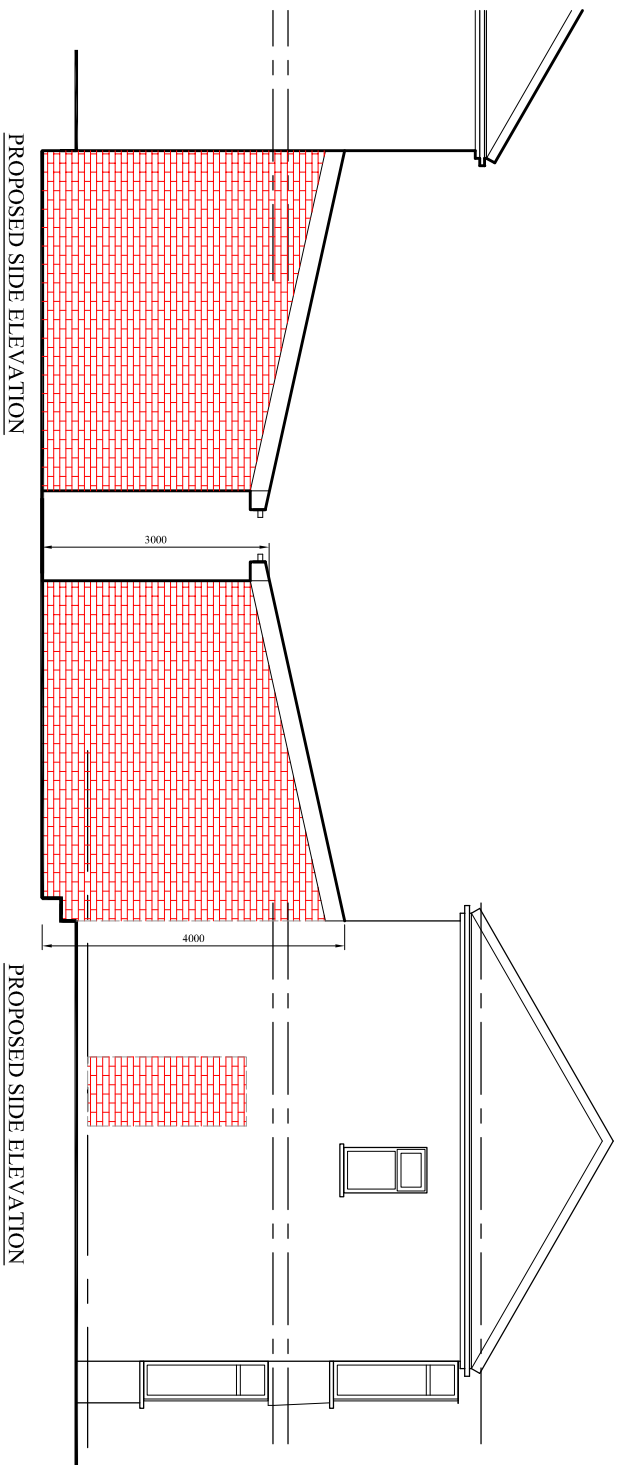

GARDEN

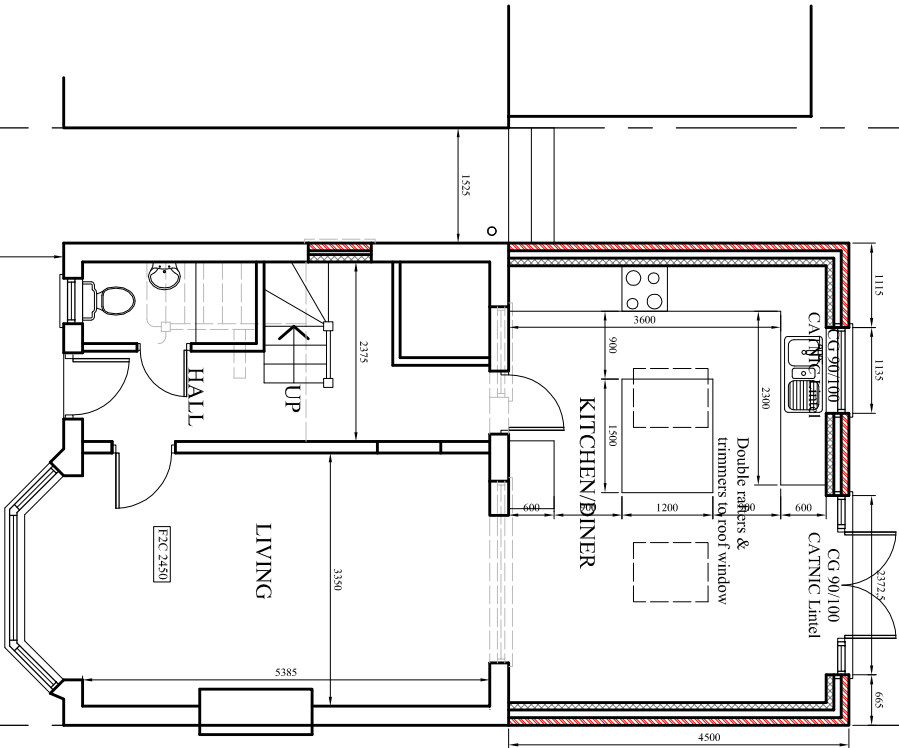


PROPOSED GROUND FLOOR PLAN

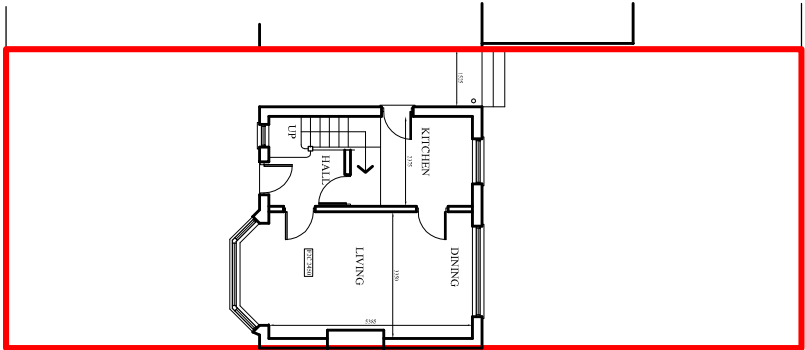


EXISTING SITE PLAN

1:200

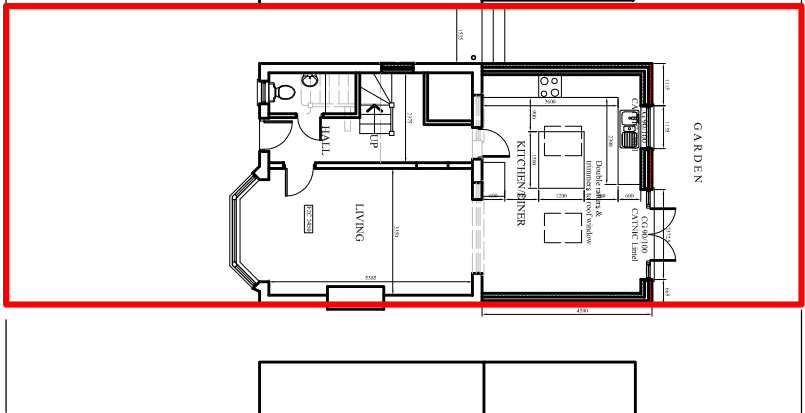

PROPOSED SITE PLAN

1:200

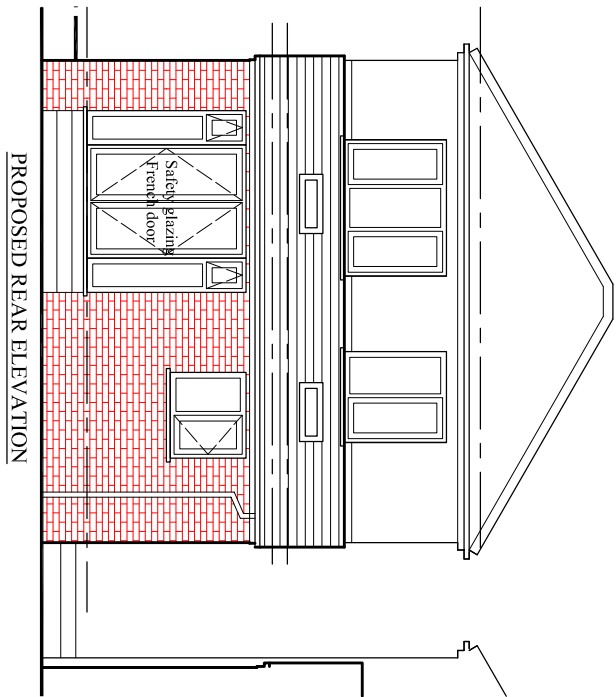

PROPOSED REAR ELEVATION

PROJECT
164 Heywood Road,
Prestwich

CLIENT
Mr. Rashid

DRAWING TITLE
Proposed Plan

JOB No _____ DRAWING No
NA-P02

SCALE DATE REVISION
1:100@A3 Jan. 2025
DRAWN CHECKED BY -

t: 0782 895 3405
e: nadesignandbuilds@gmail.com