


EXISTING STREET SCENE ELEVATIONS - SPRING VALLE ST.

DWG. No 3.


LINE OF FENCE FENCE TO SPRING VALLE DRIVE /
14' CLAP EXIST. BOUNDARY WALL.

14' CLAP EXIST. BOUNDARY WALL.

TOP OF REAR BOUNDARY WALL

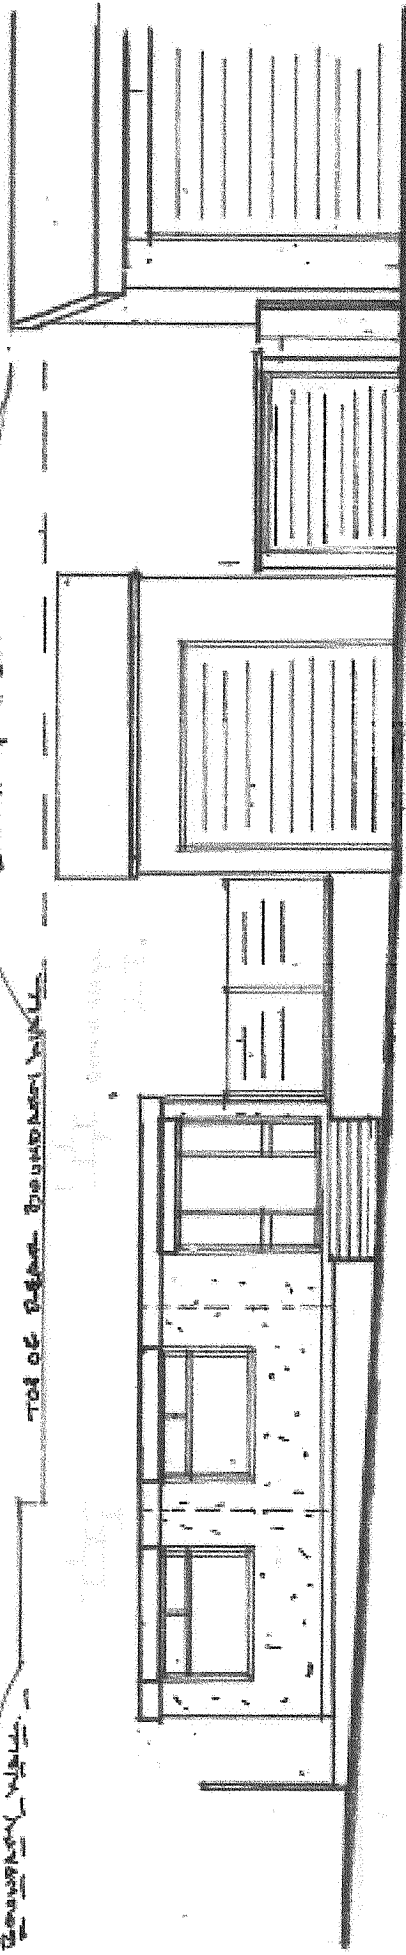

EXISTING FRONT ELEVATIONS OF MAIN BUILDINGS TO REAR OF YARD 1:100

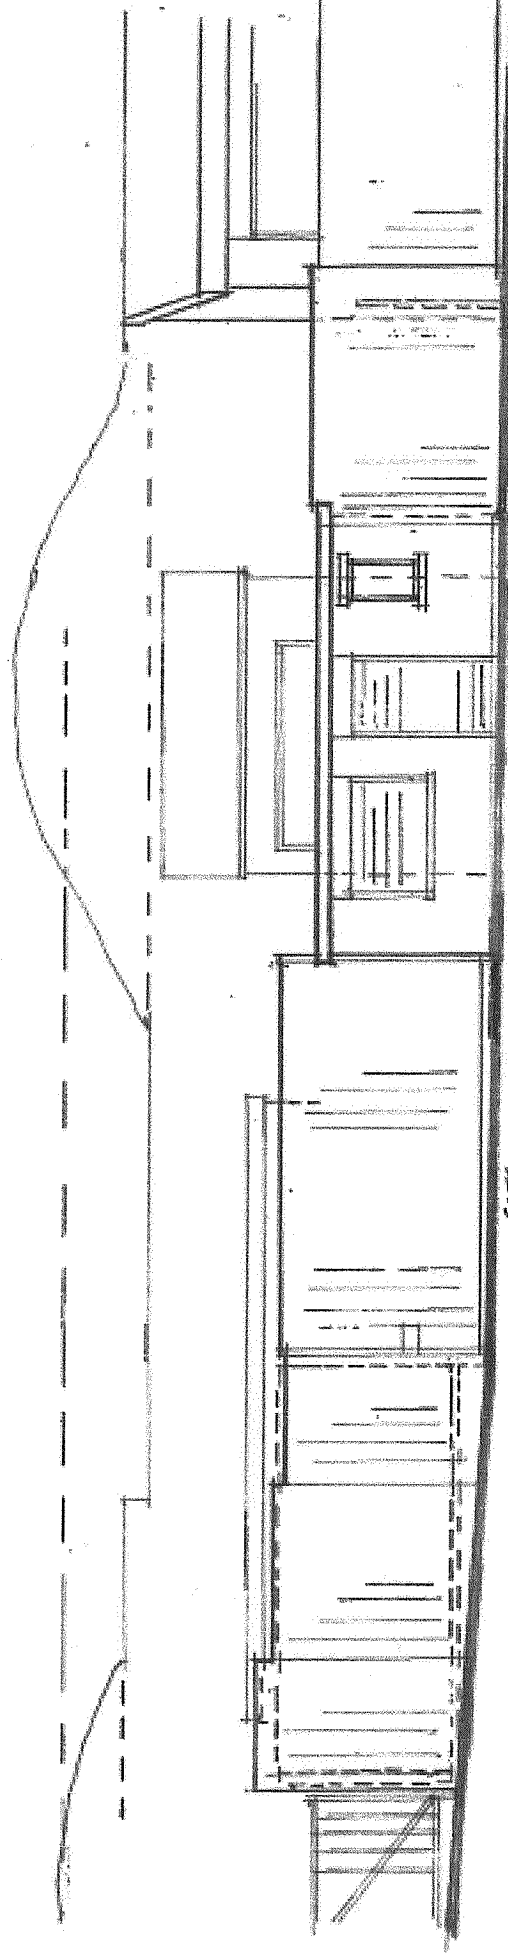

EXISTING FRONT ELEVATION ON SPRING VALLE ST, WHEN GATES CLOSED.

FEB 20

DWG. No 4