



DWG No. A

PROPOSED STREET SCENE ELEVATIONS - SPRING VALE ST.

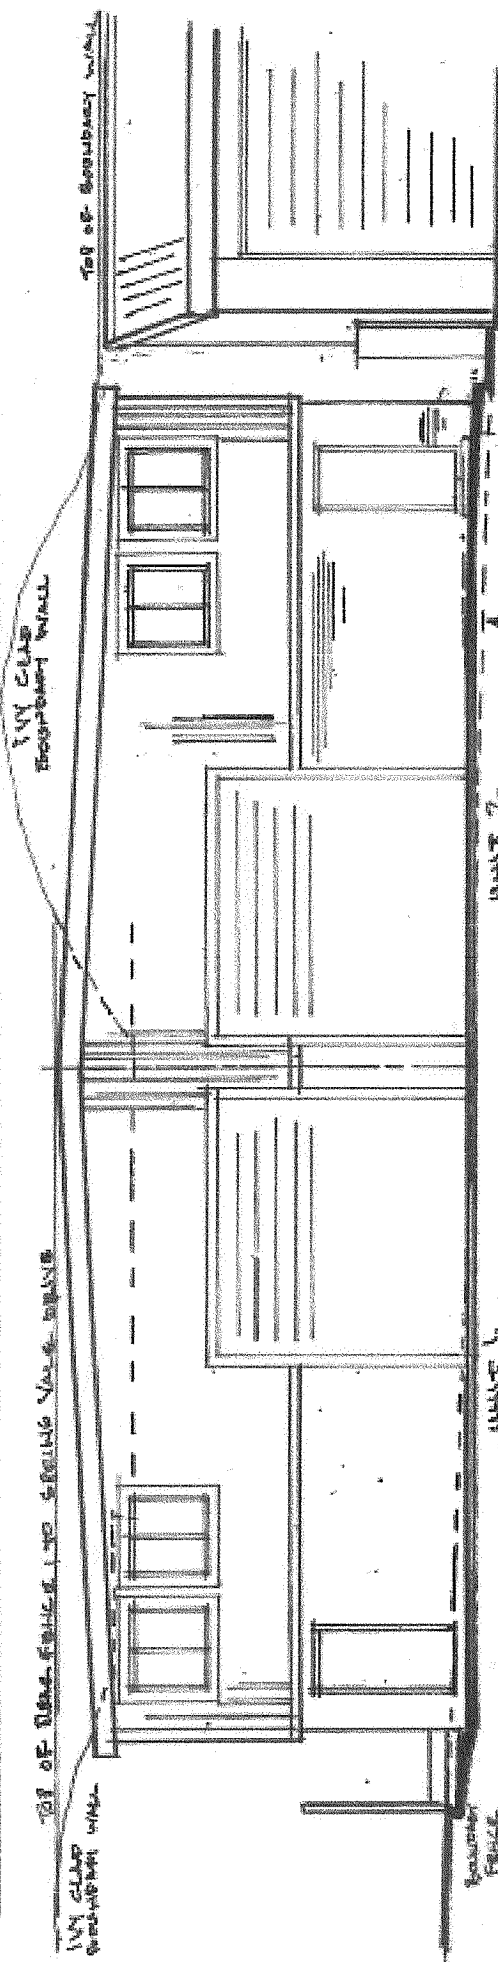

PROPOSED FRONT ELEVATIONS OF MAIN BUILDINGS TO REAR OF YARDS 1:100

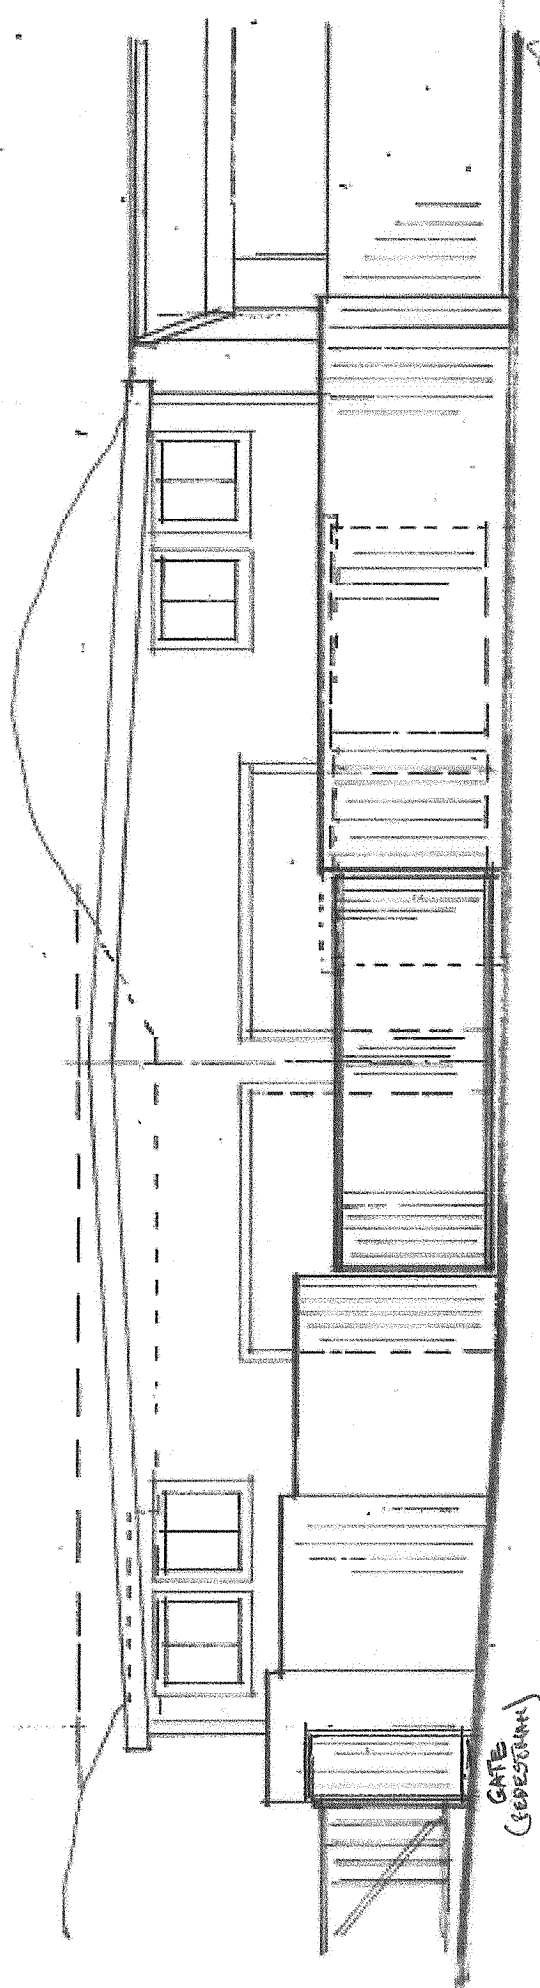

PROPOSED FRONT ELEVATION ON SPRING VALE ST, WHEN GATES CLOSED

FEB 20

DWG No 5