


Issue/ Rev	Description	Date
#	Initial Issue	24.09.24

FOR PLANNING/
BUILDING CONTROL
APPROVAL

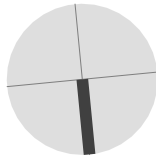

flocc


Flocc Studio Ltd.
157 Harcourt Street
Stockport SK56UP
+44 161 307 1766
info@floccstudio.co.uk

Client
Luke Wilkinson


Project Description
3 Buckley Lane, Prestwich

Project Number BUC003
Drawing Title
Plans - Existing

Drawing Number Scale
WD3.1 1:100 @ A3

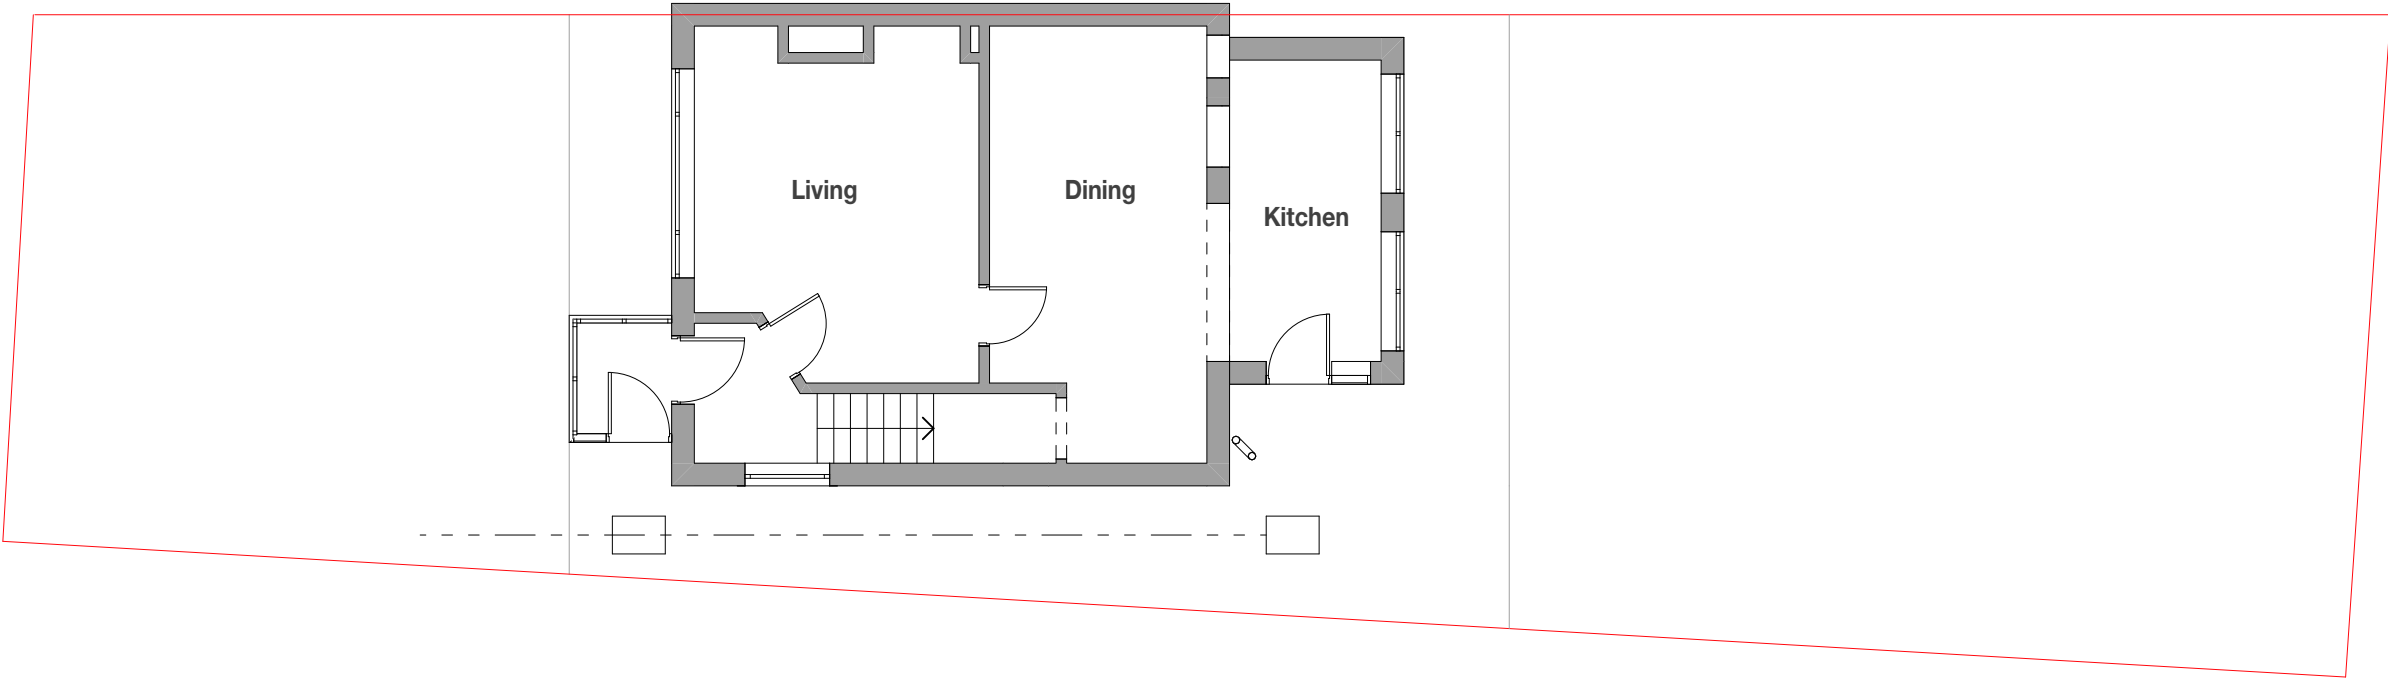

Existing - Ground Floor Plan

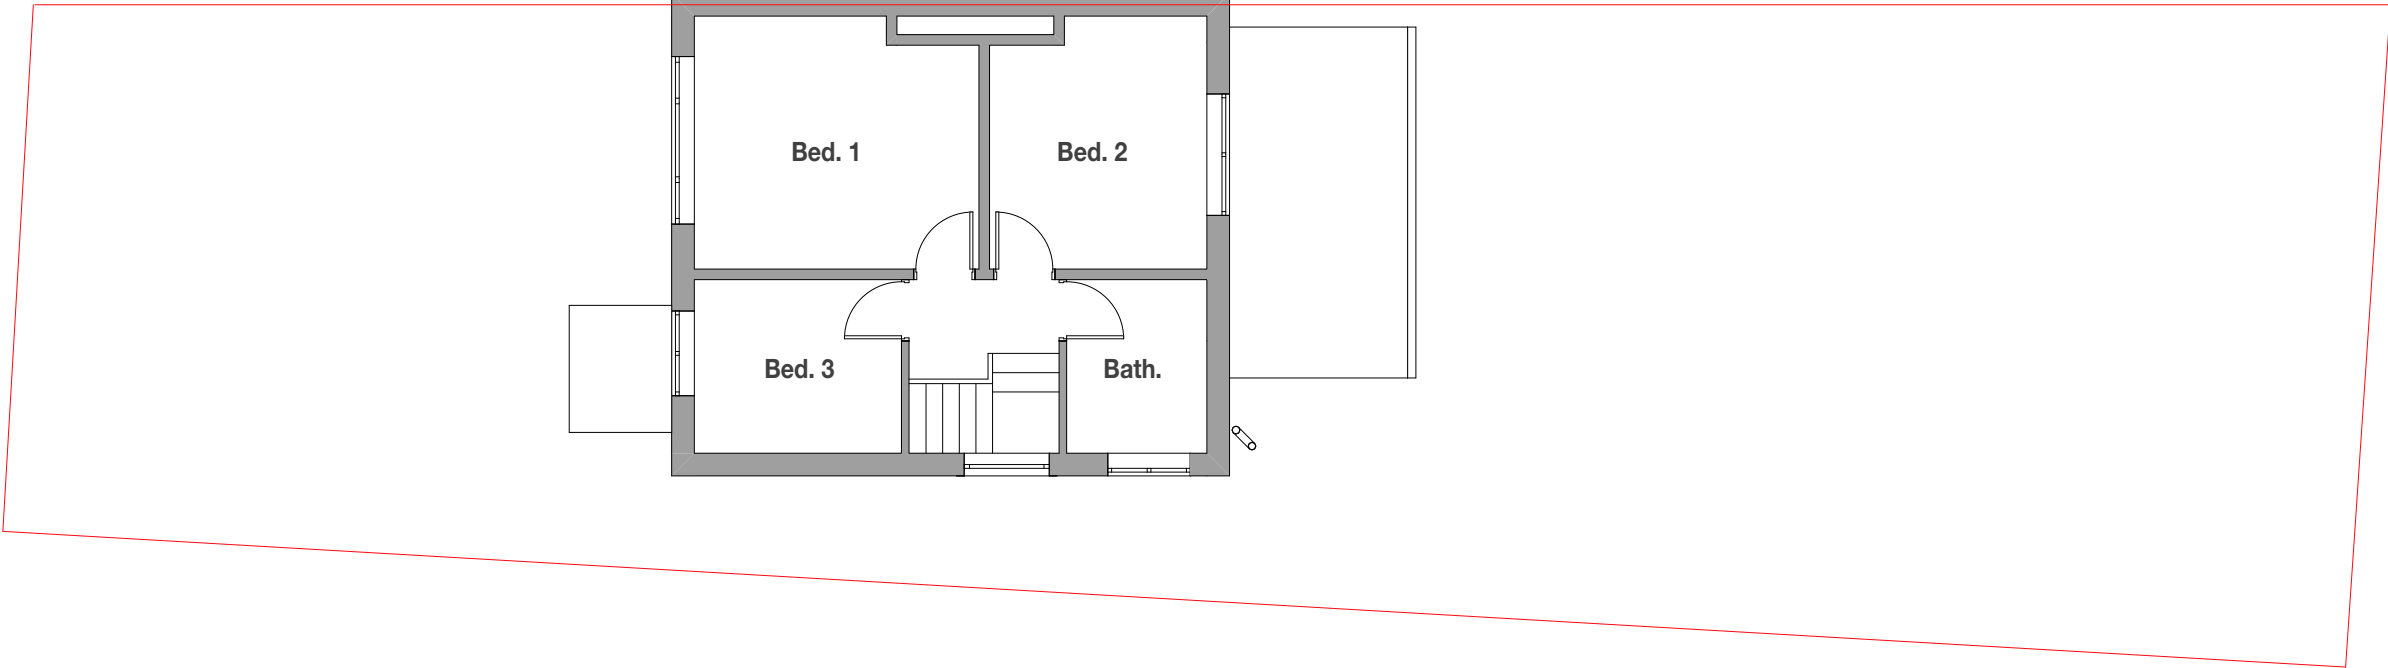

Existing - First Floor Plan