



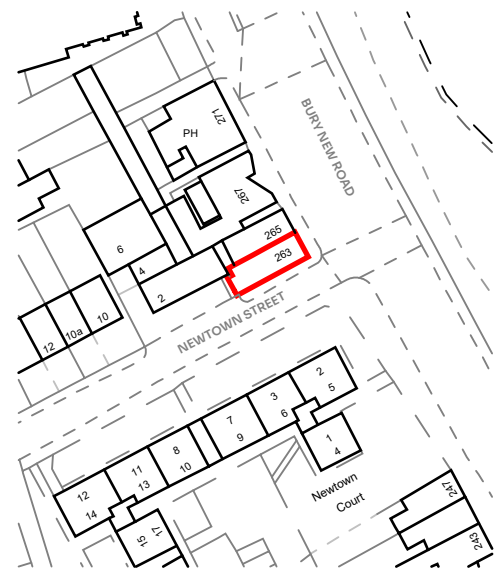

1 Location Plan


1:1250

Mapping contents © Crown copyright
and database rights 2024 Ordnance
Survey 100035207
Redline denotes property boundary

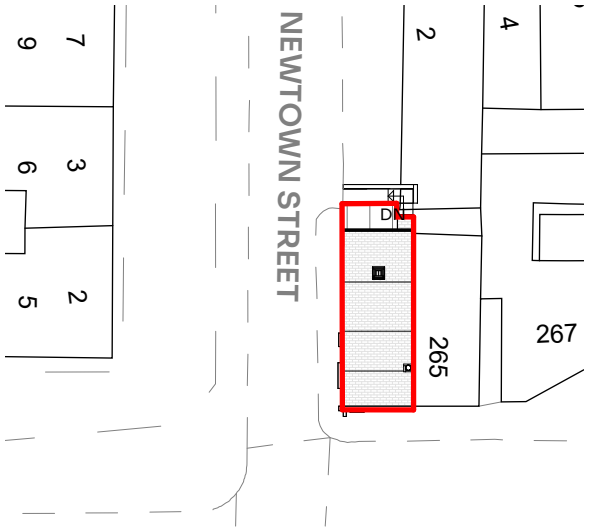


2 Site Plan

1:500

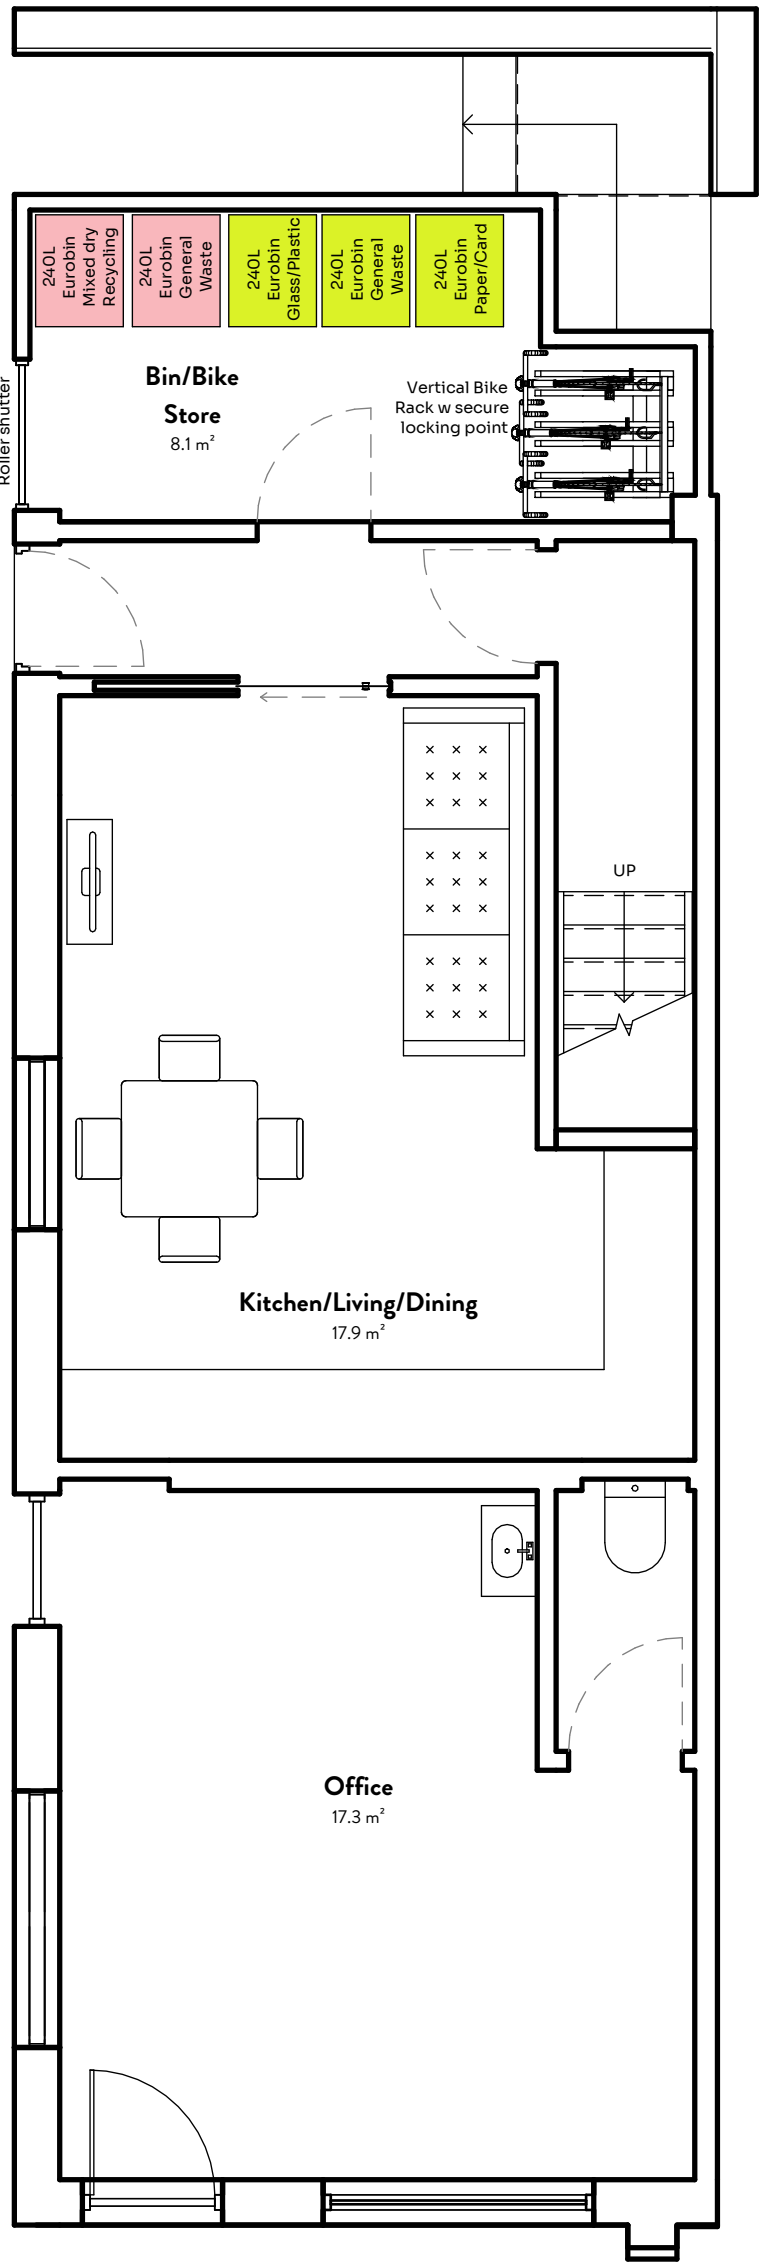


3 Ground Floor Plan

1:50

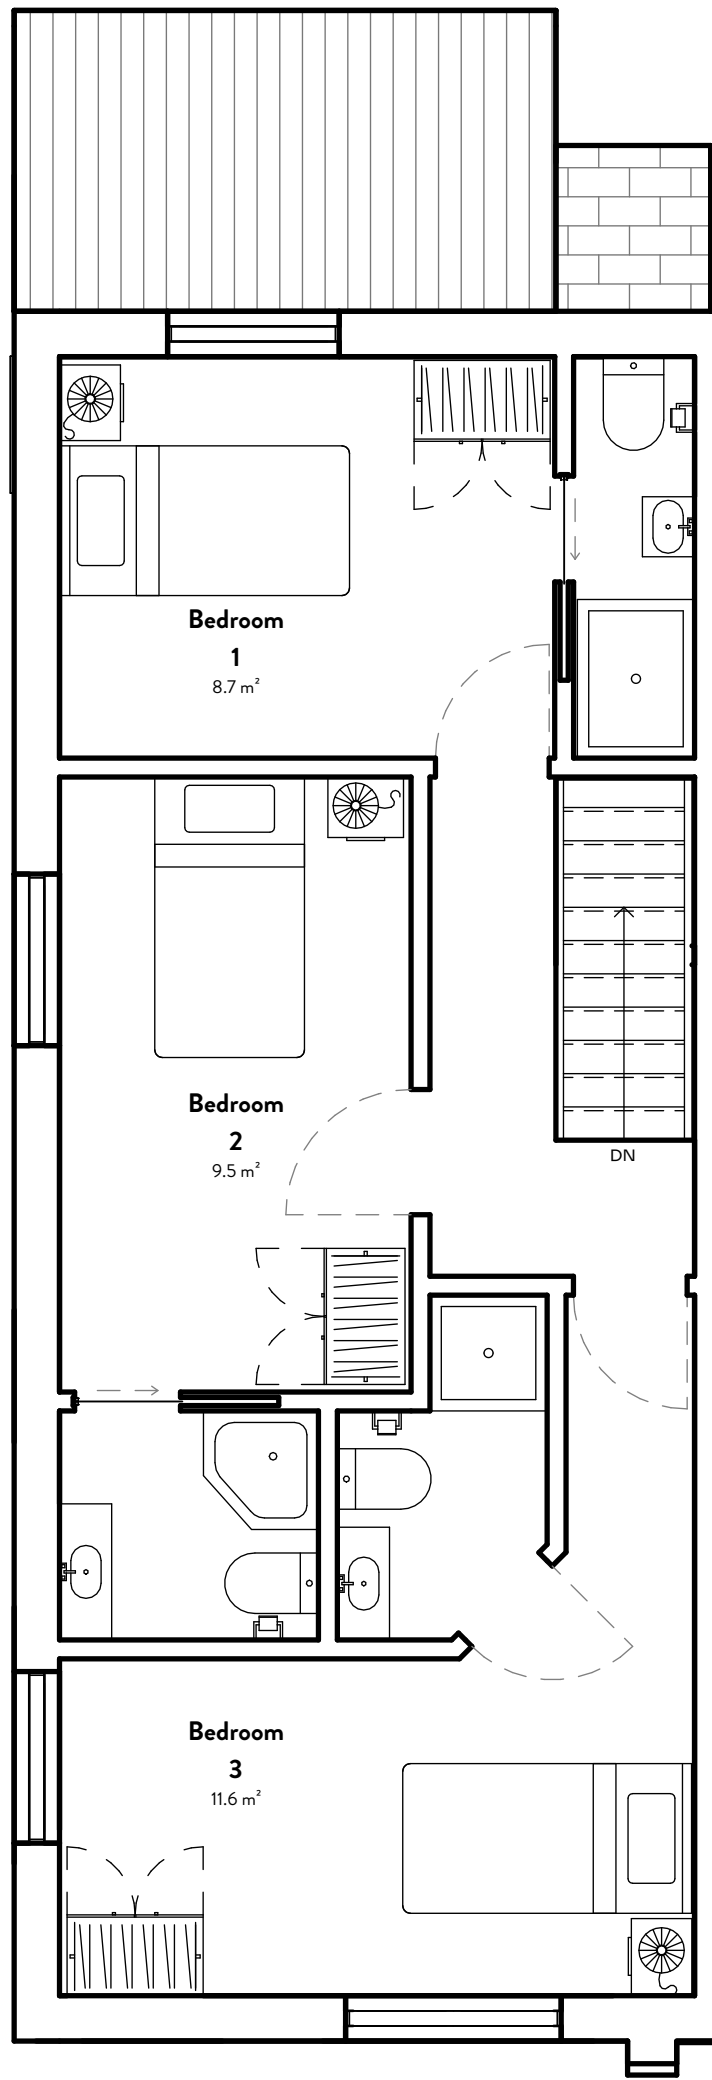


4 First Floor Plan

1:50

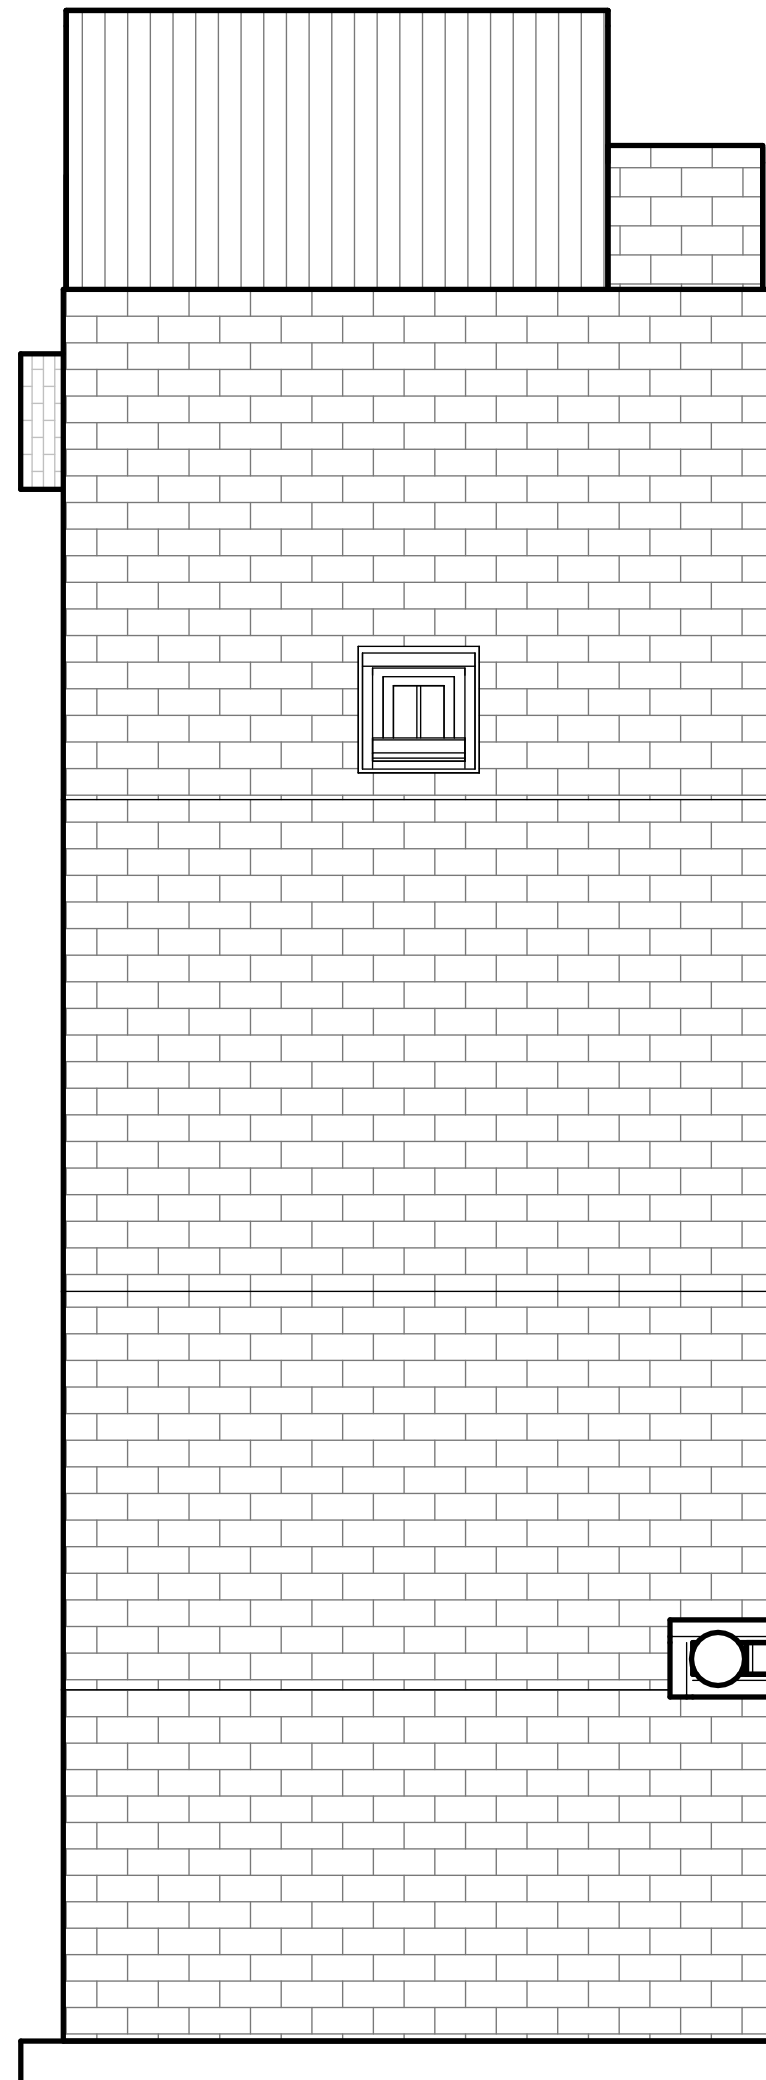


5 Roof Plan

1:50

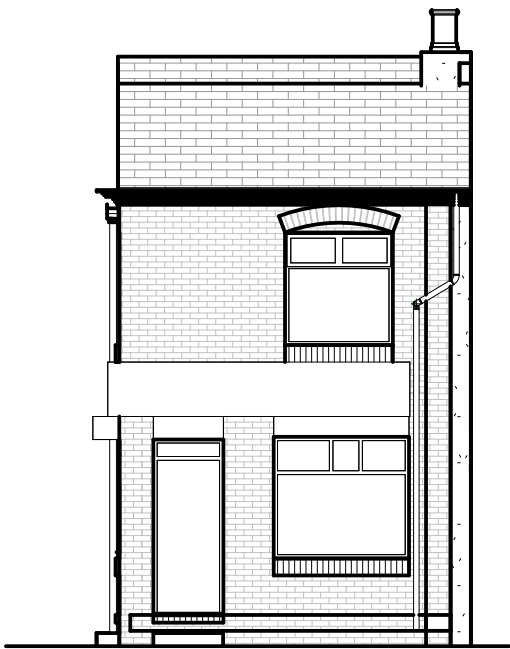

6 East Elevation

1:100

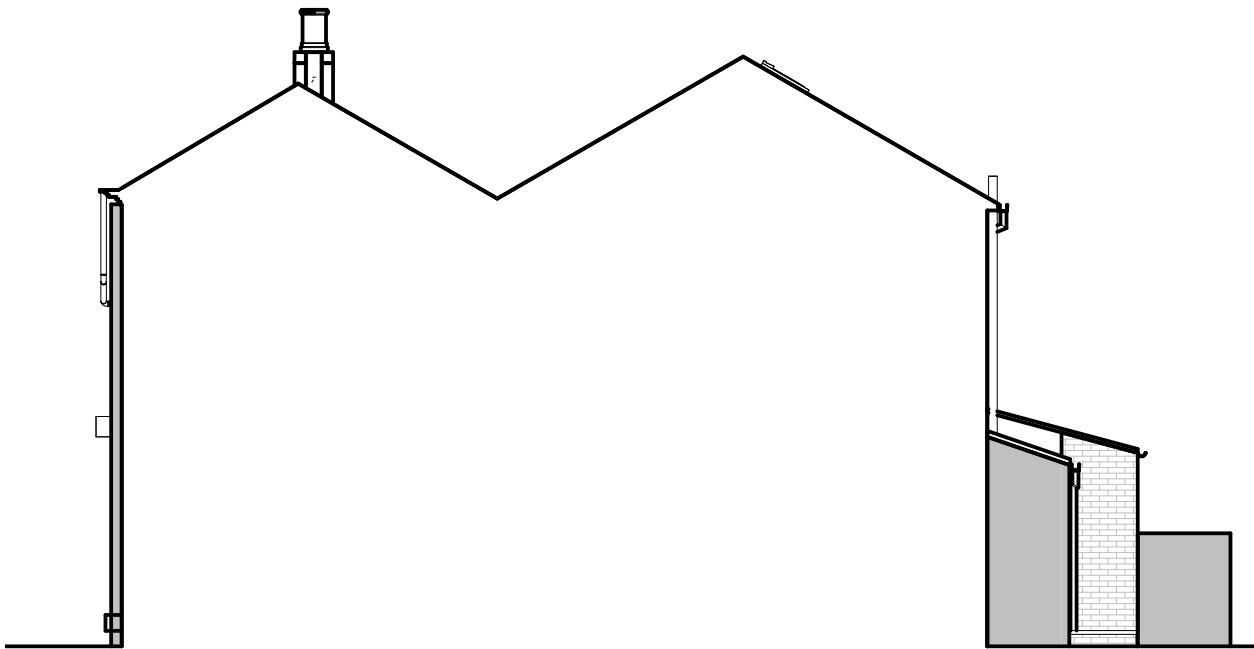


7 North Elevation

1:100



8 South Elevation

1:100

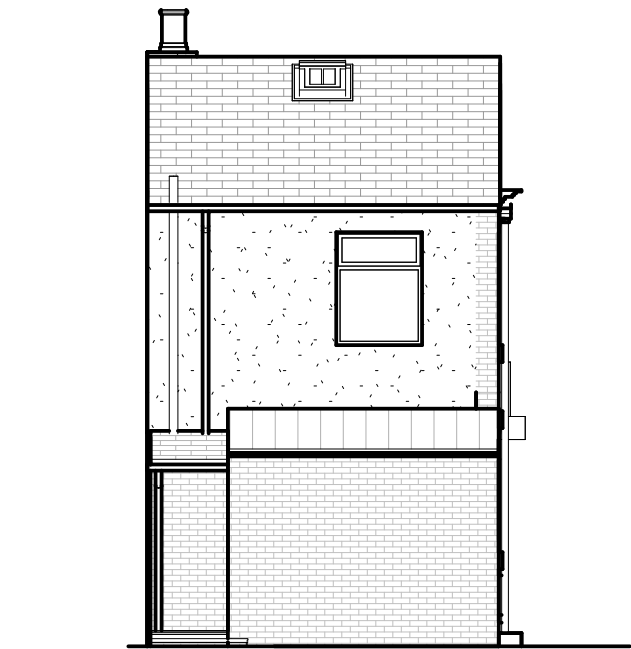

9 West Elevation

1:100

0.5 0 0.5 1 1.5 2 2.5
SCALE 1: 50 m

1 0 1 2 3 4 5
SCALE 1: 100 m

5 0 5 10 15 20 25
SCALE 1: 500 m

PL1	Issued to IPA	JC	26 08 25
PL2	Issued to IPA	JC	06 11 25
PL3	Issued to IPA	JC	07 11 25
PL4	Issued to IPA	JC	10 11 25
PL5	Issued to IPA	JC	01 12 25

REV	Details	By	Date
-----	---------	----	------

Stamp:

ISSUED FOR PLANNING

Project No:

JC238

Project:

263 BURY OLD RD

Drawing No:

A1.2

Revision:

PL5

Title:

PROPOSED PLANS

Project Address:

263 Bury Old Rd, Prestwich, Manchester M25 1JA

Scale on A1: Drawn by: Checked by:

As indicated JC JC



To be read with JCD specification and all relevant documents. Check all dimensions on site, report discrepancies before starting work. No liability accepted for unauthorised changes or works. This drawing is confidential, do not copy or reuse without written permission. Property of JCD Design Group Ltd, return on request. © JCD Design Group Ltd