


NOTE
FOR FULL STRUCTURAL DETAILS
SEE FOX & LTD CALCULATIONS
REF FBSB1 SHEETS 1 TO 10

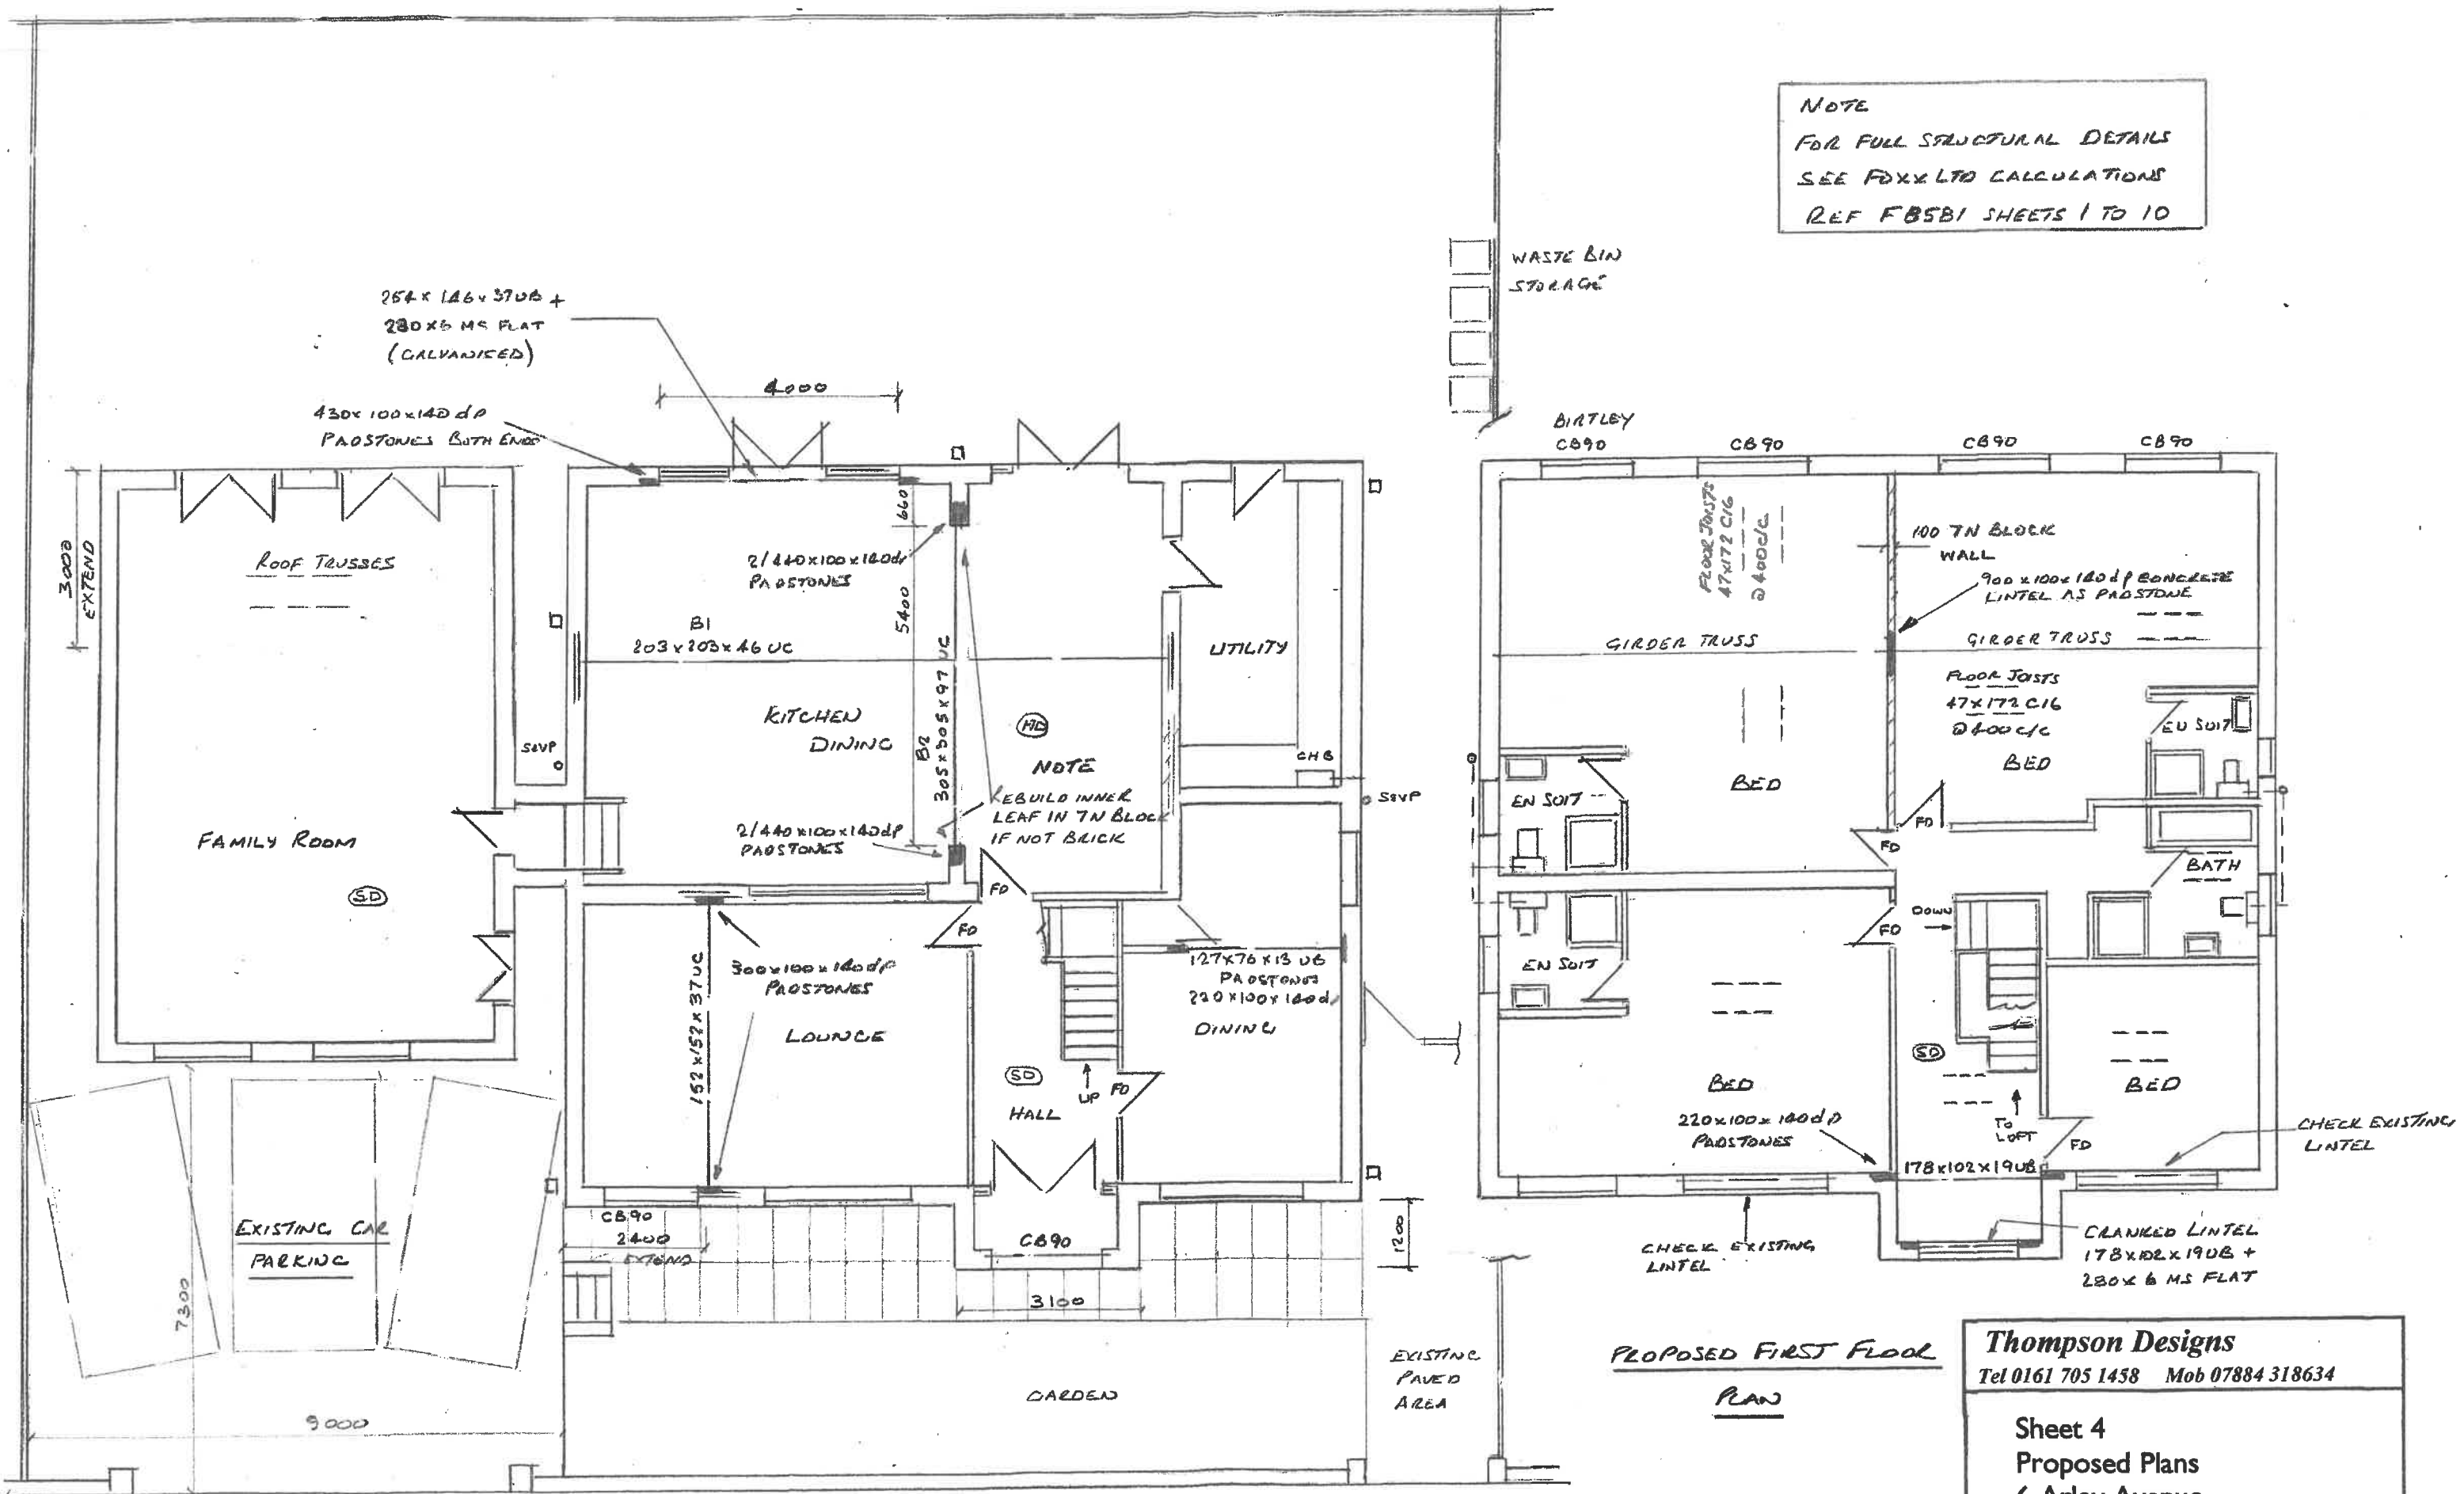

PROPOSED GROUND FLOOR PLAN

PROPOSED FIRST FLOOR
PLAN

REV 2

Thompson Designs
Tel 0161 705 1458 Mob 07884 318634

Sheet 4
Proposed Plans
6 Arley Avenue
Bury BL9 5HD
Scale 1 : 100 @ A3 Date July 2021