
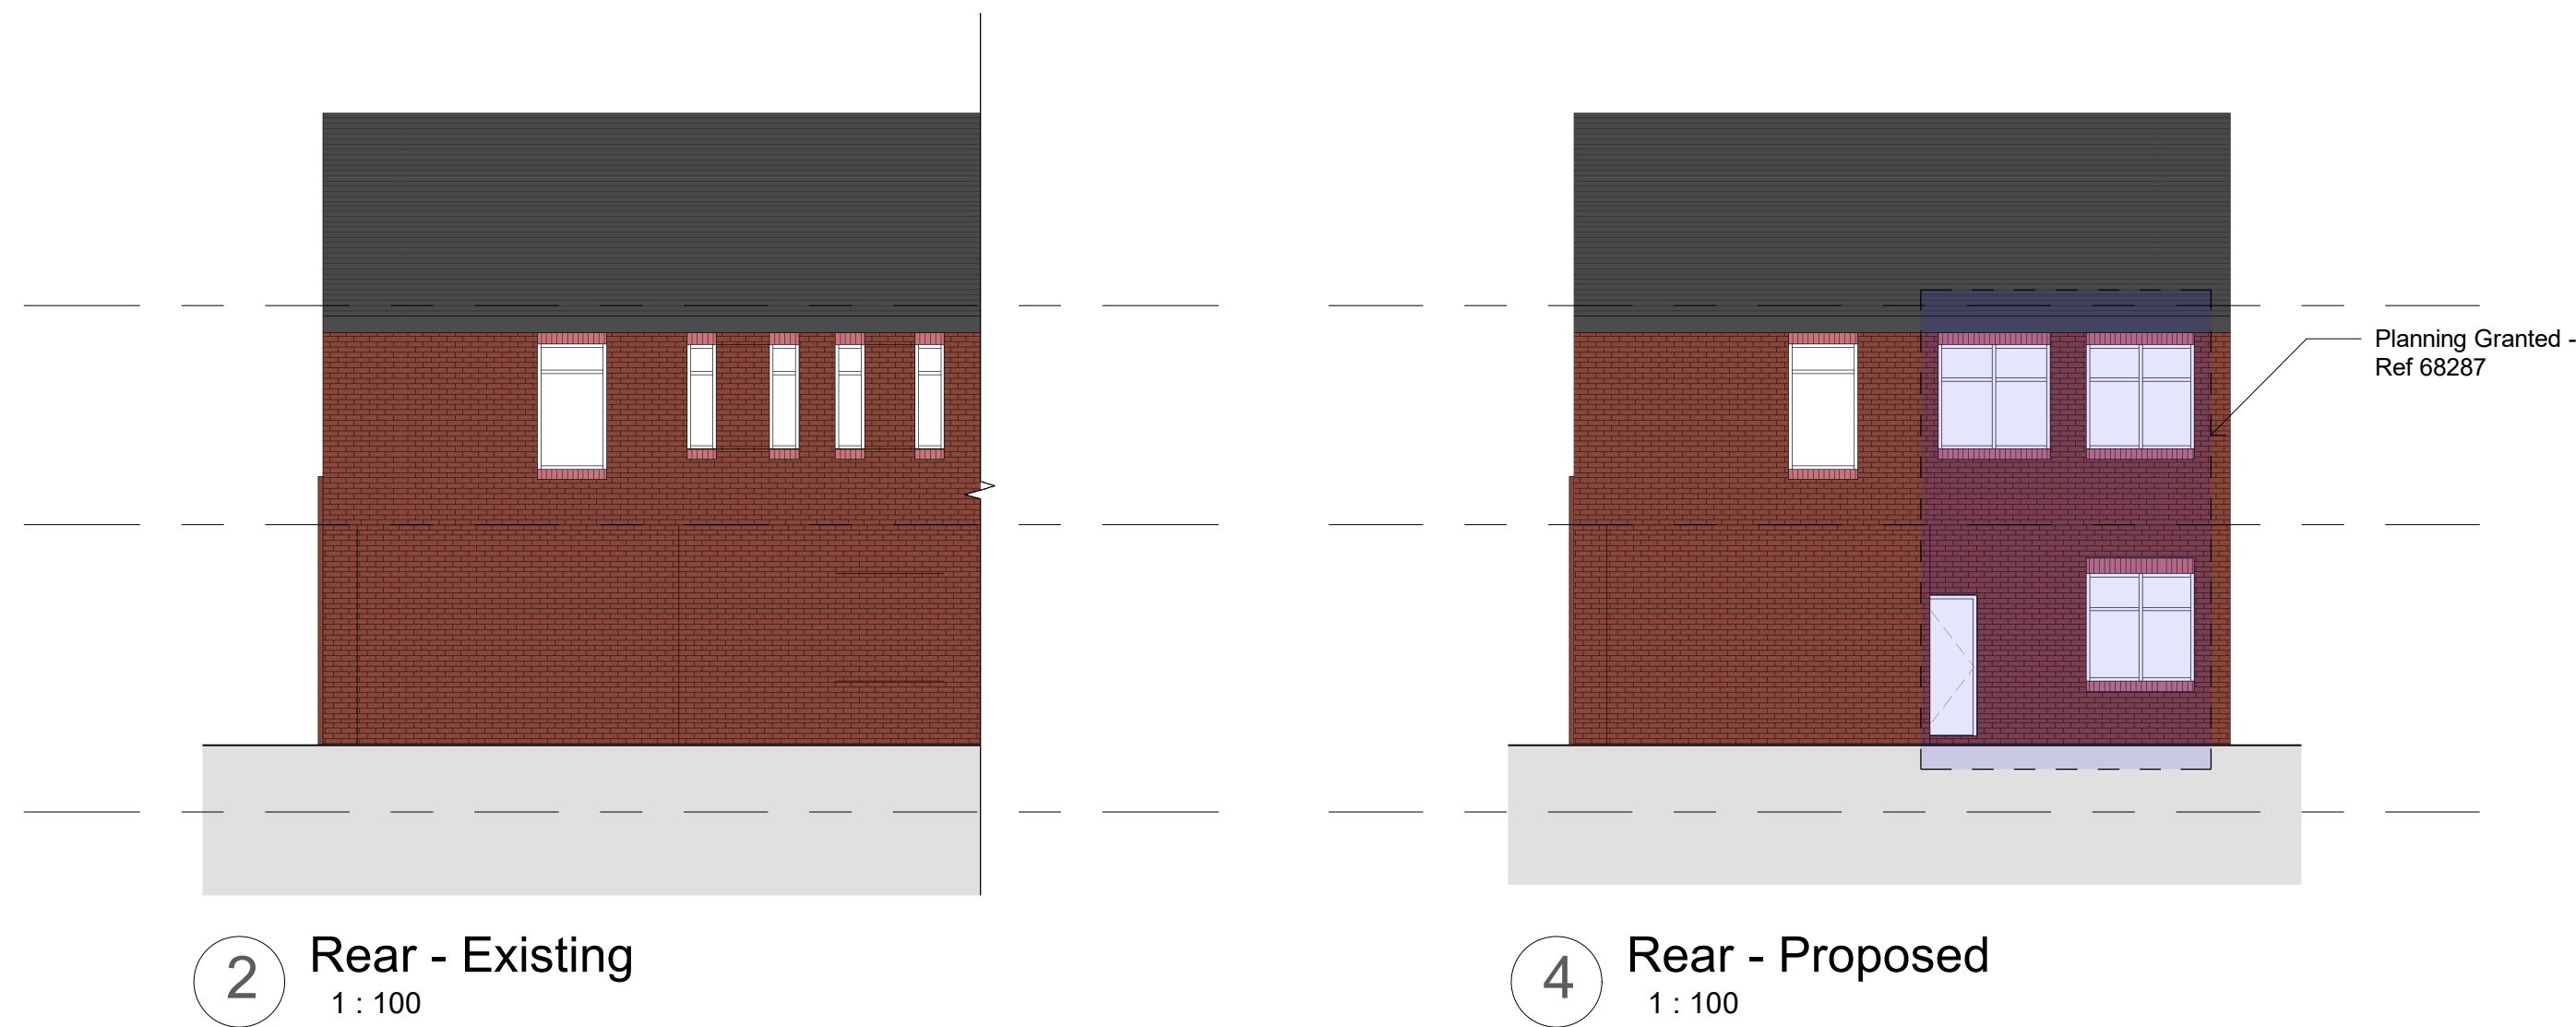


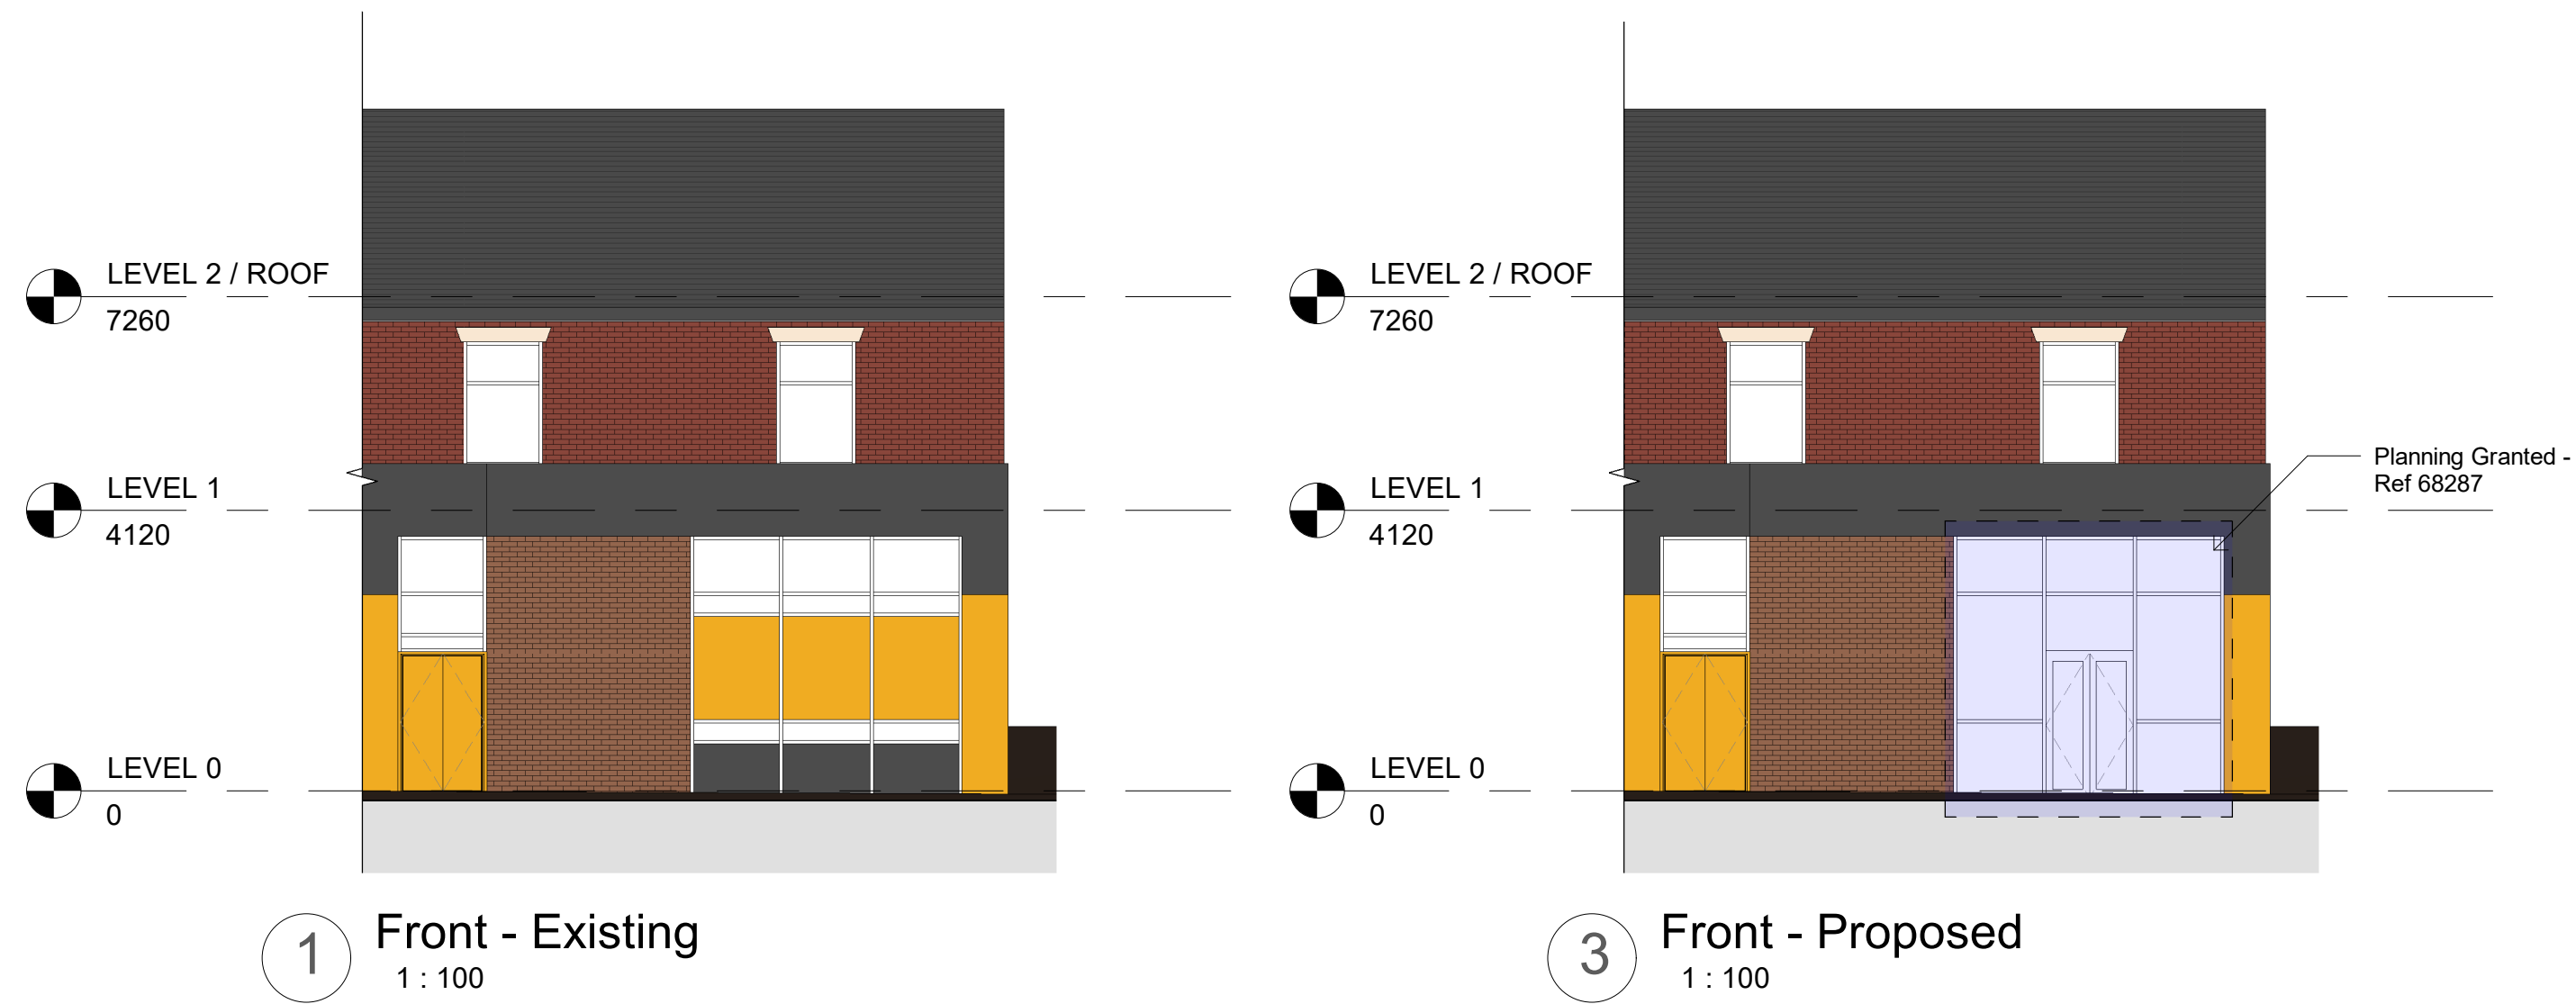

|   |                       |                         |
|---|-----------------------|-------------------------|
| 1   | PLANNING              | 25/07/2022              |
| No.   | Description           | Date                    |
| PROJECT<br>131 Blackburn Street, Radcliffe   |                       |                         |
| TITLE<br>Existing & Proposed Elevations   |                       |                         |
| CLIENT<br>Coelum   |                       |                         |
| STATUS<br>PLANNING   |                       |                         |
| DRAWN BY<br>SG   | DATE<br>18/03/2022    | SCALE (@ A1)<br>1 : 100 |
| PROJECT NUMBER<br>GSS22011   | DRAWING NUMBER<br>004 | REV<br>1                |
| GOLD SKETCH<br>S T U D I O S<br>www.goldsketch.co.uk info@goldsketch.co.uk 0161 792 9595   |                       |                         |
| NOTES<br>© COPYRIGHT ALL RIGHTS RESERVED.<br>NOT BE REPRODUCED WITHOUT WRITTEN CONSENT.<br>DRAWING TO BE USED FOR THE SITE PLAN ONLY.<br>ALL DIMENSIONS AND LEVELS ARE TO BE CONFIRMED ON SITE. ANY DISCREPANCIES TO BE REPORTED TO THE<br>DESIGNER PRIOR TO THE COMMENCEMENT OF ANY WORK. ALL WORK AND MATERIALS TO BE IN ACCORDANCE WITH CURRENT BUILDING<br>REGULATIONS AND LOCAL CODES OF PRACTICE AND BRITISH STANDARDS. ALL DIMENSIONS ON THIS DRAWING ARE IN MILLIMETRES (UNLESS<br>OTHERWISE STATED). |                       |                         |