


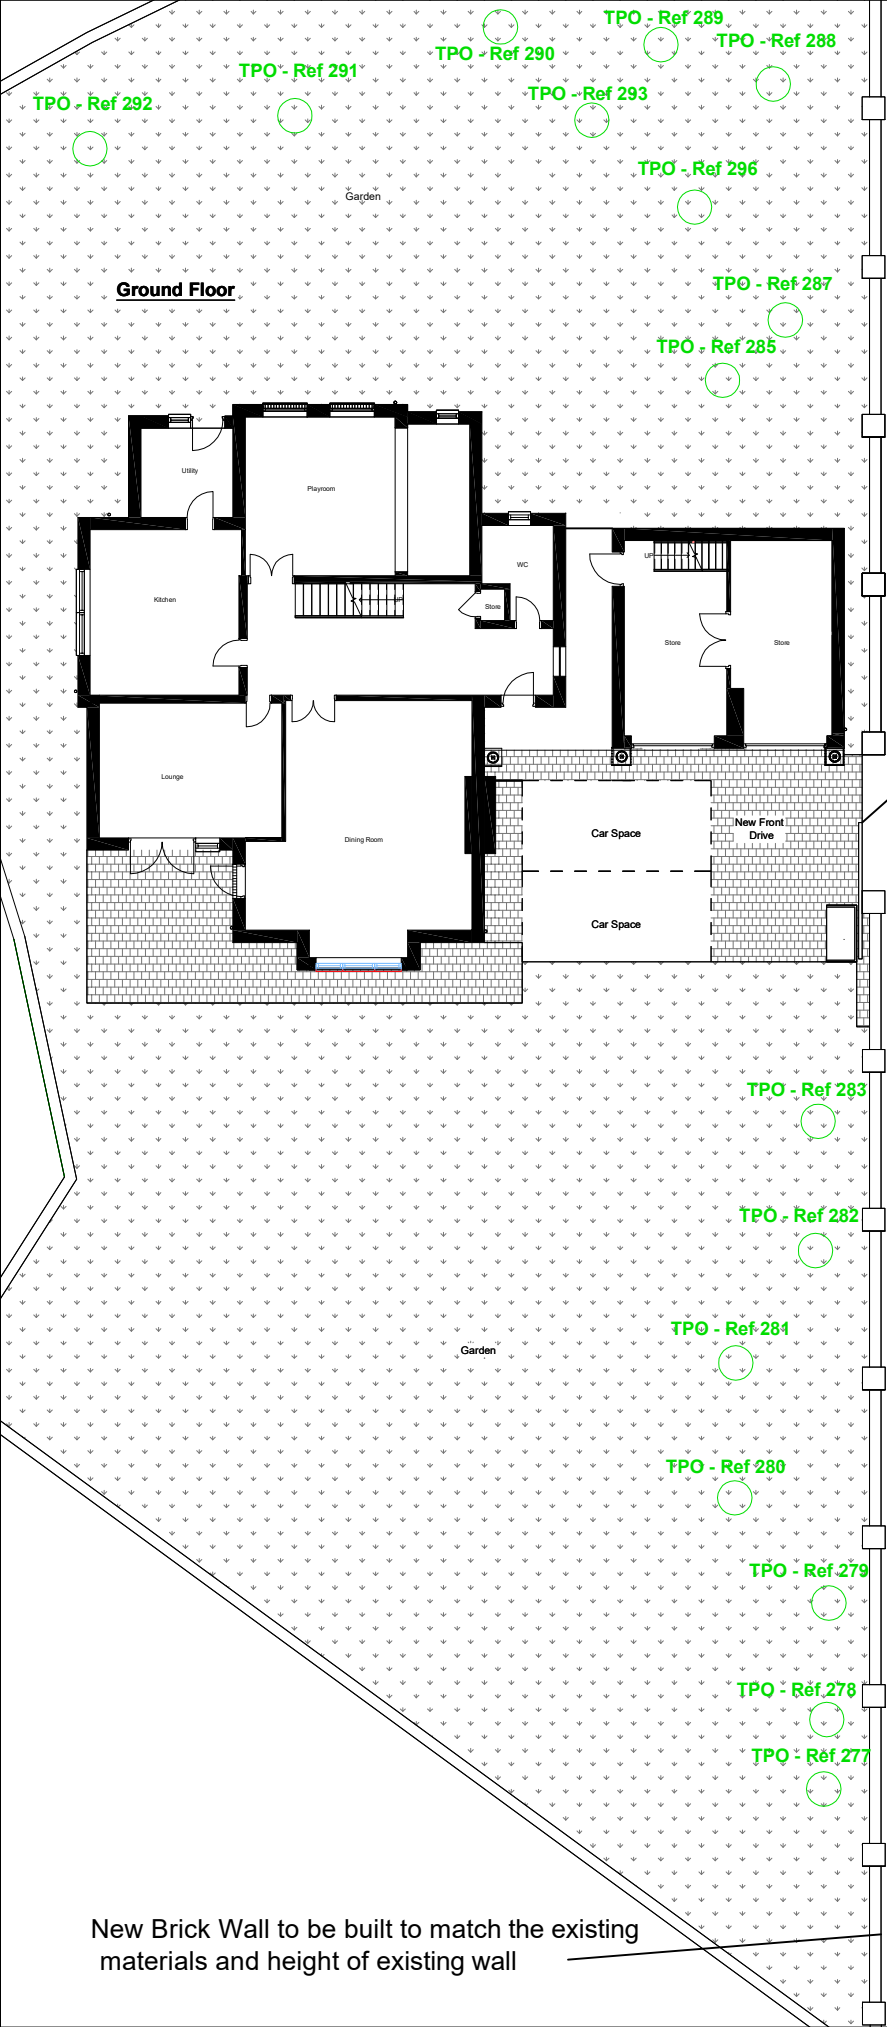

NOTES:

Proposed - Floor Plans

New Metal Electric gate to be placed spec to be confirmed by client. The height will not exceed the height of the existing wall

Stand Lane



Contacts:
Tel: 07976 928 789
E-Mail: joel.gray@greatplans.co.uk

Client:

Location:
298 Stand Lane
Radcliffe
Whitefield
Manchester
M26 1JB

Scale: 1:200 @ A4
Scale: 1:100 @ A2
0 2M 8M

Date: 16-01-23
Drawn By: Joel Gray

Drg No: 04