



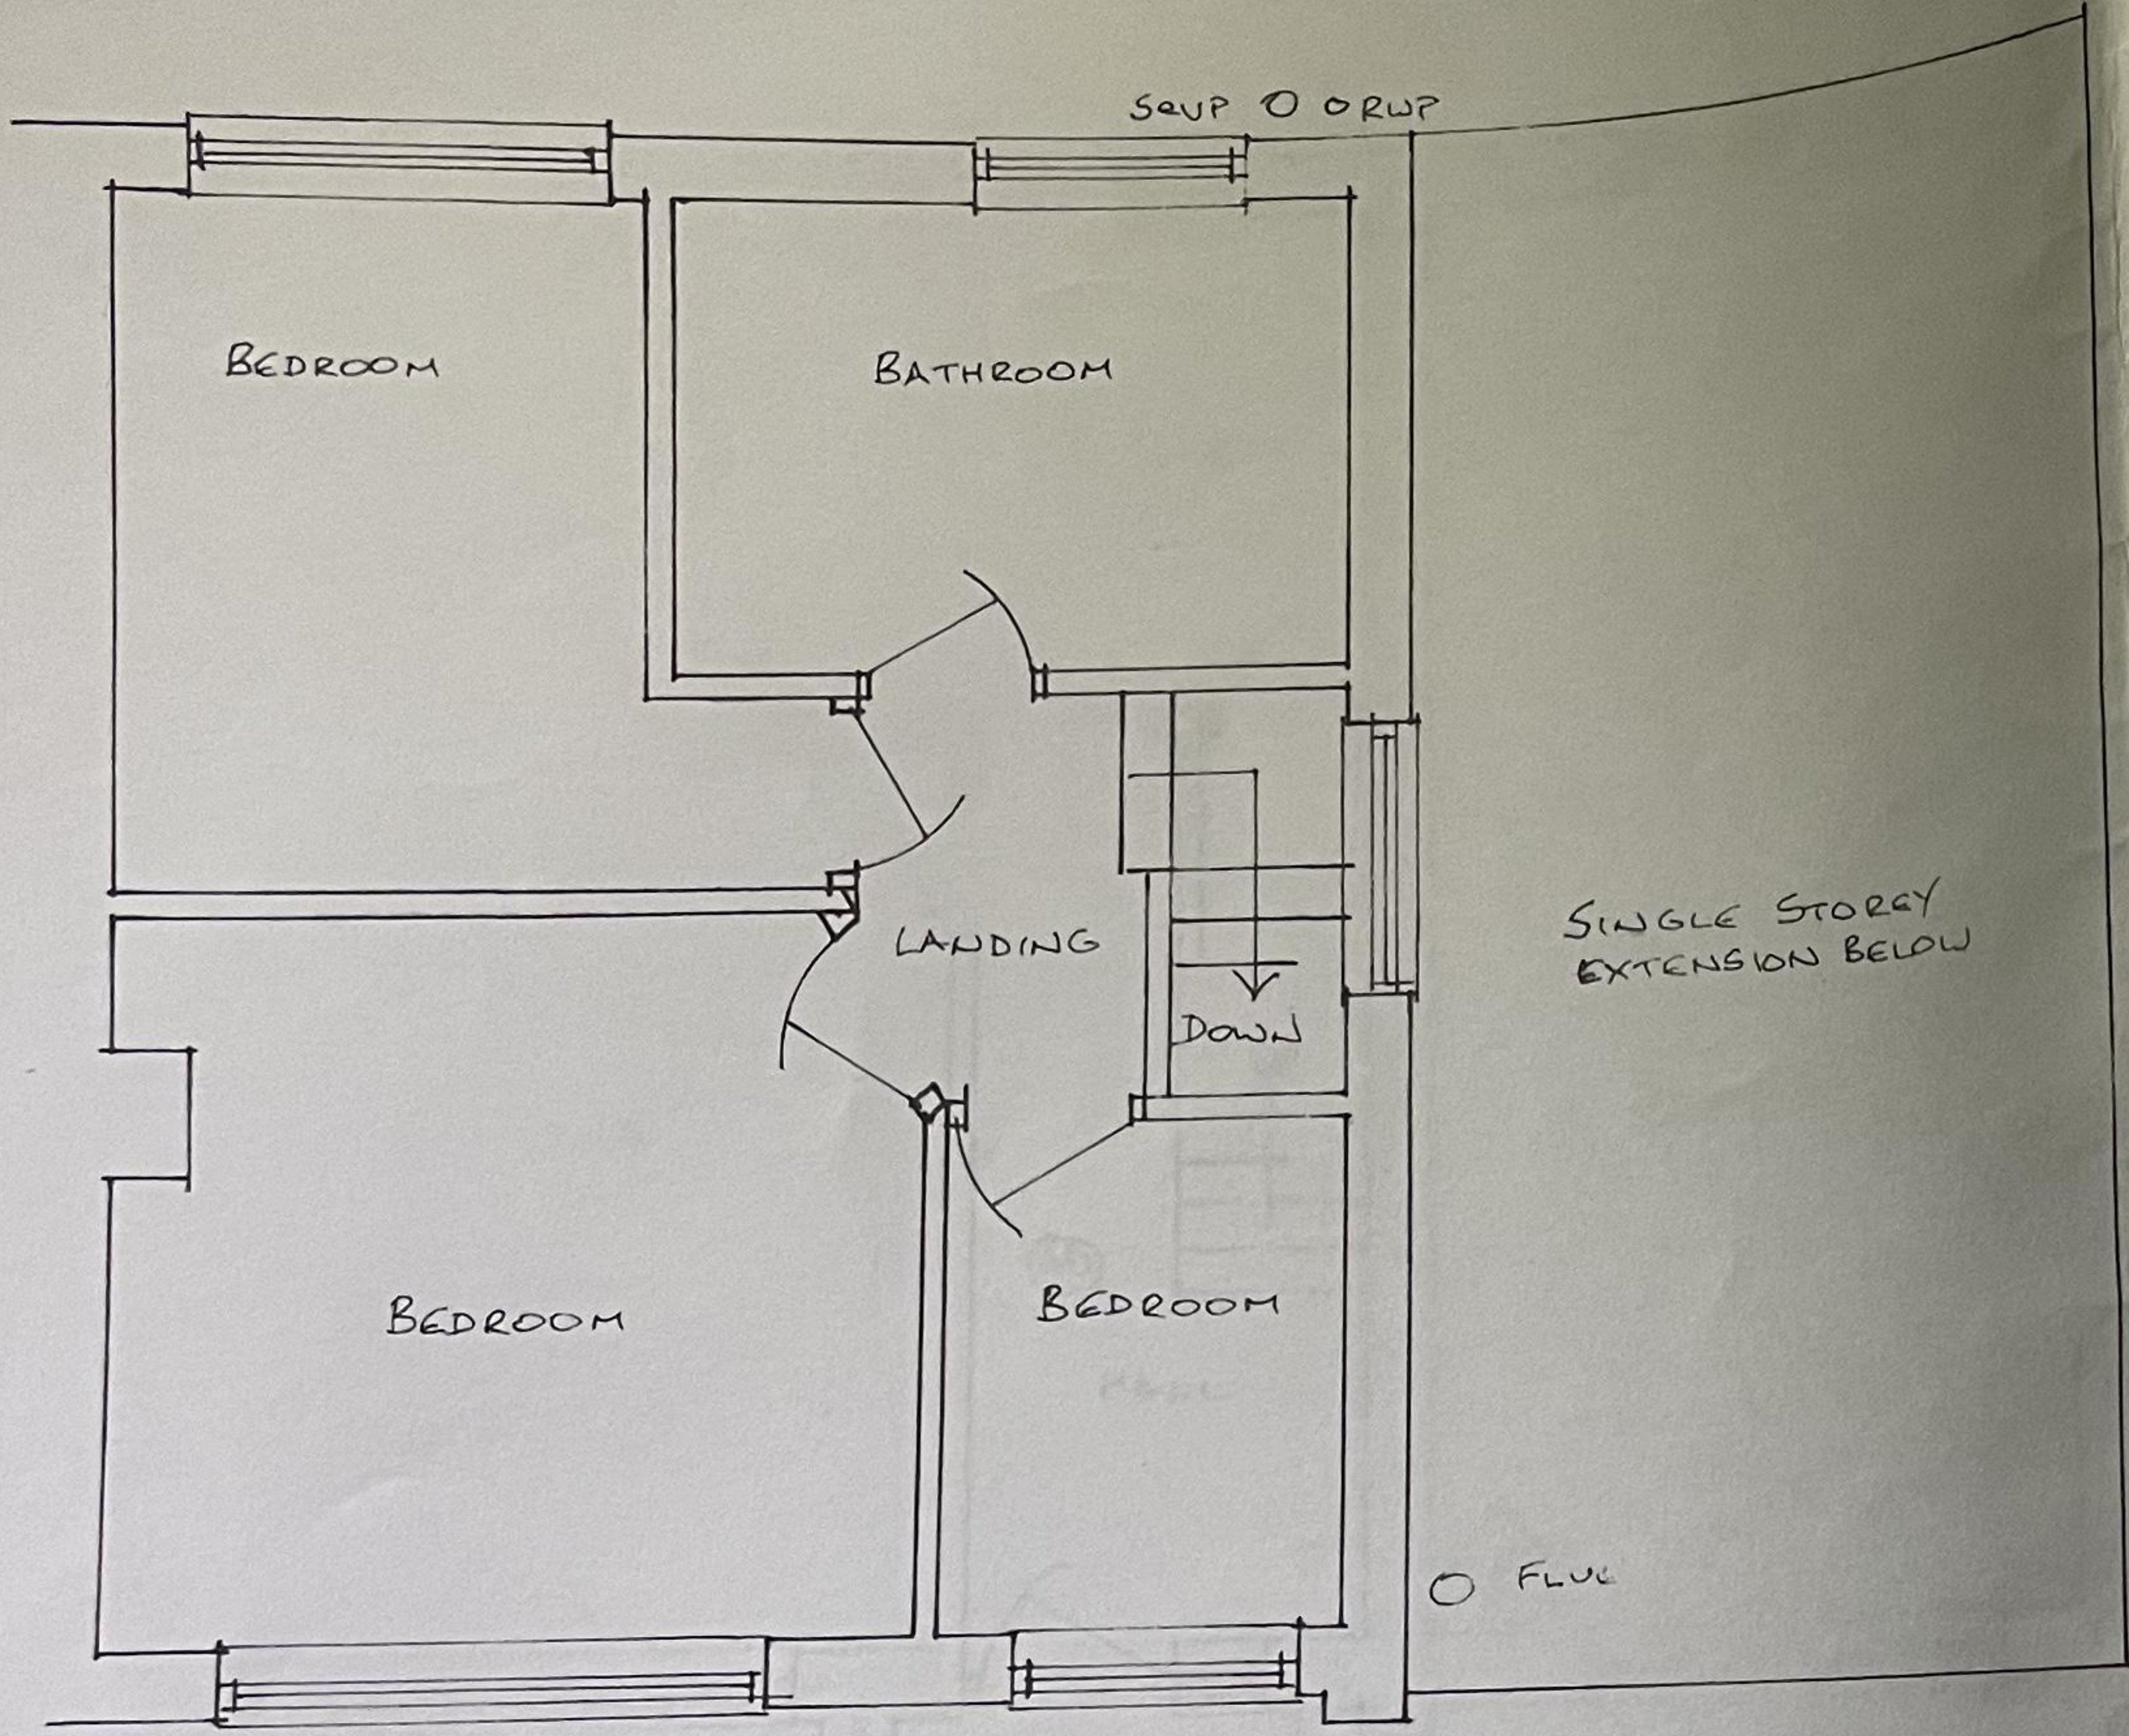


EXISTING FIRST FLOOR PLAN


SCALE 1:50 & 1:100 @ A3

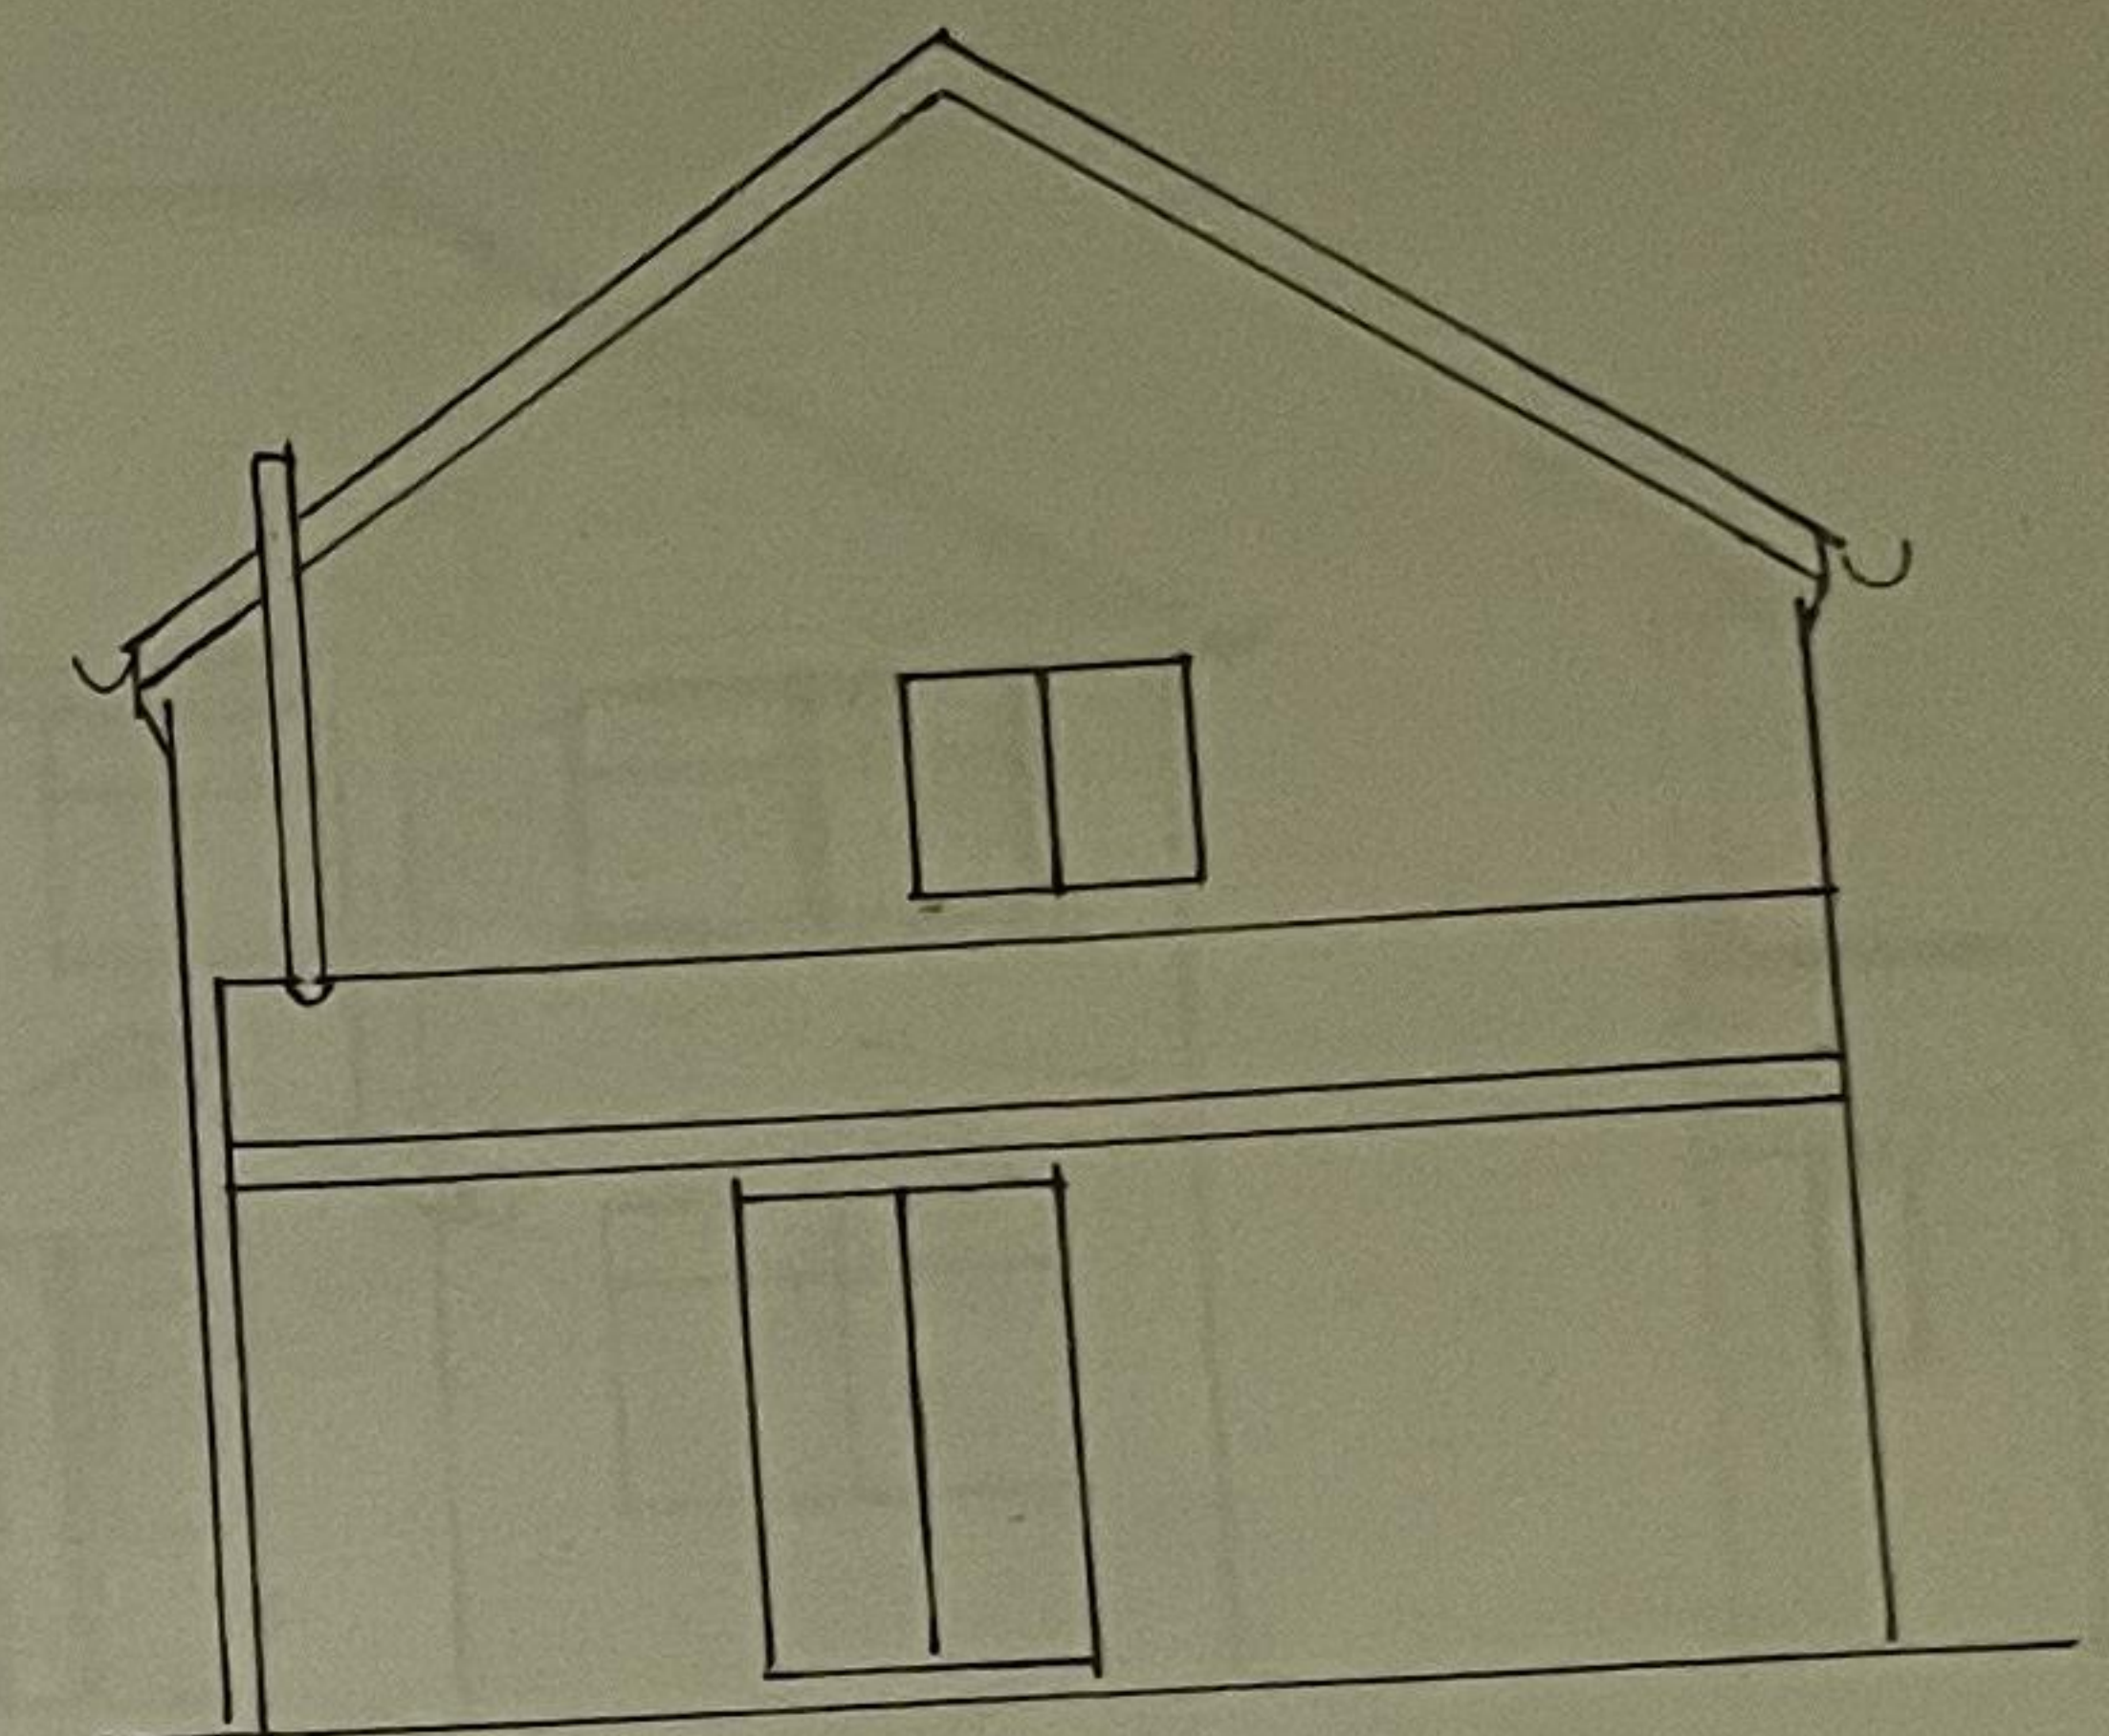

EXISTING SIDE ELEVATION

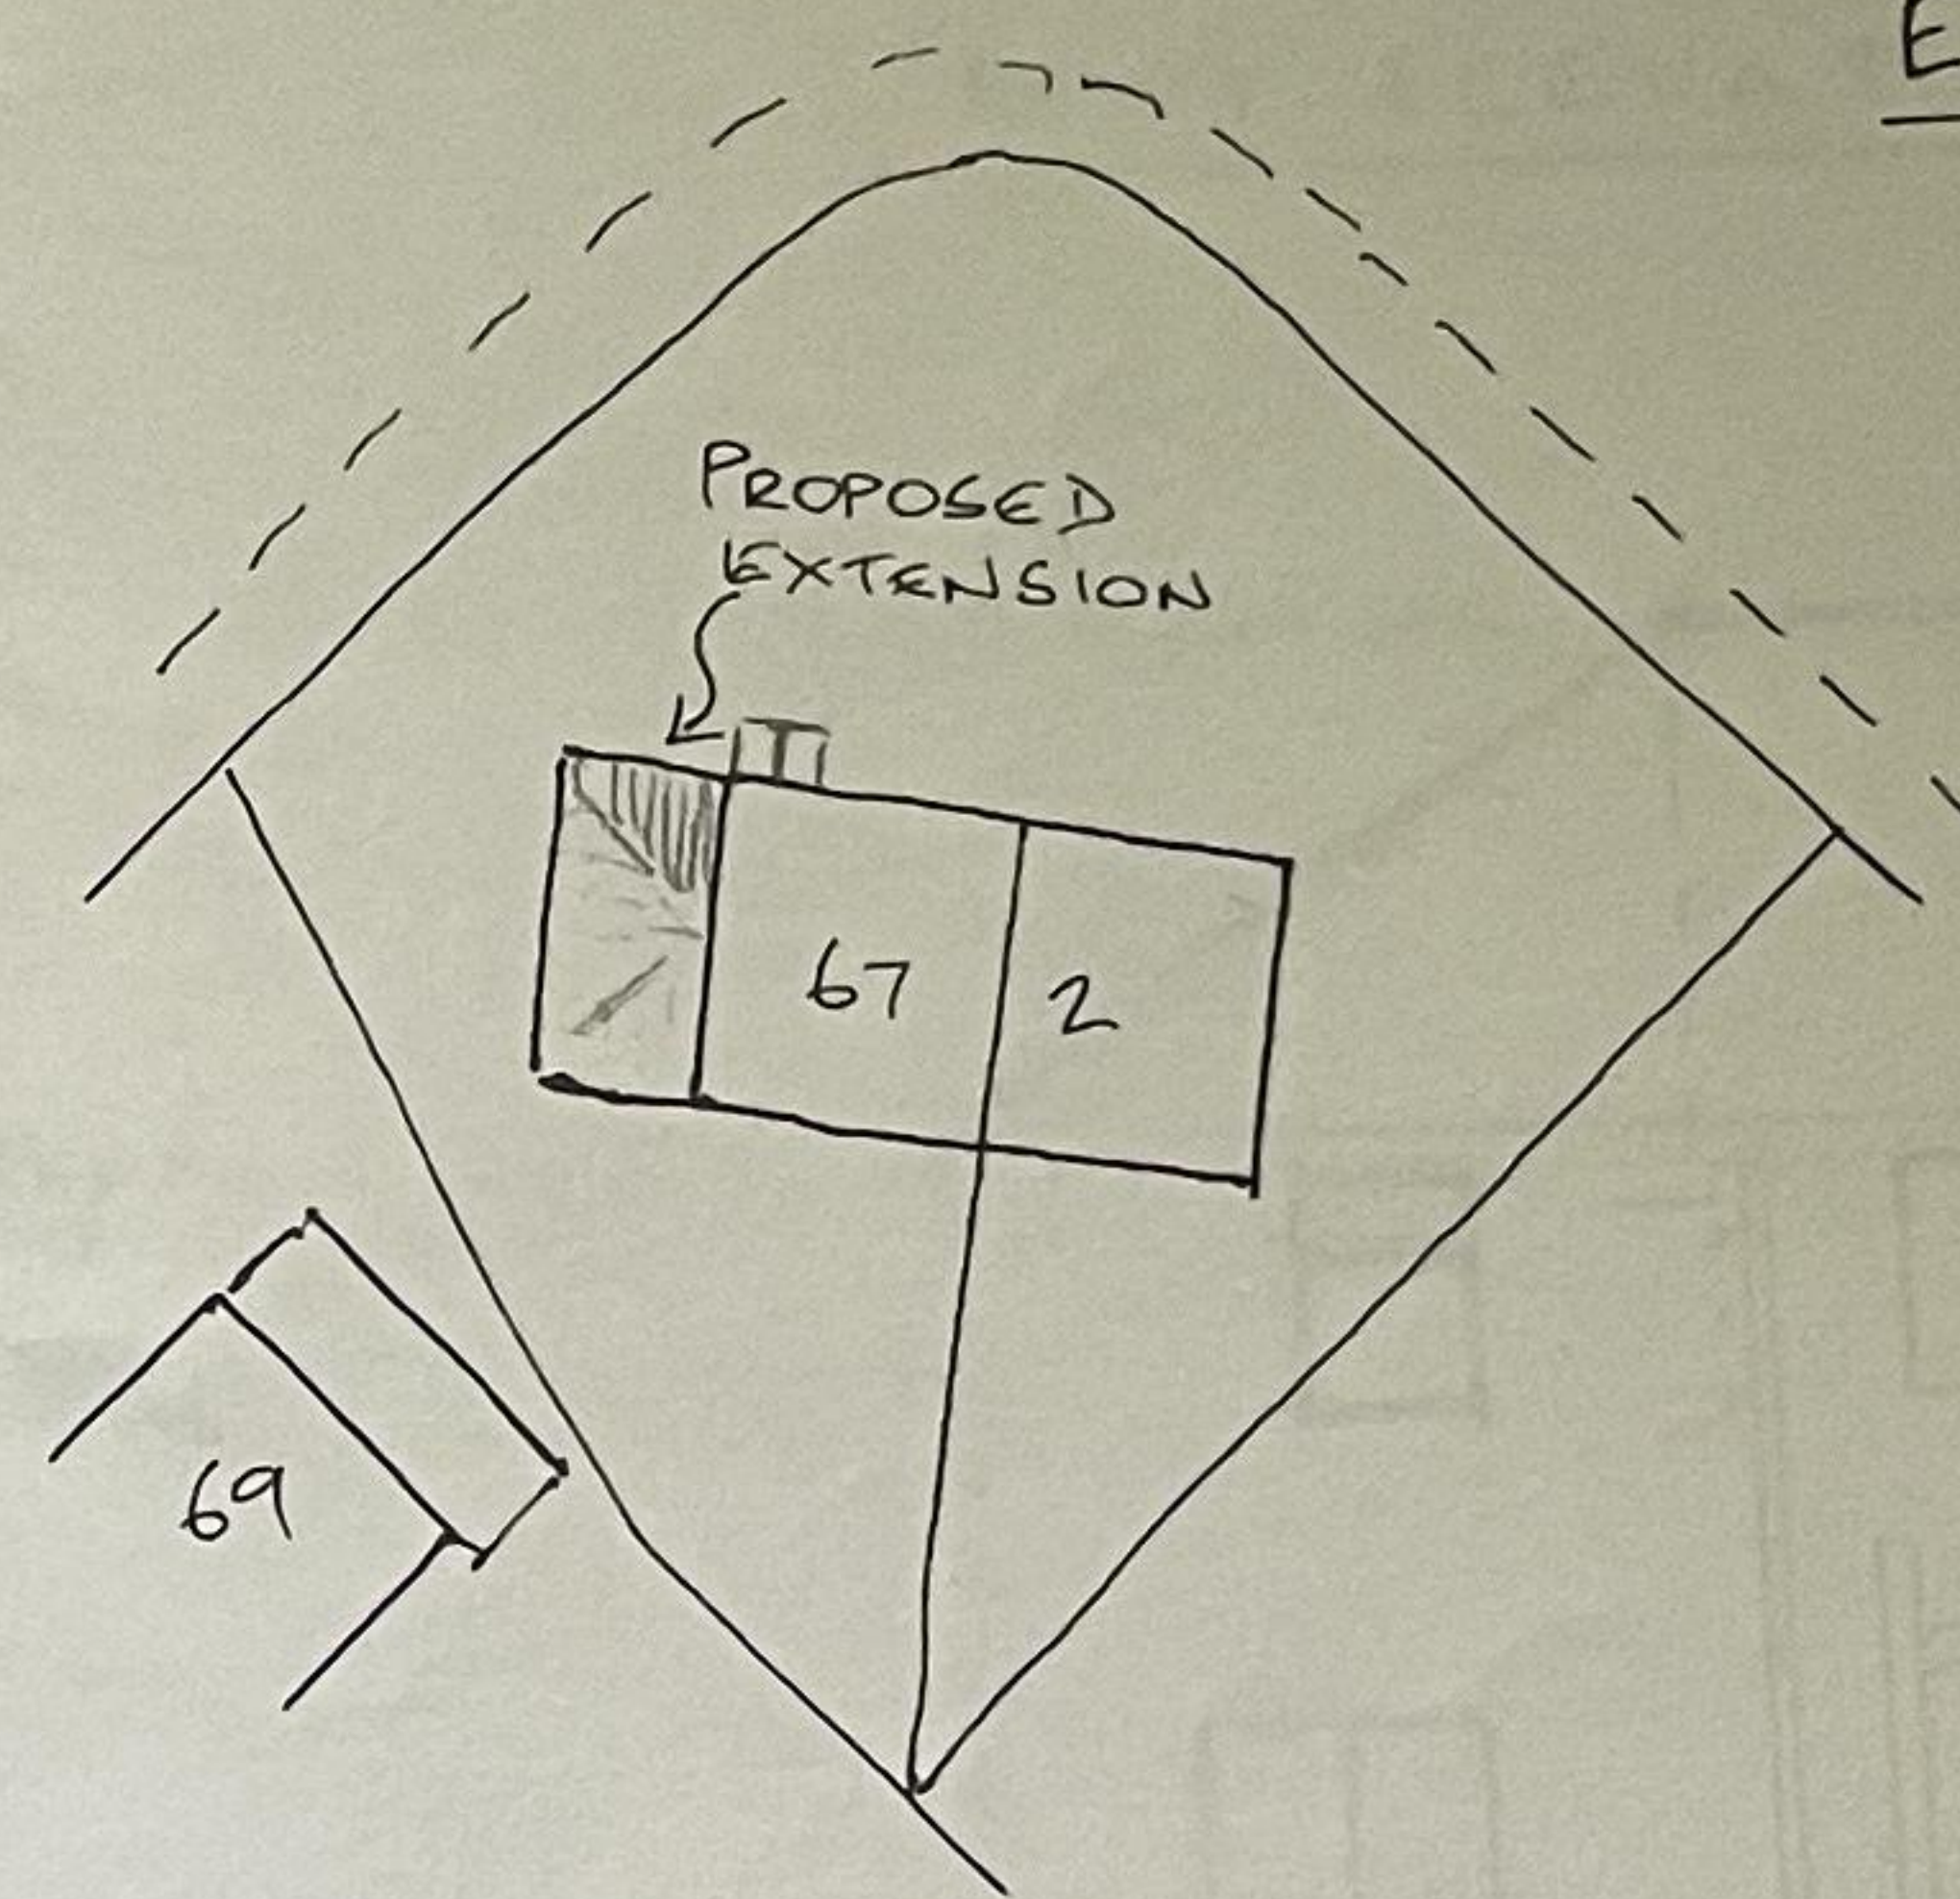

SITE PLAN (1:500)

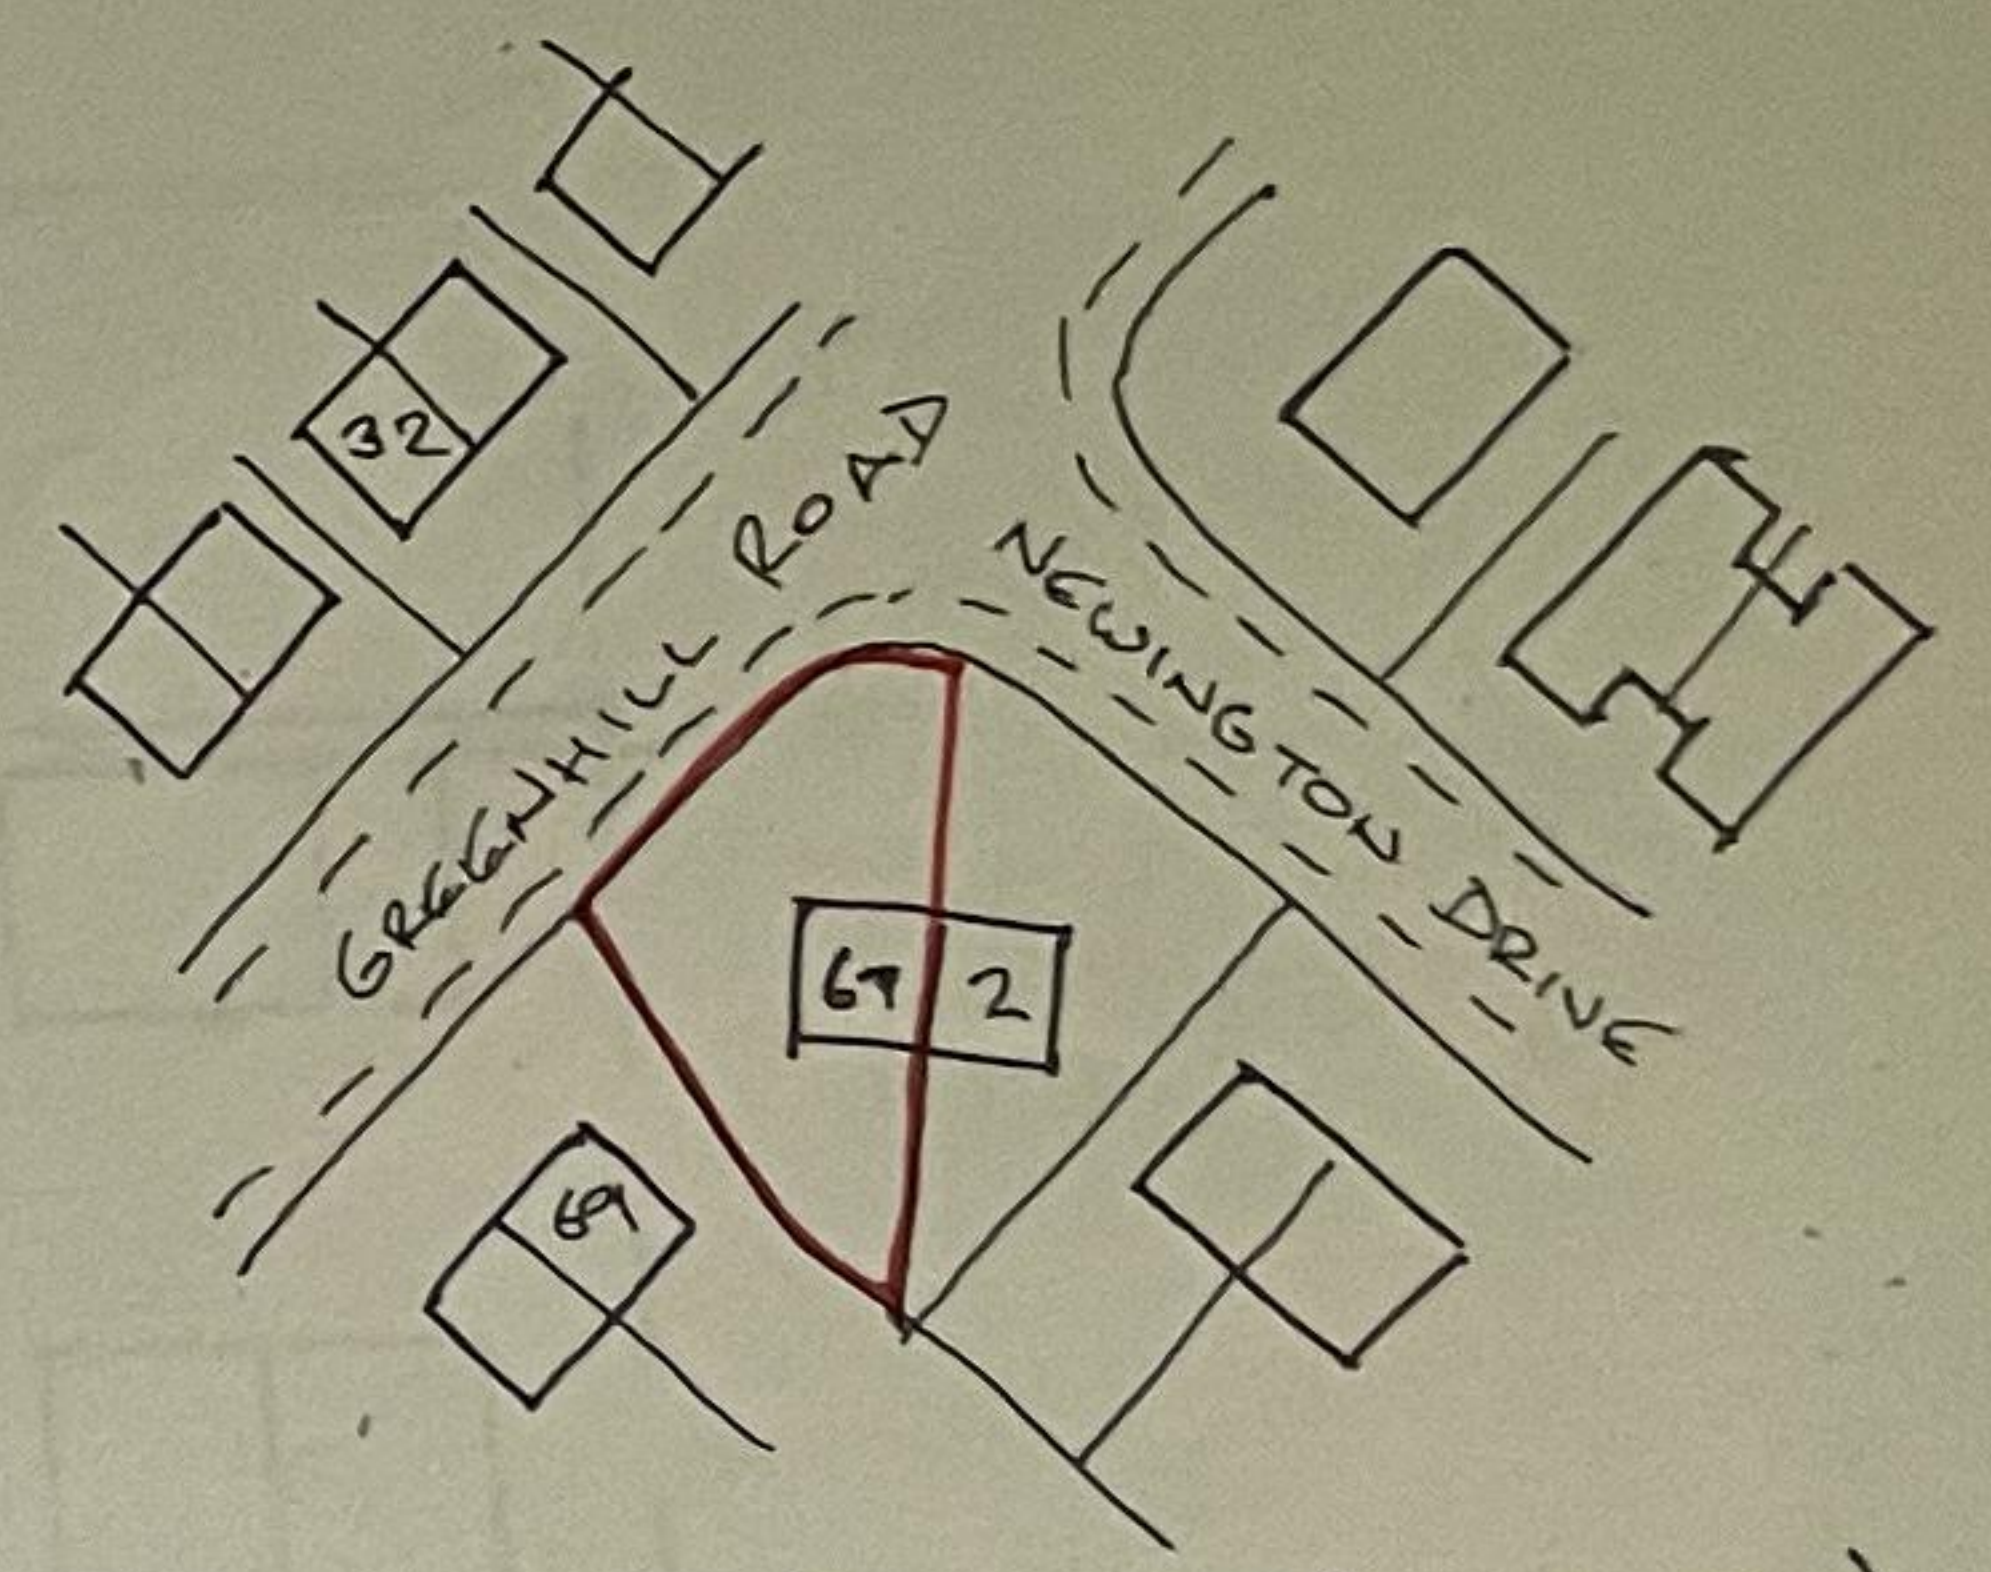

LOCATION PLAN (1:1250)

BURY METROPOLITAN COUNCIL
This is a CONDITIONAL
Building Act 1984 and the
2000 (as amended)
Check the conditions on it
any work is carried out
11/04/15
Deputy Director, Environment
CES

2. EXISTING FIRST FLOOR PLAN

26/11/15

15/190/02

FIRST FLOOR SIDE EXTENSION, FRONT PORCH
67 GREENHILL ROAD, BURY BL8 2LL