




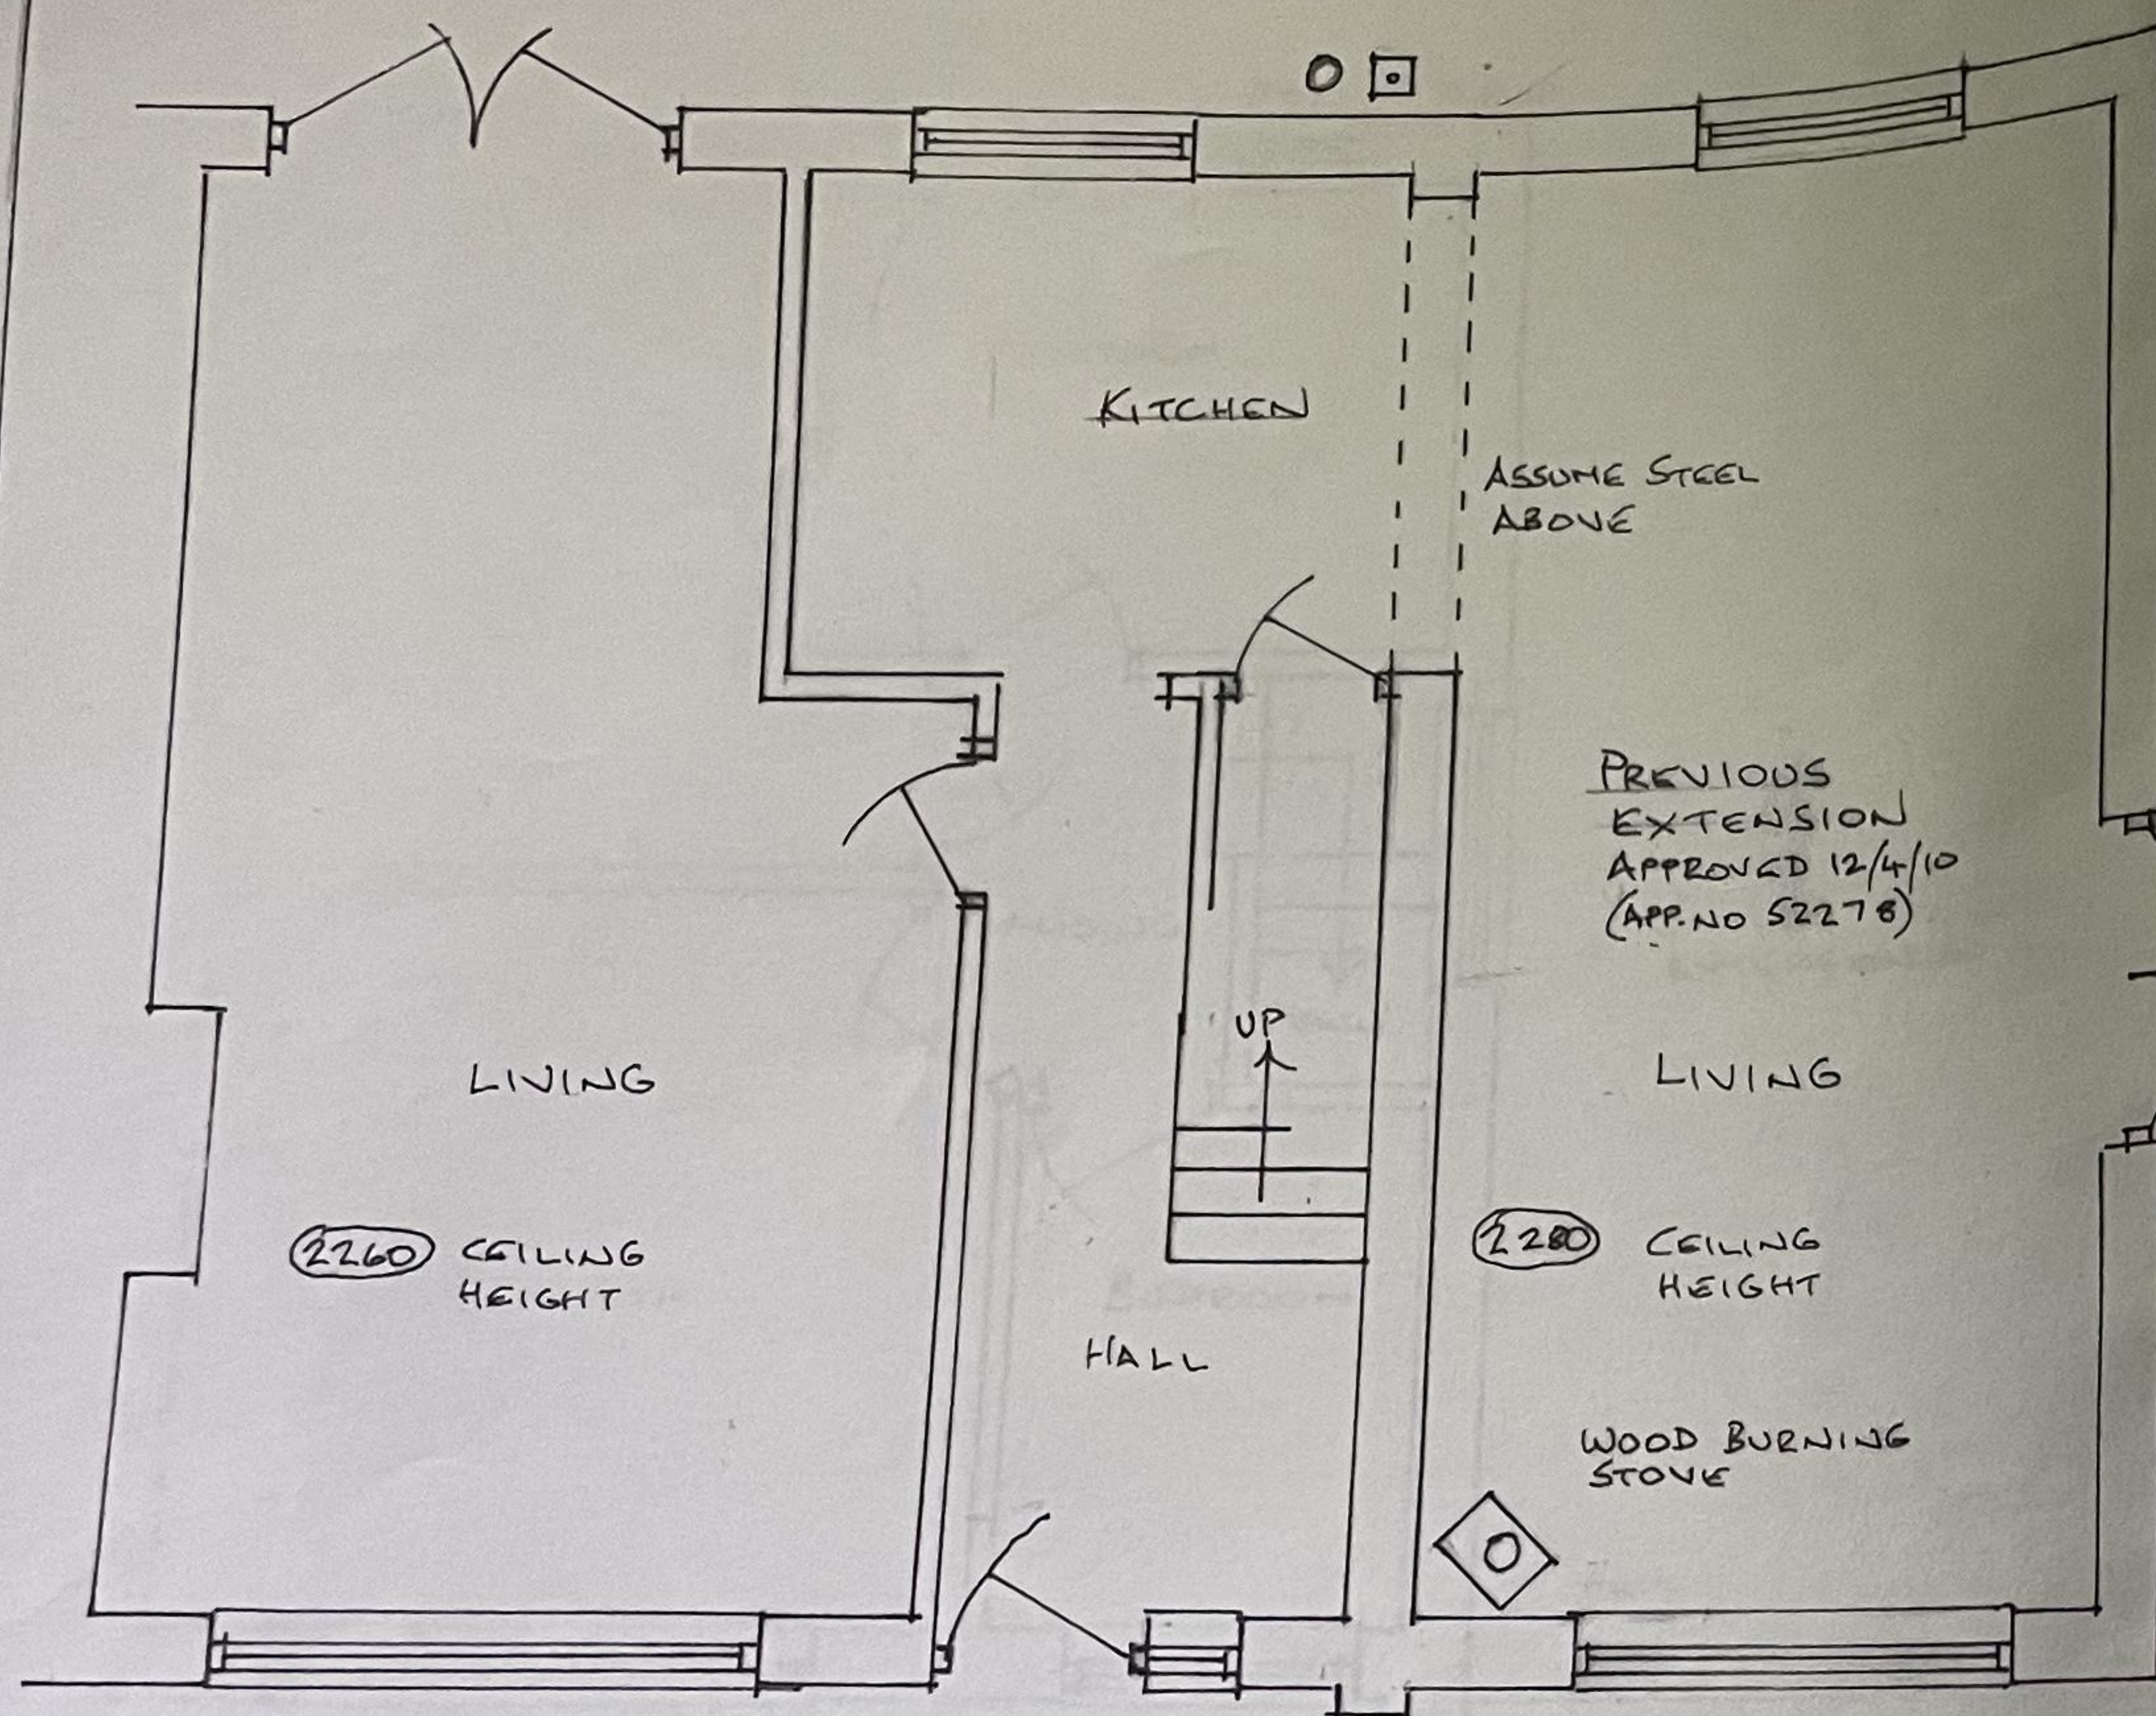

EXISTING GROUND FLOOR PLAN

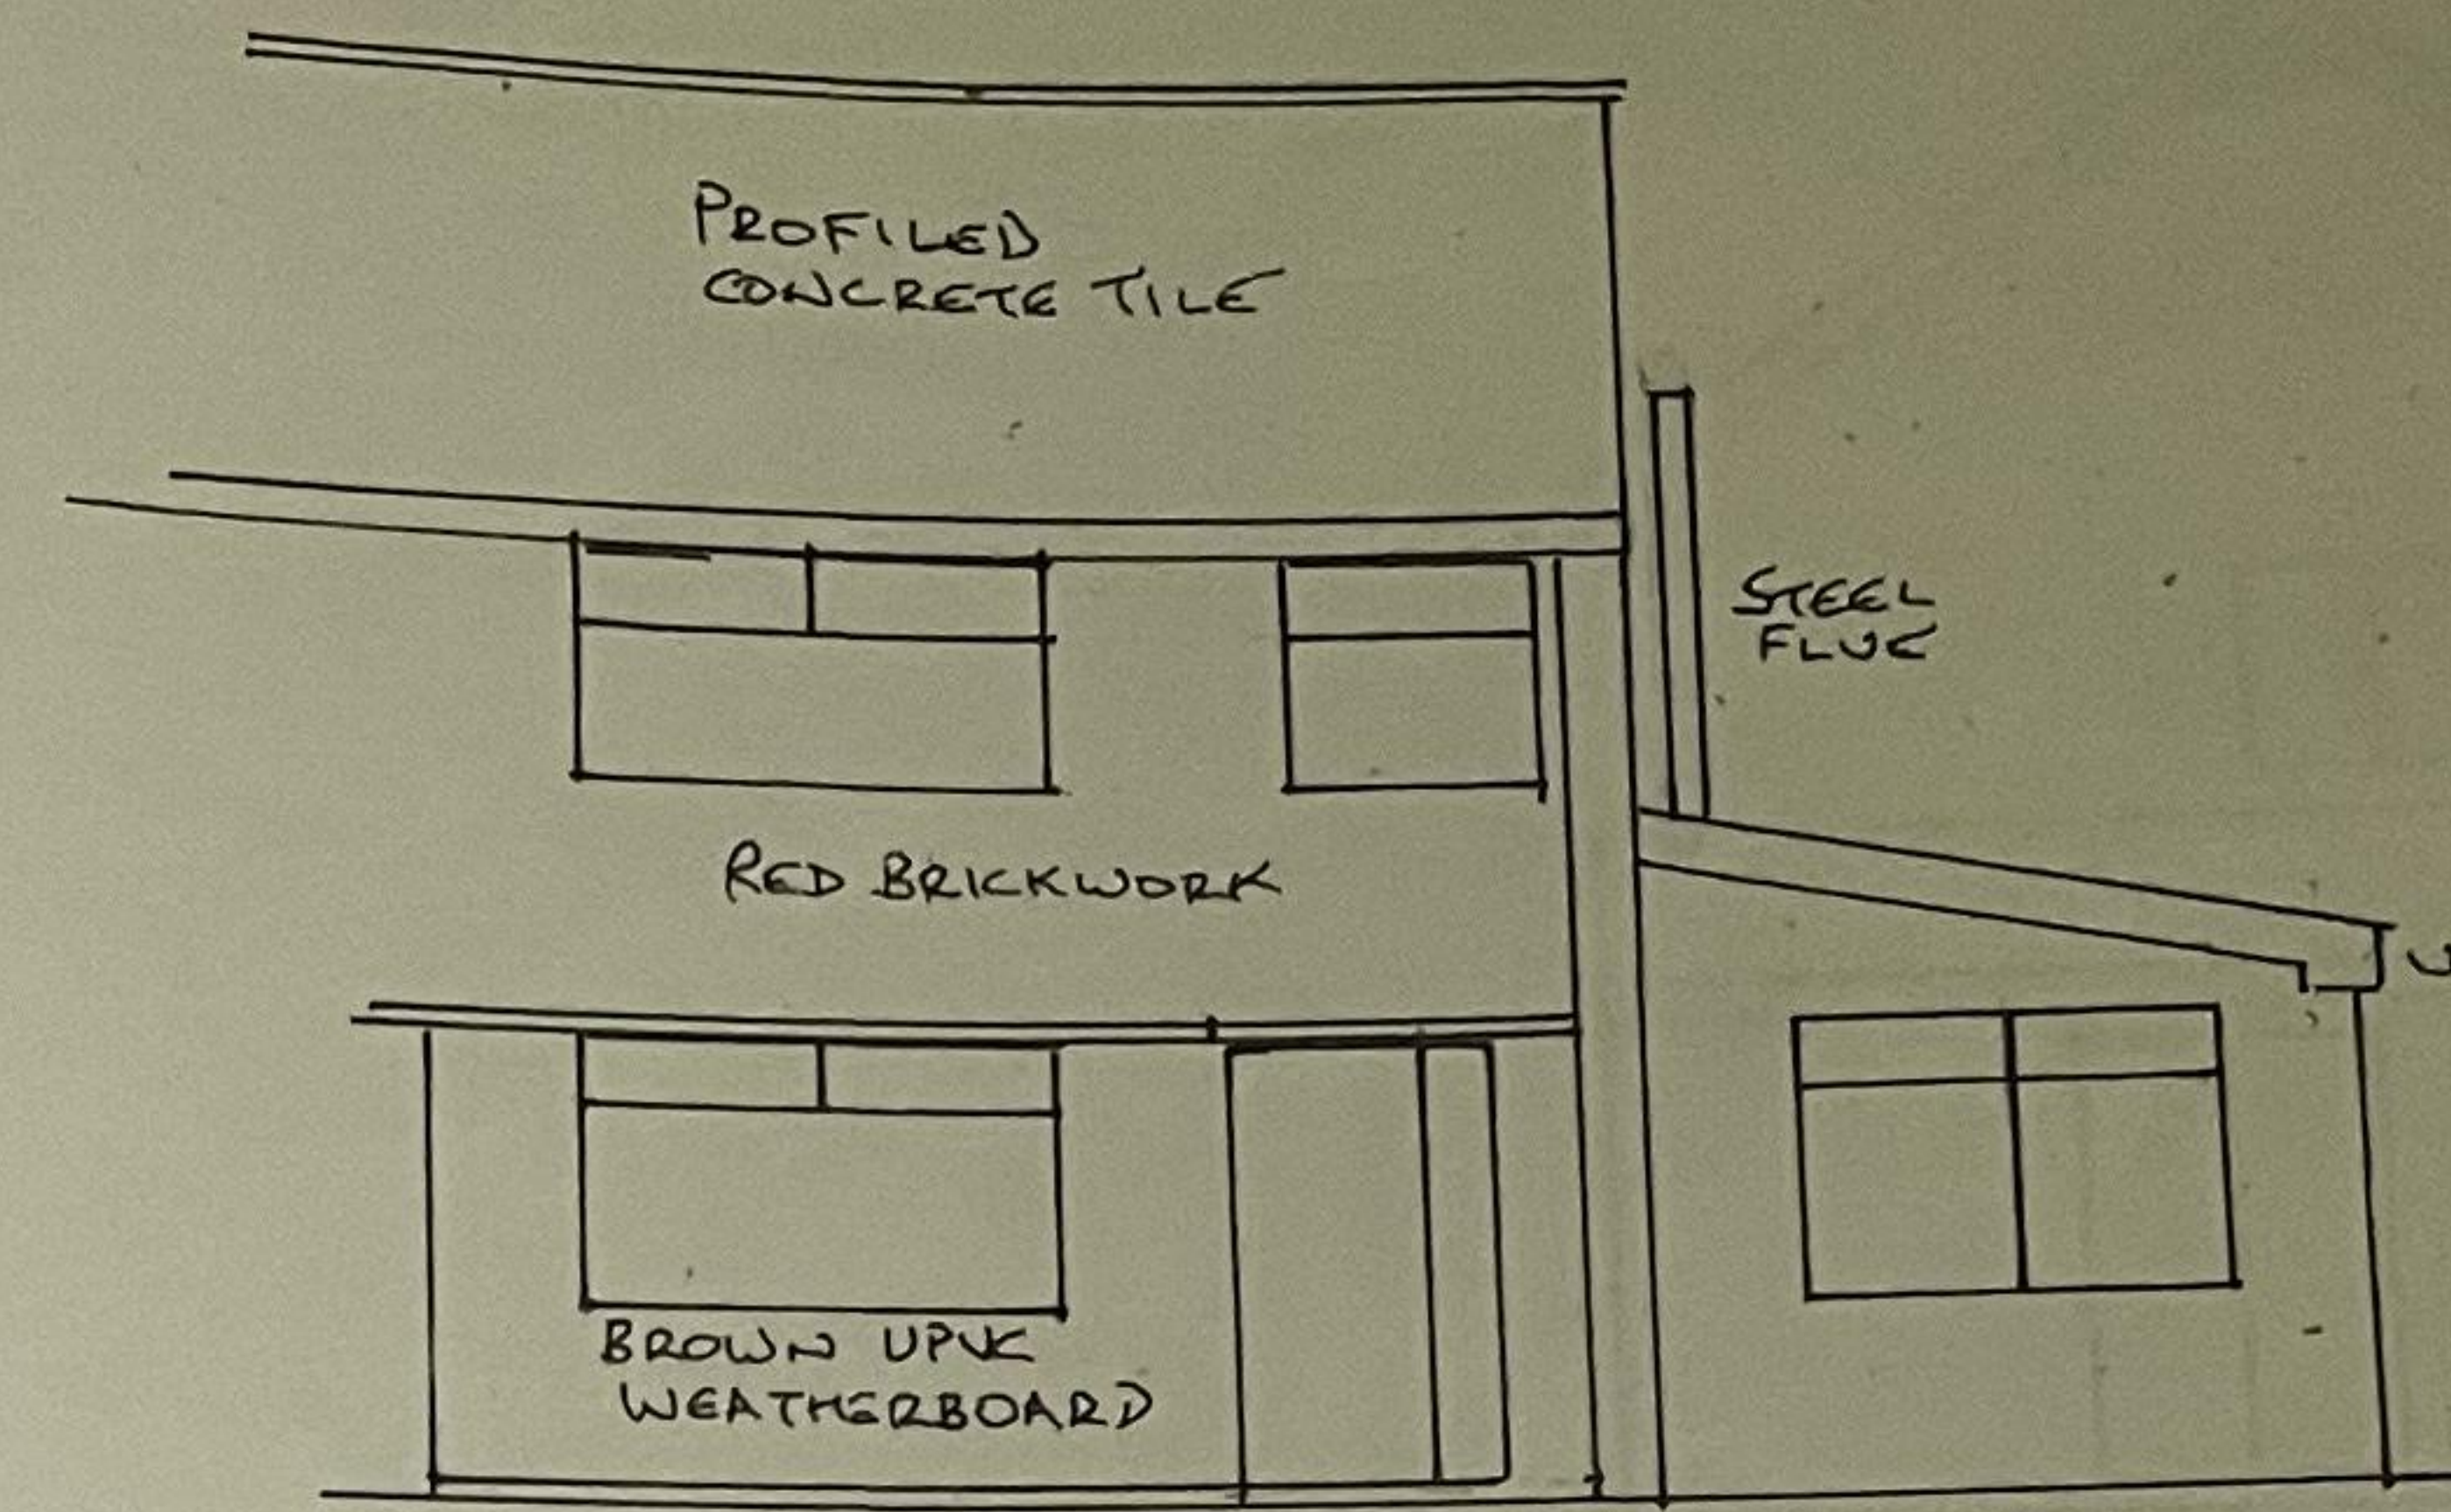

FRONT ELEVATION

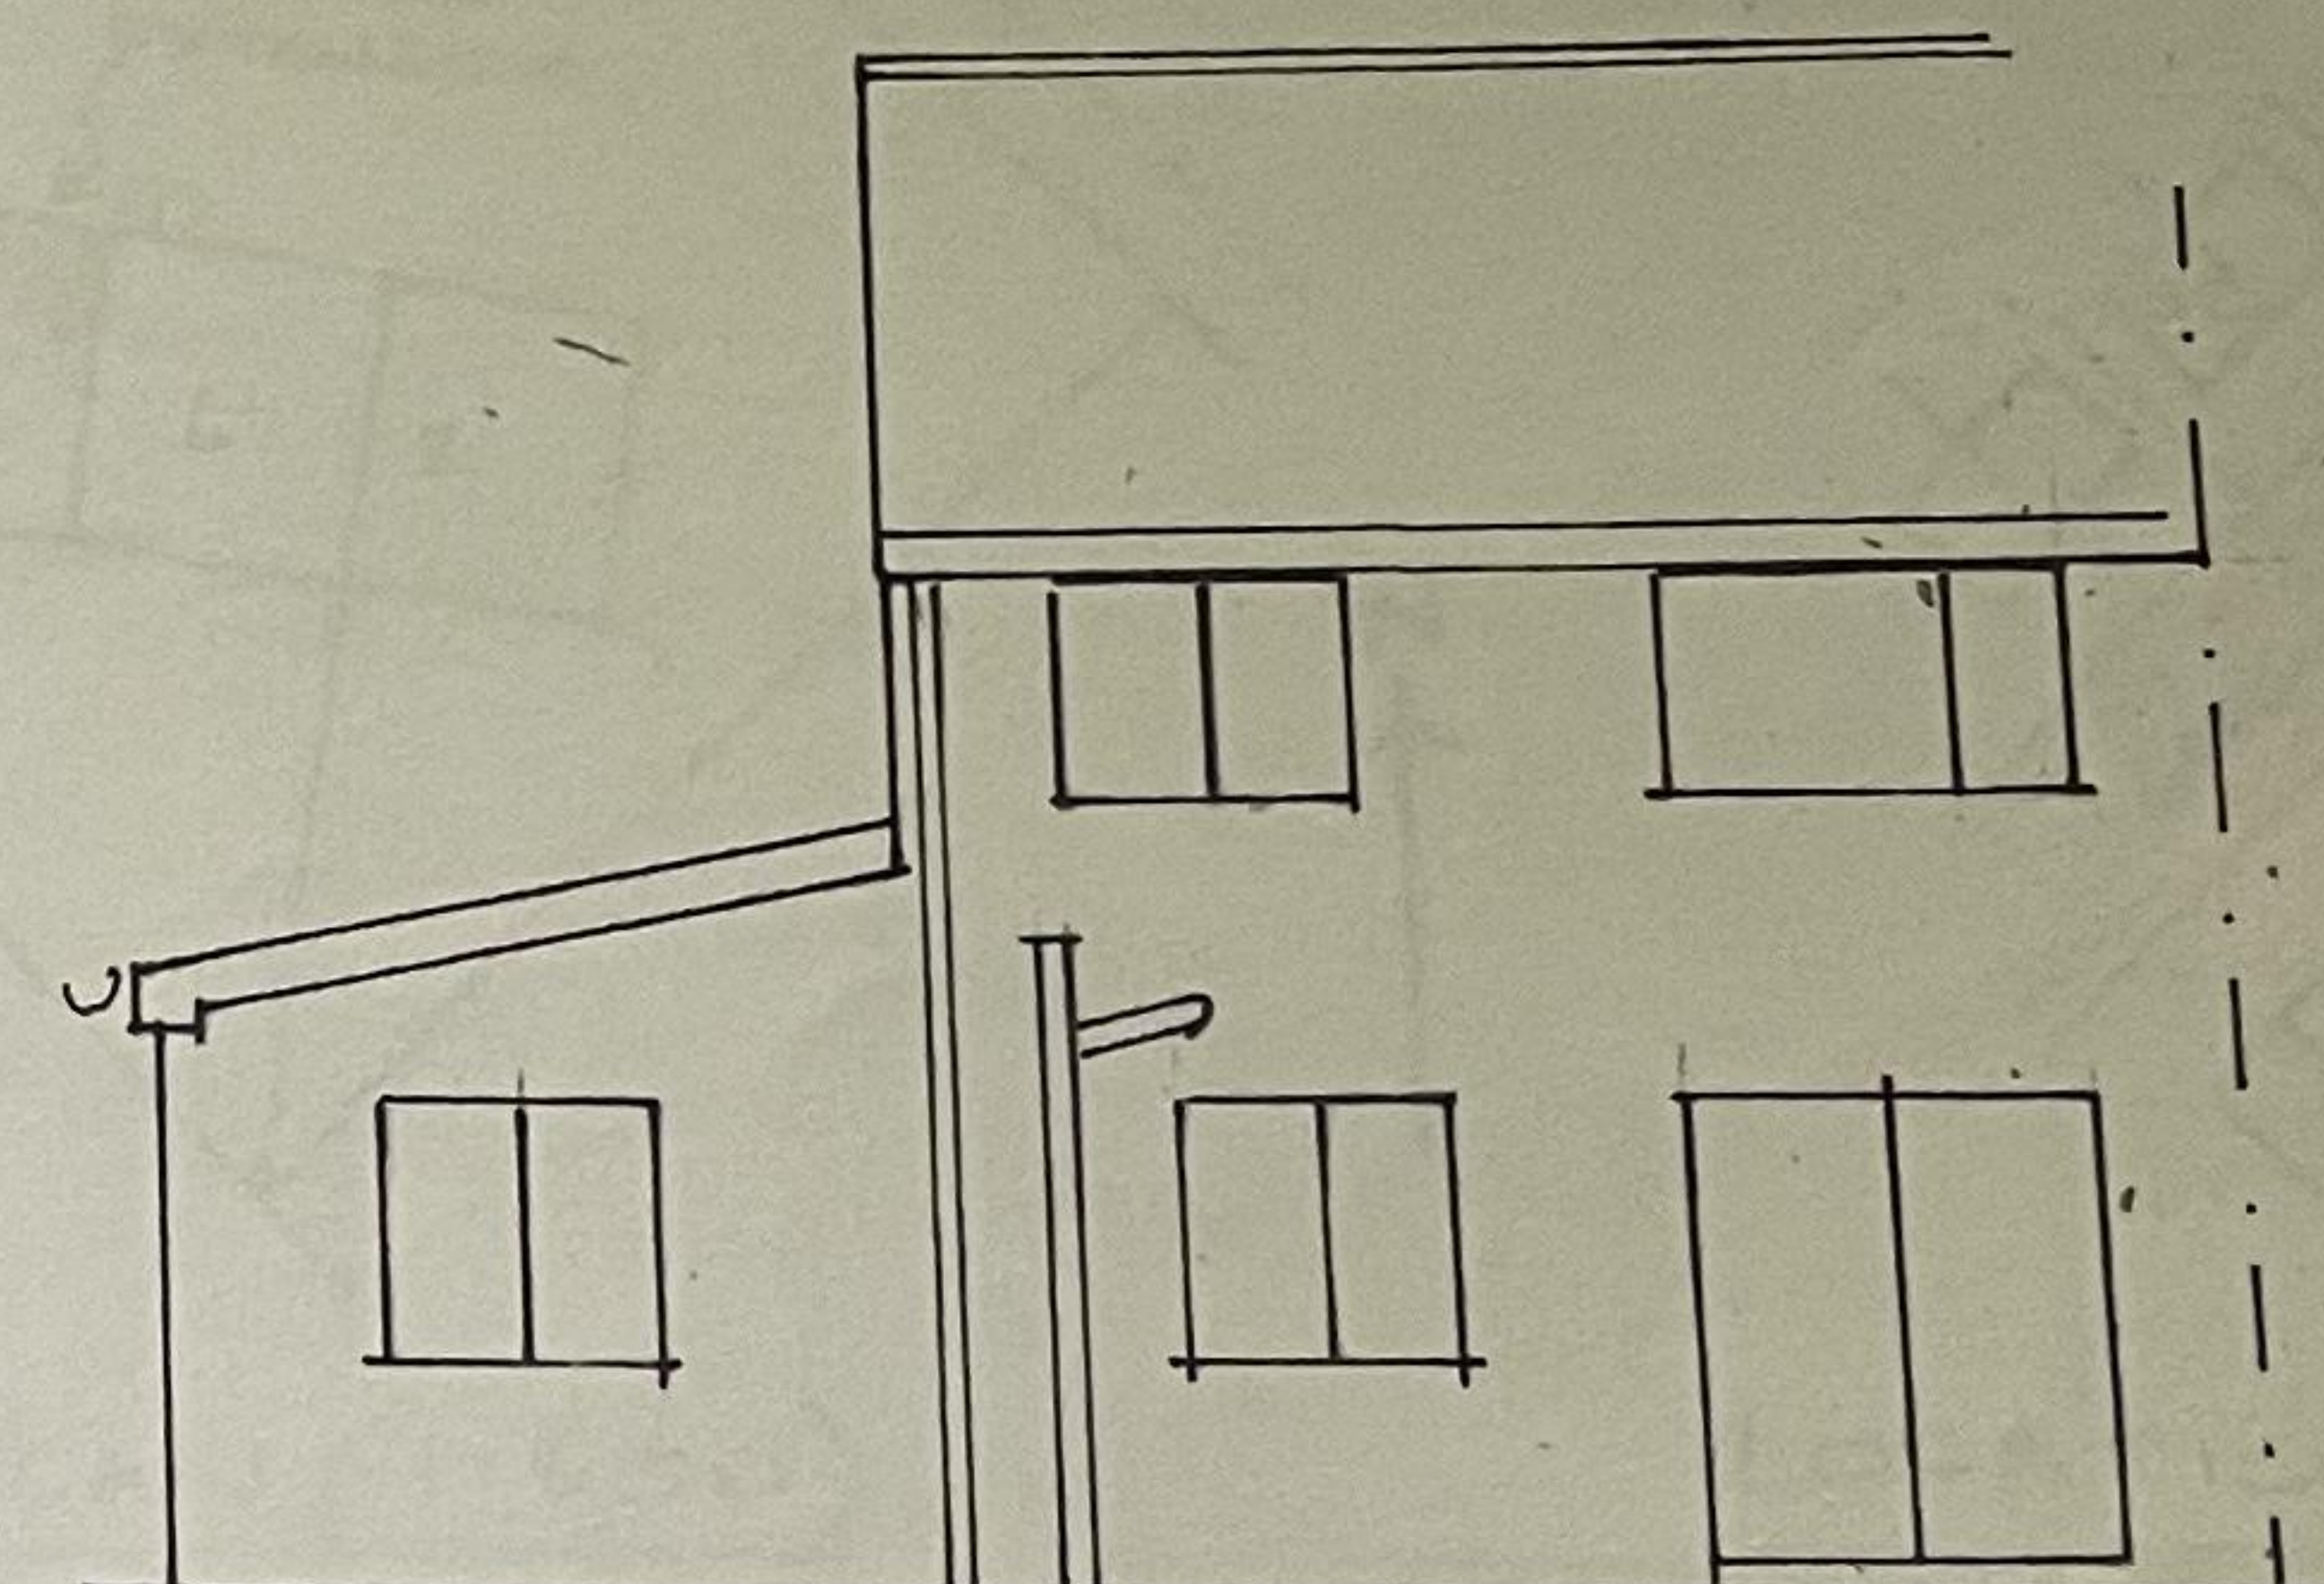

REAR ELEVATION

BURY METROPOLITAN
This is a Council
Building not a
2000 (estimated)
On the conditions on the basis of which
any work is carried

SCALE 1:50 & 1:100 @ A3

26/11/15

15/10/01

FIRST FLOOR SIDE EXTENSION, FRONT PORCH
67 GREENHILL ROAD, BURY BL8 2LL