


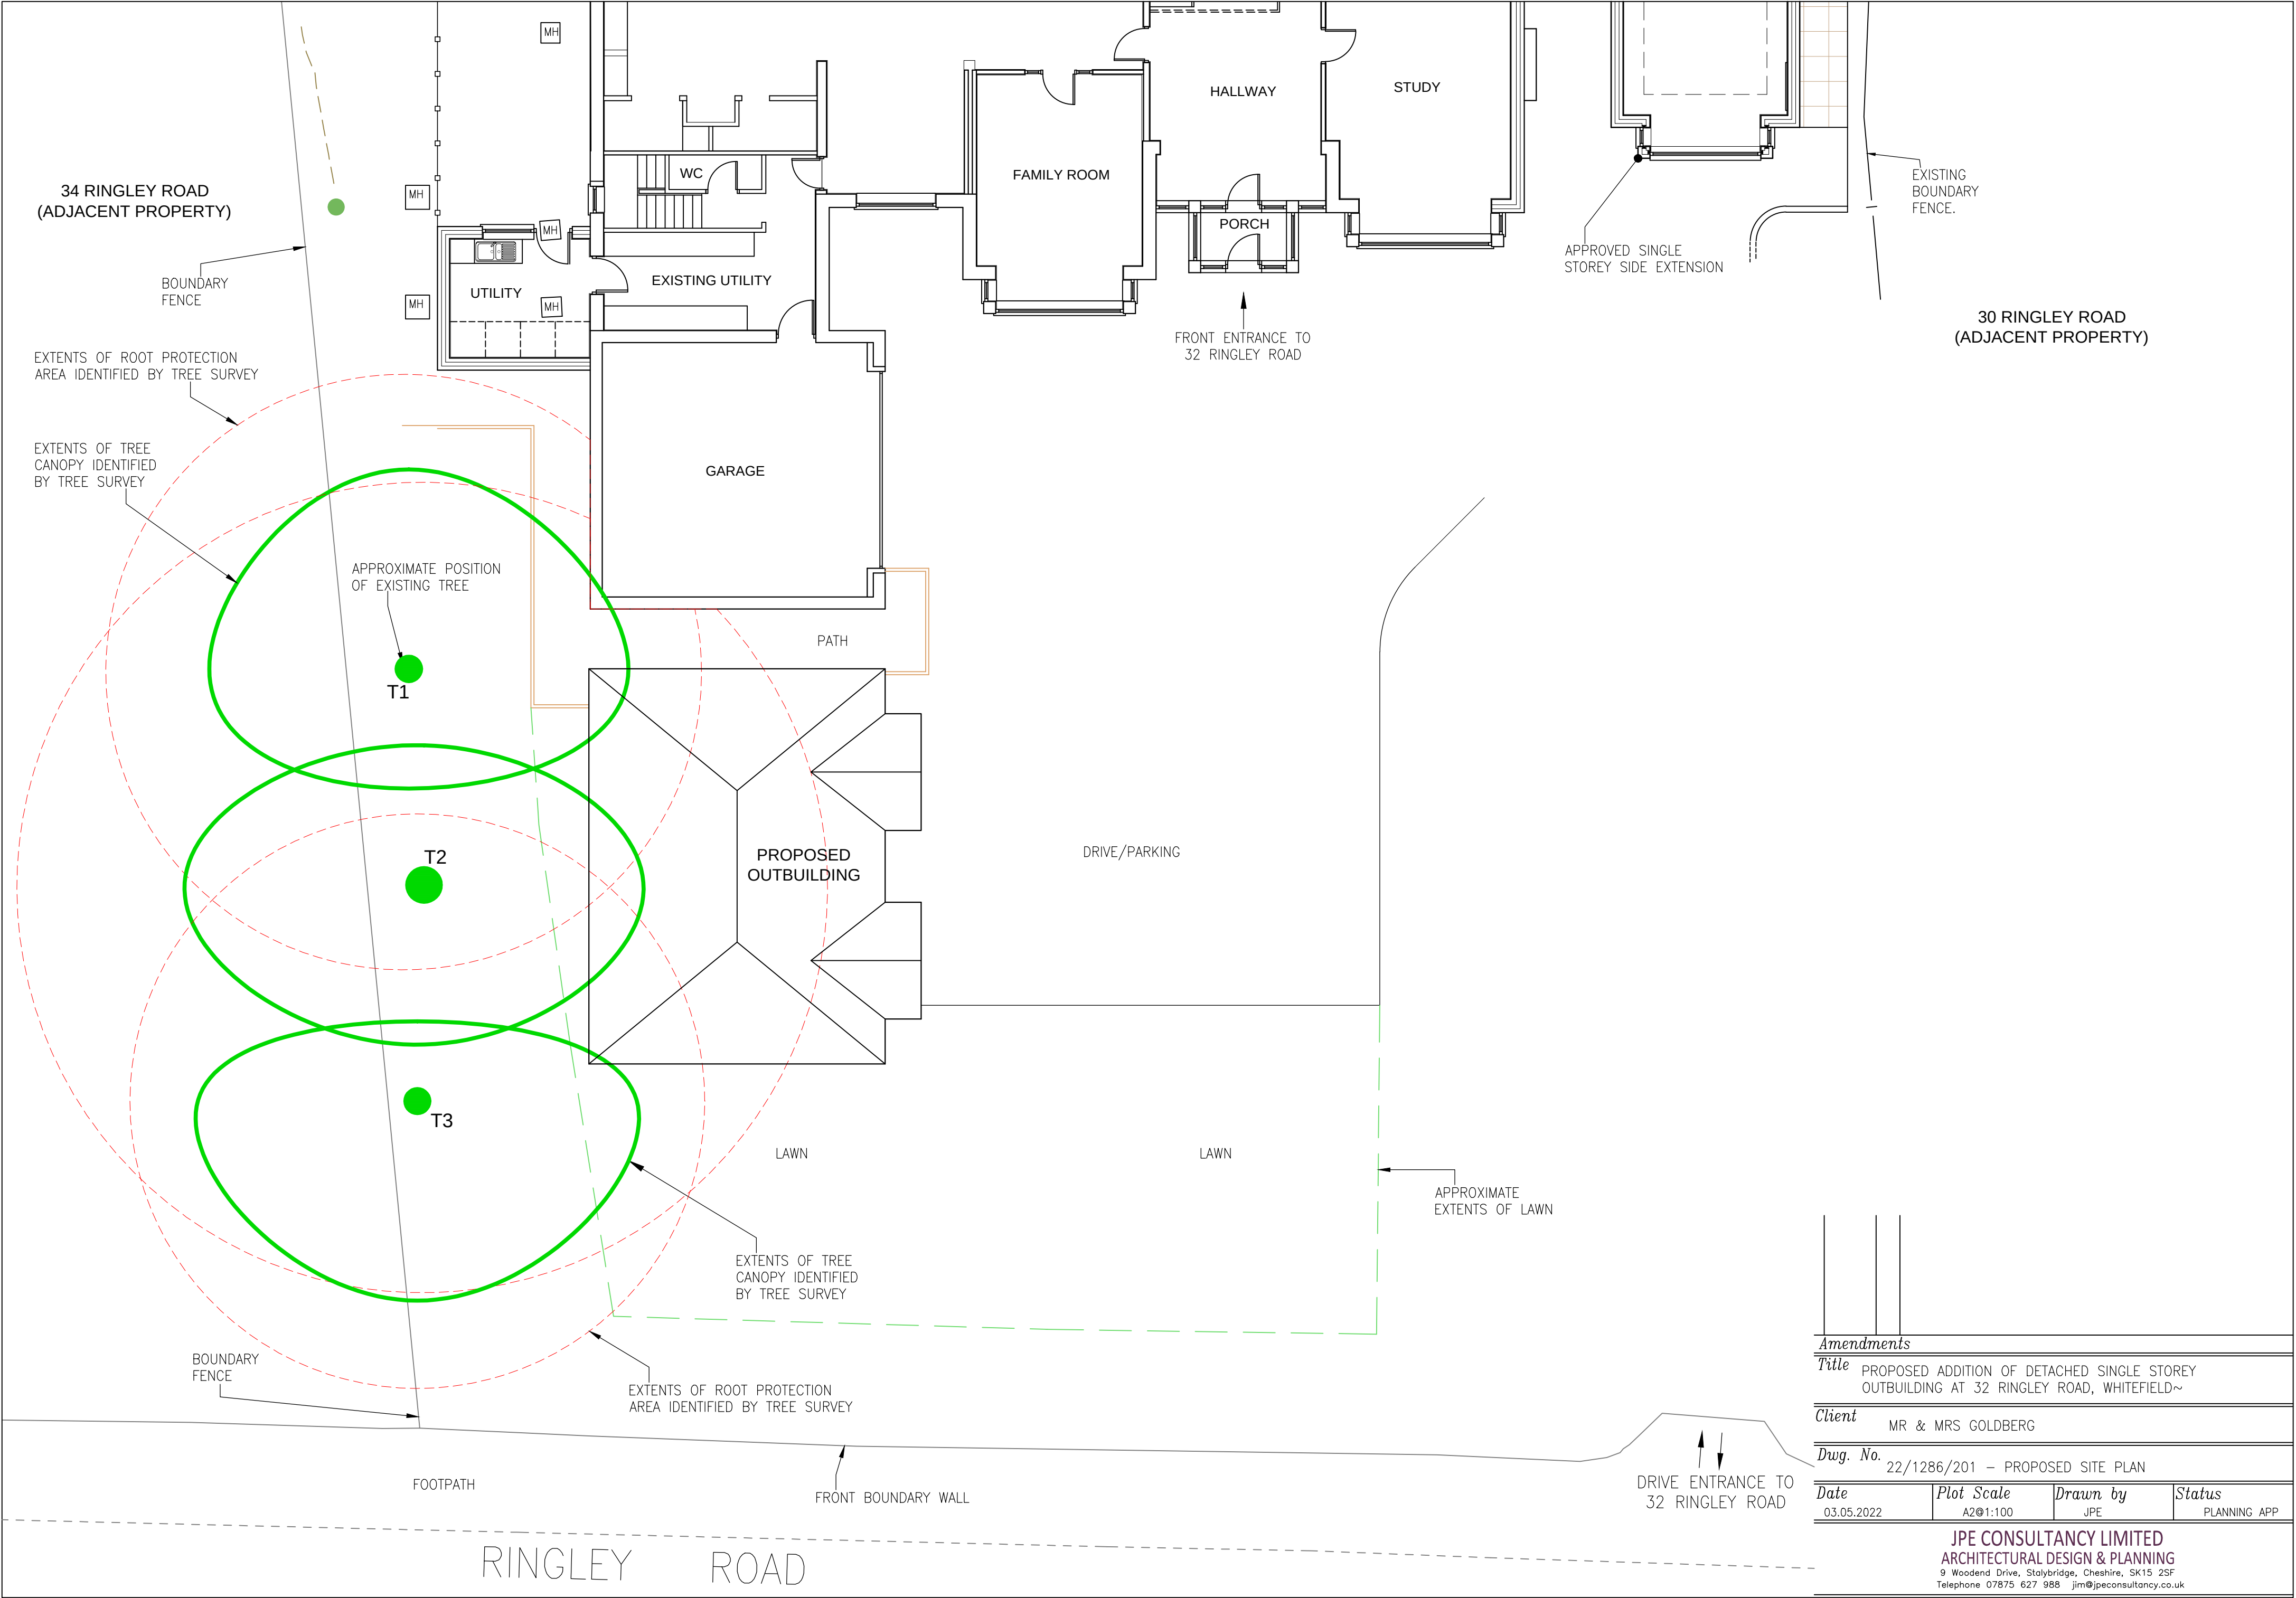

<i>Amendments</i>			
<i>Title</i> PROPOSED ADDITION OF DETACHED SINGLE STOREY OUTBUILDING AT 32 RINGLEY ROAD, WHITEFIELD~			
<i>Client</i> MR & MRS GOLDBERG			
<i>Dwg. No.</i> 22/1286/201 – PROPOSED SITE PLAN			
<i>Date</i> 03.05.2022	<i>Plot Scale</i> A2@1:100	<i>Drawn by</i> JPE	<i>Status</i> PLANNING APP
JPE CONSULTANCY LIMITED ARCHITECTURAL DESIGN & PLANNING 9 Woodend Drive, Stalybridge, Cheshire, SK15 2SF Telephone 07875 627 988 jim@jpeconsultancy.co.uk			