




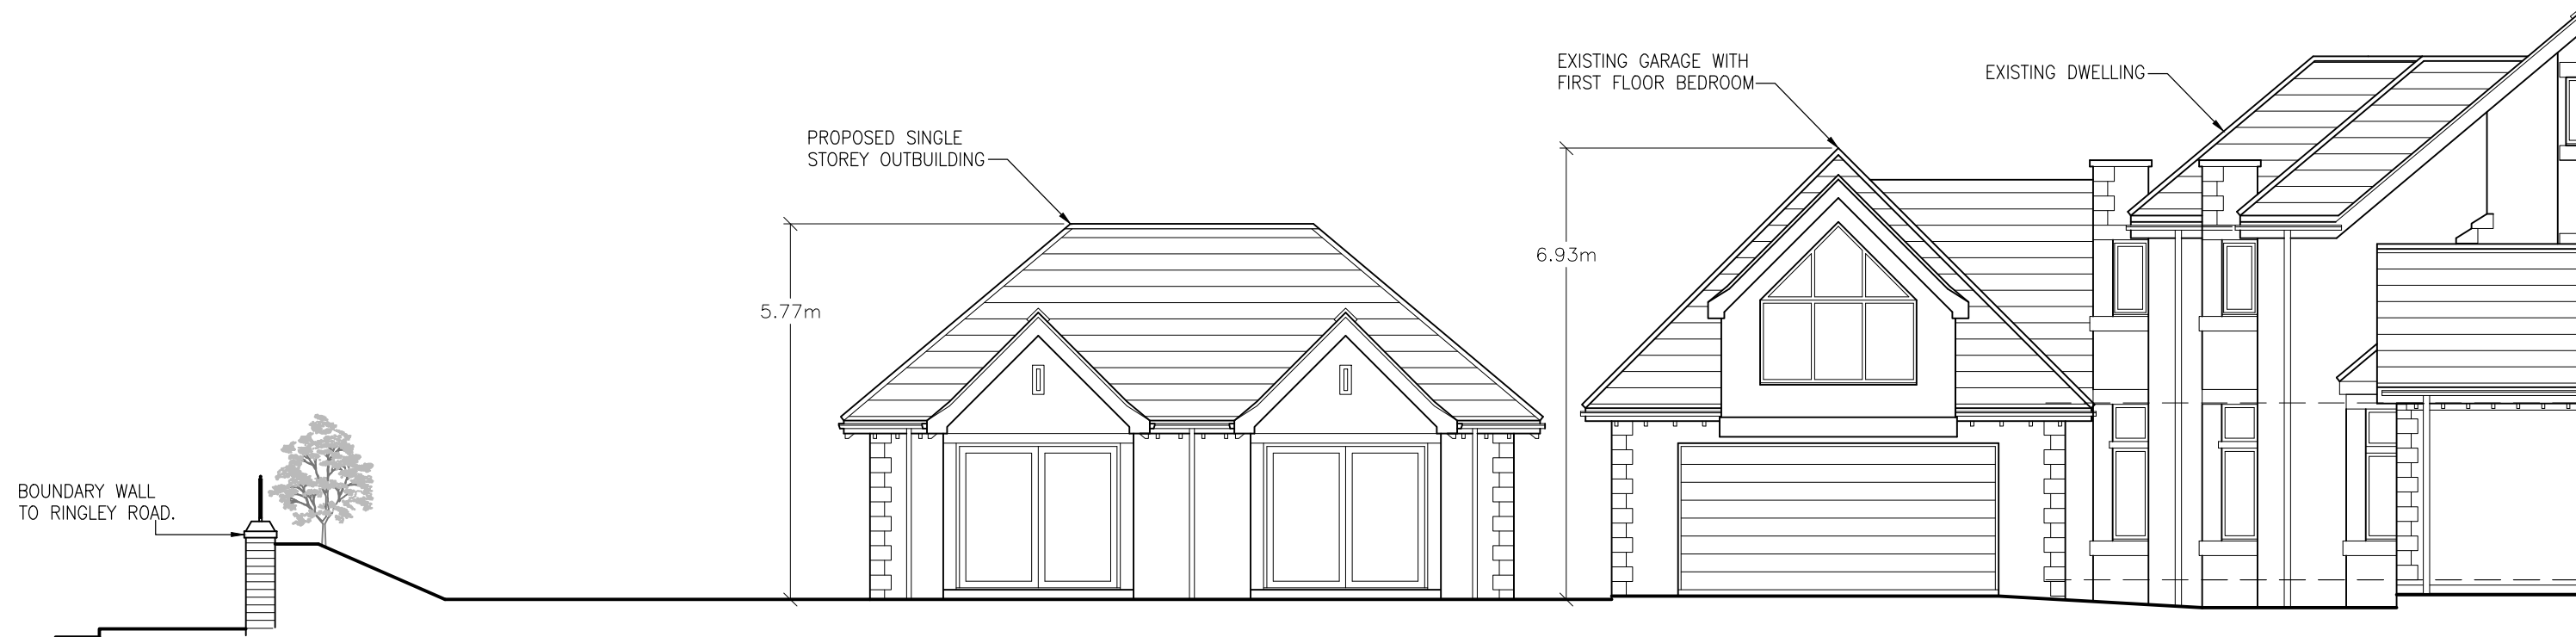


PROPOSED STREET SCENE (1:100)

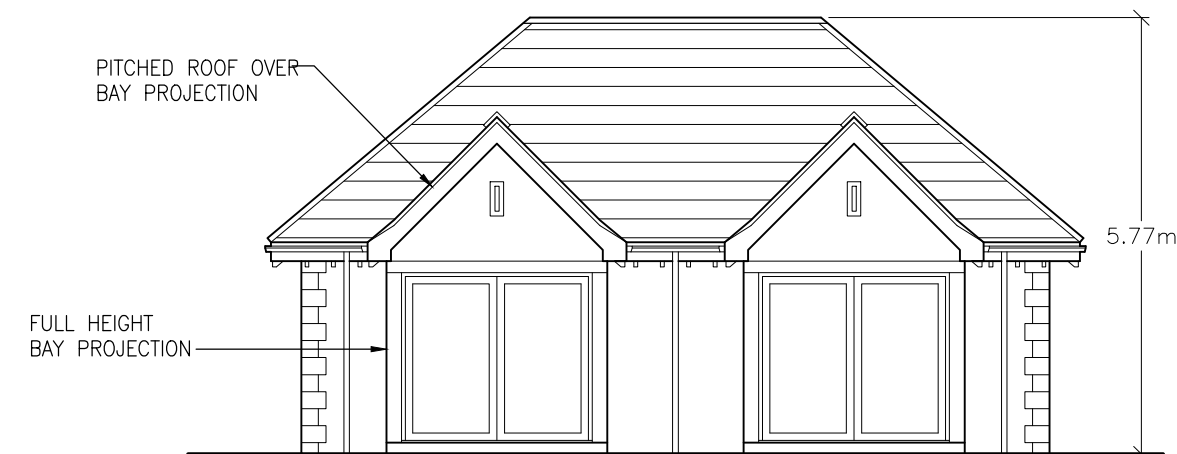


PROPOSED FRONT/EAST ELEVATION (1:100)

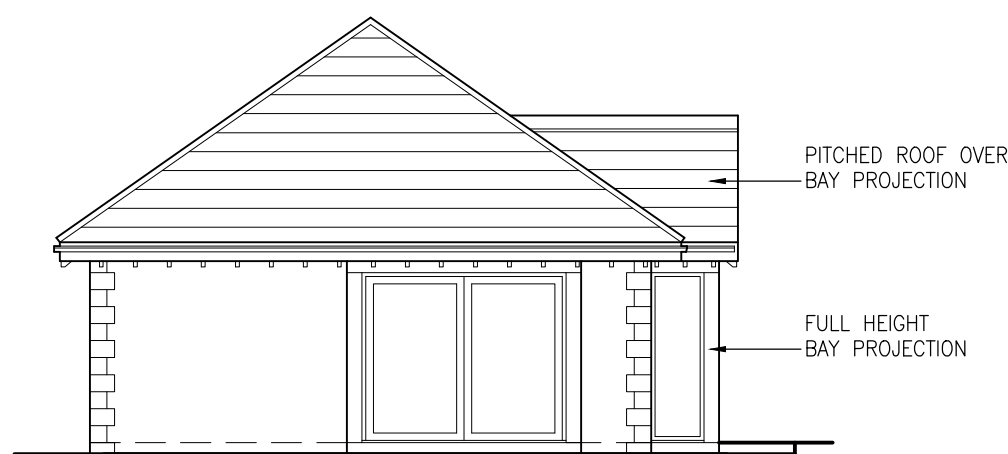

PROPOSED SIDE/SOUTH ELEVATION (1:100)

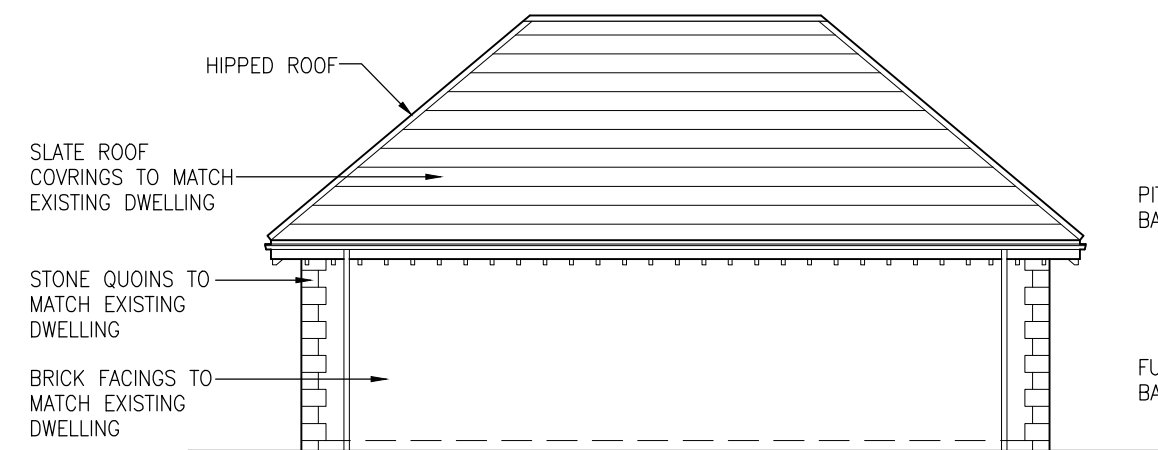

PROPOSED REAR/WEST ELEVATION (1:100)

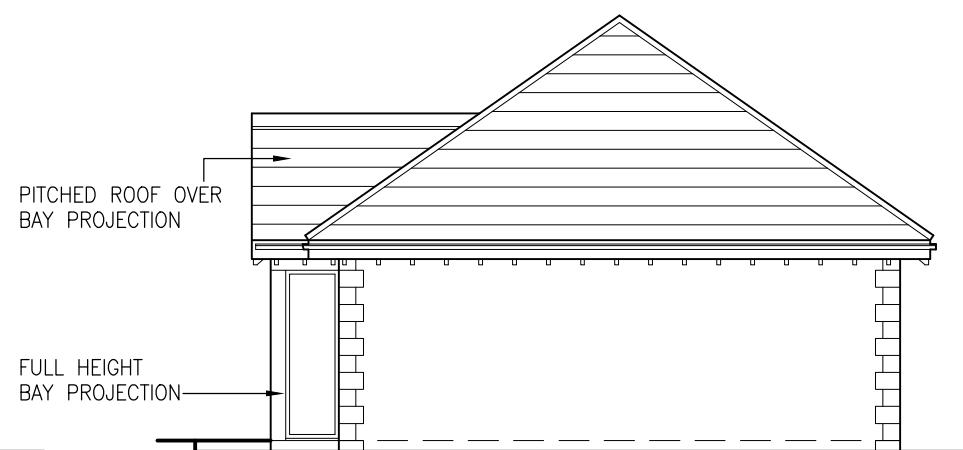

PROPOSED SIDE/NORTH ELEVATION (1:100)

Amendments			
Title PROPOSED ADDITION OF DETACHED SINGLE STOREY OUTBUILDING AT 32 RINGLEY ROAD, WHITEFIELD~			
Client MR & MRS GOLDBERG			
Dwg. No. 22/1286/203 – PROPOSED ELEVATIONS			
Date 03.05.2022	Plot Scale A2@1:100	Drawn by JPE	Status PLANNING APP
JPE CONSULTANCY LIMITED ARCHITECTURAL DESIGN & PLANNING 9 Woodend Drive, Stalybridge, Cheshire, SK15 2SF Telephone 07875 627 988 jim@jpeconsultancy.co.uk			