




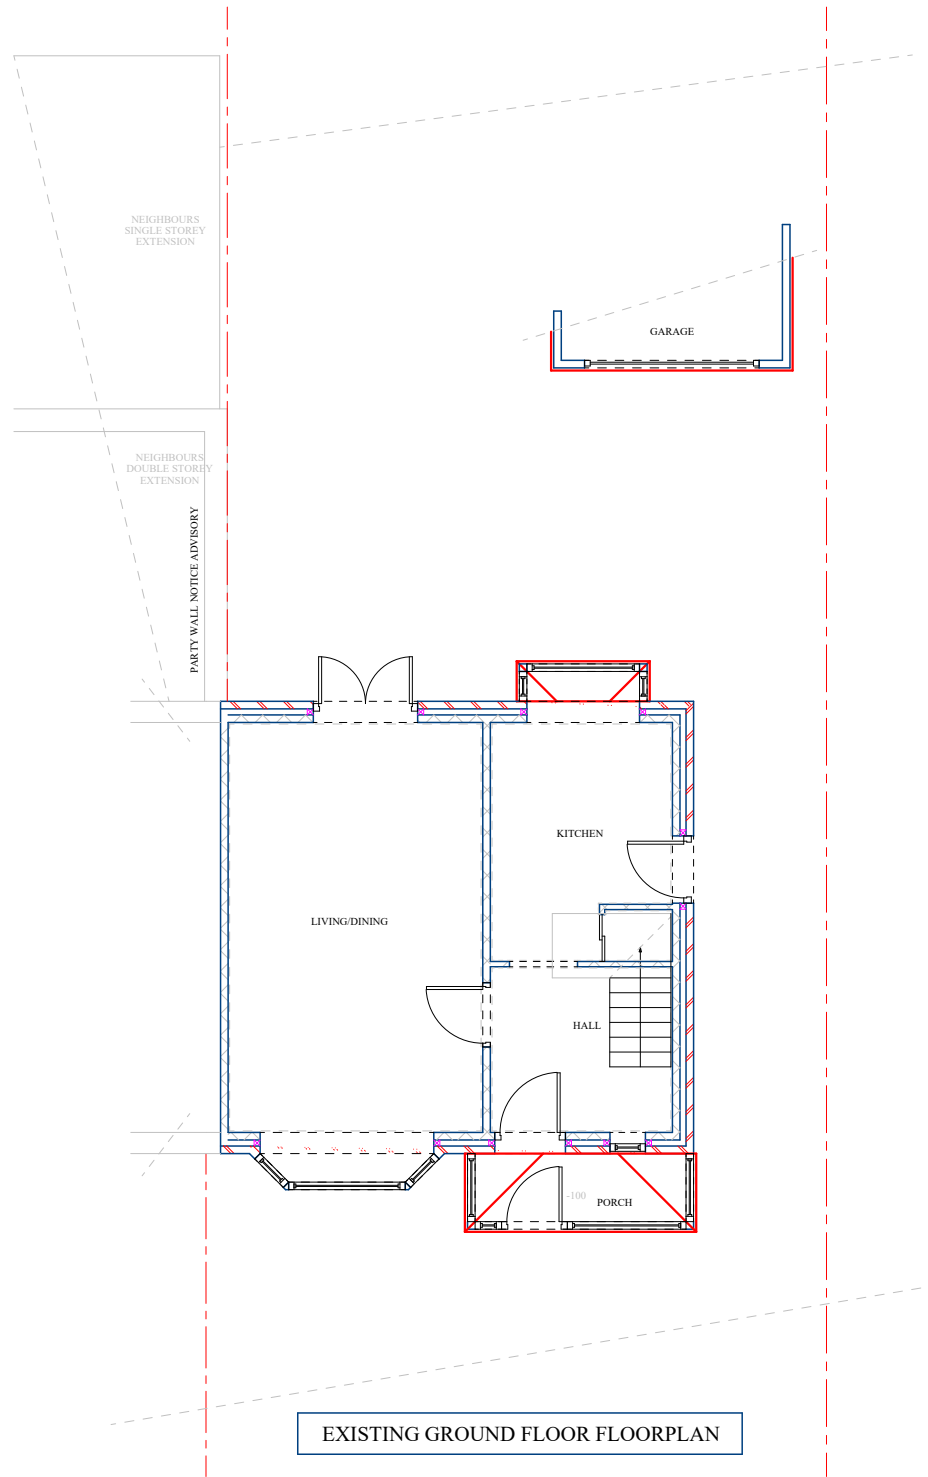


EXISTING GROUND FLOOR FLOORPLAN

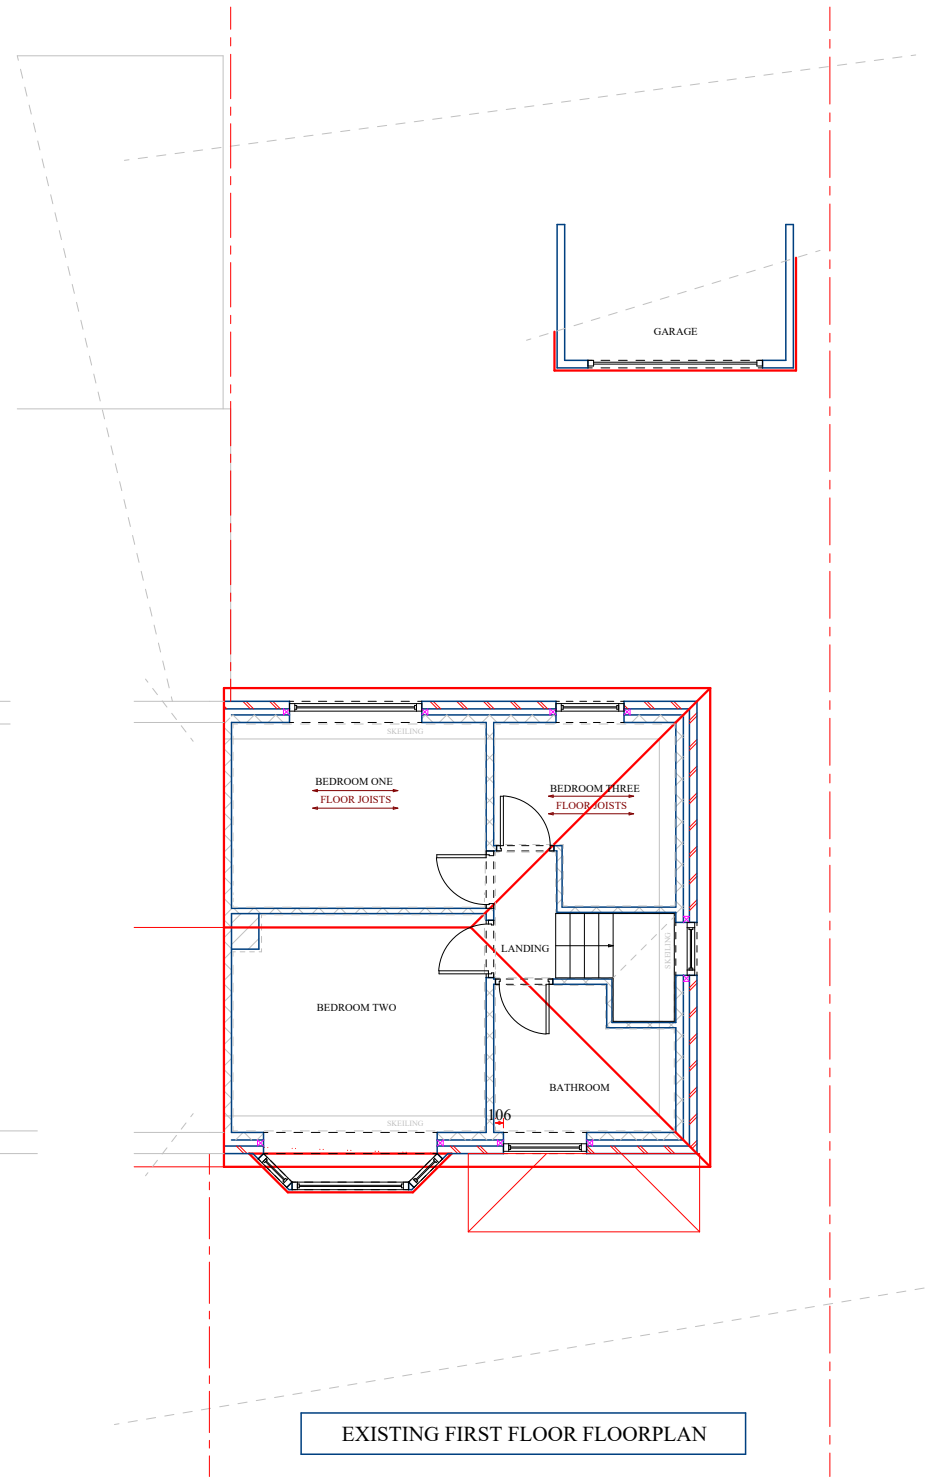


EXISTING FIRST FLOOR FLOORPLAN

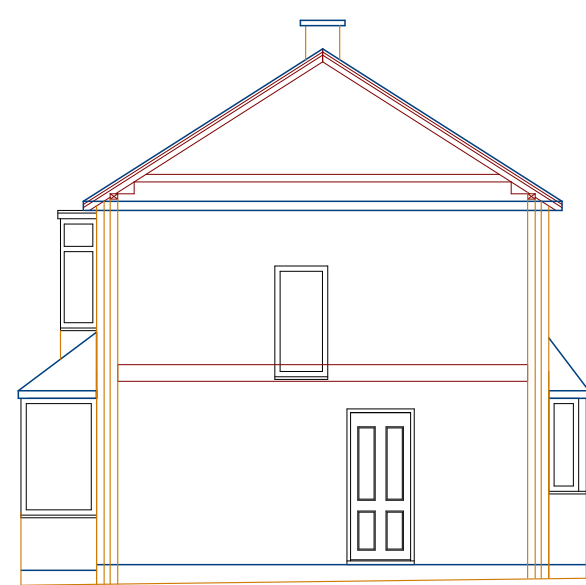


EXISTING RIGHT SIDE ELEVATION - SECTION

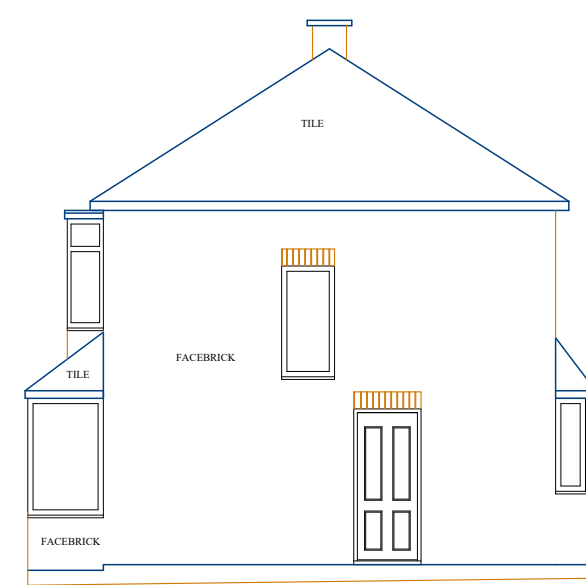


EXISTING RIGHT SIDE ELEVATION

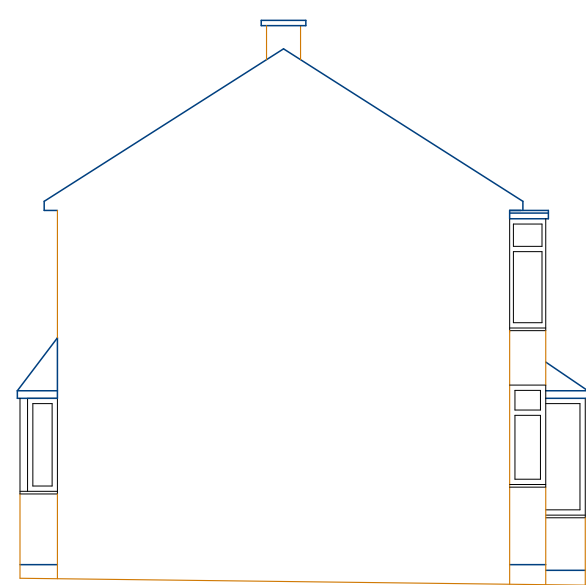


EXISTING LEFT SIDE ELEVATION

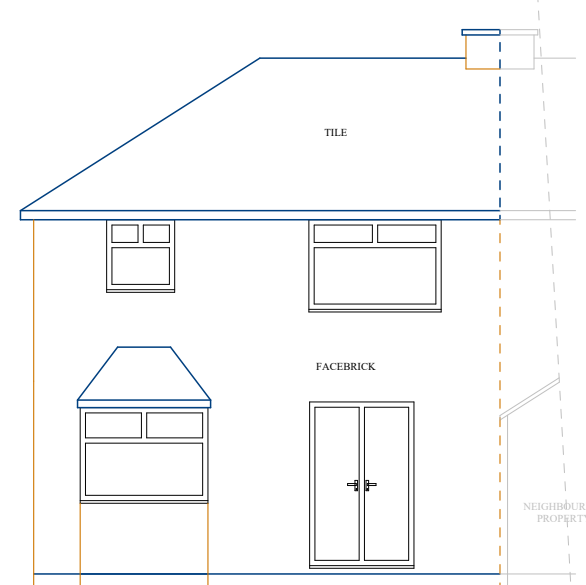


EXISTING REAR ELEVATION

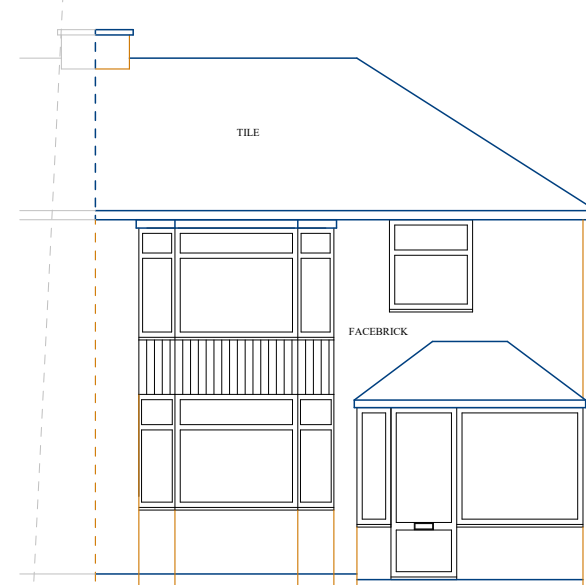


EXISTING FRONT ELEVATION

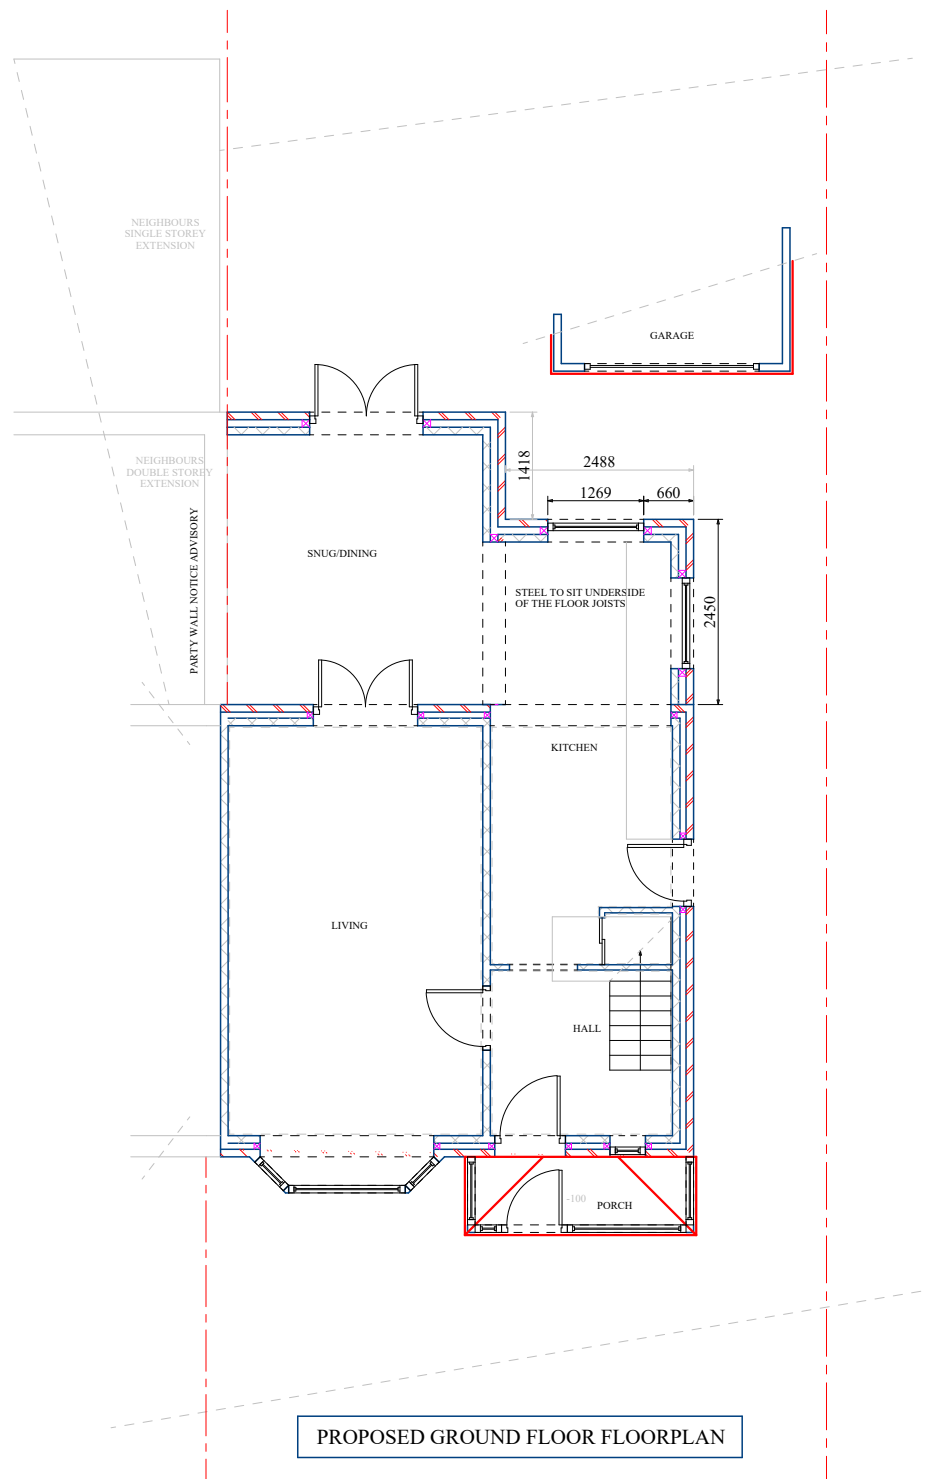


PROPOSED GROUND FLOOR FLOORPLAN

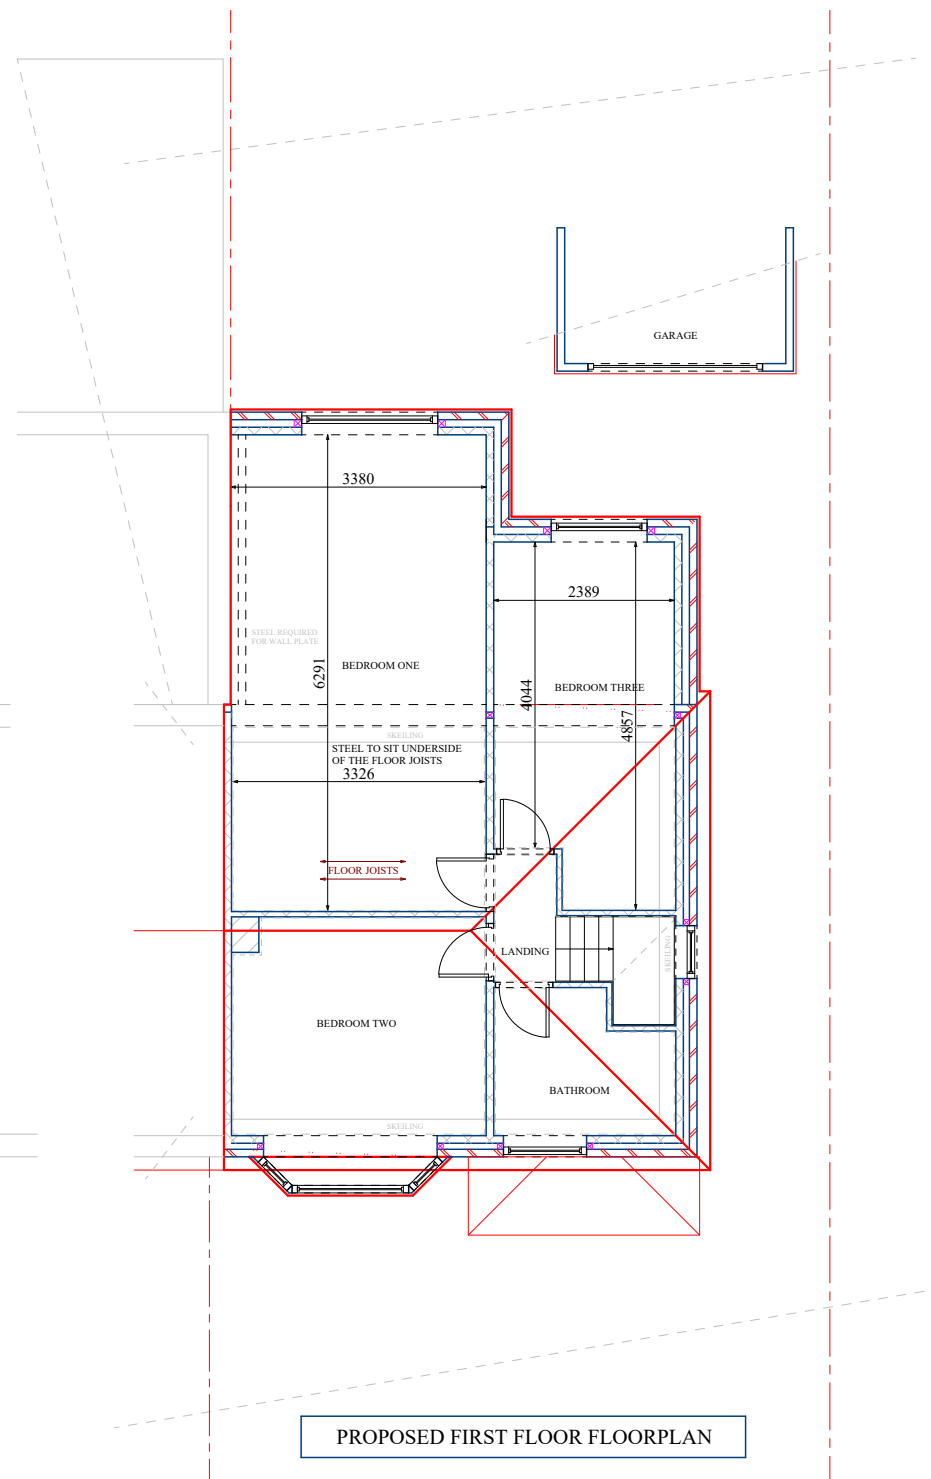


PROPOSED FIRST FLOOR FLOORPLAN

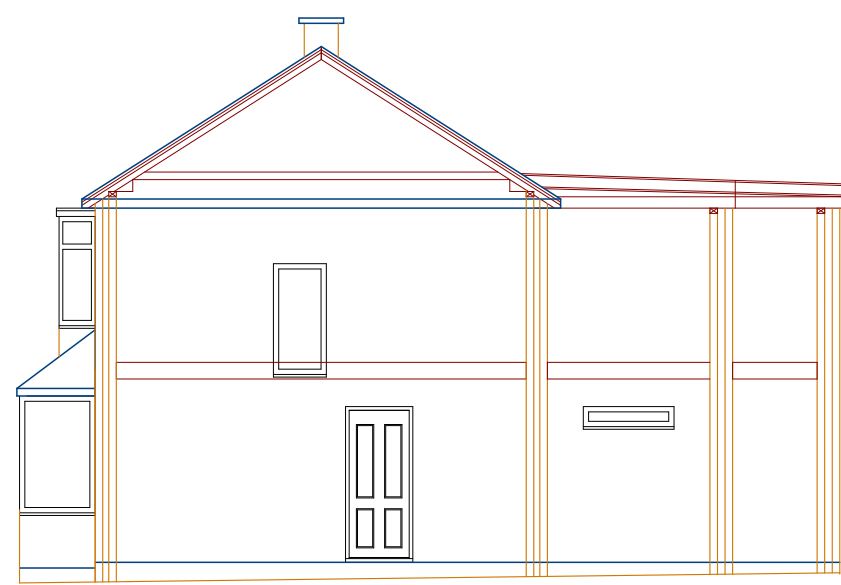


PROPOSED RIGHT SIDE ELEVATION - SECTION

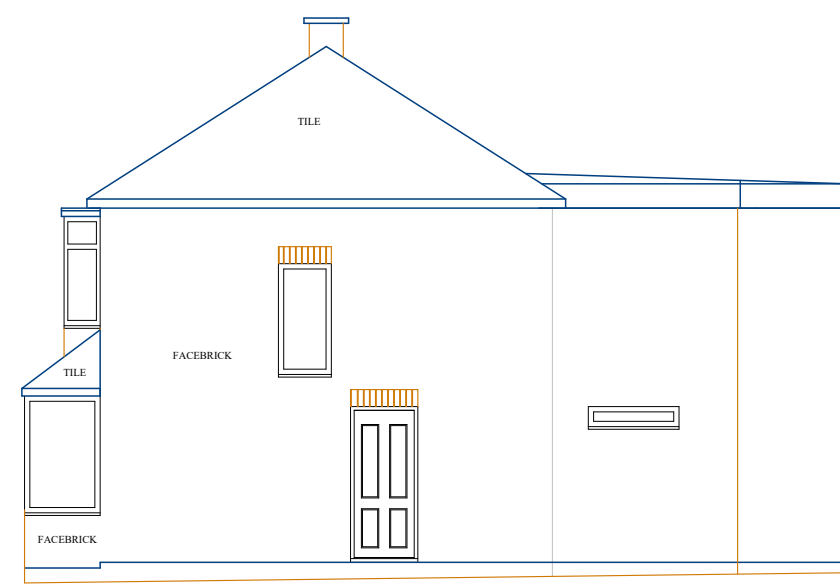


PROPOSED RIGHT SIDE ELEVATION

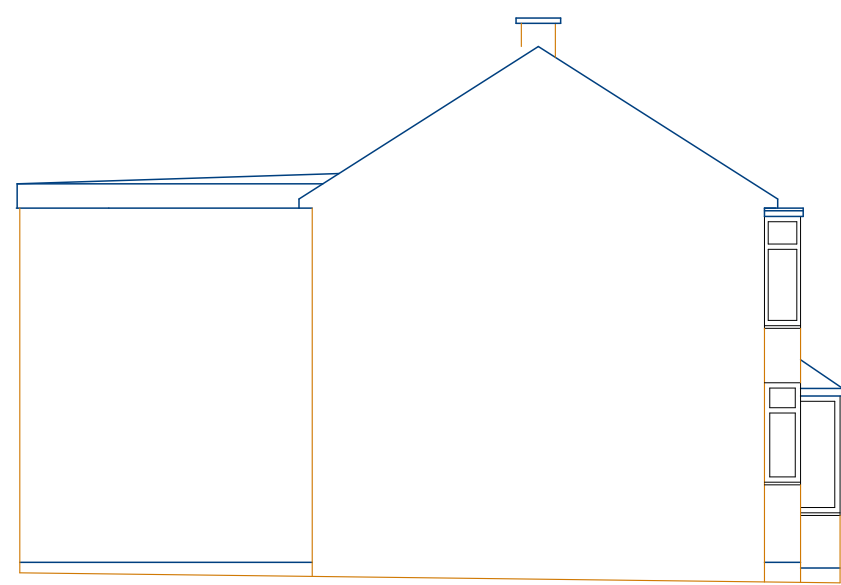

PROPOSED LEFT SIDE ELEVATION

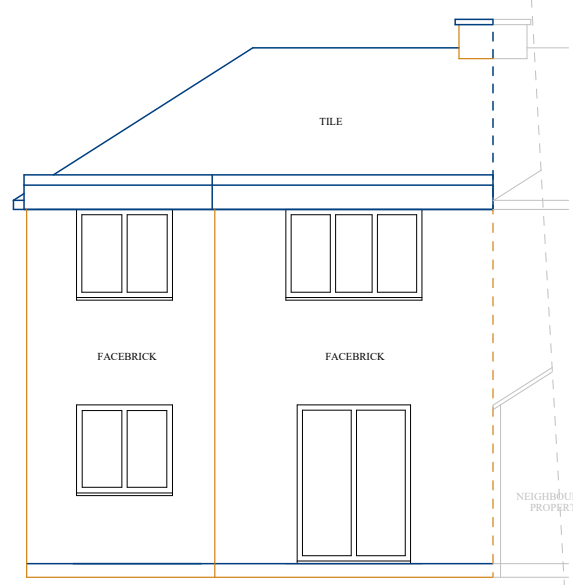

PROPOSED REAR ELEVATION

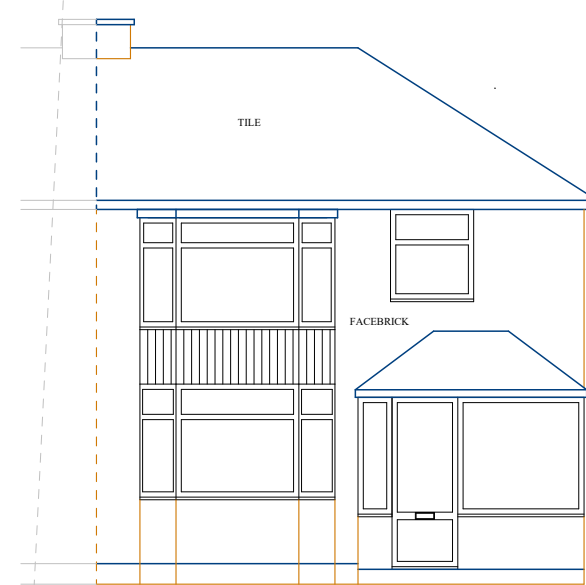

PROPOSED FRONT ELEVATION

Notes

These Drawings have been provided for submission to the local authority for Planning Approval and/or Building Regulations approval.

Do not scale from this drawing. It is the responsibility of any nominated builder/contractor to take full site measurements & provisions for drain runs before any development commences.

The survey has been carried out to what is visible to the naked eye. No investigations have been carried out such as the removal of plasterboard the lifting of floorboards, loft investigations or ground suitability.

Copyright © Date 10/22 Produced by Chris Marsden of PLANS 2 EXTEND LTD All rights reserved. No part of these drawings may be reproduced, altered, distributed, or transmitted in any form or by any means, including photocopying, or other electronic or mechanical methods, without the prior written permission of PLANS 2 EXTEND.

For permission requests, write or Email. to Chris Marsden at the address below:

Plans 2 Extend Ltd
The Print Centre
Johnson Street
Atherton
M46 0RB
email address: chris@plans2extend.co.uk

MEASUREMENTS ARE MASONRY TO MASONRY AND DO NOT INCLUDE INTERNAL FINISHES.



Plans 2 Extend Ltd: 07557367769

PROJECT: DOUBLE STOREY REAR EXTENSION

ADDRESS:

94 LOWTHER ROAD
PRESTWICH
M25 9QP

PLANNING PURPOSE DRAWINGS

CLIENT: JOSEPH HALLAM

Drawing No. P2E230327A

Date: 17/5/22

Scale

1:100

Drawn by:

RYAN

Checked by:

CHRIS

Page Size - A1

5000 mm

Plans 2 Extend Ltd
The Print Centre
Johnson Street
Atherton
M46 0RB
email address: chris@plans2extend.co.uk

drawings subject to final approval