


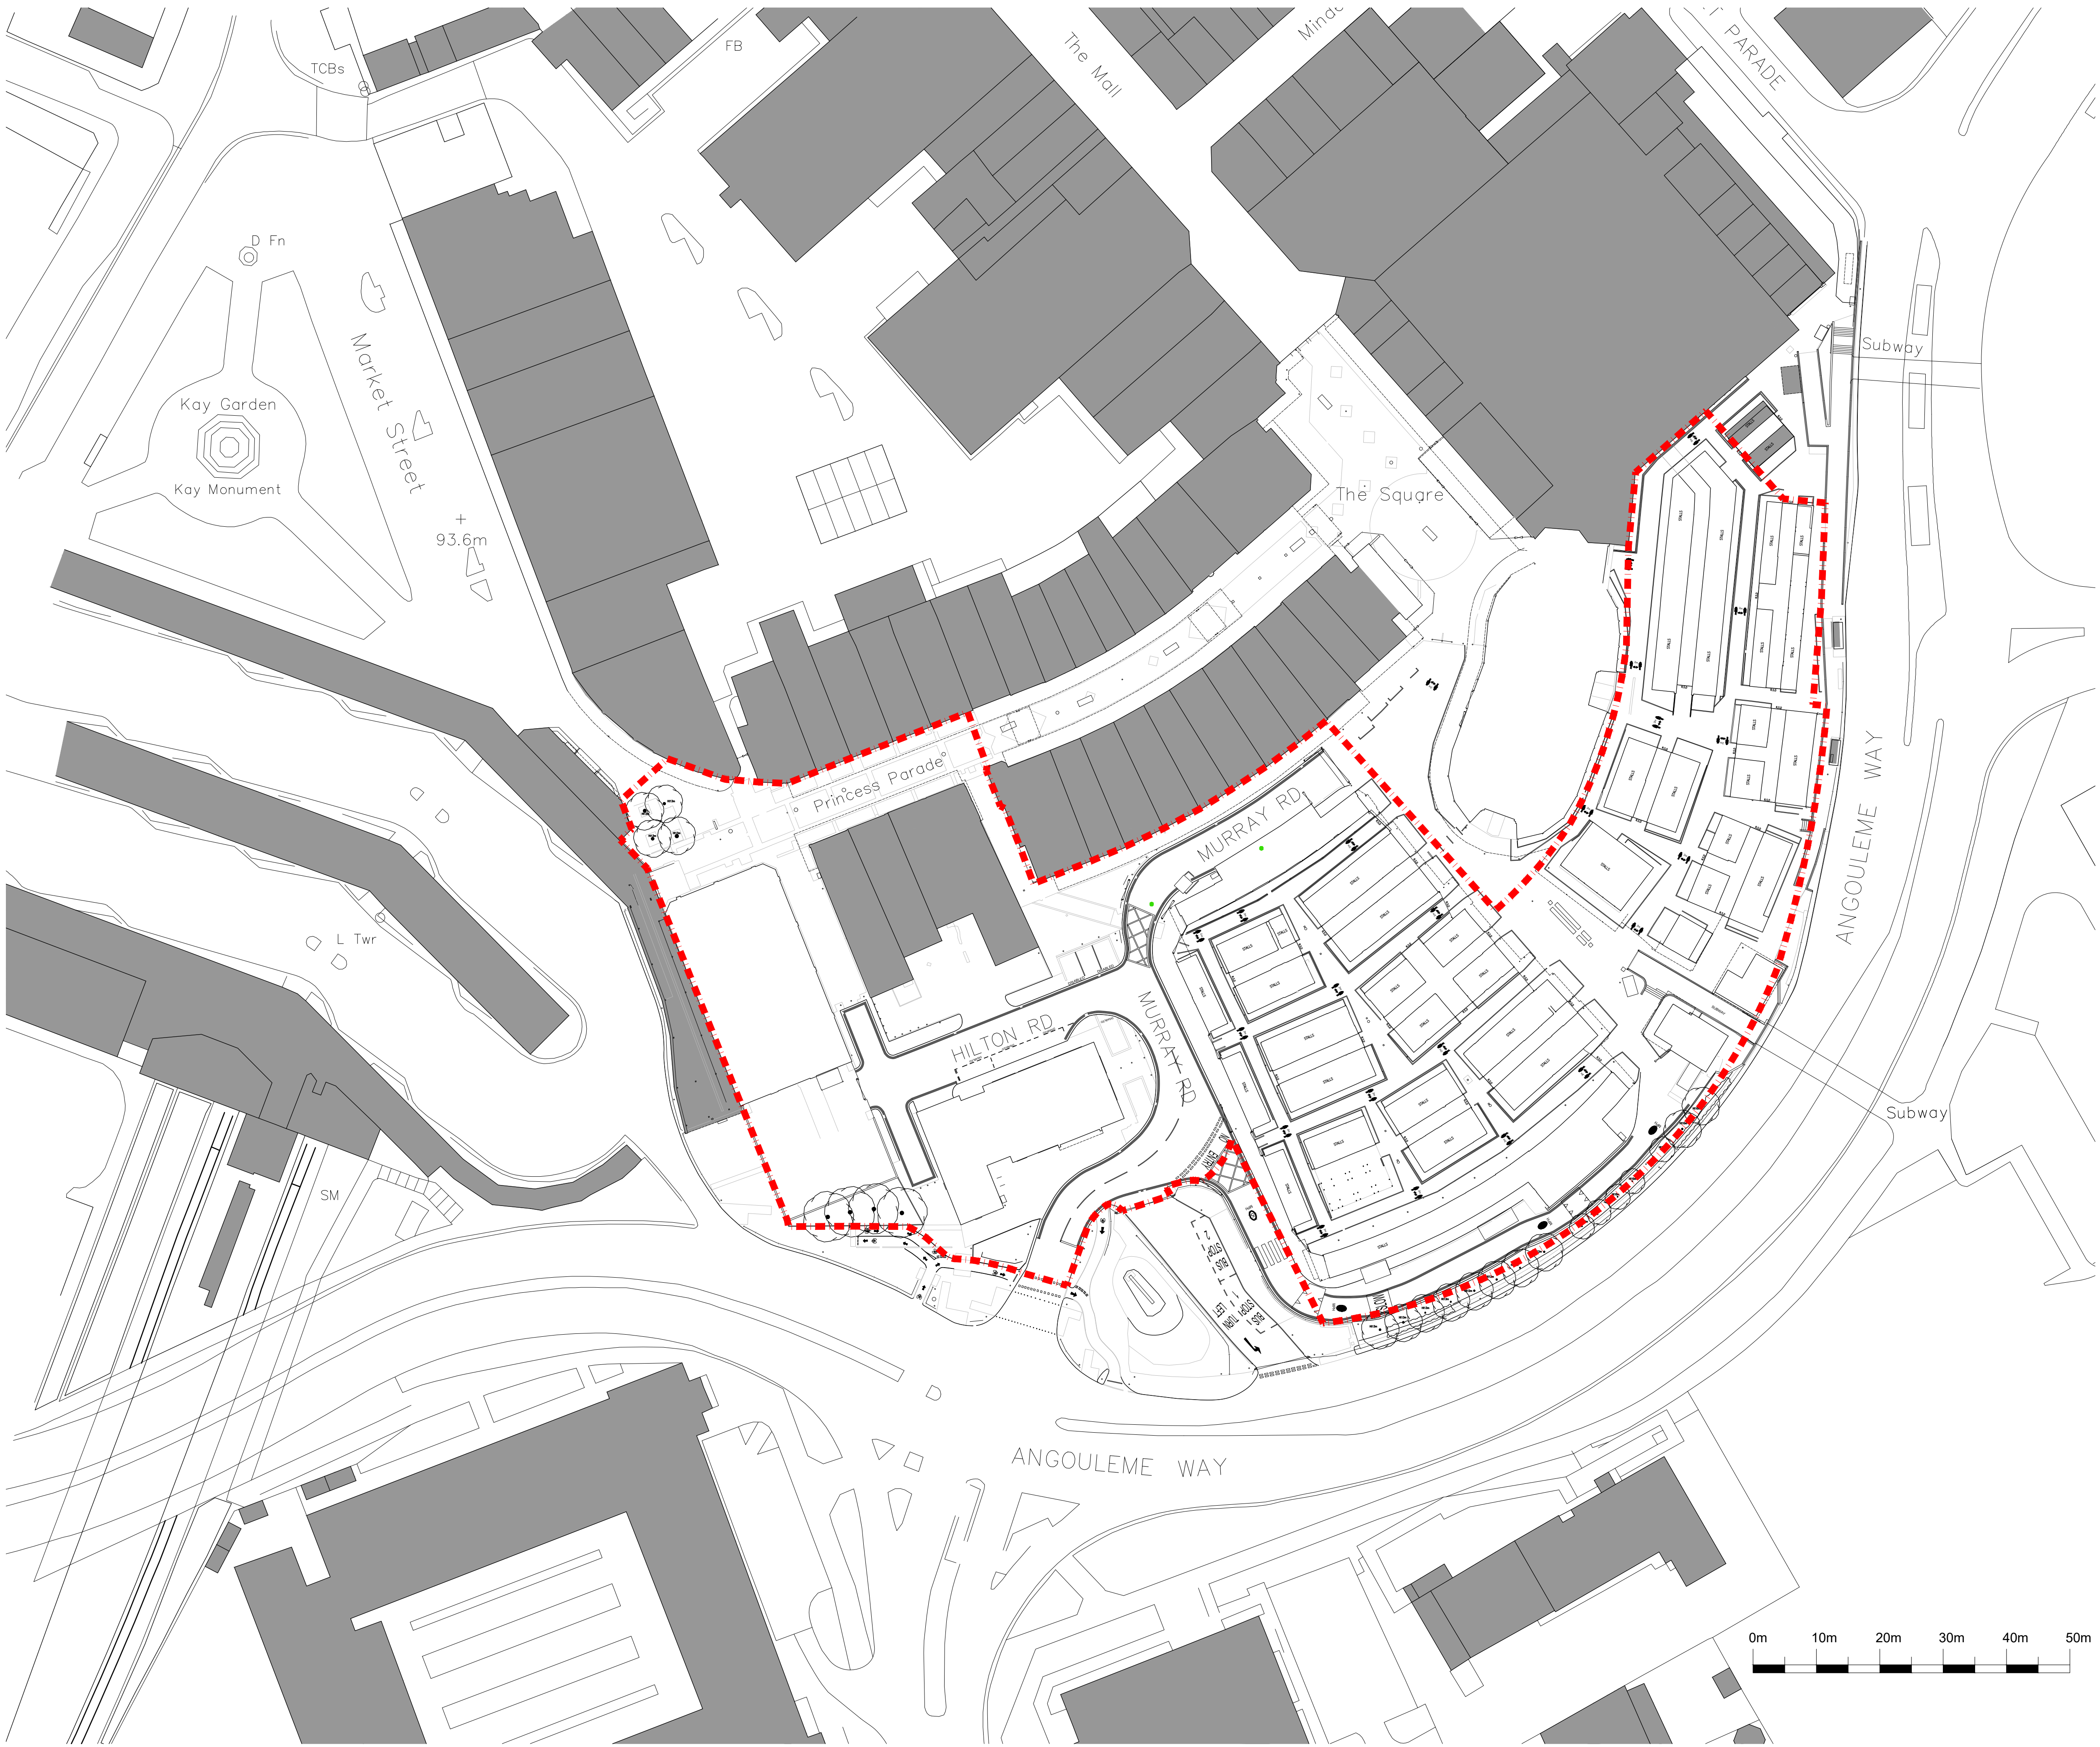

Do not scale off this drawing. All dimensions to be checked on site prior to manufacture and construction. This drawing is the property of Just-H Architects and should not be reproduced without permission. All discrepancies to be brought to the attention of the architect immediately. This drawing to be read in conjunction with the specification / bill of quantities and related drawings.


REVISION			
P01	FIRST ISSUE	05.10.21	RCO
P02	Updated to include topo survey information	21.02.22	RCO
P03	Flexihall outline added	10.05.22	RCO
P04	Site boundary amended to remove area of Millgate Shopping centre	04.10.22	RCO
P05	Amended to reflect revised landscape scheme and market canopy geometry	21.03.23	RCO
P06	PLANNING ISSUE	21.04.23	CT

KEY

----- Area of permanent development

PLANNING ISSUE

BURY COUNCIL	client
BURY MARKET MASTERPLAN	project
EXISTING SITE PLAN	title
BCO1	job No.
BURMAR-JHA-00-XX-DR-A-0001 Rev P06	dwg No.
1:500 @ A1	scale
RCO	drawn

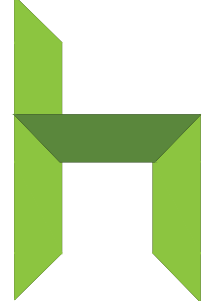

Just H
Architects

107 Timber Wharf
32 Worsley Street
Castlefield, Manchester
M15 4NX
0161 237 5500
info@justharchitects.co.uk