


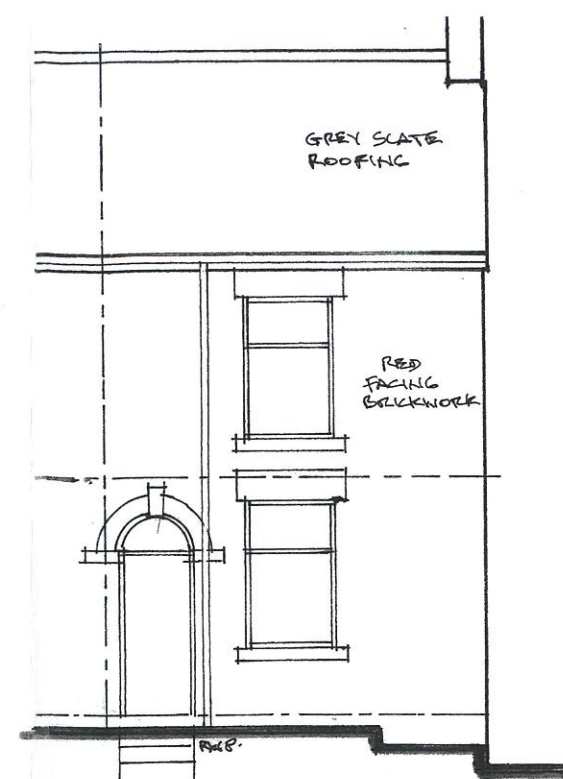


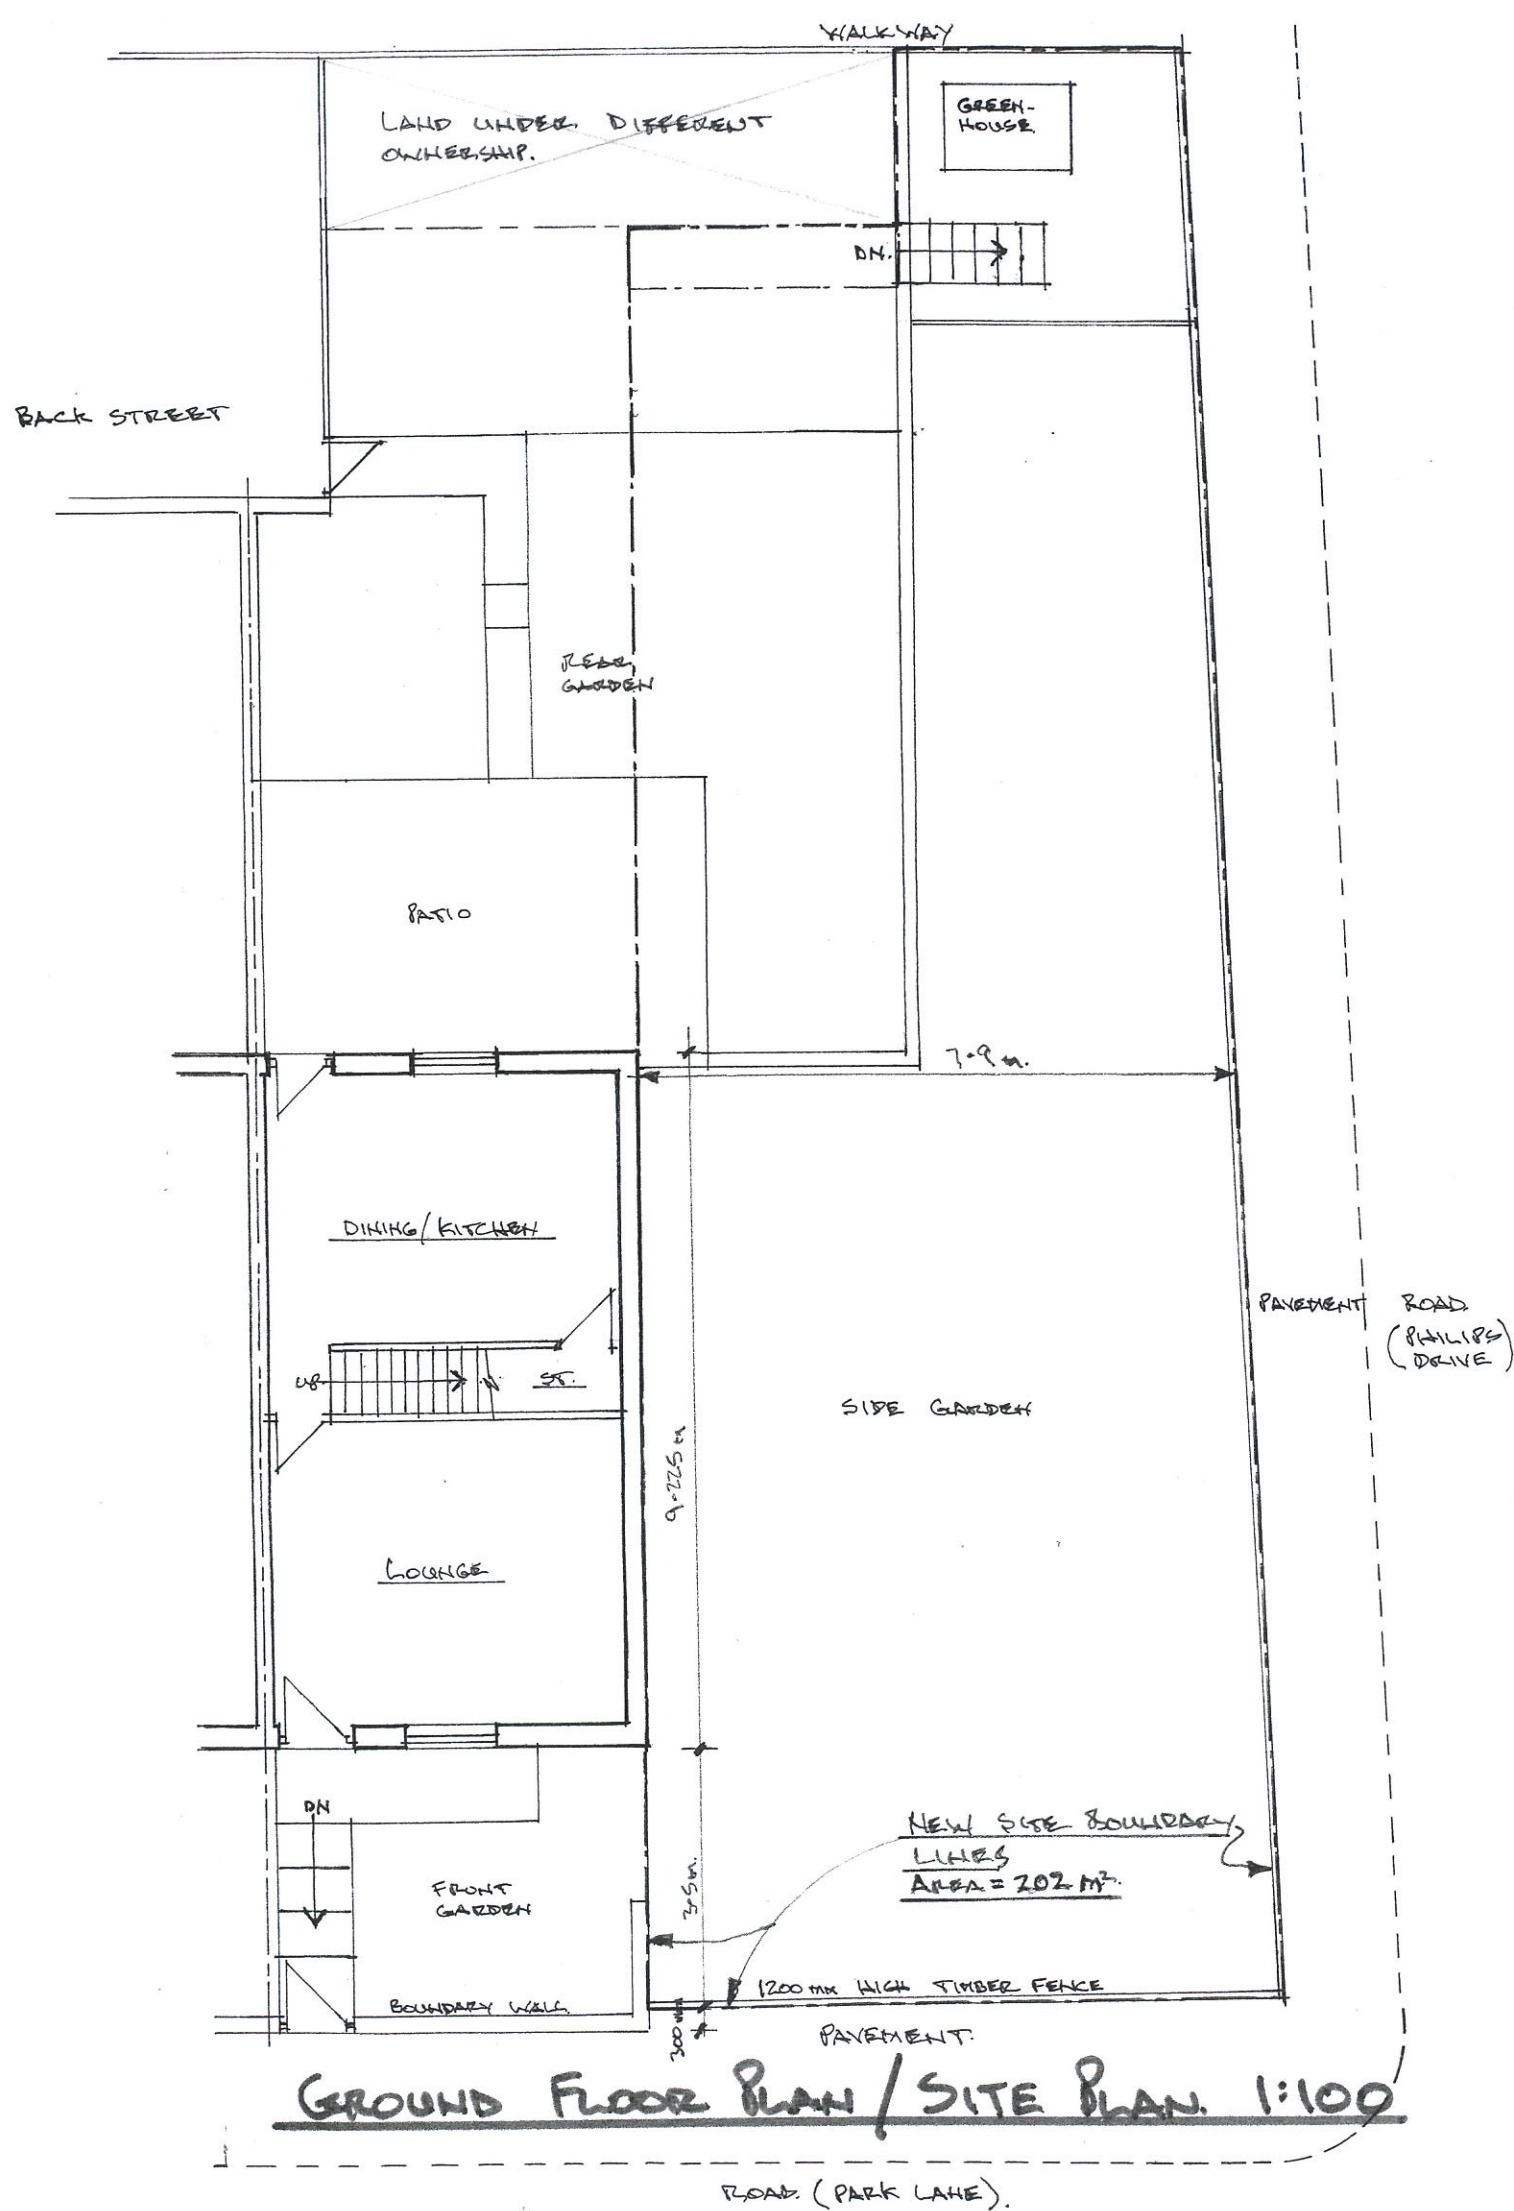

FRONT ELEVATION. 1:100

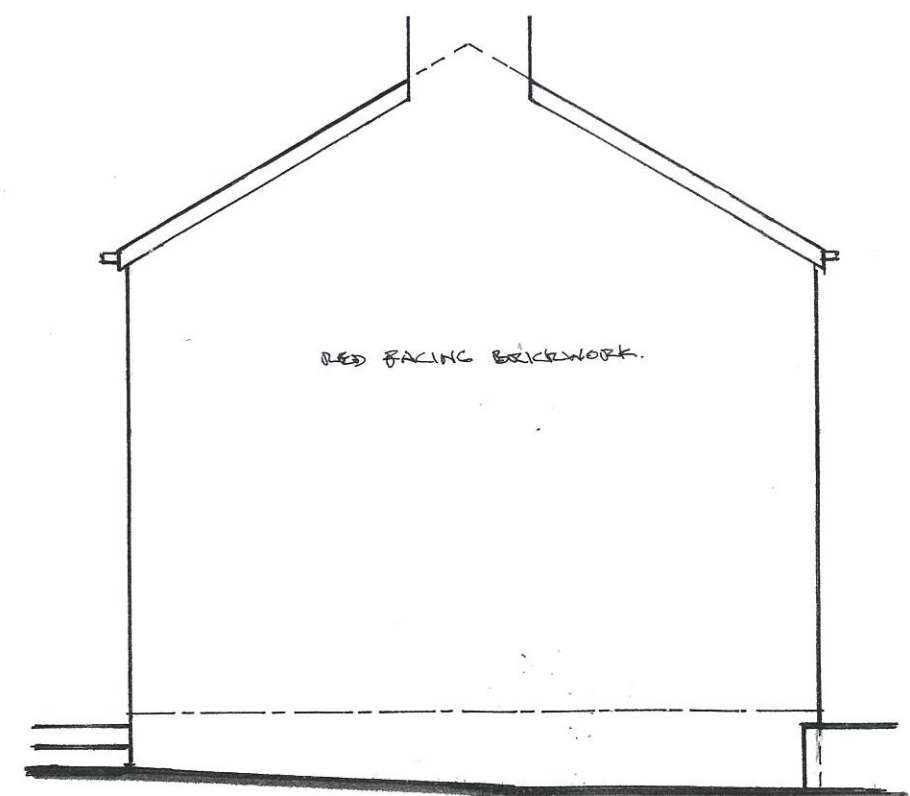

SIDE ELEVATION

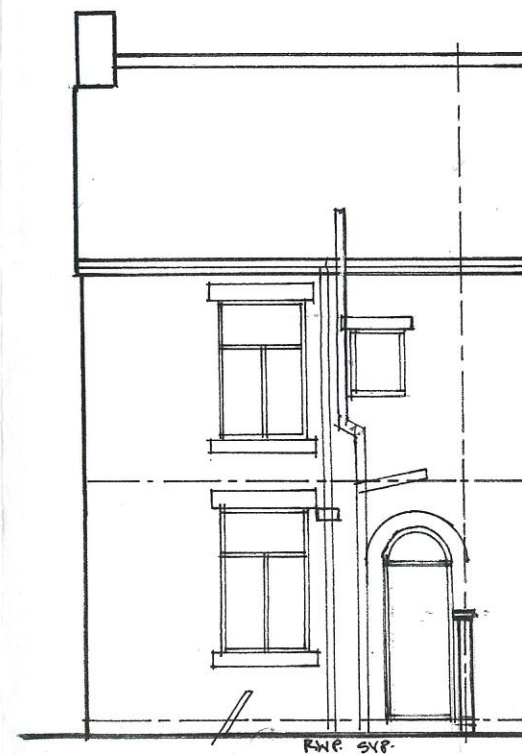

REAR ELEVATION



LOCATION PLAN. 1:1250

PROPOSED NEW END TERRACED HOUSE (3 STOREY), IN SIDE GARDEN OF 115 PARK LANE, WHITEFIELD.

EXISTING PLANS, ELEVATIONS & SITE PLAN.

SCALE. 1:100.	DATE. 7.3.22	DRAWN N.B.	DWG NO. 1
------------------	-----------------	---------------	--------------