




This drawing is protected by copyright and the information contained therein is the property of William McCall.
The drawing must not be copied and the information contained therein may not be used or disclosed without written permission of and in the manner permitted by William McCall.

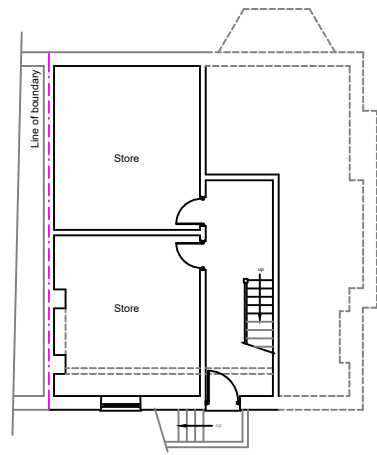


Existing Basement Floor Plan

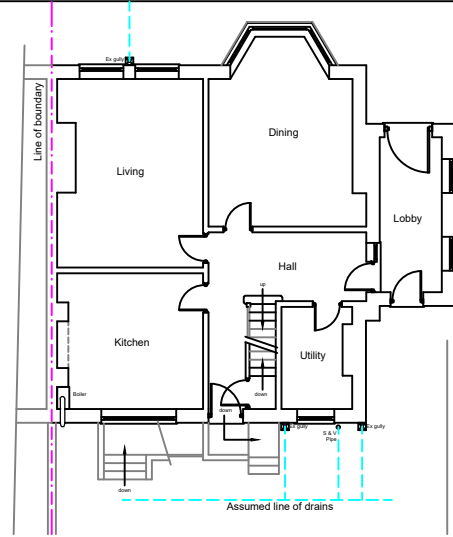


Existing Ground Floor Plan

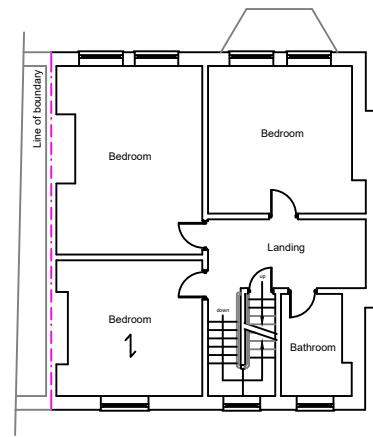

Existing First Floor Plan

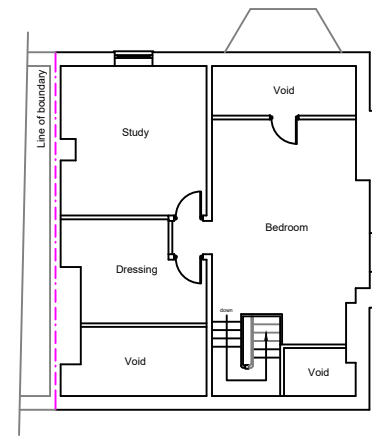


Existing Attic Floor Plan

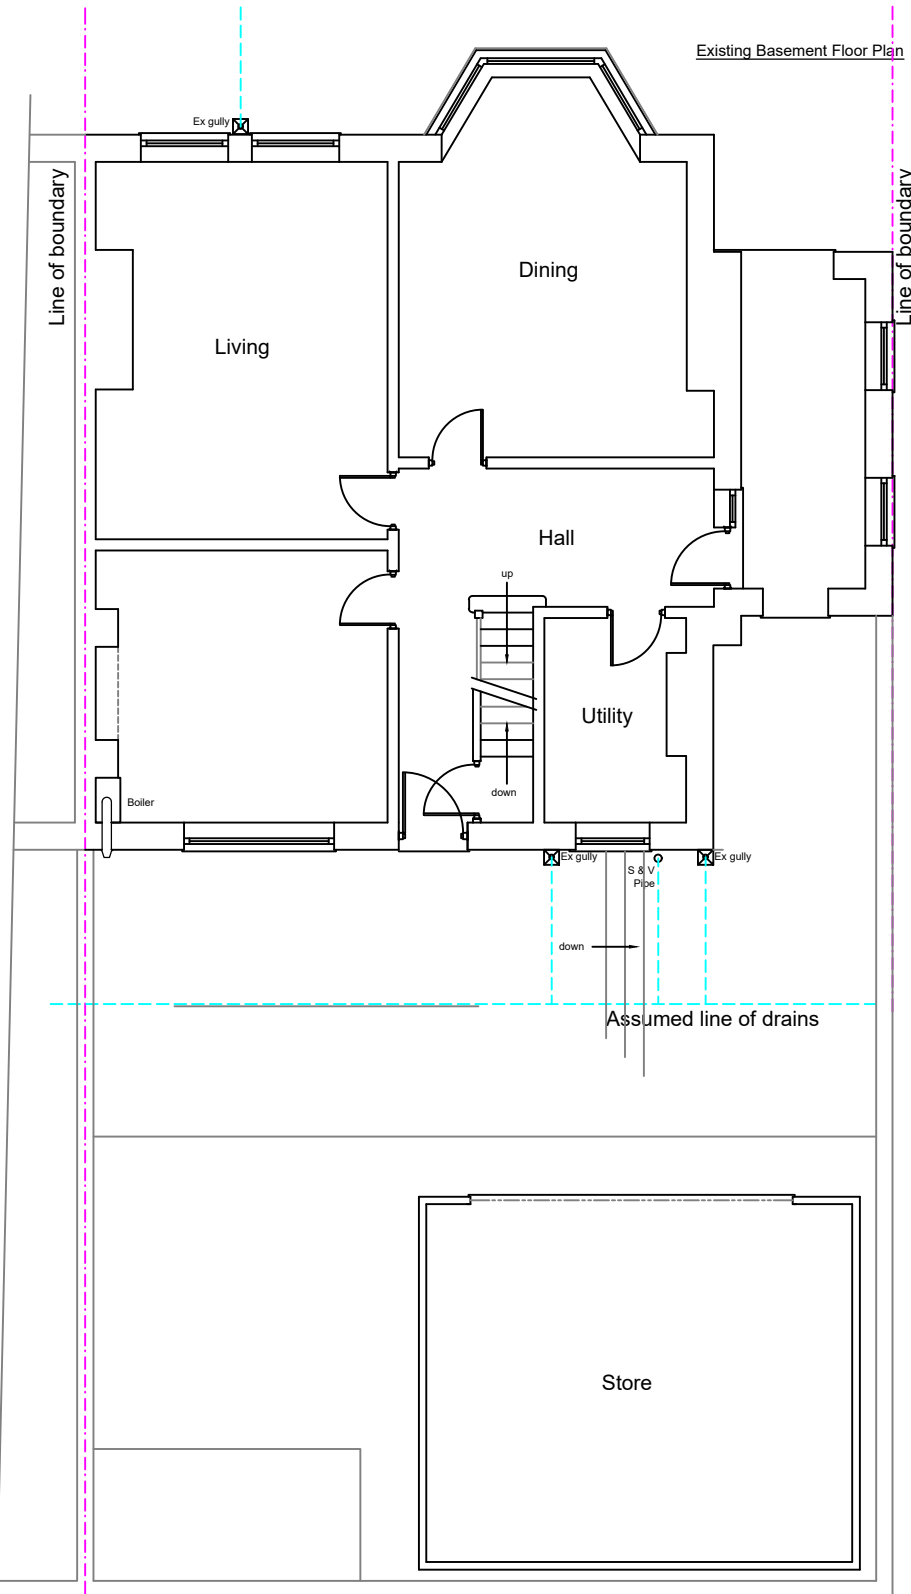

Proposed Ground Floor Plan


1:50

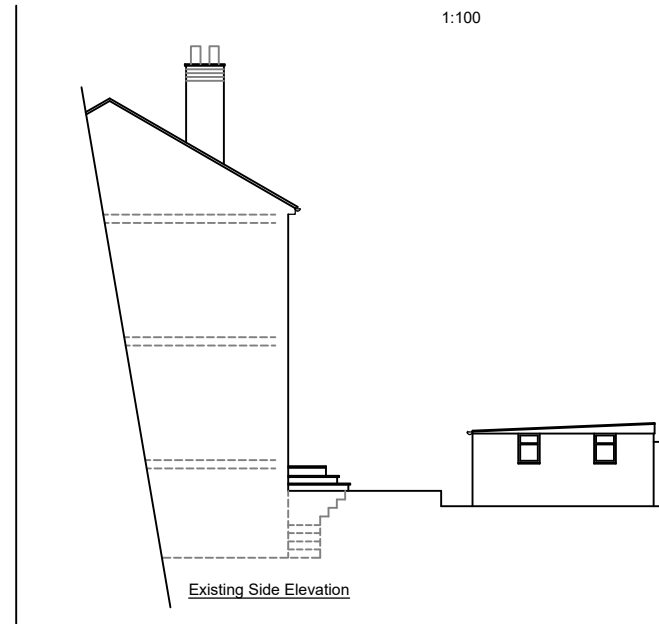


Existing Side Elevation




Existing Rear Elevation

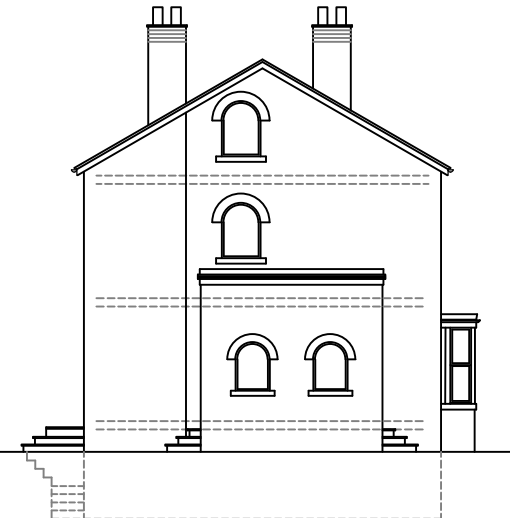


Existing Side Elevation

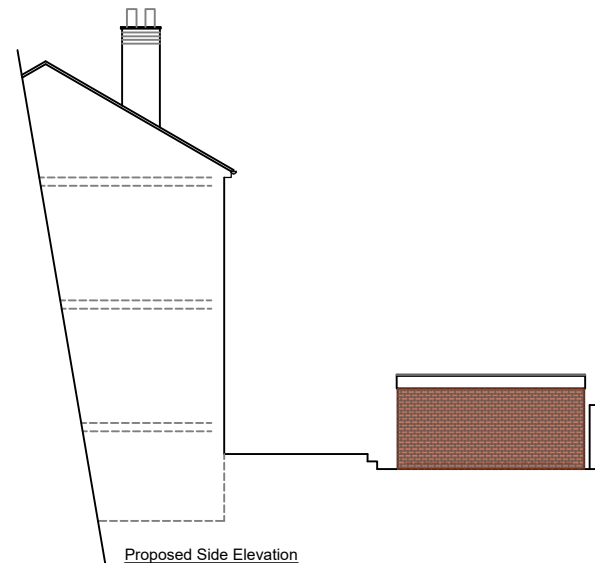

Proposed Side Elevation

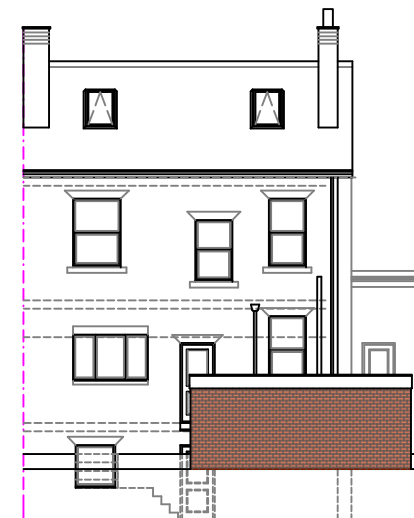

Proposed Rear Elevation

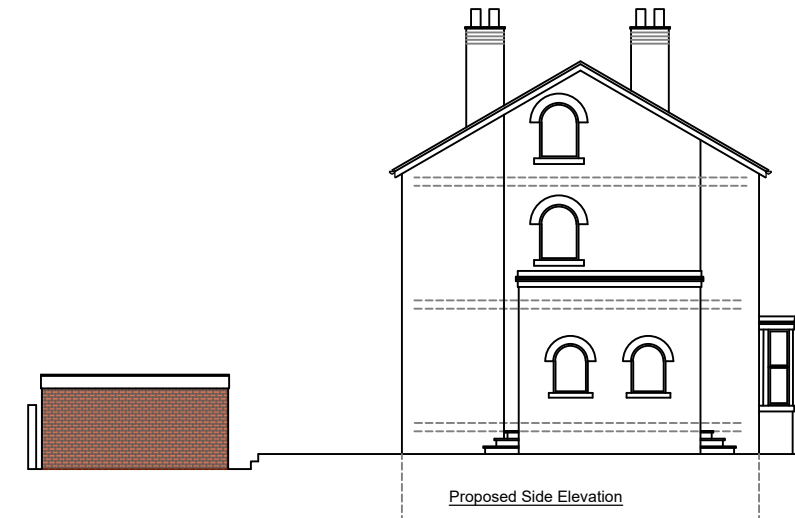

Proposed Side Elevation



Proposed Front Elevation

Stage :- Lawful Development Drawing			
Project Title :- Proposed Garden Store Room			
Drawing Title :- Existing & Proposed Plans & Elevations			
Client :- Mr & Mrs Loughlin			
Drwg No :- LD 02/22/19	1 of 2	Date :- Feb '22	Rev :- PRELIMINARY
Scale :- 1:100 & 1:50@A1	Drawn:- SCM		Checked :-
Site Address :- 305 Walmsley Rd, Bury, BL9 6NX			