





LOCATION PLAN
1:1250 @ A3

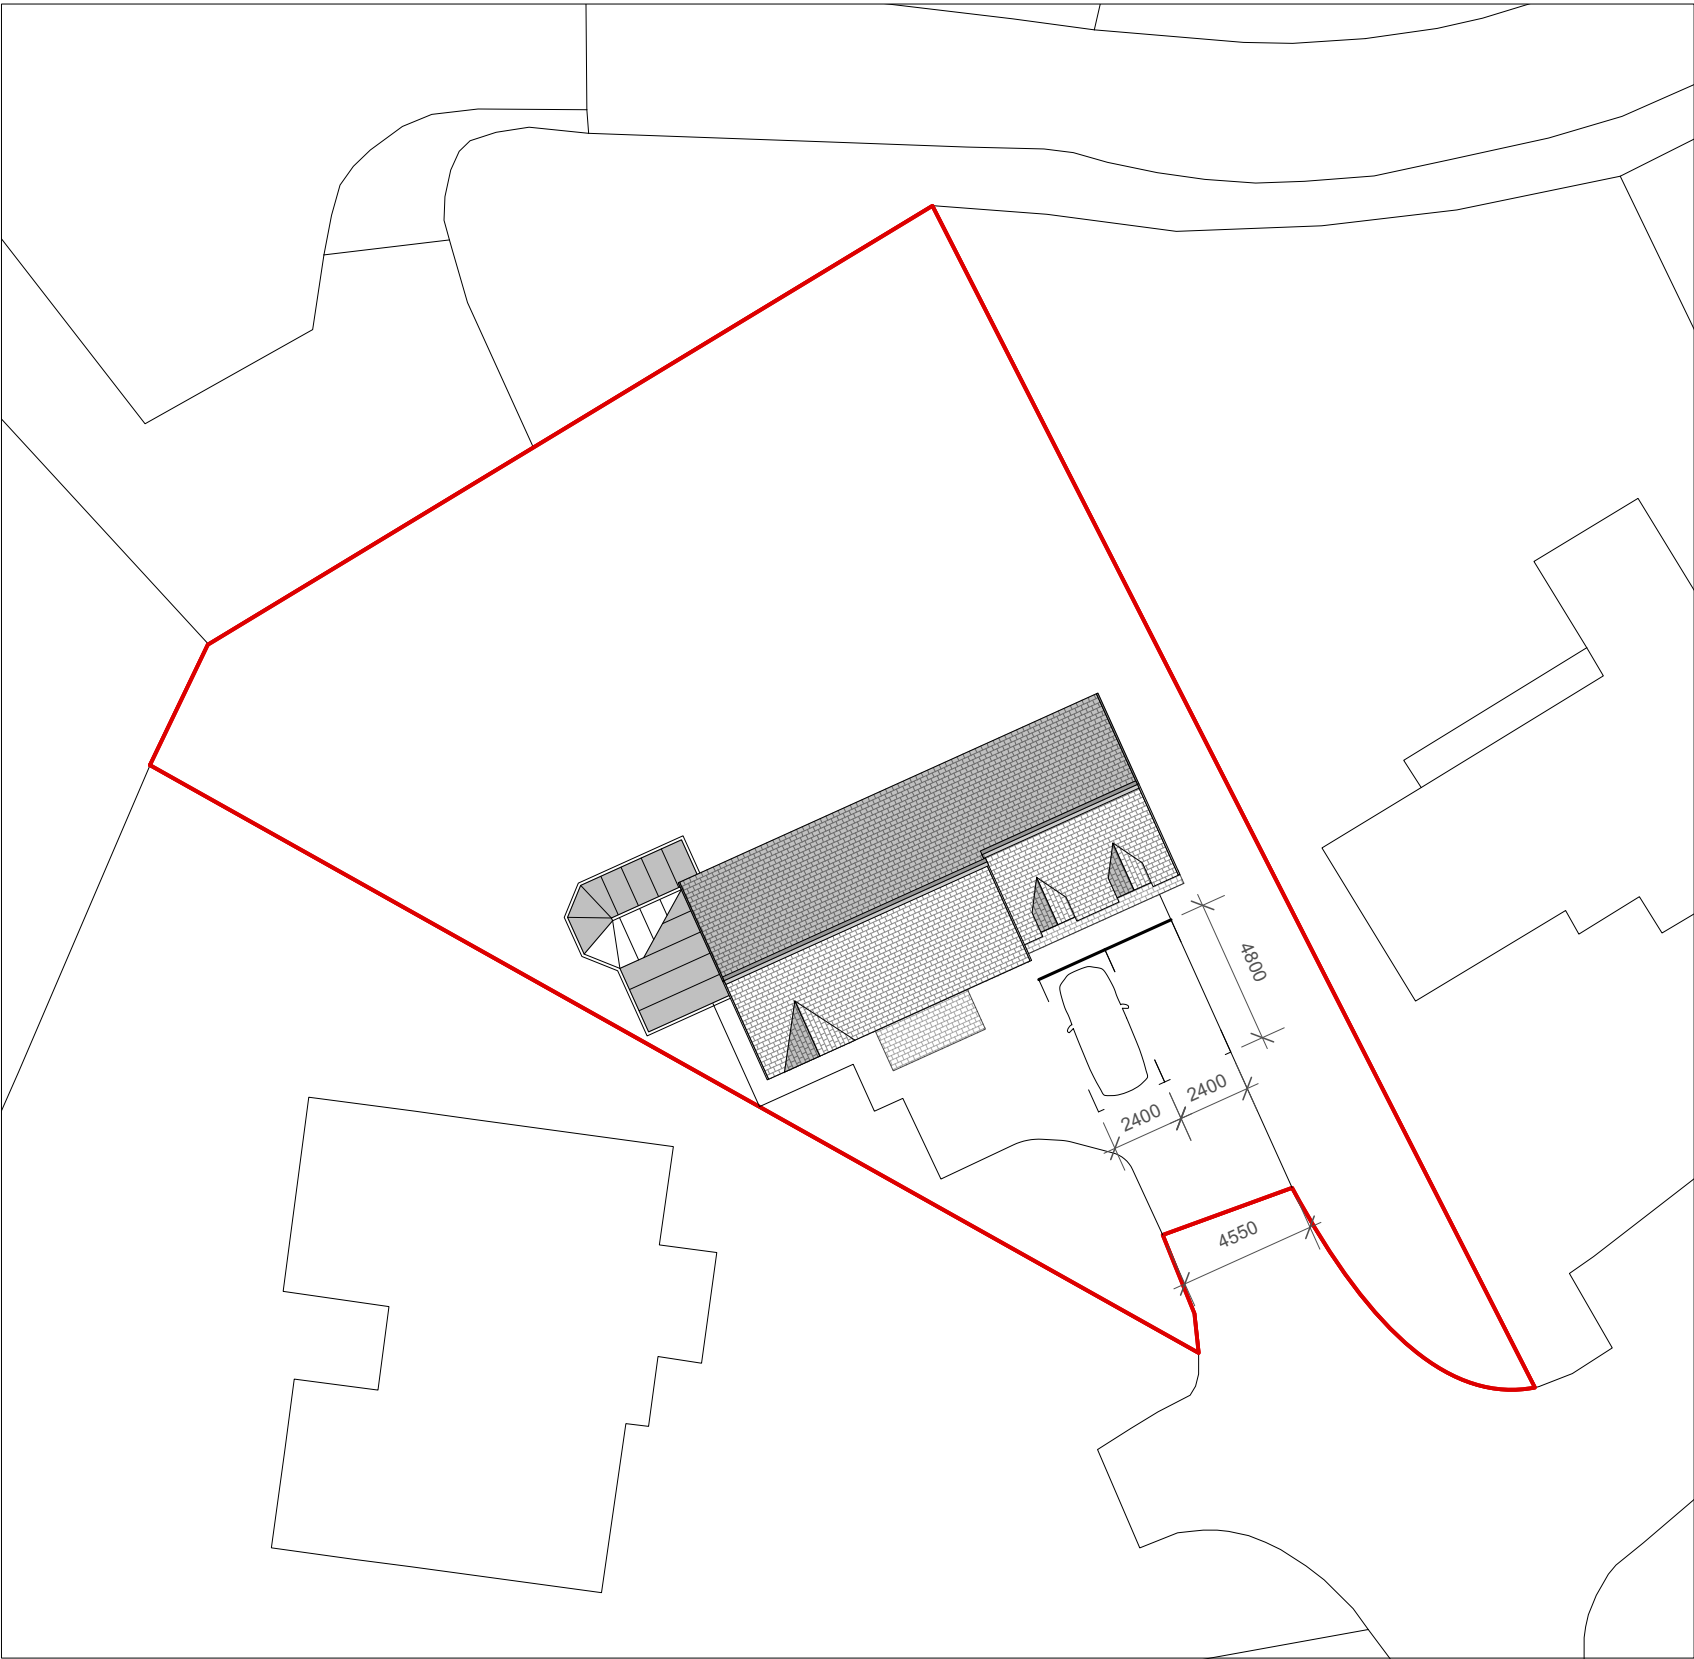

EXISTING SITE PLAN
1:250 @ A3

 

DRAWING STATUS:			FOOTPRINT DESIGN		
PLANNING			E info@footprintdesign.net W www.footprintdesign.net		
REVISION	DATE	DESCRIPTION	CLIENT: MR ZEESHAN ANWAR	SCALE: N/A	DATE: AUG 2022
A	04.11.22	driveway updated	PROJECT: 19 MEADWAY, BURY BL9 9TY		
			DRAWING TITLE: LOCATION PLAN		
			DRAWING NO: A051_P_001		