



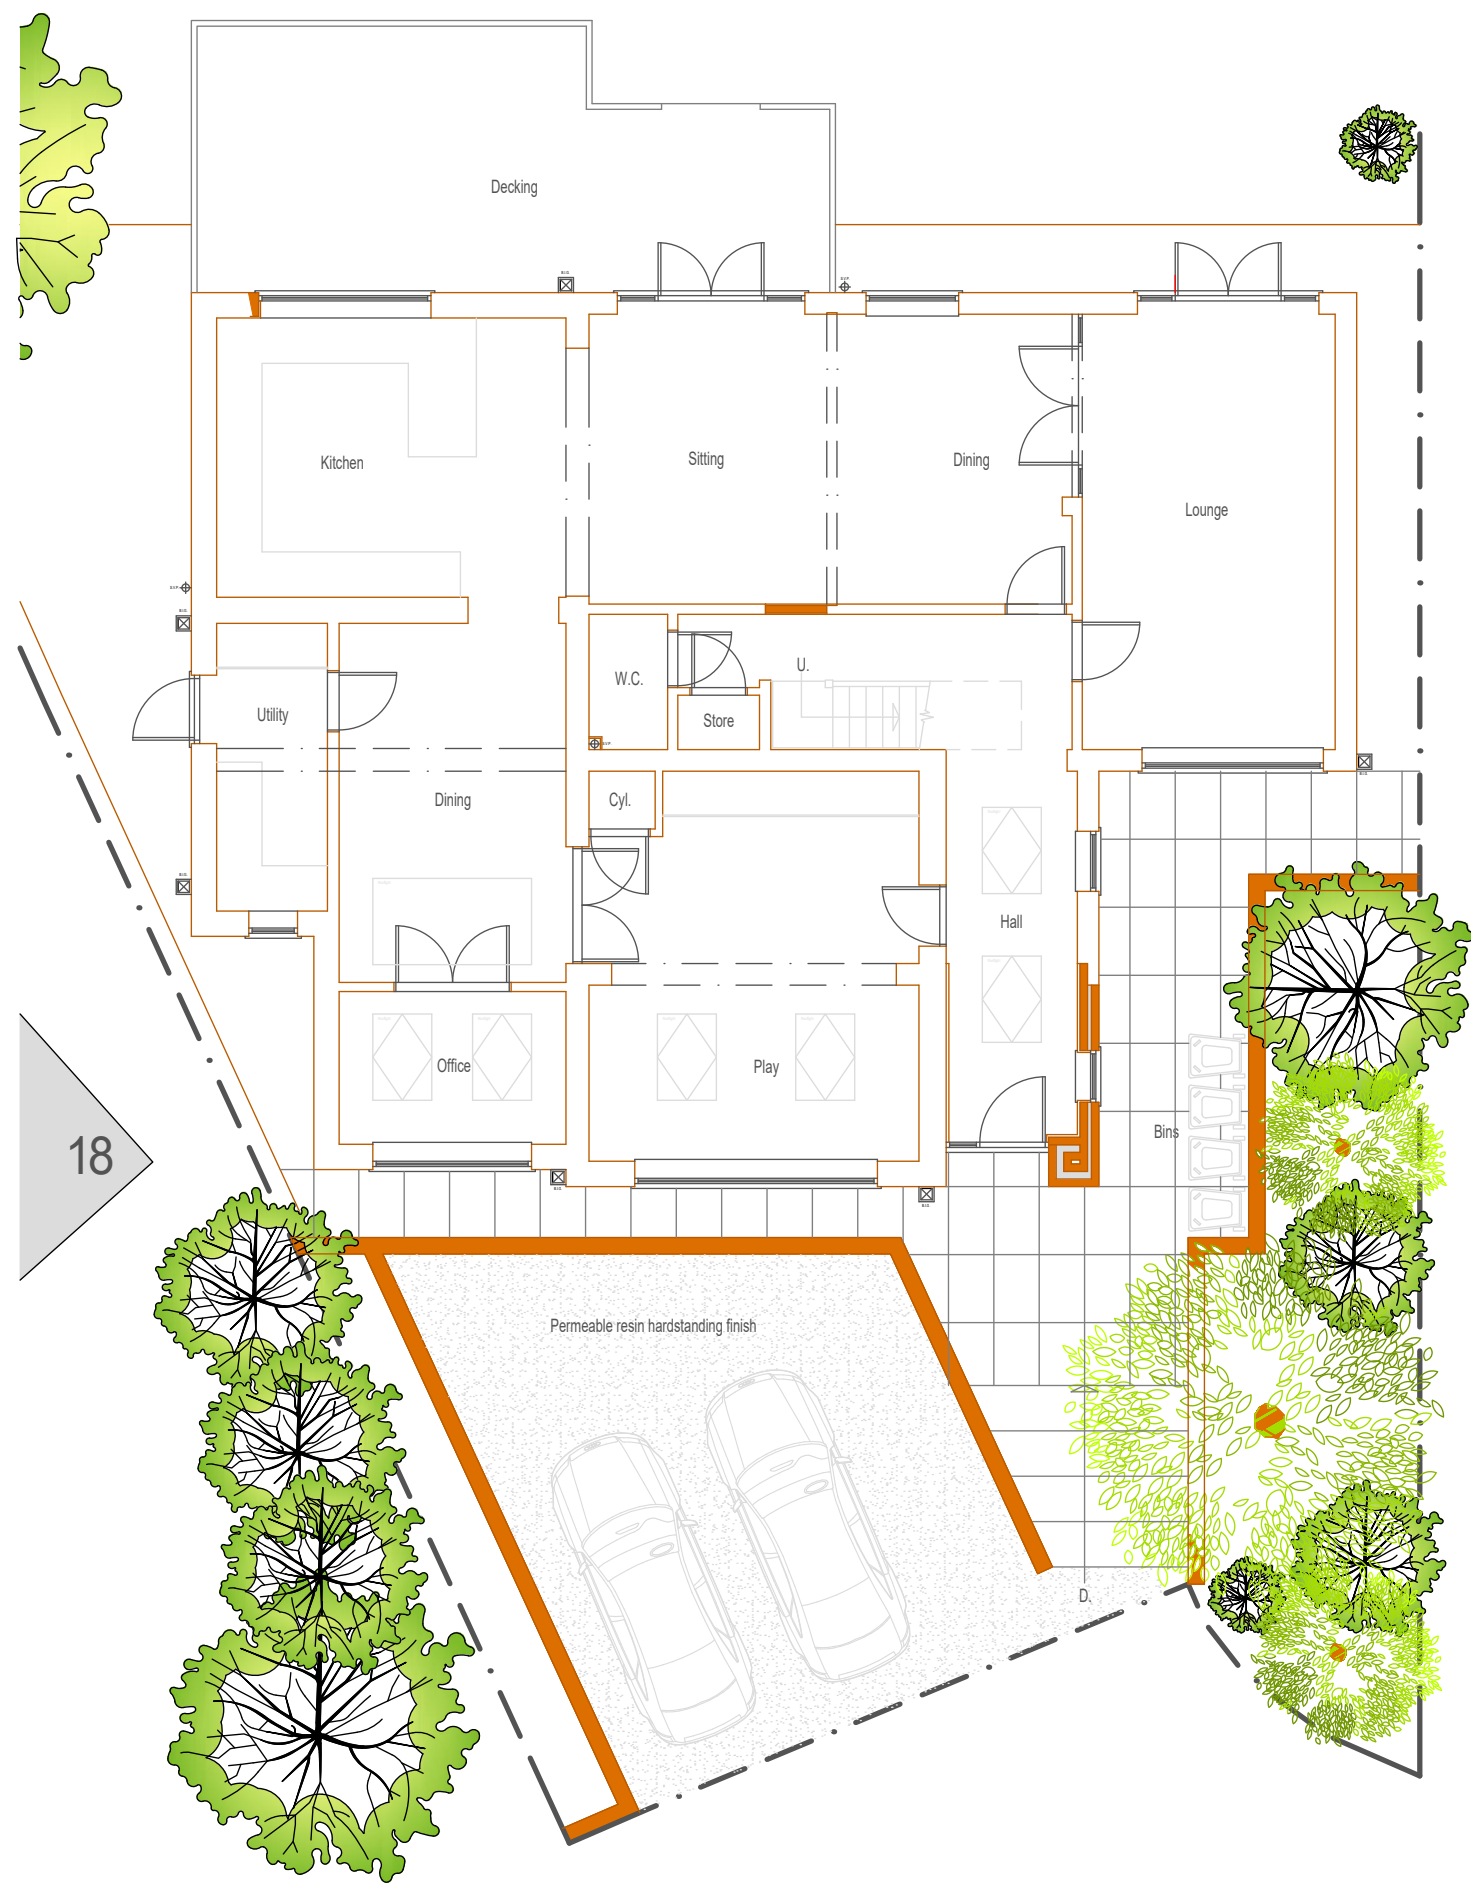


PROPOSED GRD. FLOOR PLAN

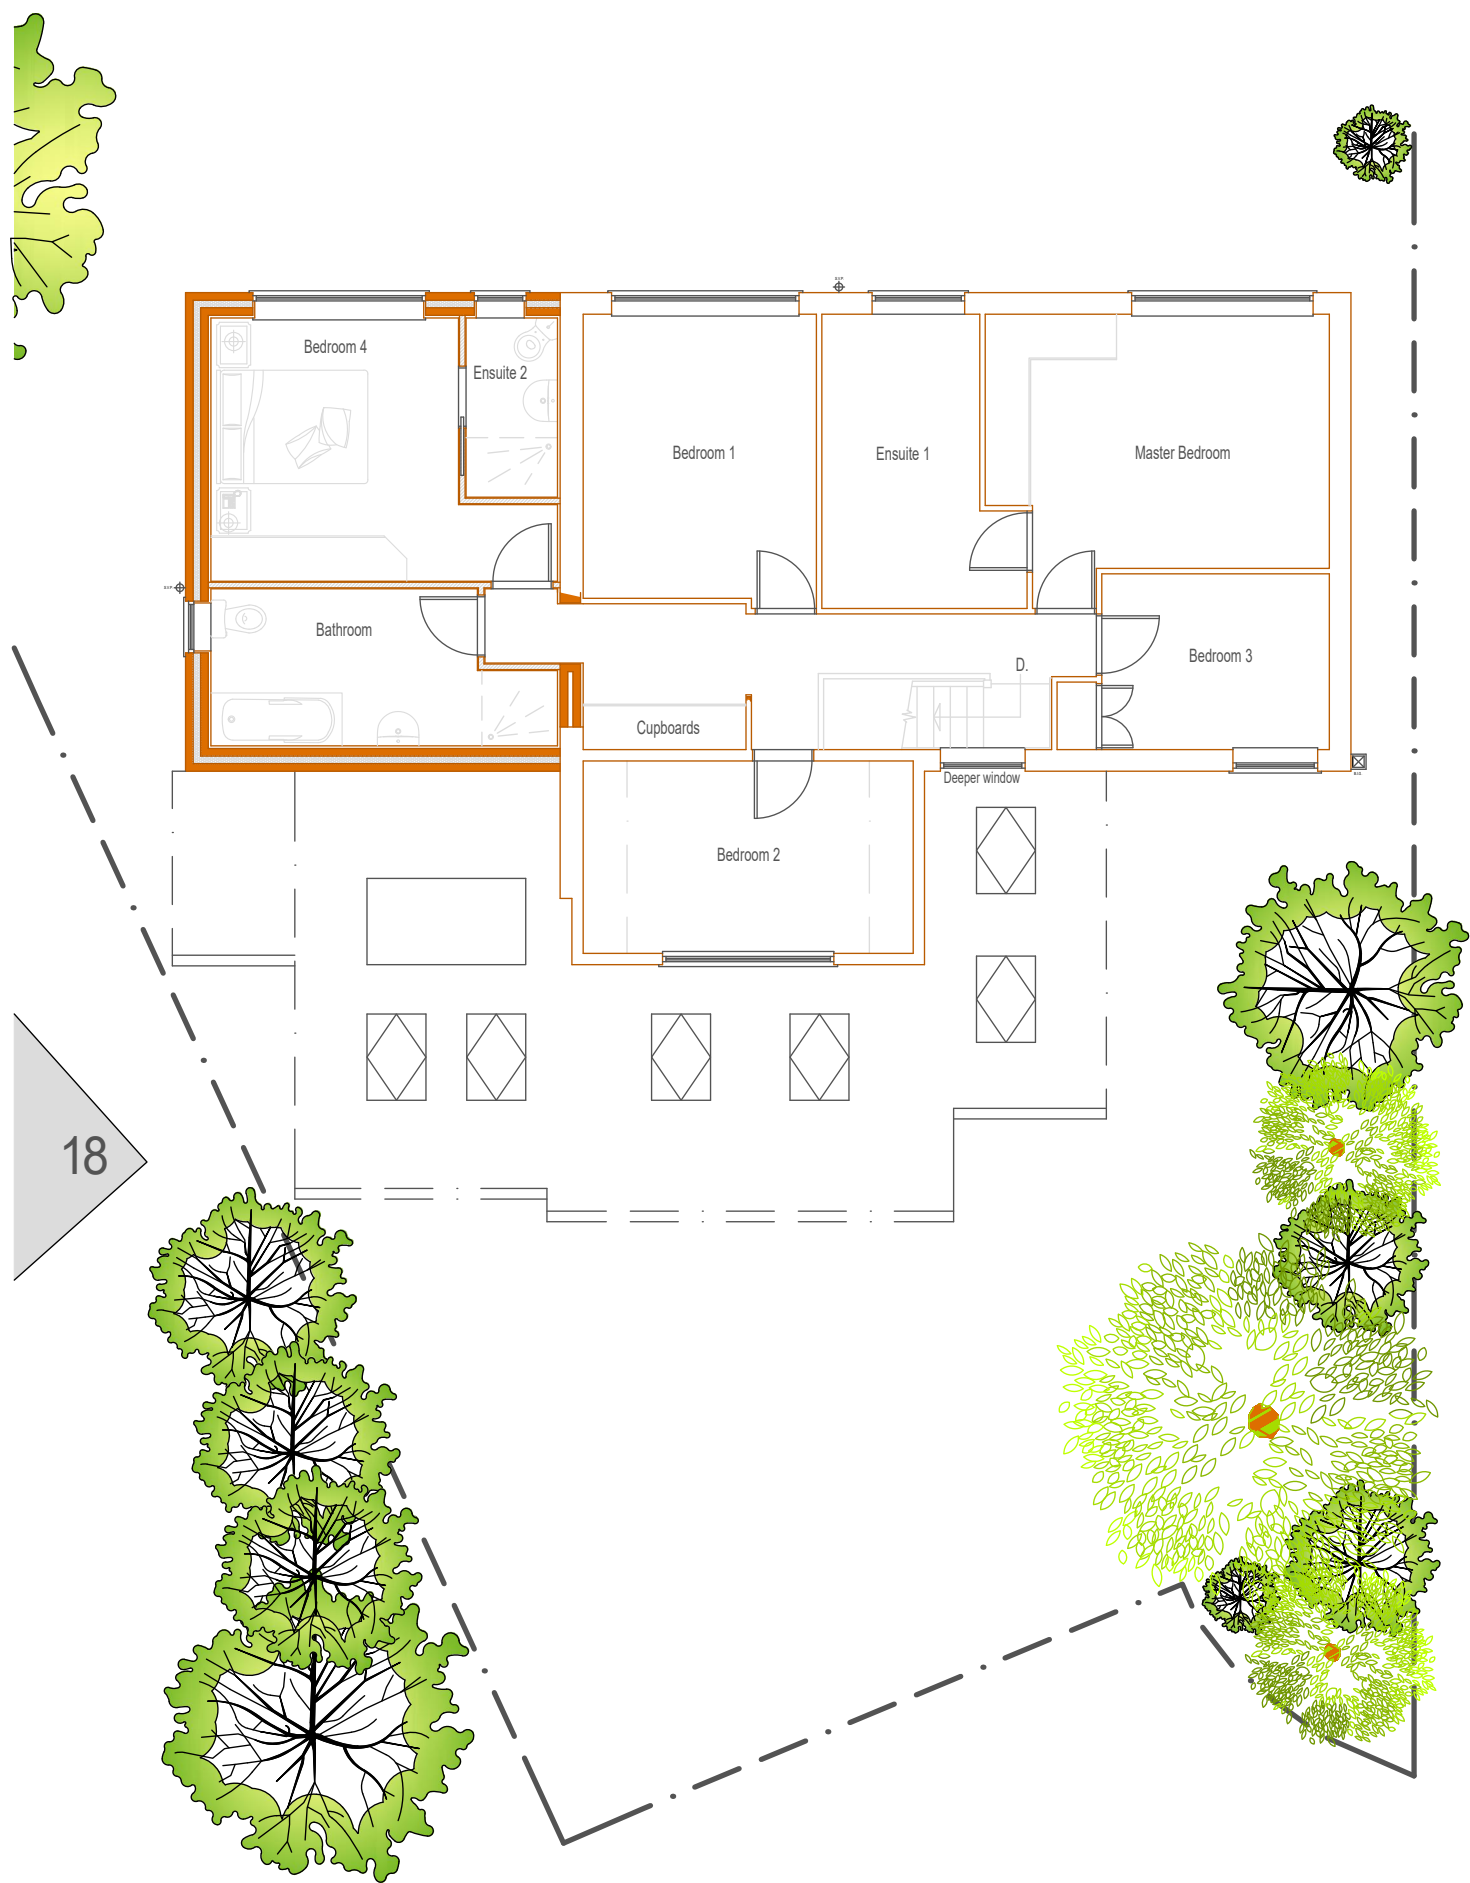

PROPOSED 1st. FLOOR PLAN




PROPOSED FRONT ELEVATION

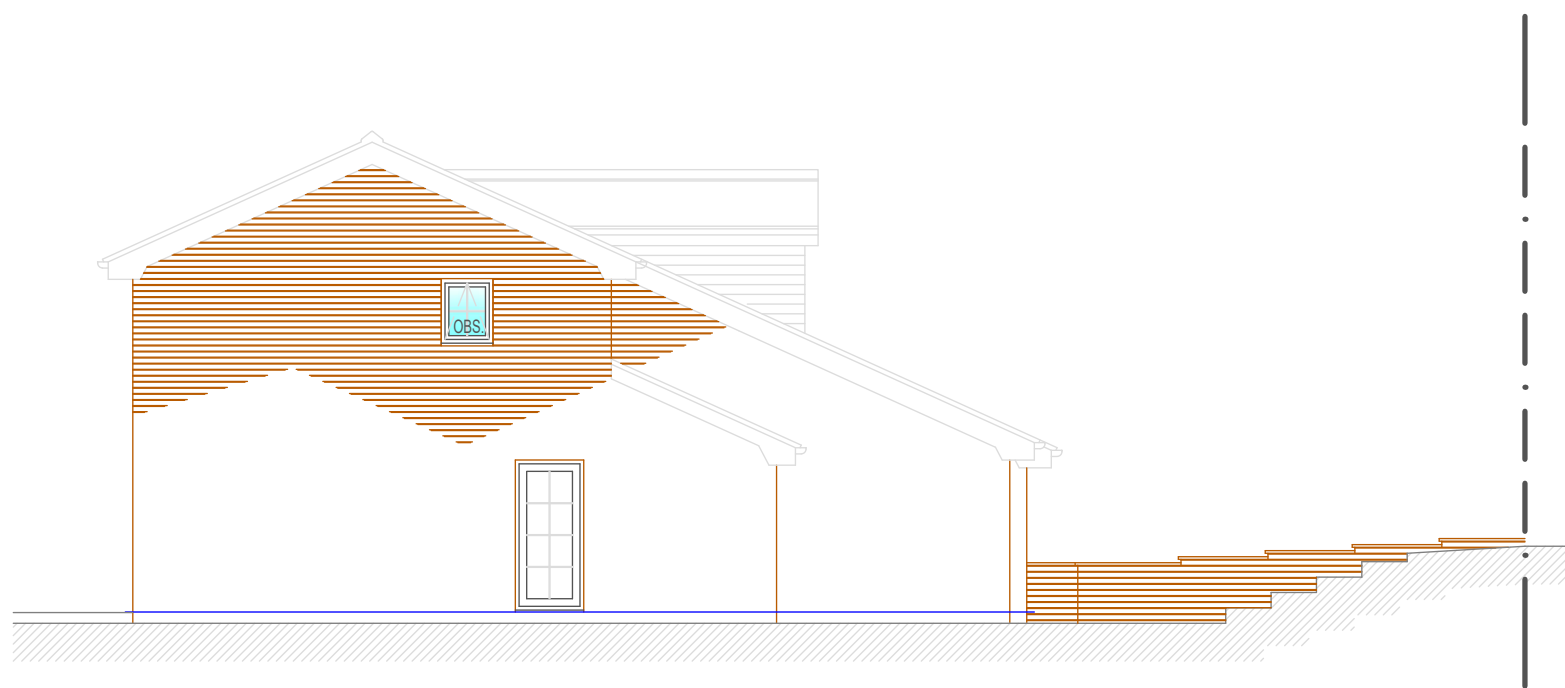






PROPOSED NORTH EAST ELEVATION



PROPOSED REAR ELEVATION

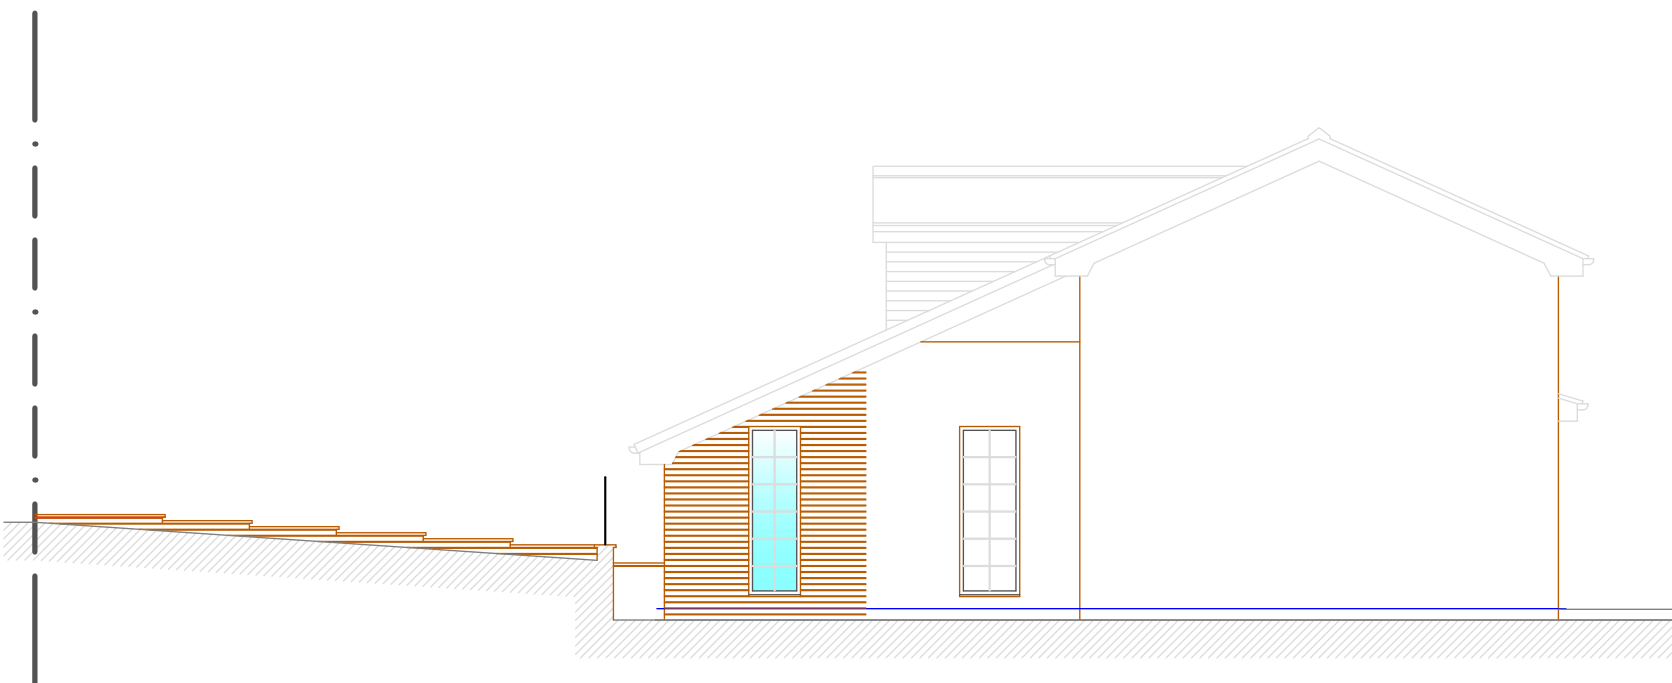

PROPOSED SOUTH WEST ELEVATION

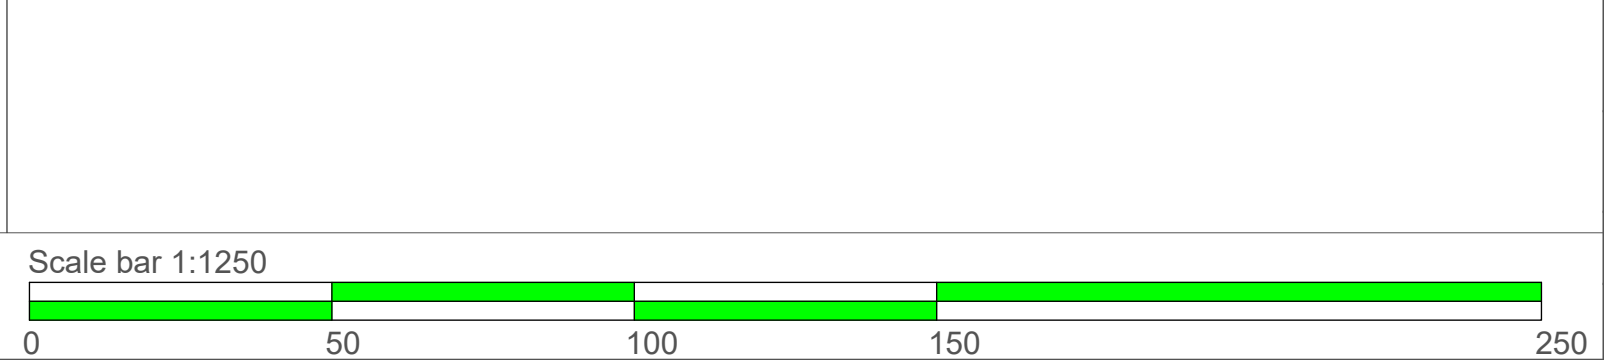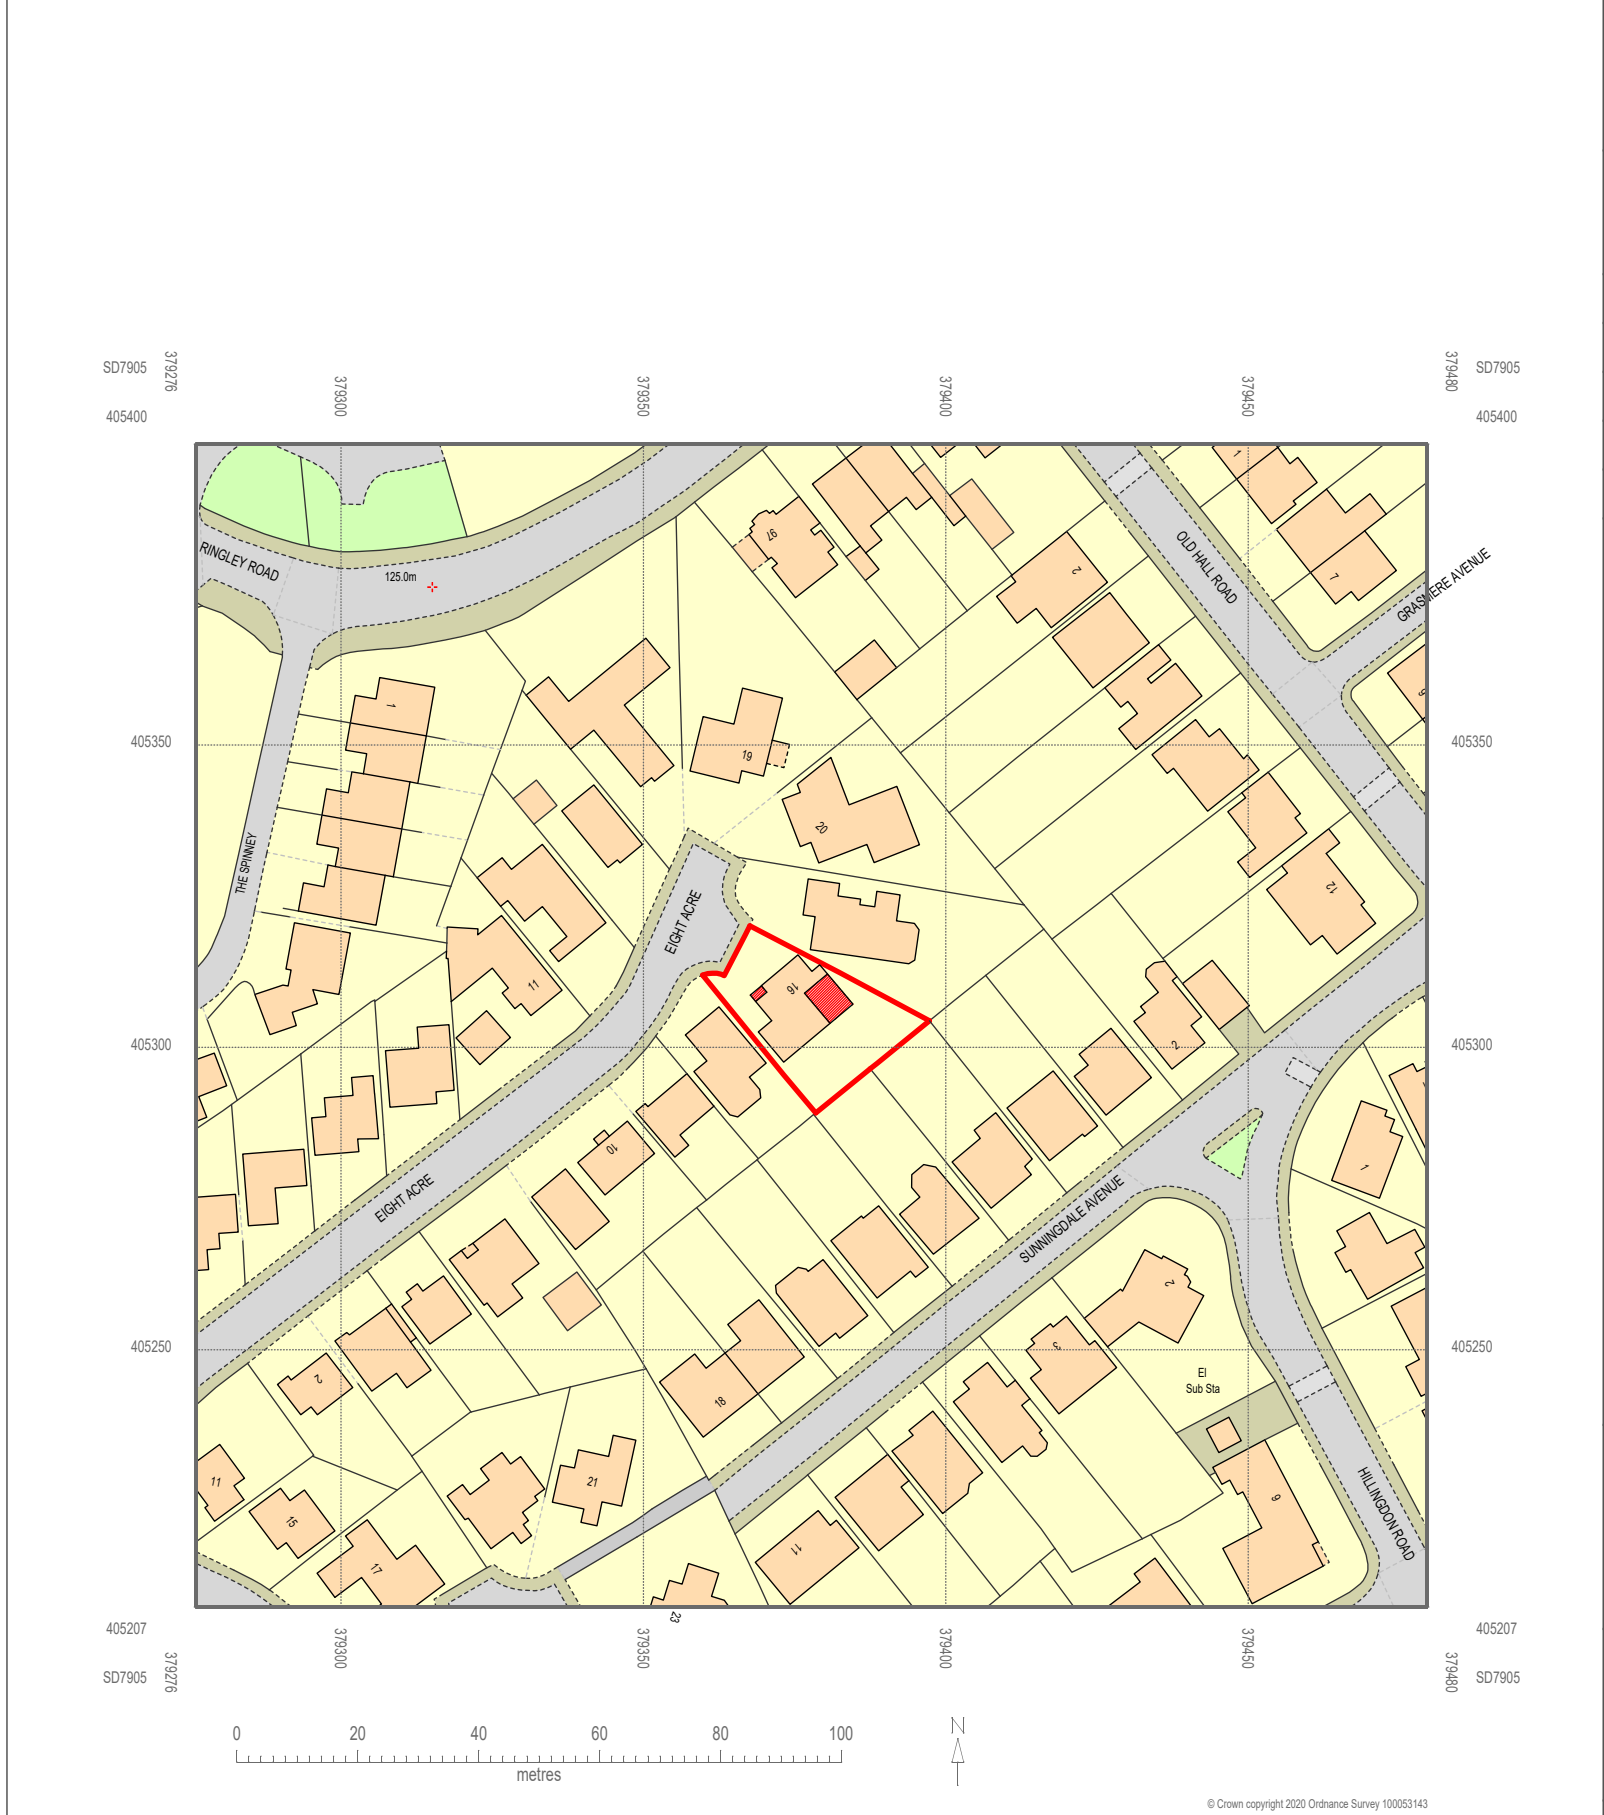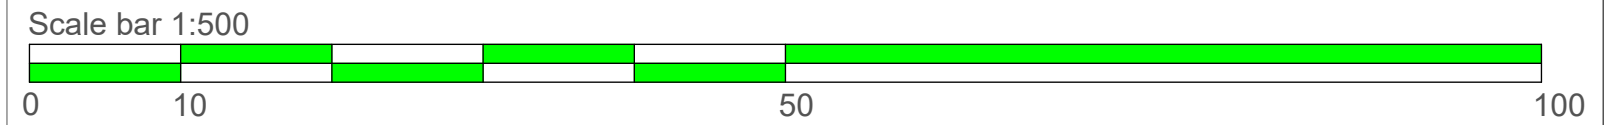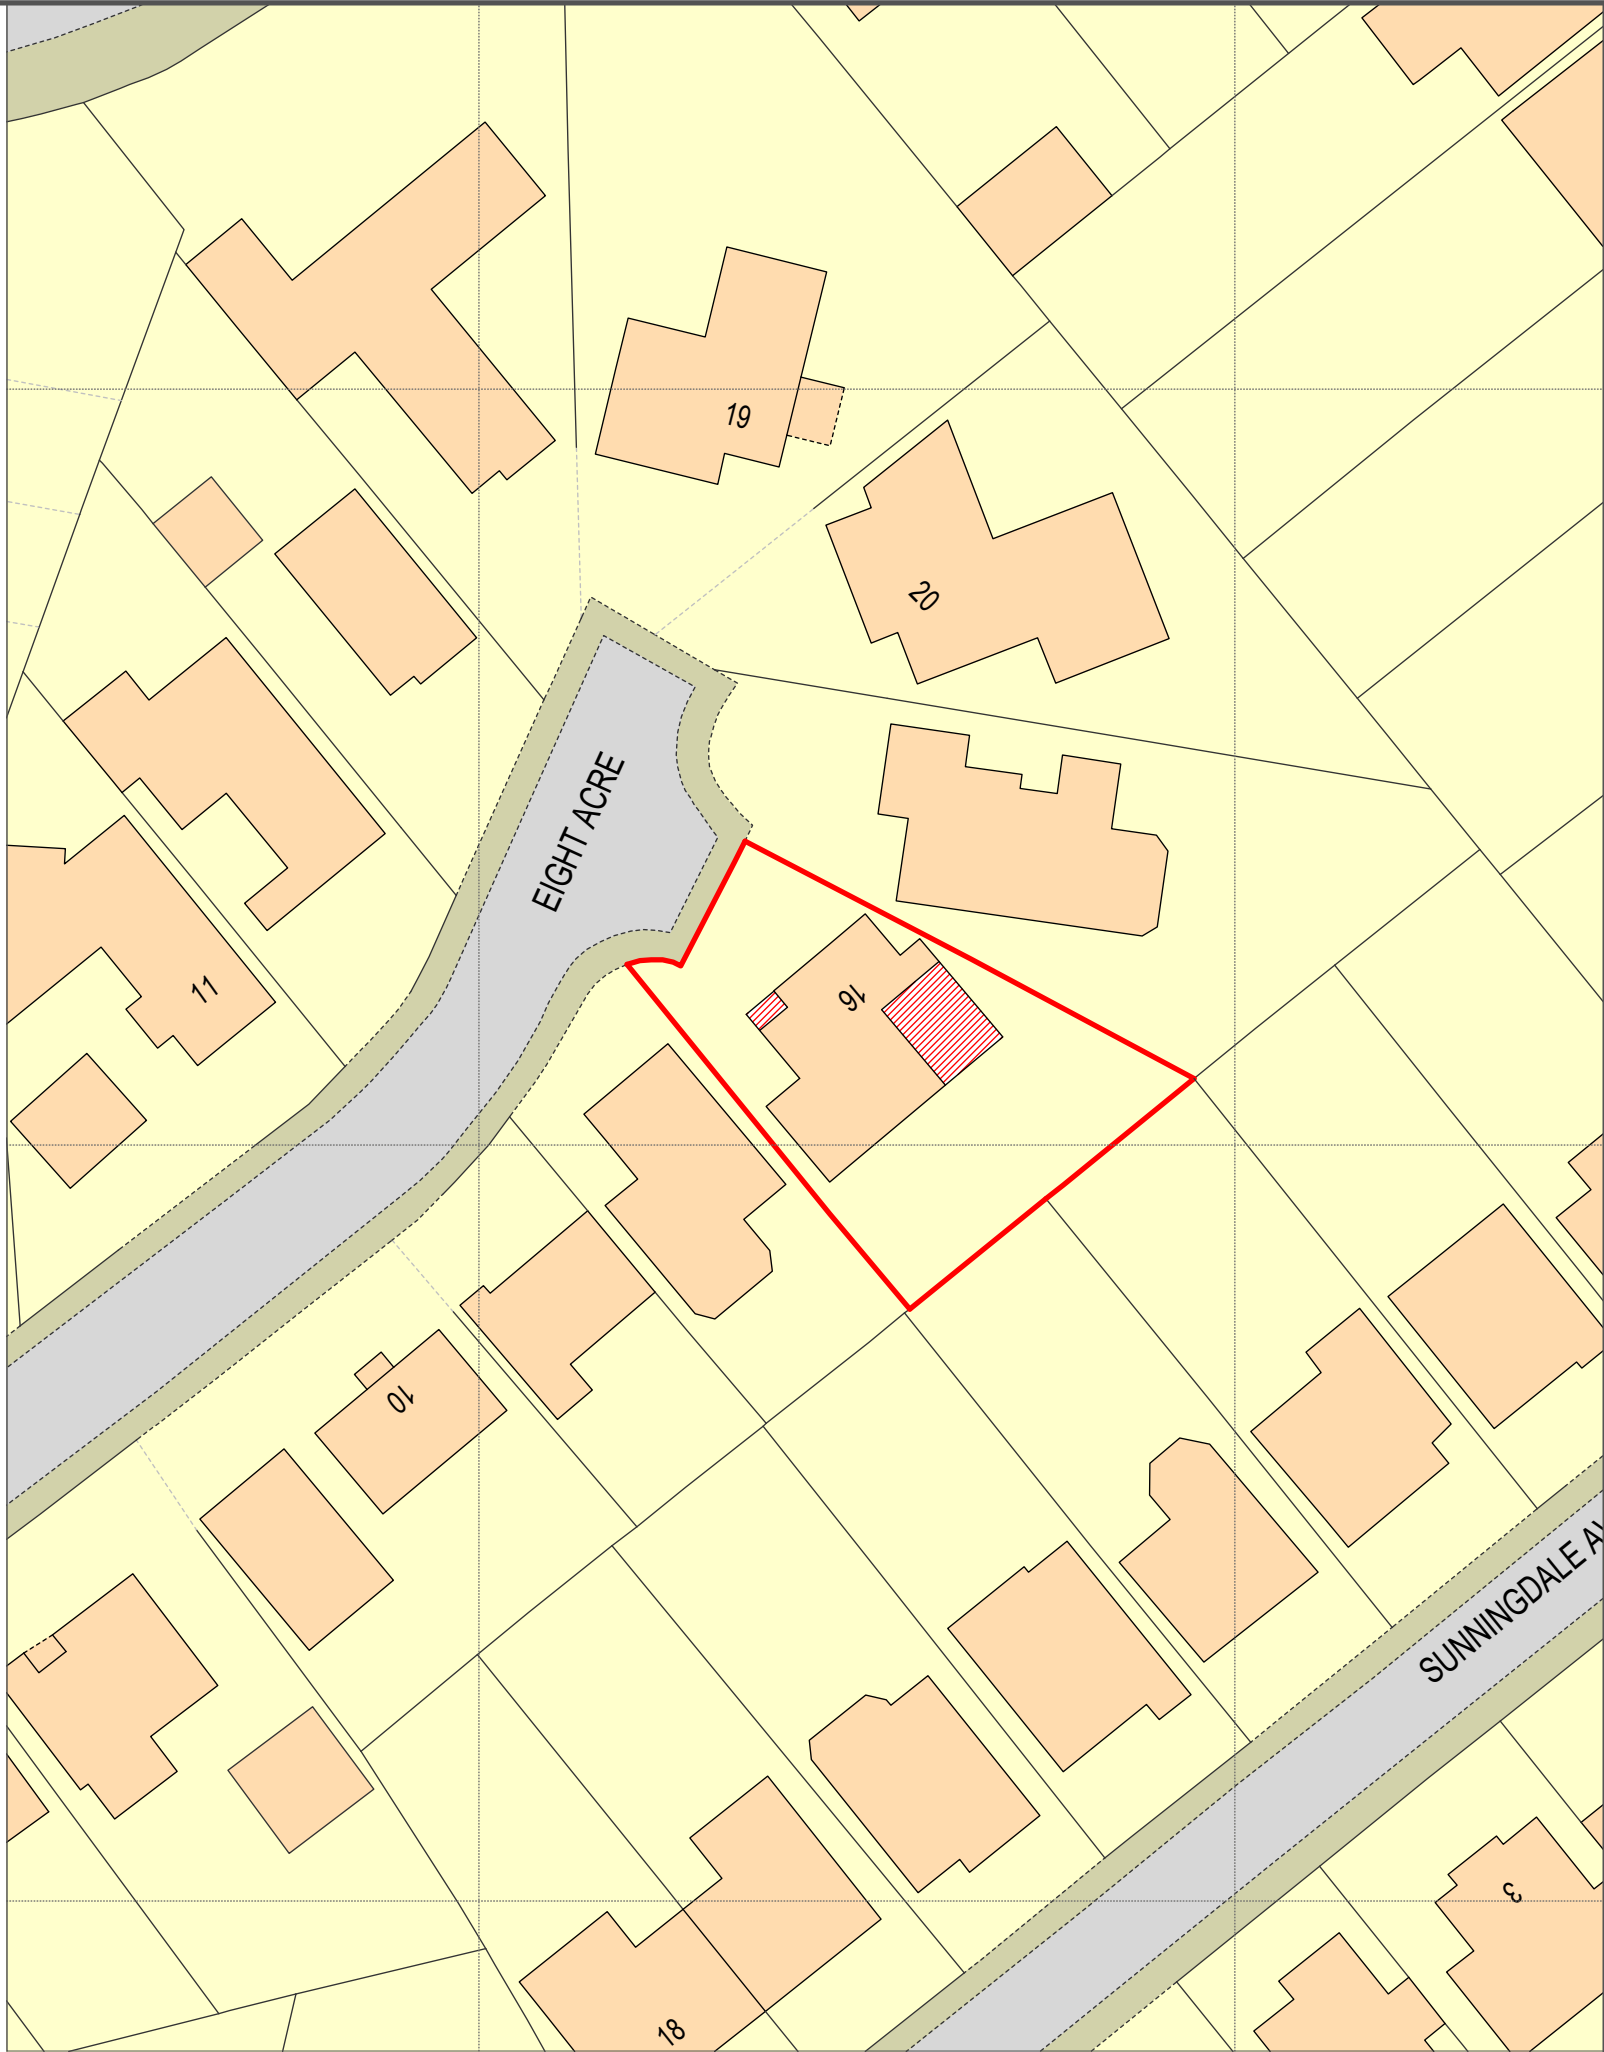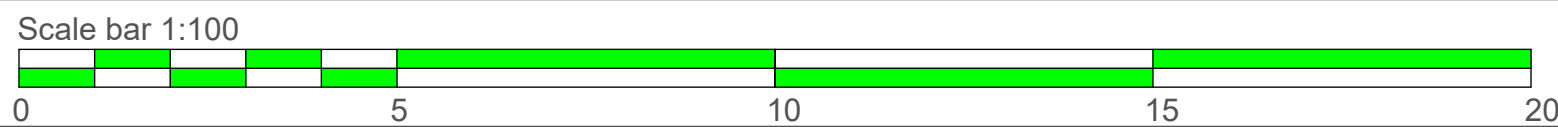

Notes
All works to be in accordance with the current Building Regulations and British Standards, and to the satisfaction of the Building Control Officer and Planning Officer where applicable.

All materials are to be used and installed in accordance with the relevant manufacturer's instructions and recommendations. The quality of any materials shall not be any lower than that defined in the relevant British Standard, or that the material has been satisfactorily assessed by an appropriate independent authority.

All drawings are the Copyright of JPL Design and Construct. This drawing may not be copied by any third party without prior permission.

Rev.	Description	Date	By



JPL Design and Construct Ltd.
www.jpdesignandconstruct.co.uk
E-mail jp@jpdesignandconstruct.co.uk
12, Ormskirk Close, Seddons Farm,
Bury, BL8 2JG
Telephone 0161 272 0643

Client Mr. & Mrs. D. Gilbert,
16, Eight Acre,
Whitefield,
M45 7LW

Site 16, Eight Acre,
Whitefield,
M45 7LW

Project Side Upper Storey and Porch
Extensions

Title Proposed Plans and Elevations

Scale at A1 As stated	Date 05.09.20	Drawn JP	Checked JP
Project no. GIL0002	Drawing no. LE02	Revision	.