




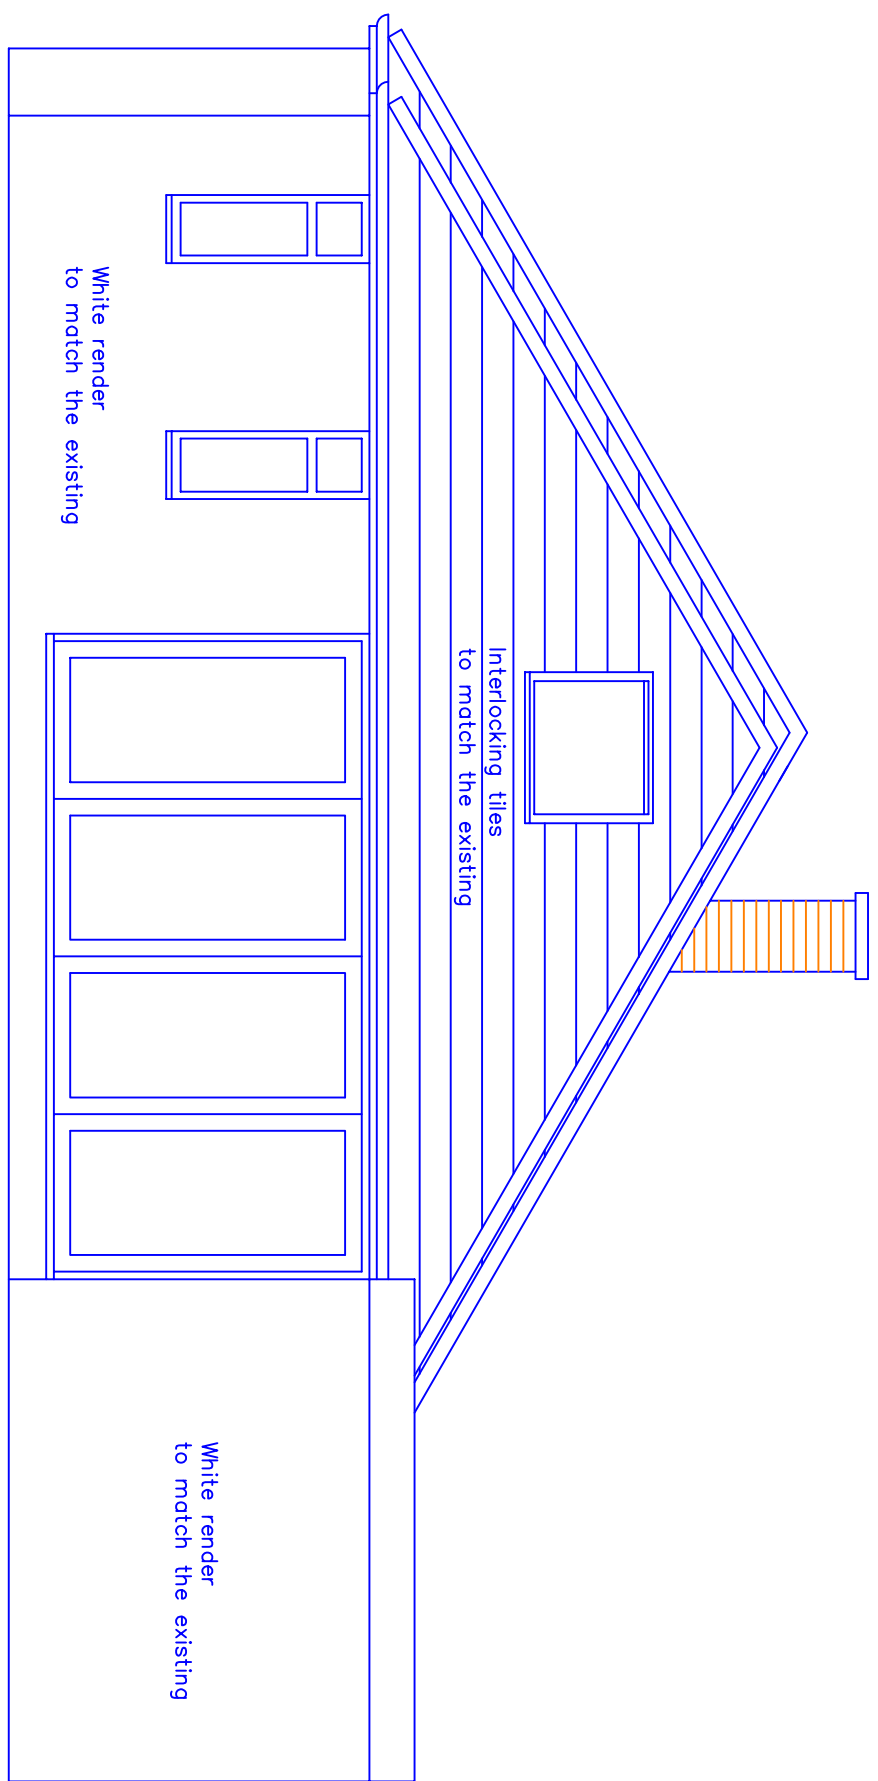


Proposed Rear Elevation

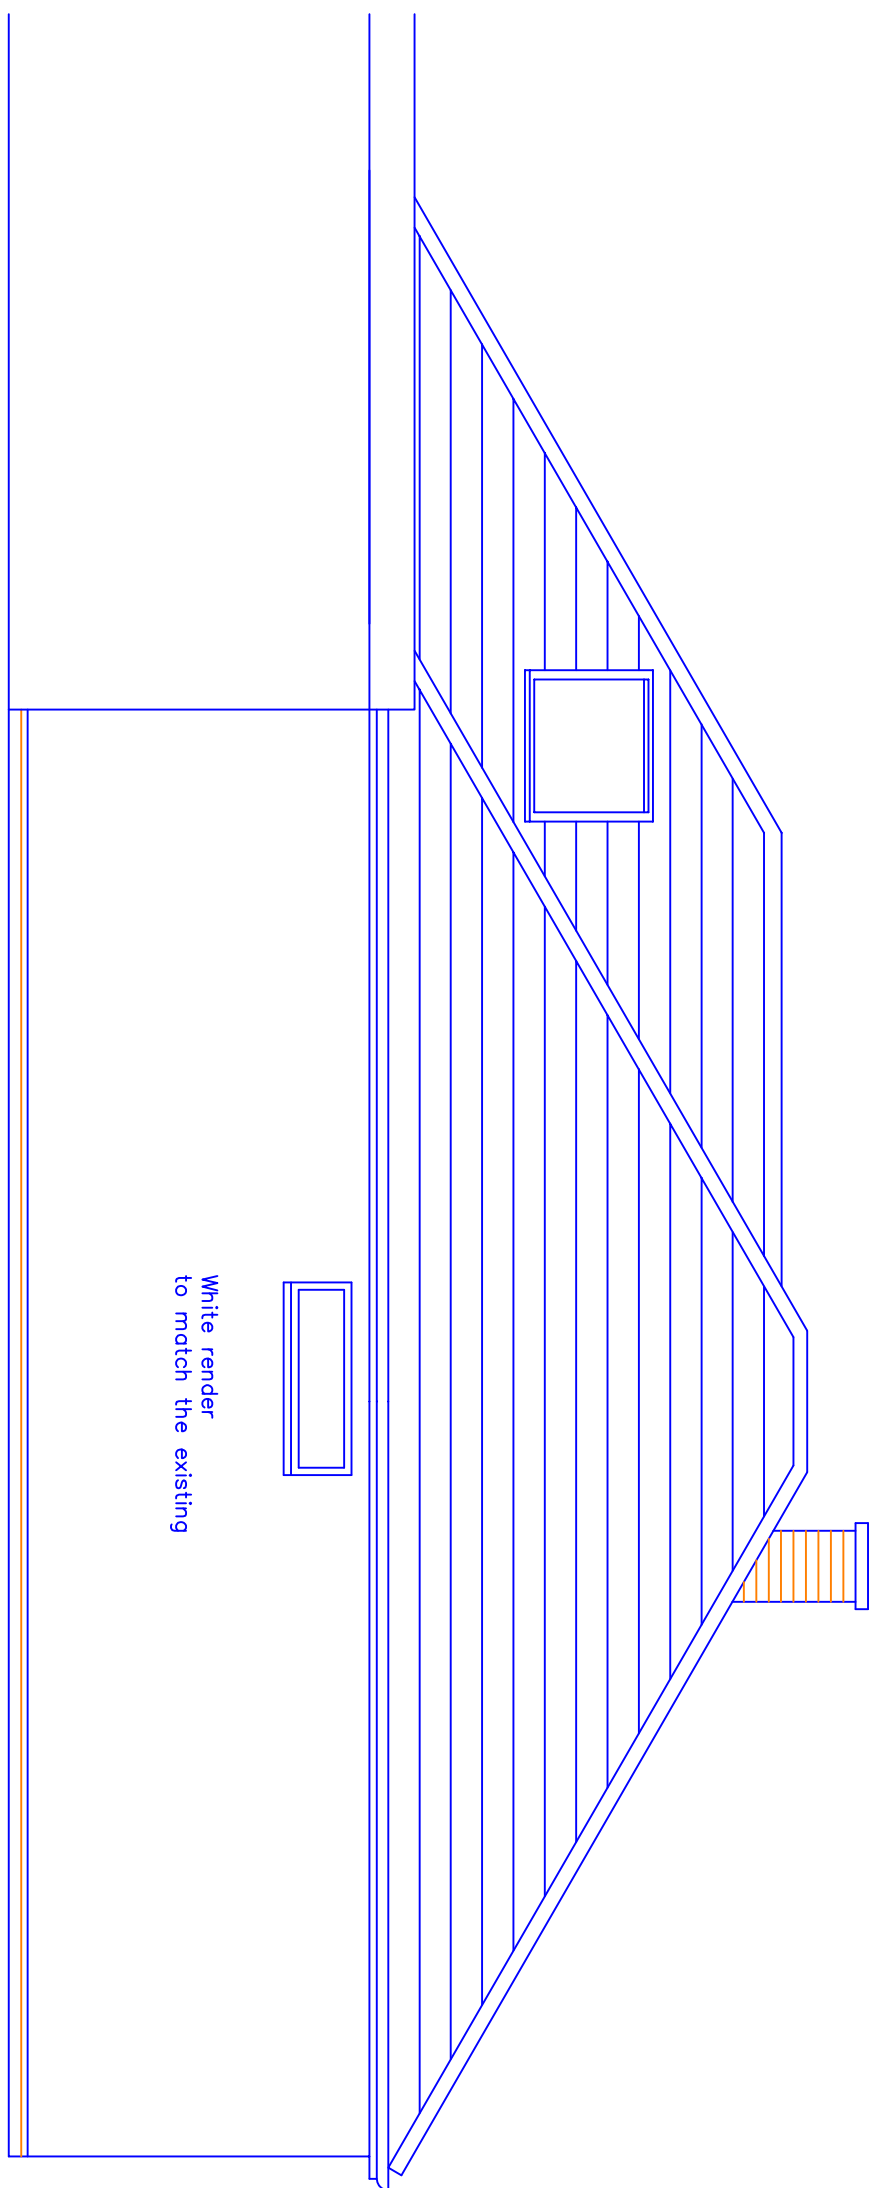


Proposed Side Elevation

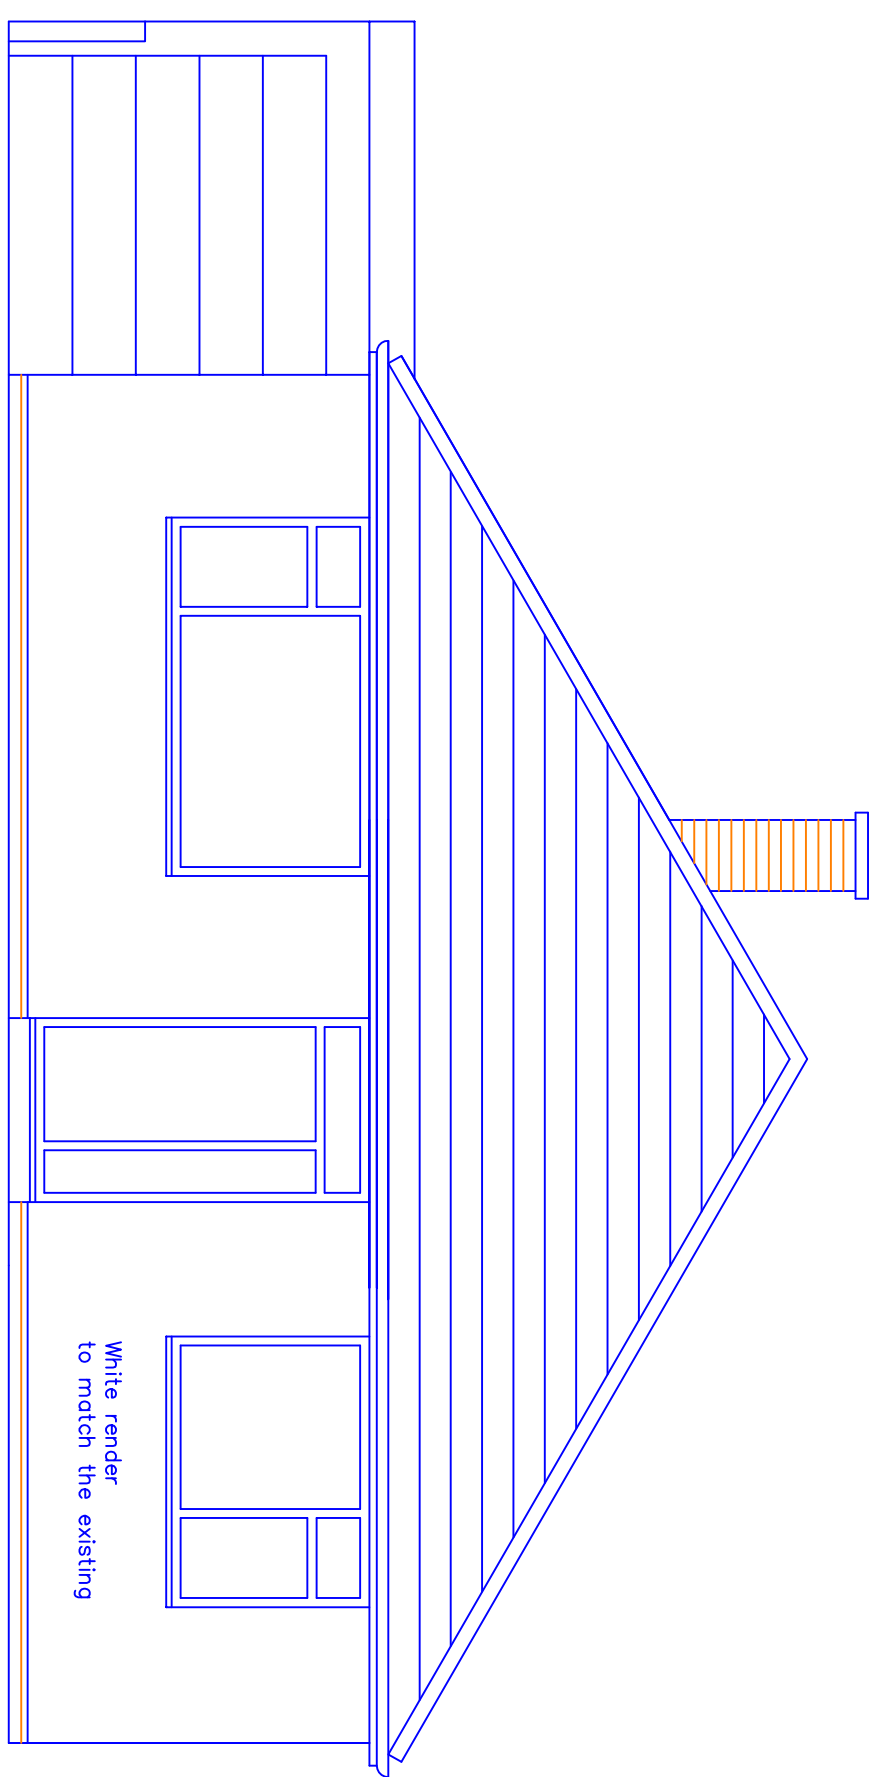

Proposed Front Elevation

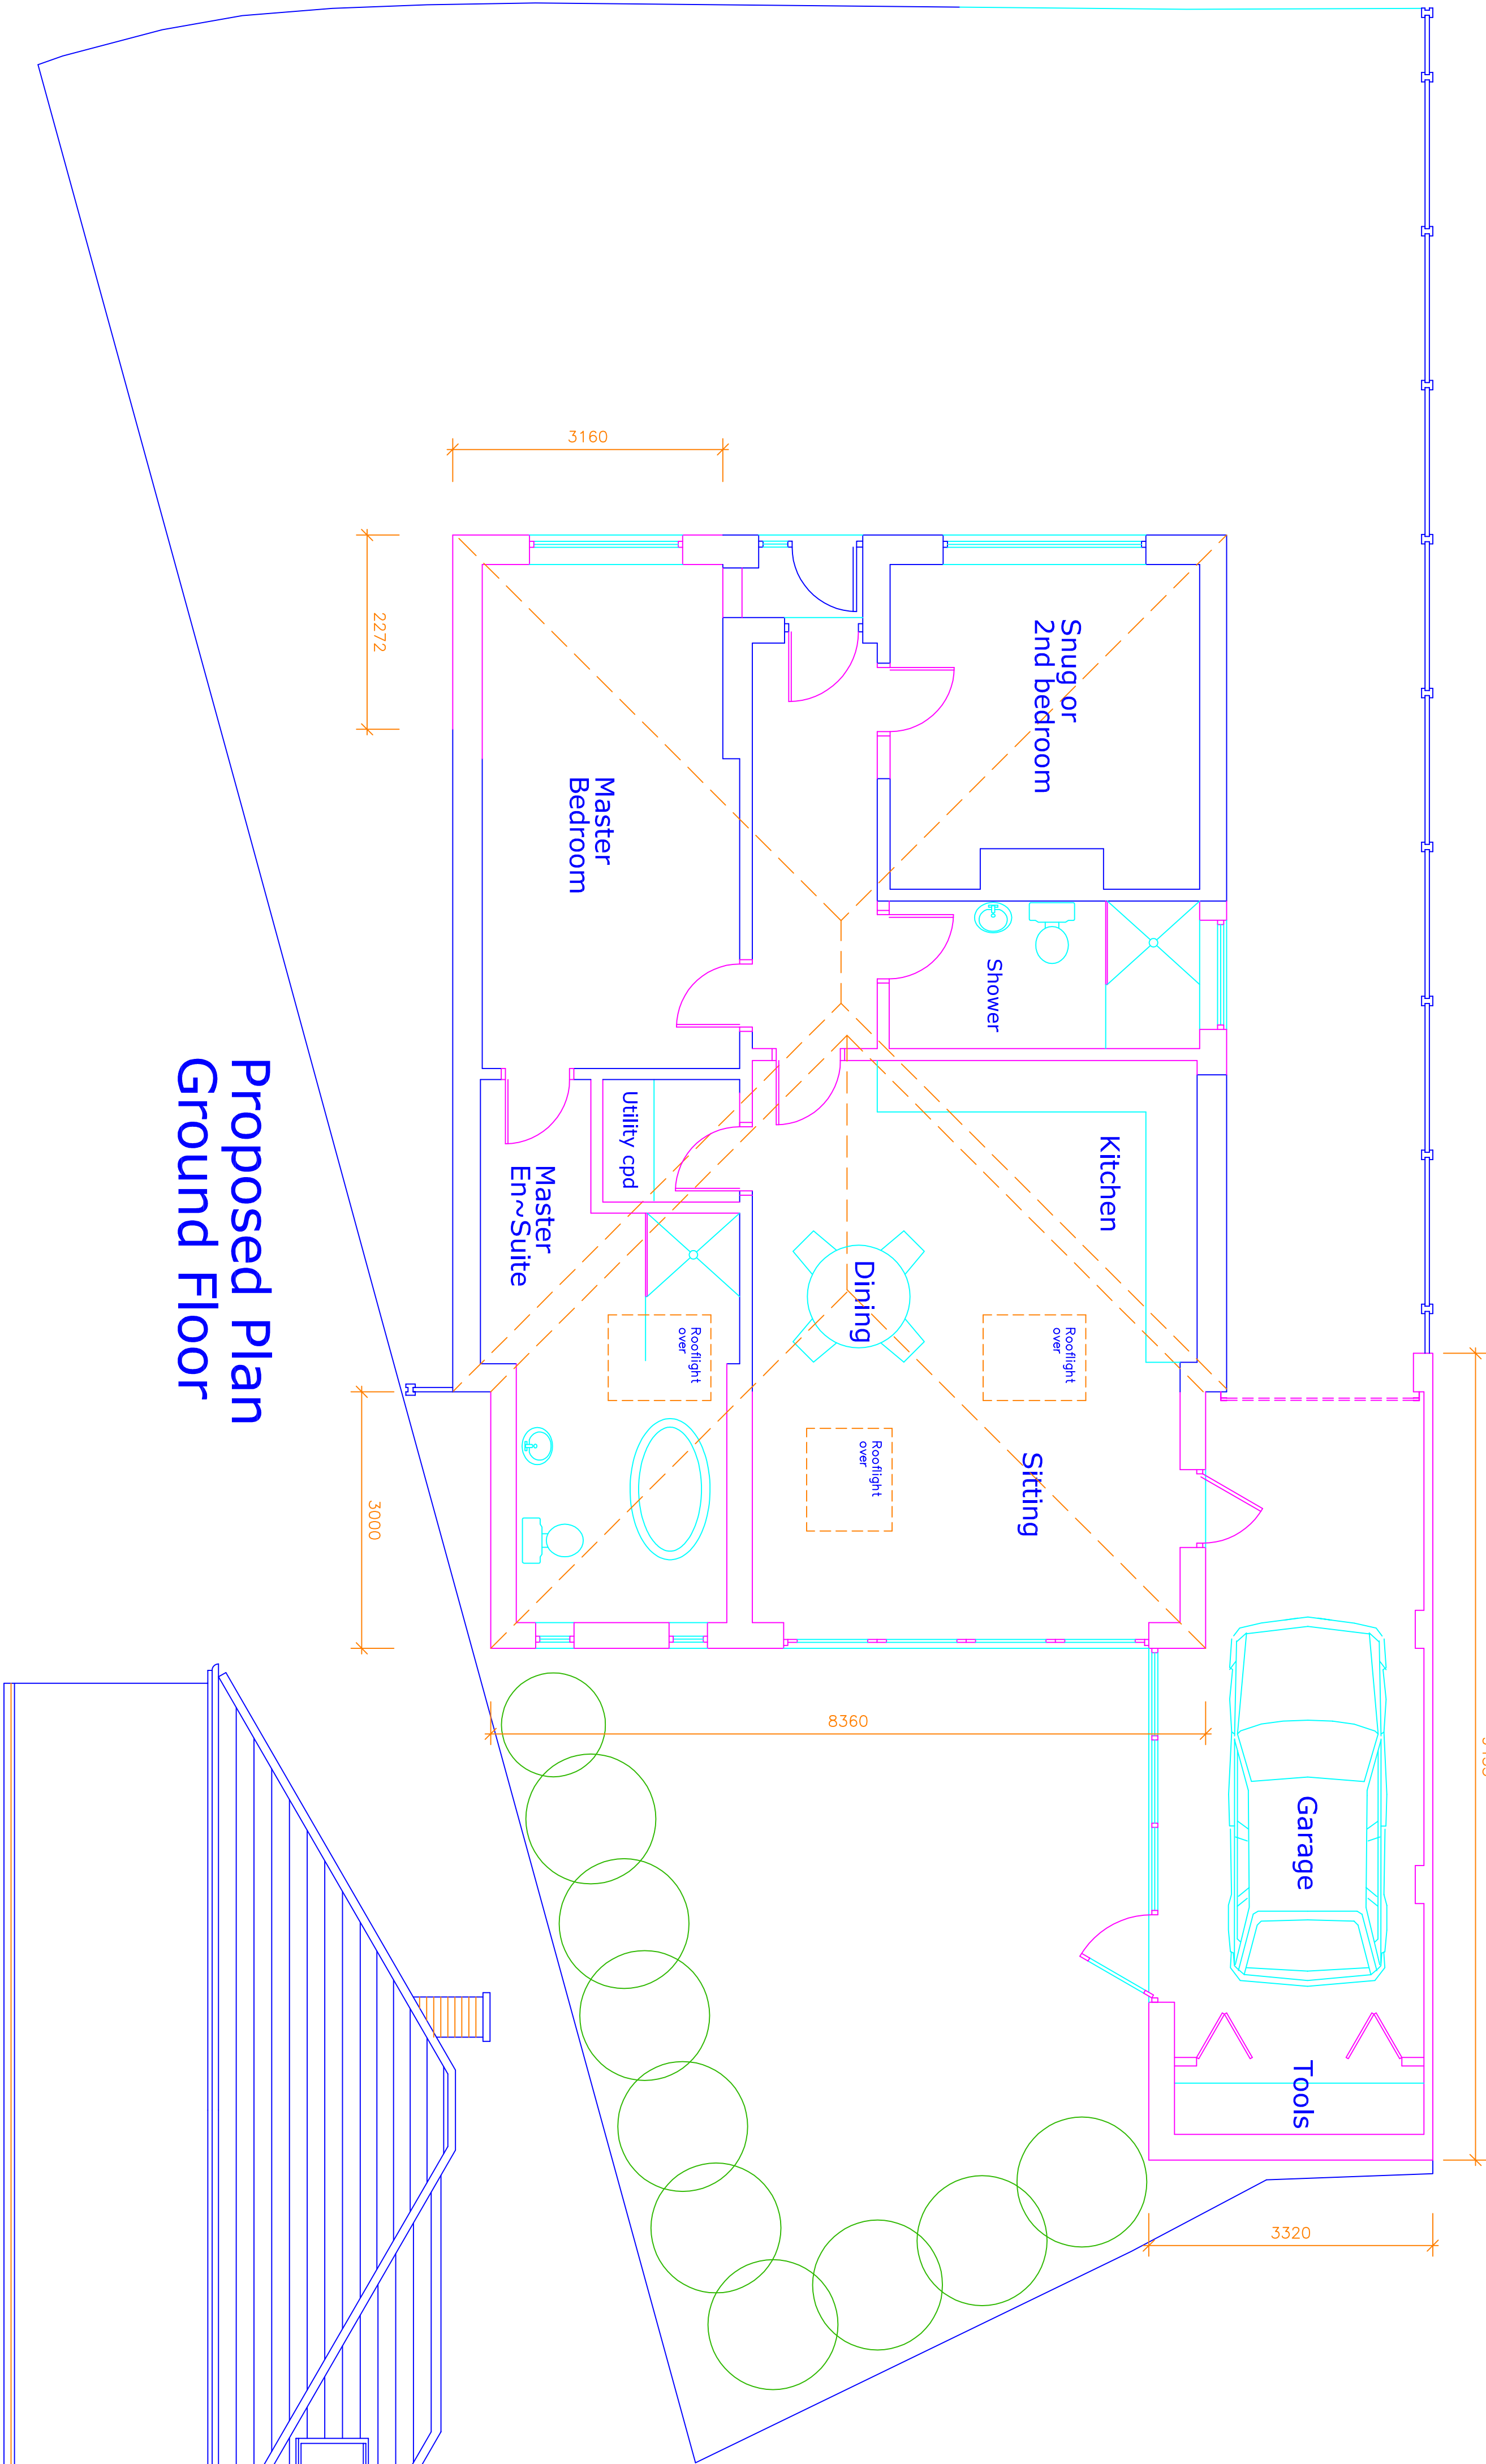

Proposed Plan
Ground Floor

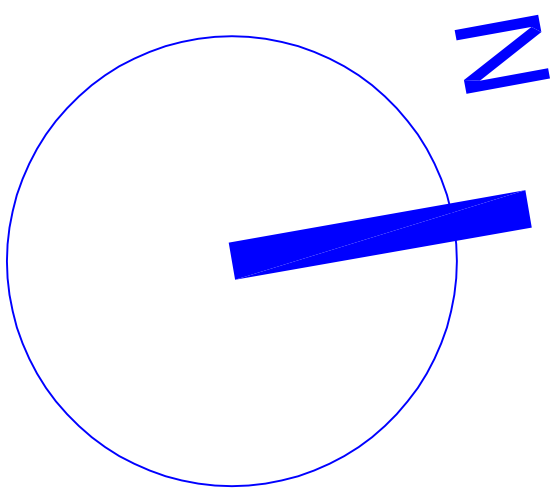

This drawing and design concept is the property of PPV design. It should not be reproduced without written permission

2 Helmshore Road, Holcombe Village
Ramsbottom, Lancashire BL8 4PA

Garry Dearden (BAK home) DipArch RIBA
gar@ppv-design.co.uk www.ppv-design.co.uk
T: 01706 822173 M: 07112 669482

0	1	2	3	m
14 Hawthorn Avenue Holcombe Brook Burnley BL0 9UZ scale 1:150 at A1 June 2022 Proposed Plans and Elevations PPV design Ltd				

Proposed Side Elevation