



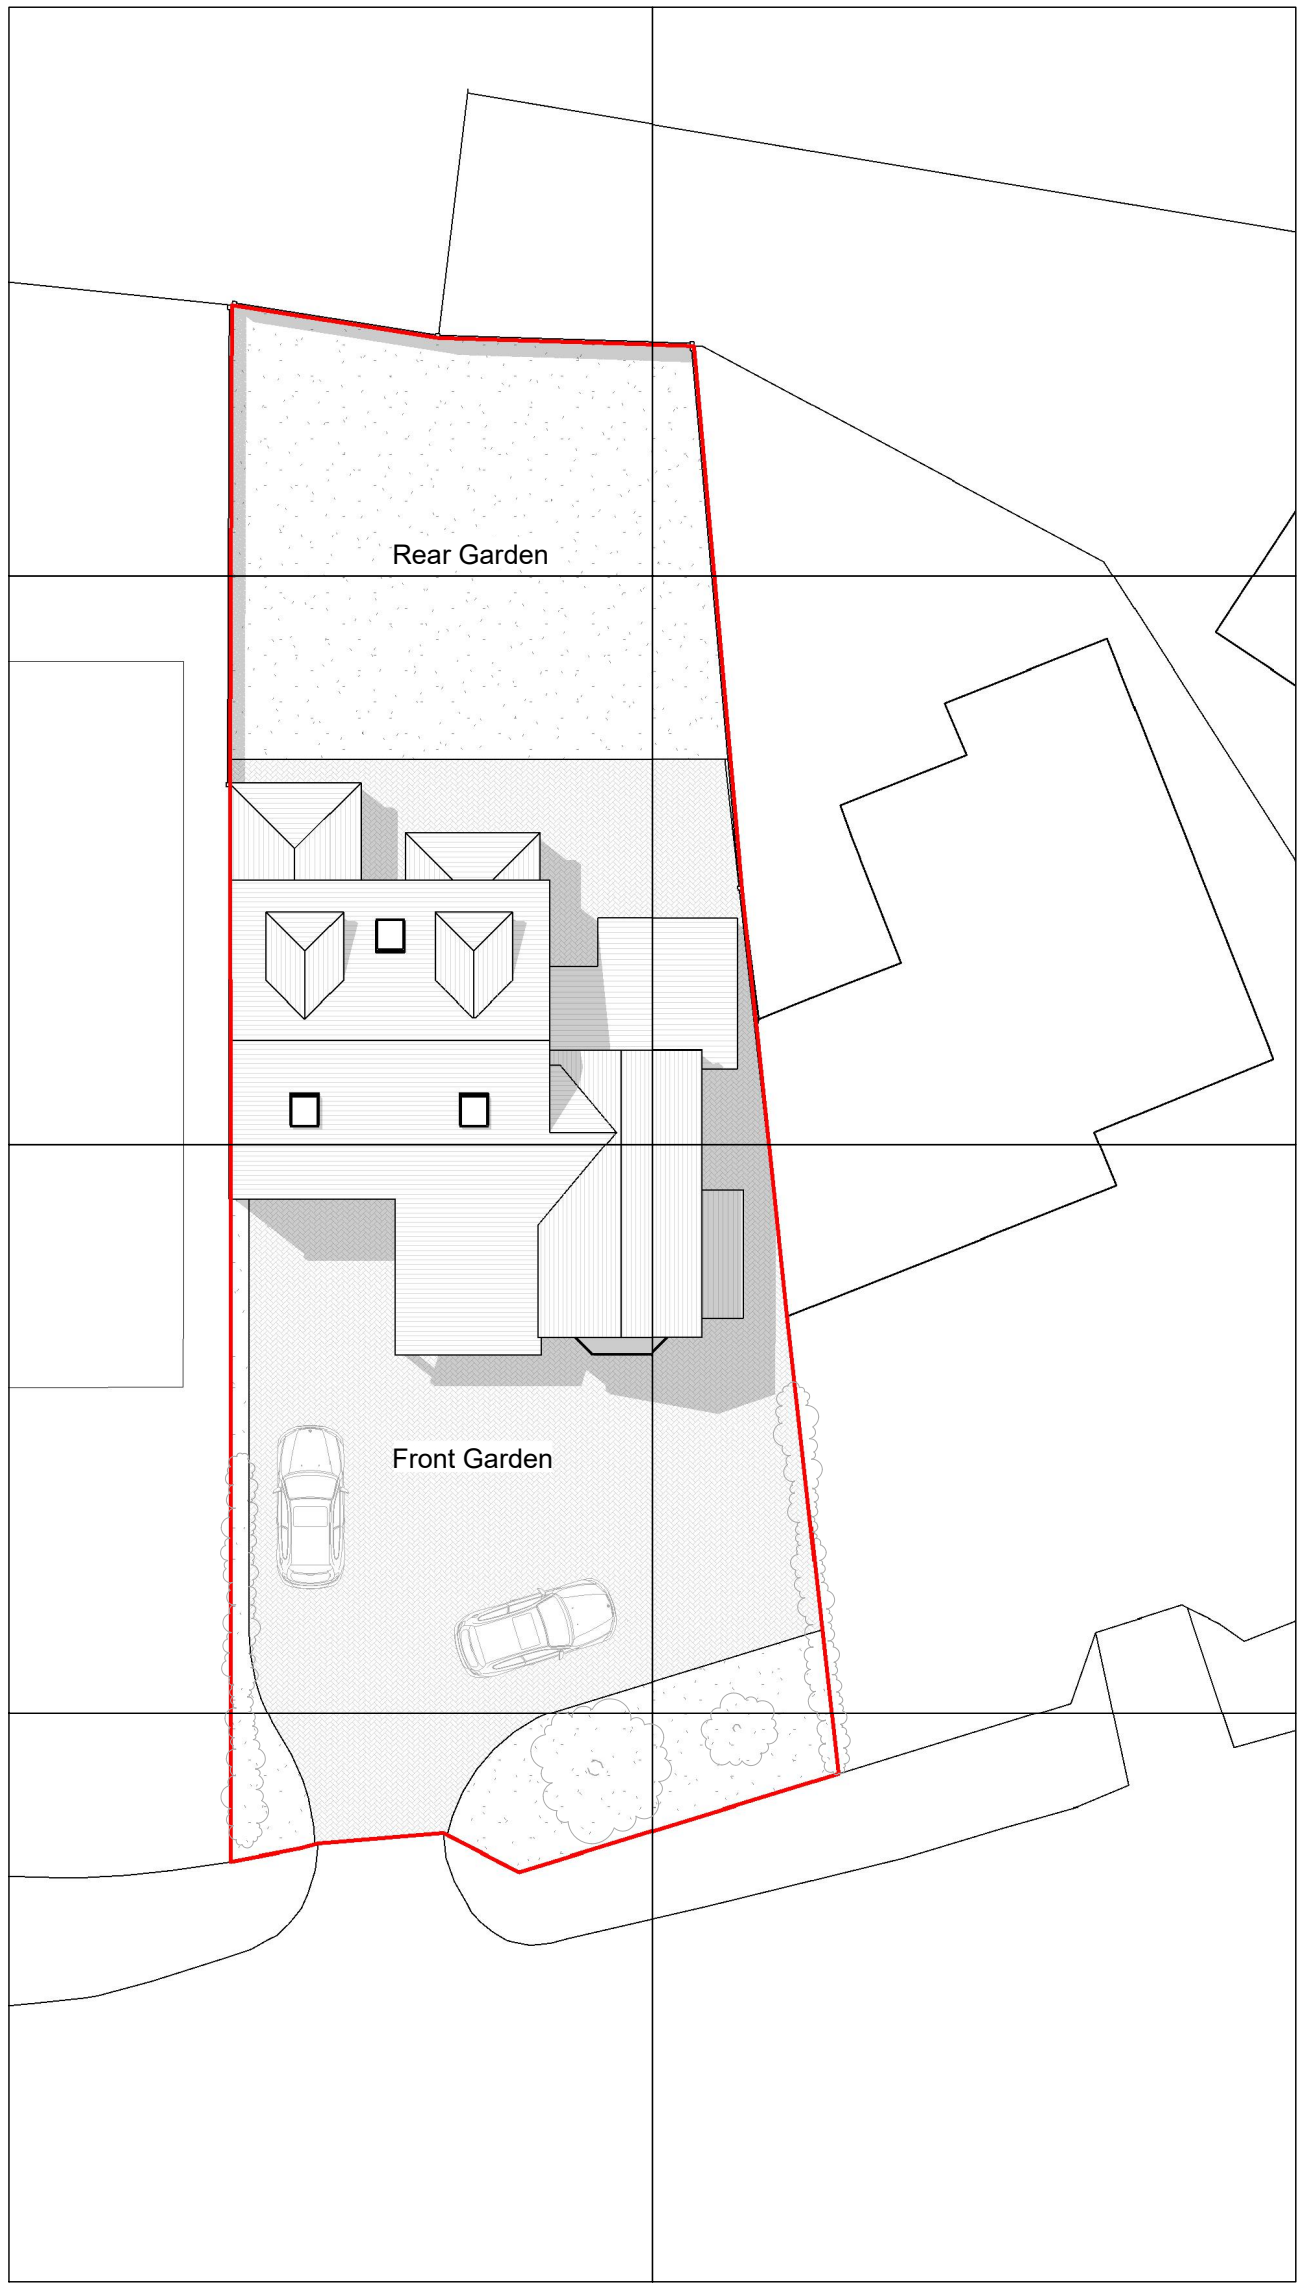

Existing Site Plan
1 : 200

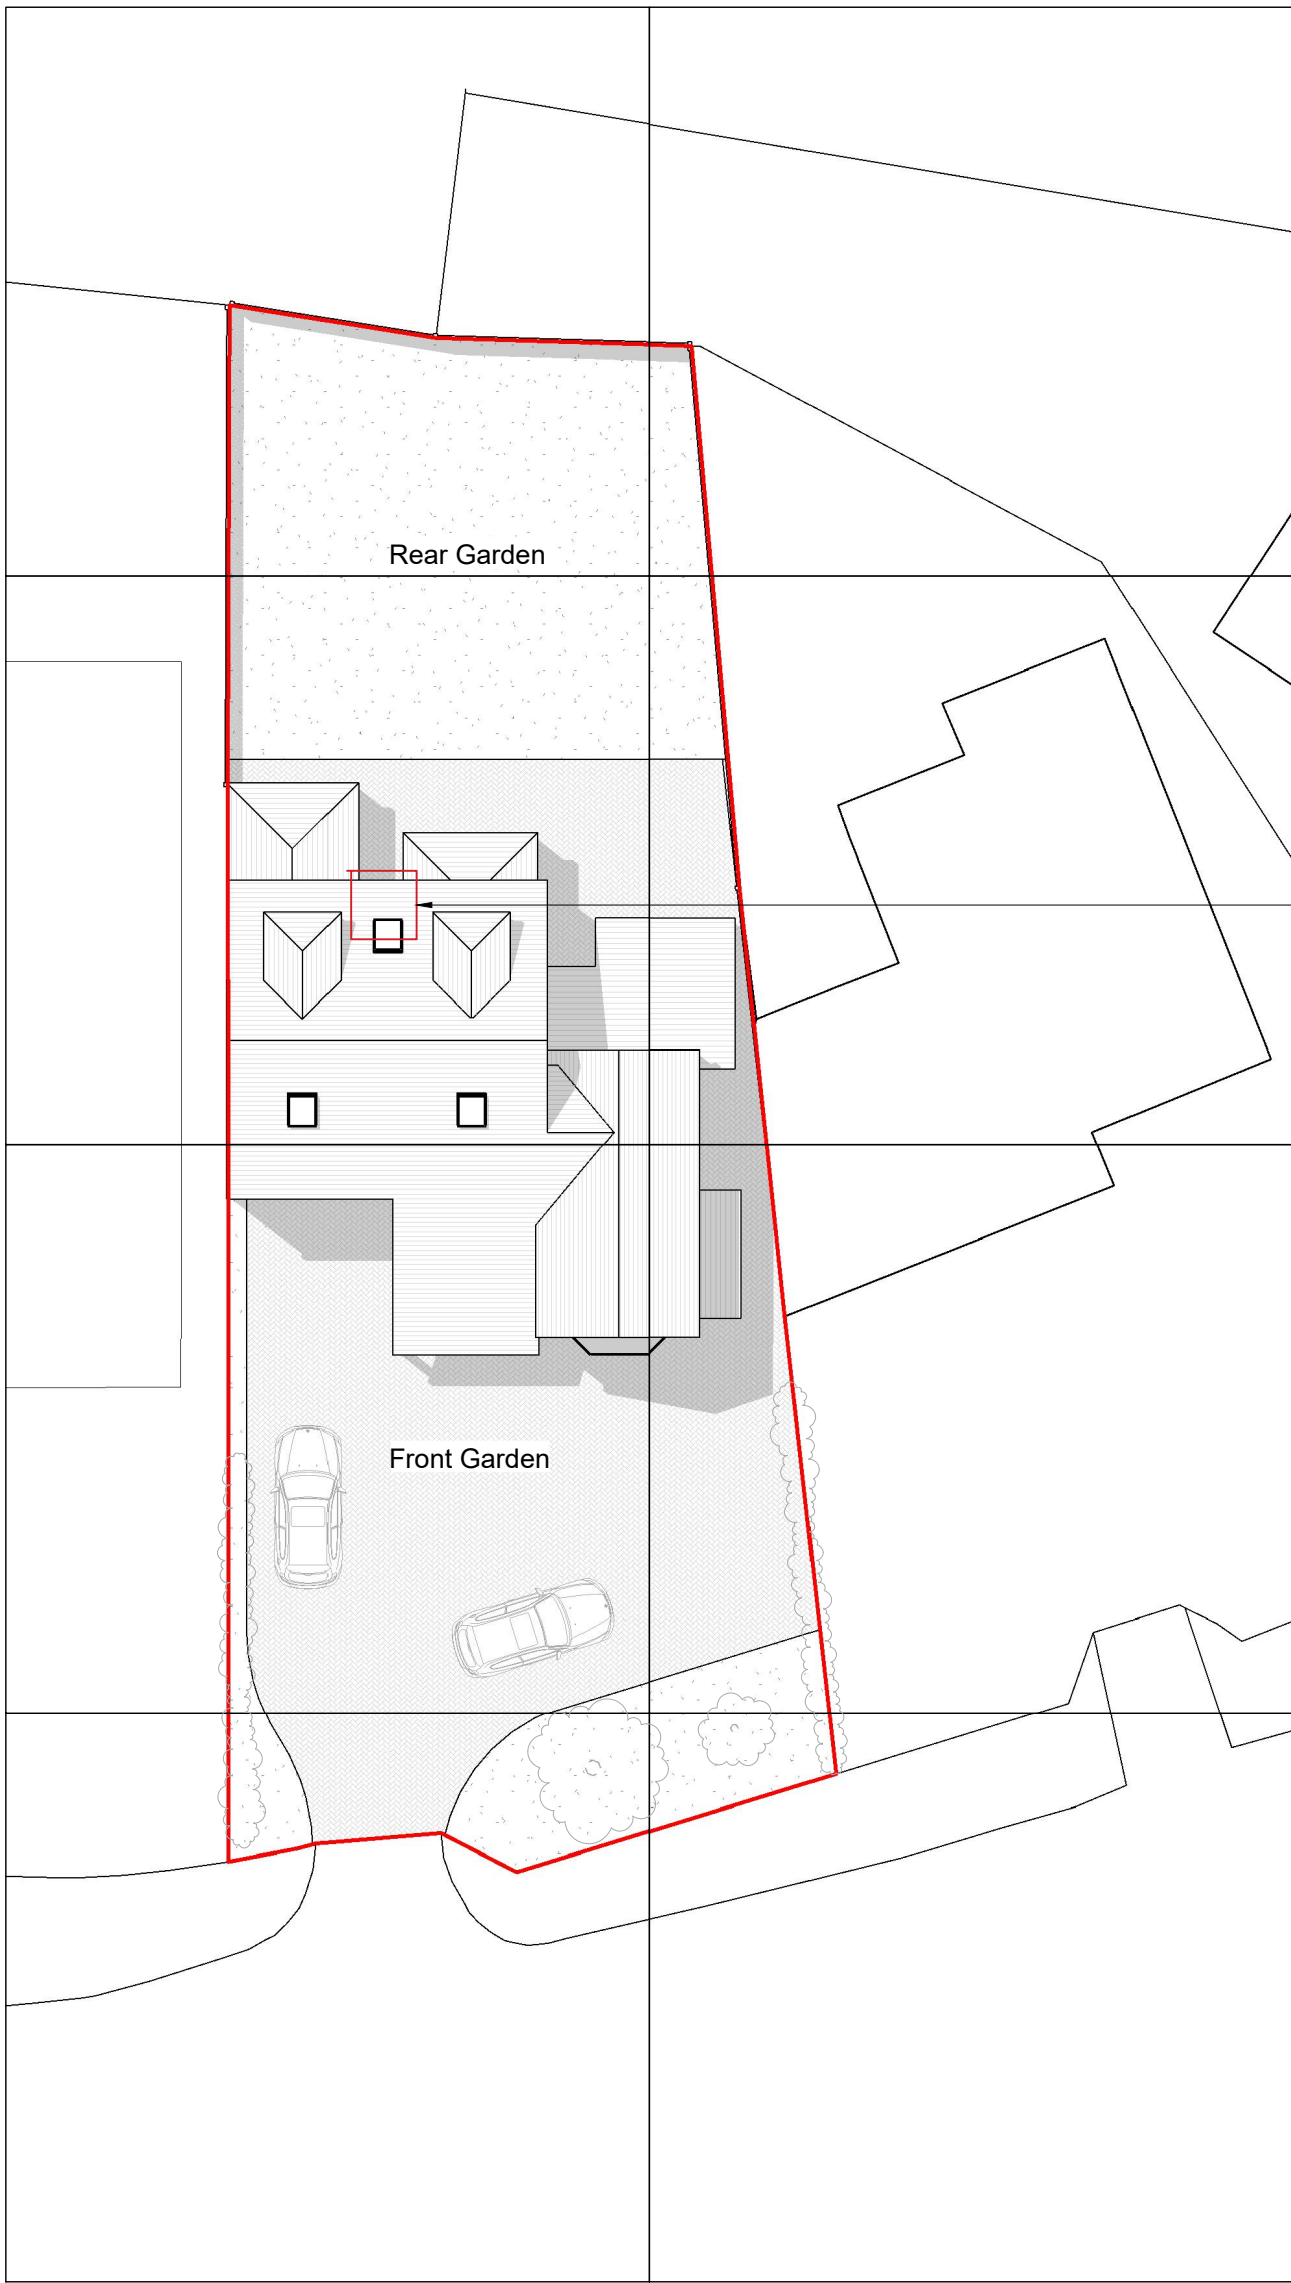

Proposed Site Plan
1 : 200

EXTENSION LOCATED UNDER FORST FLOOR LINE



1 Site Location Plan
1 : 1250

A	23.02.23	ISSUED FOR B.REGS
N°	DATE	DESCRIPTION
REVISION		

CLIENT: Mr & Mrs xxxx			
CONTRACT: 141 HIGHER LANE, WHITEFIELD			
DRAWING TITLE: PROPOSED FLOOR PLANS			
PROJECT N°:	Dwg N°:	000	Rev: B
PLANNING:	SCALE:	1/50	
BUILDING REGS:	DATE:	13.09.23	
TENDER:	• DRAWN:	AG	
CONSTRUCTION:	CHECKED:		

