




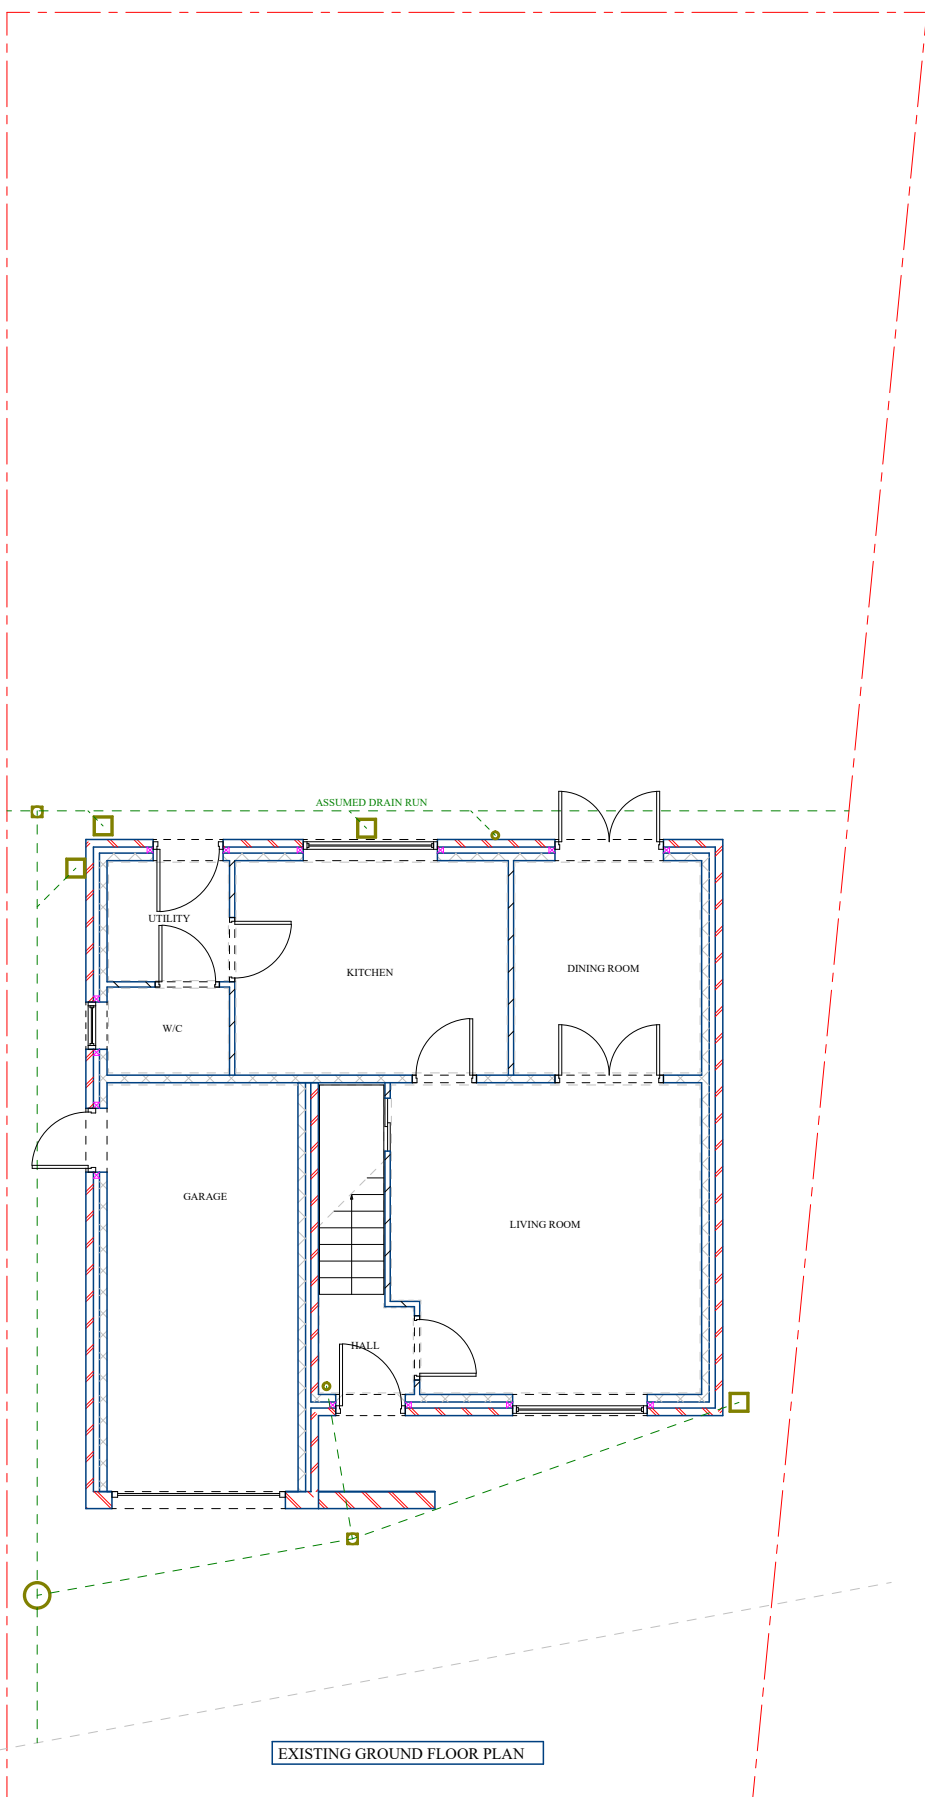


EXISTING GROUND FLOOR PLAN

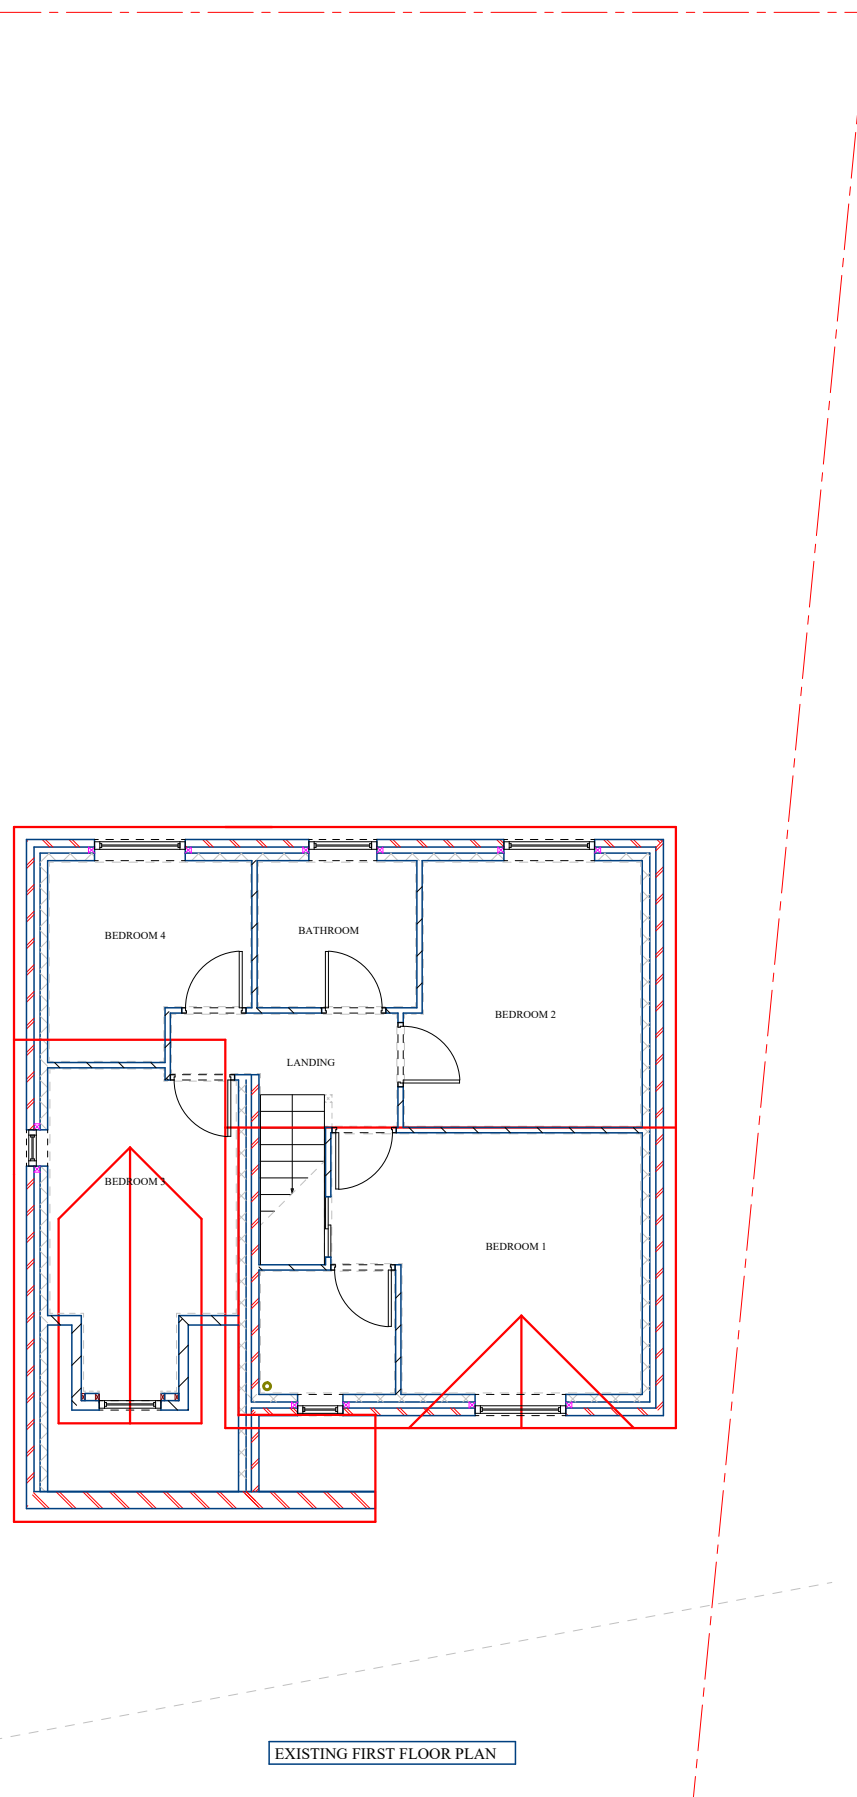


EXISTING FIRST FLOOR PLAN

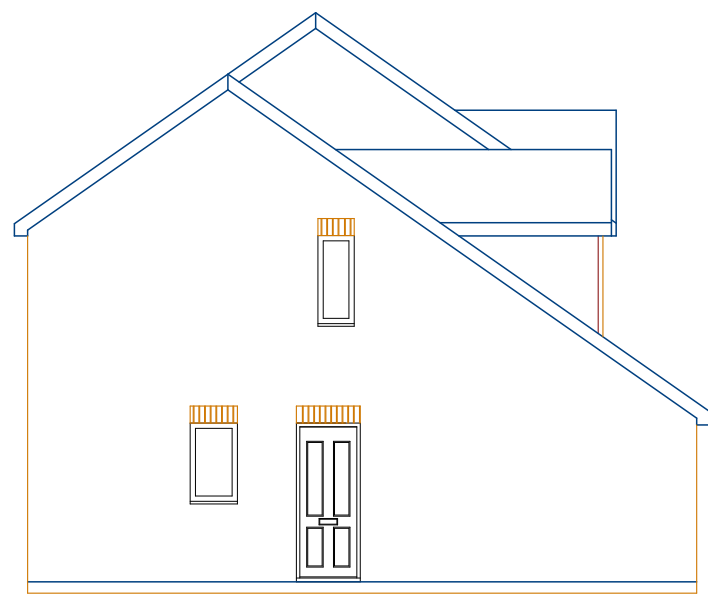


EXISTING LEFT ELEVATION

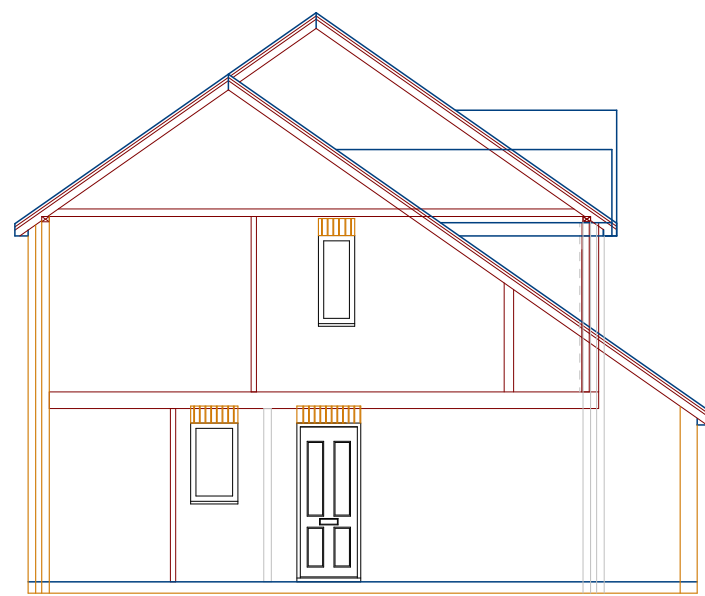

EXISTING LEFT ELEVATION - SECTION

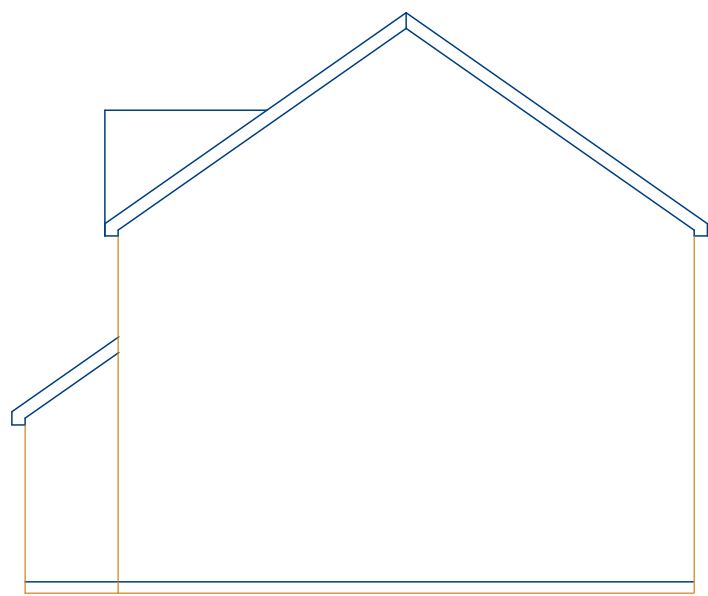


EXISTING RIGHT ELEVATION

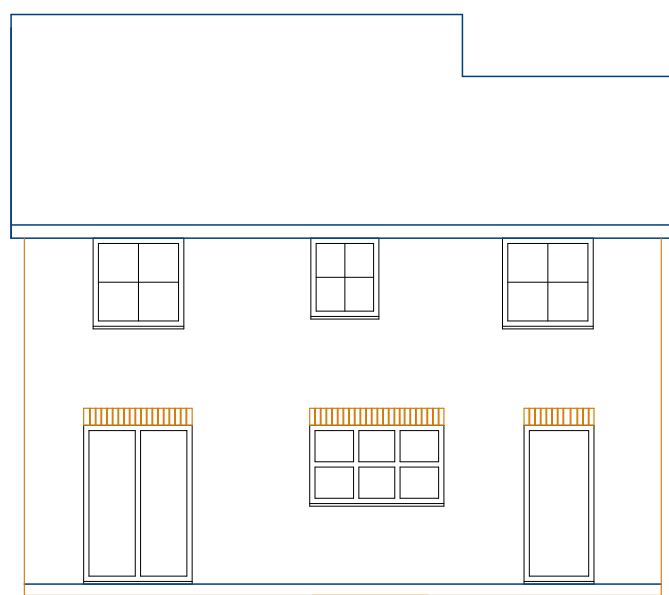


EXISTING REAR ELEVATION




EXISTING FRONT ELEVATION

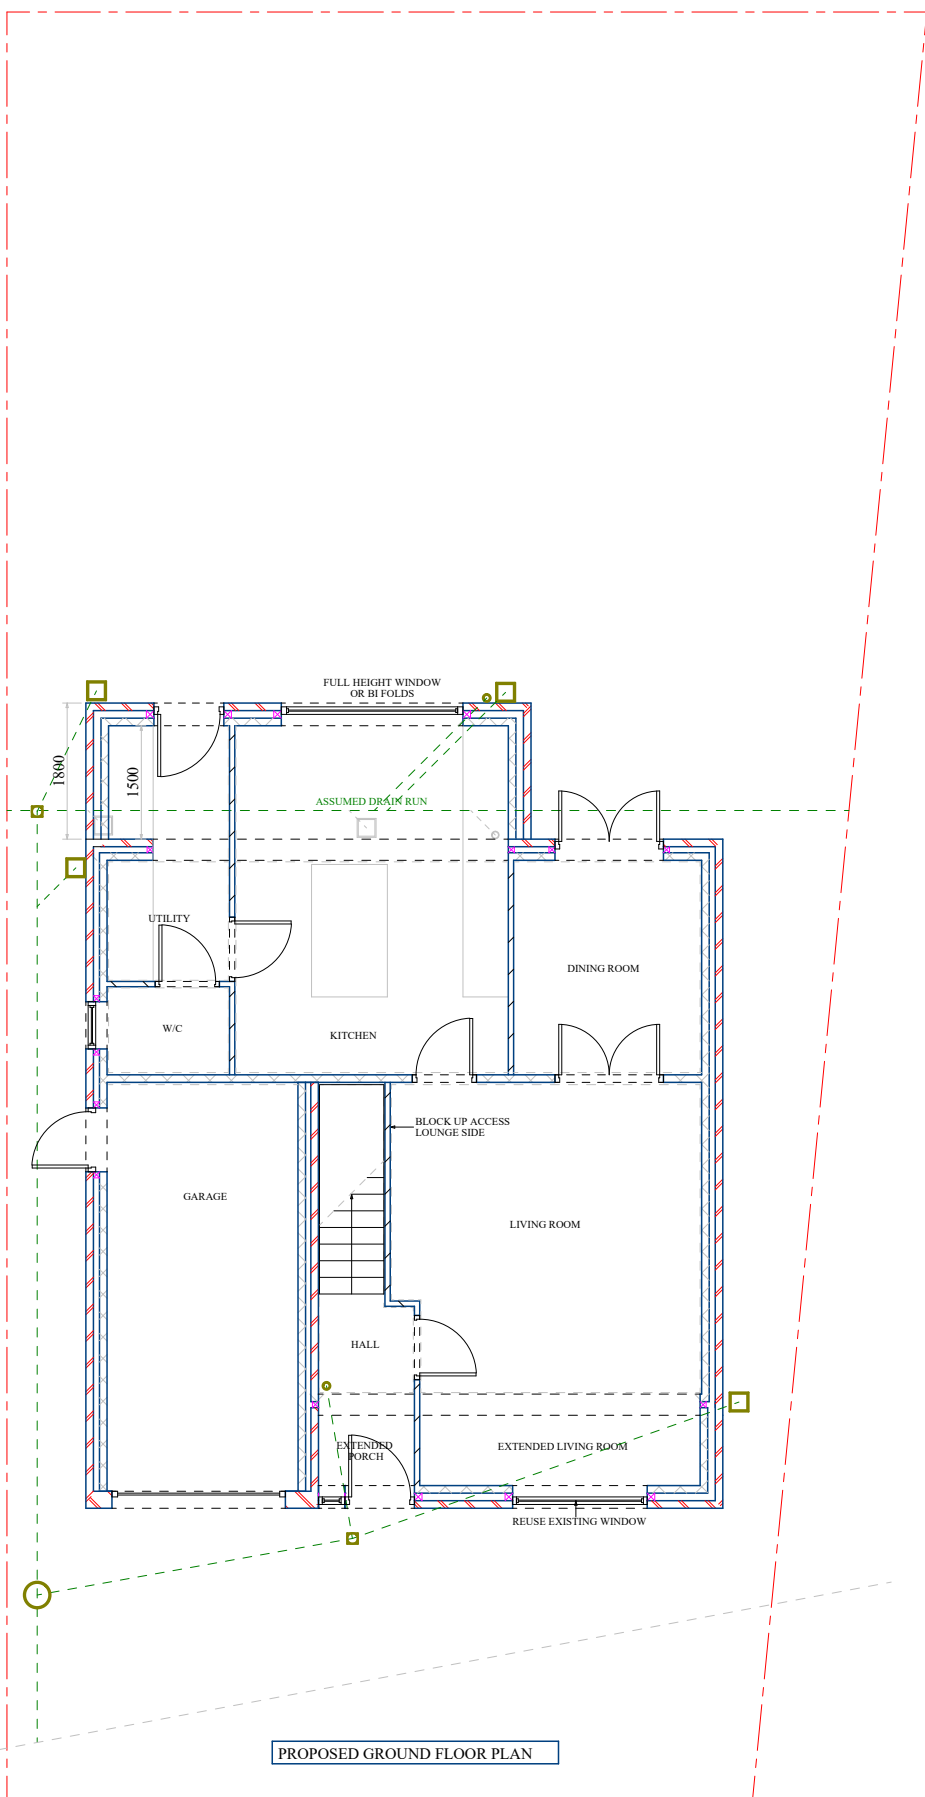


PROPOSED GROUND FLOOR PLAN

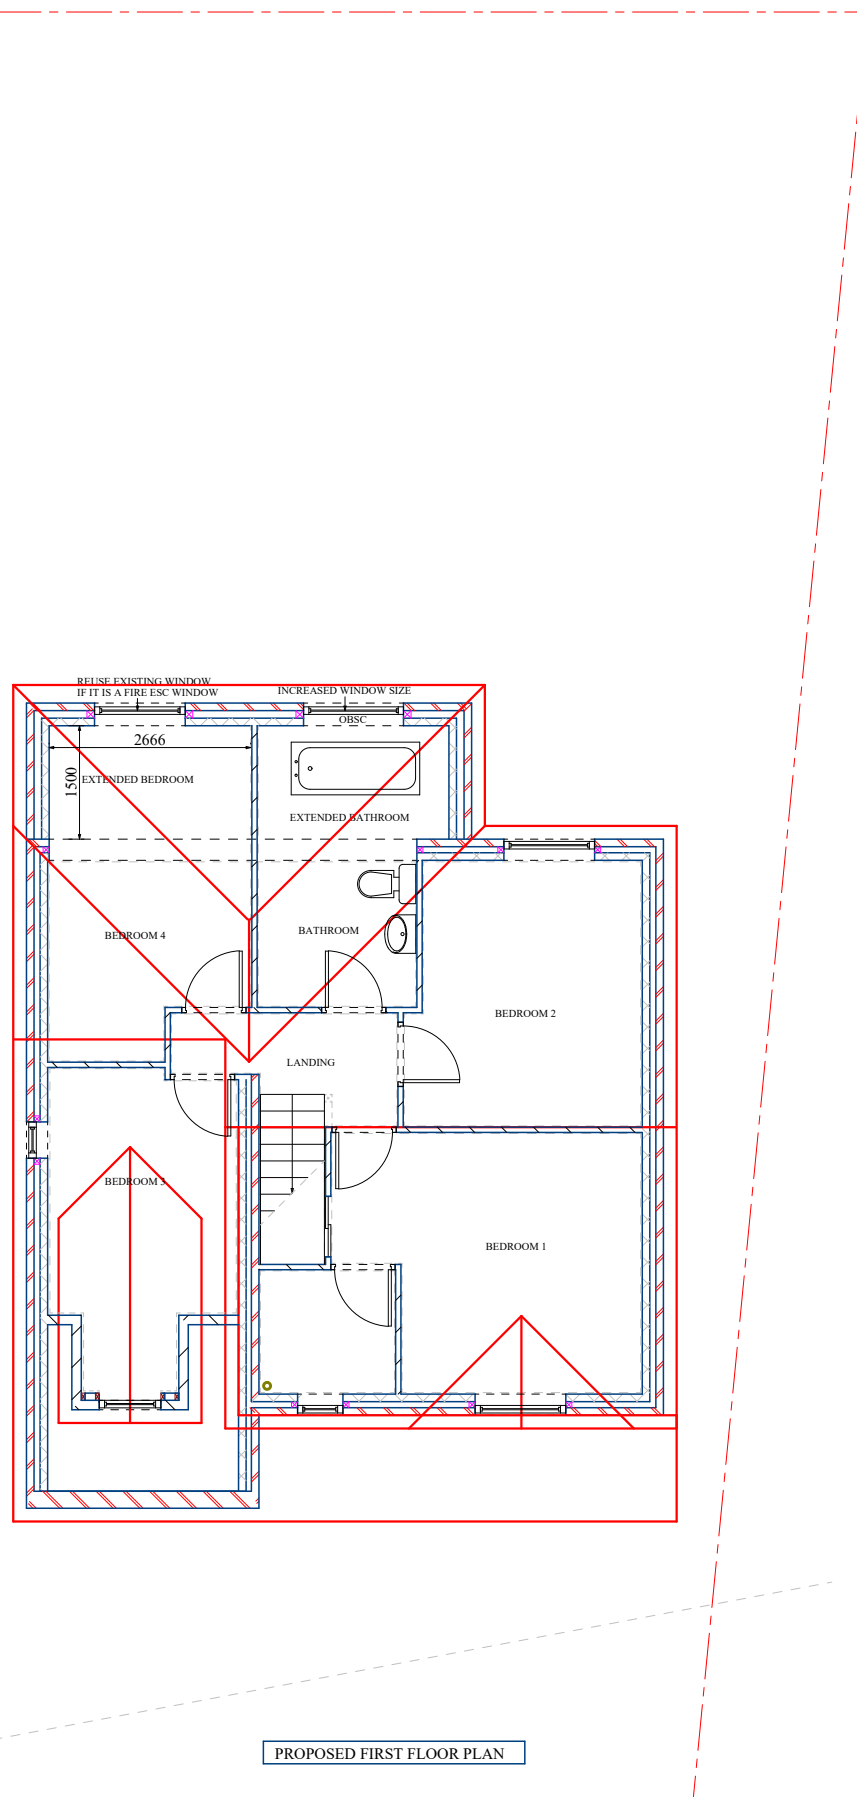


PROPOSED FIRST FLOOR PLAN

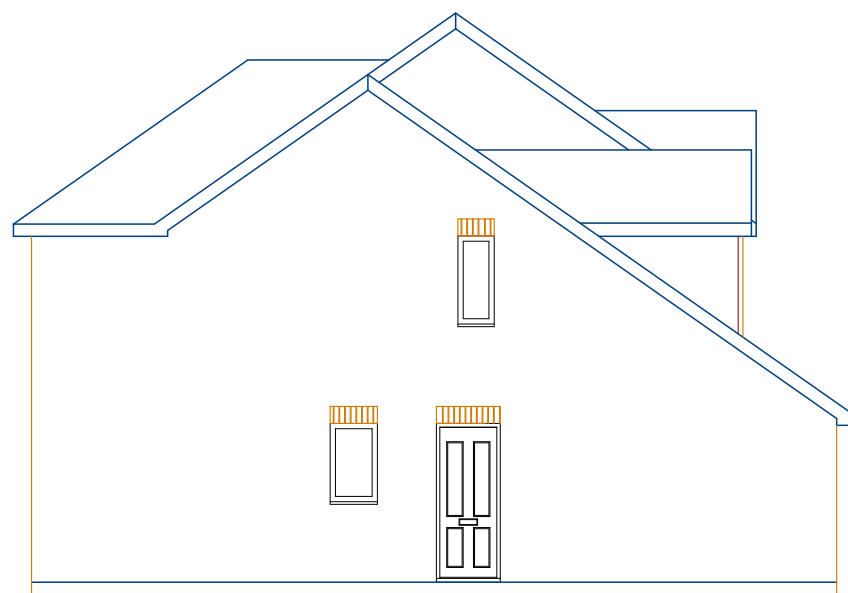

PROPOSED LEFT ELEVATION

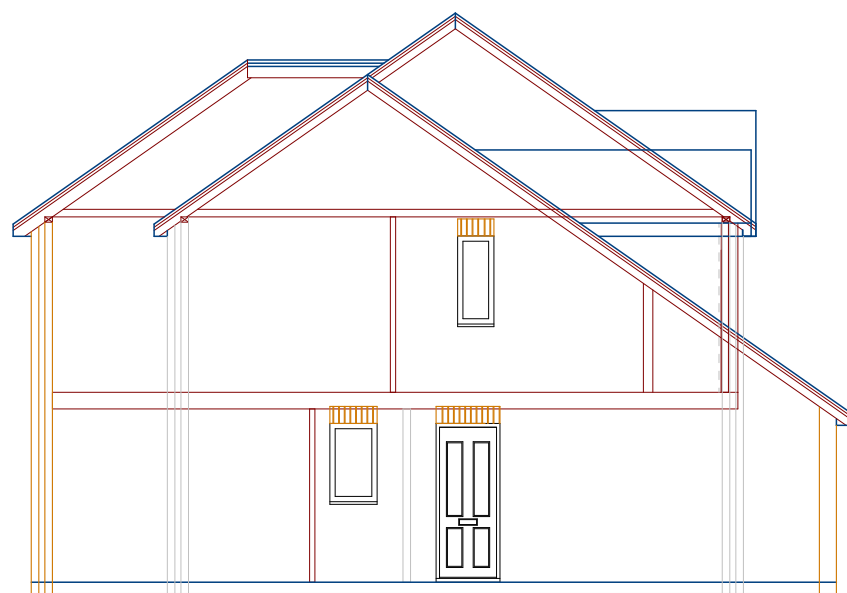

PROPOSED LEFT ELEVATION - SECTION

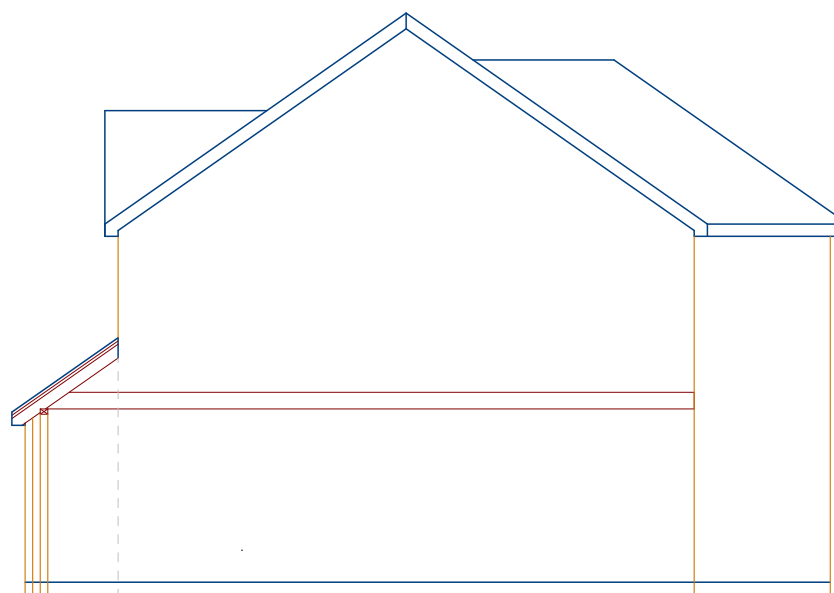

PROPOSED RIGHT ELEVATION



PROPOSED REAR ELEVATION



PROPOSED FRONT ELEVATION

Notes

These Drawings have been provided for submission to the local authority for Planning Approval and/or Building Regulations approval.

Do not scale from this drawing. It is the responsibility of any nominated builder/contractor to take full site measurements & provisions for drain runs before any development commences.

The survey has been carried out to what is visible to the naked eye. No investigations have been carried out such as the removal of plasterboard the lifting of floorboards, loft investigations or ground suitability.

Copyright © Date 10/22 Produced by Chris Marsden of PLANS 2 EXTEND LTD
All rights reserved. No part of these drawings may be reproduced, altered, distributed, or transmitted in any form or by any means, including photocopying, or other electronic or mechanical methods, without the prior written permission of PLANS 2 EXTEND.

For permission requests, write or Email. to Chris Marsden at the address below:

Plans 2 Extend Ltd
The Print Centre
Johnson Street
Atherton
M46 0RB
email address: chris@plans2extend.co.uk



Plans 2 Extend Ltd: 07557367769

PROJECT: DOUBLE STOREY REAR EXTENSION.
SINGLE STOREY FRONT EXTENSION

ADDRESS:
18 GREENDALE DRIVE
M261UQ

PLANNING PURPOSE DRAWINGS

CLIENT: STACEY ASHBURN

DRAWING NO: P2E151121A


DATE:
06/01/22

Scale
1:100

Drawn by:
RYAN

Checked by:
CHRIS

Page Size - A1

 

Plans 2 Extend Ltd
The Print Centre
Johnson Street
Atherton
M46 0RB
email address: chris@plans2extend.co.uk

drawings subject to final approval