

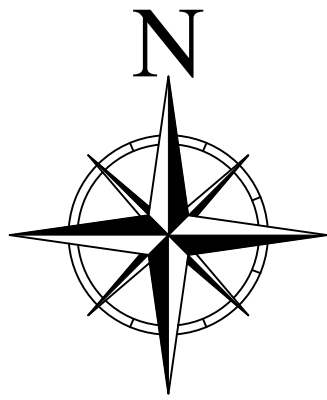


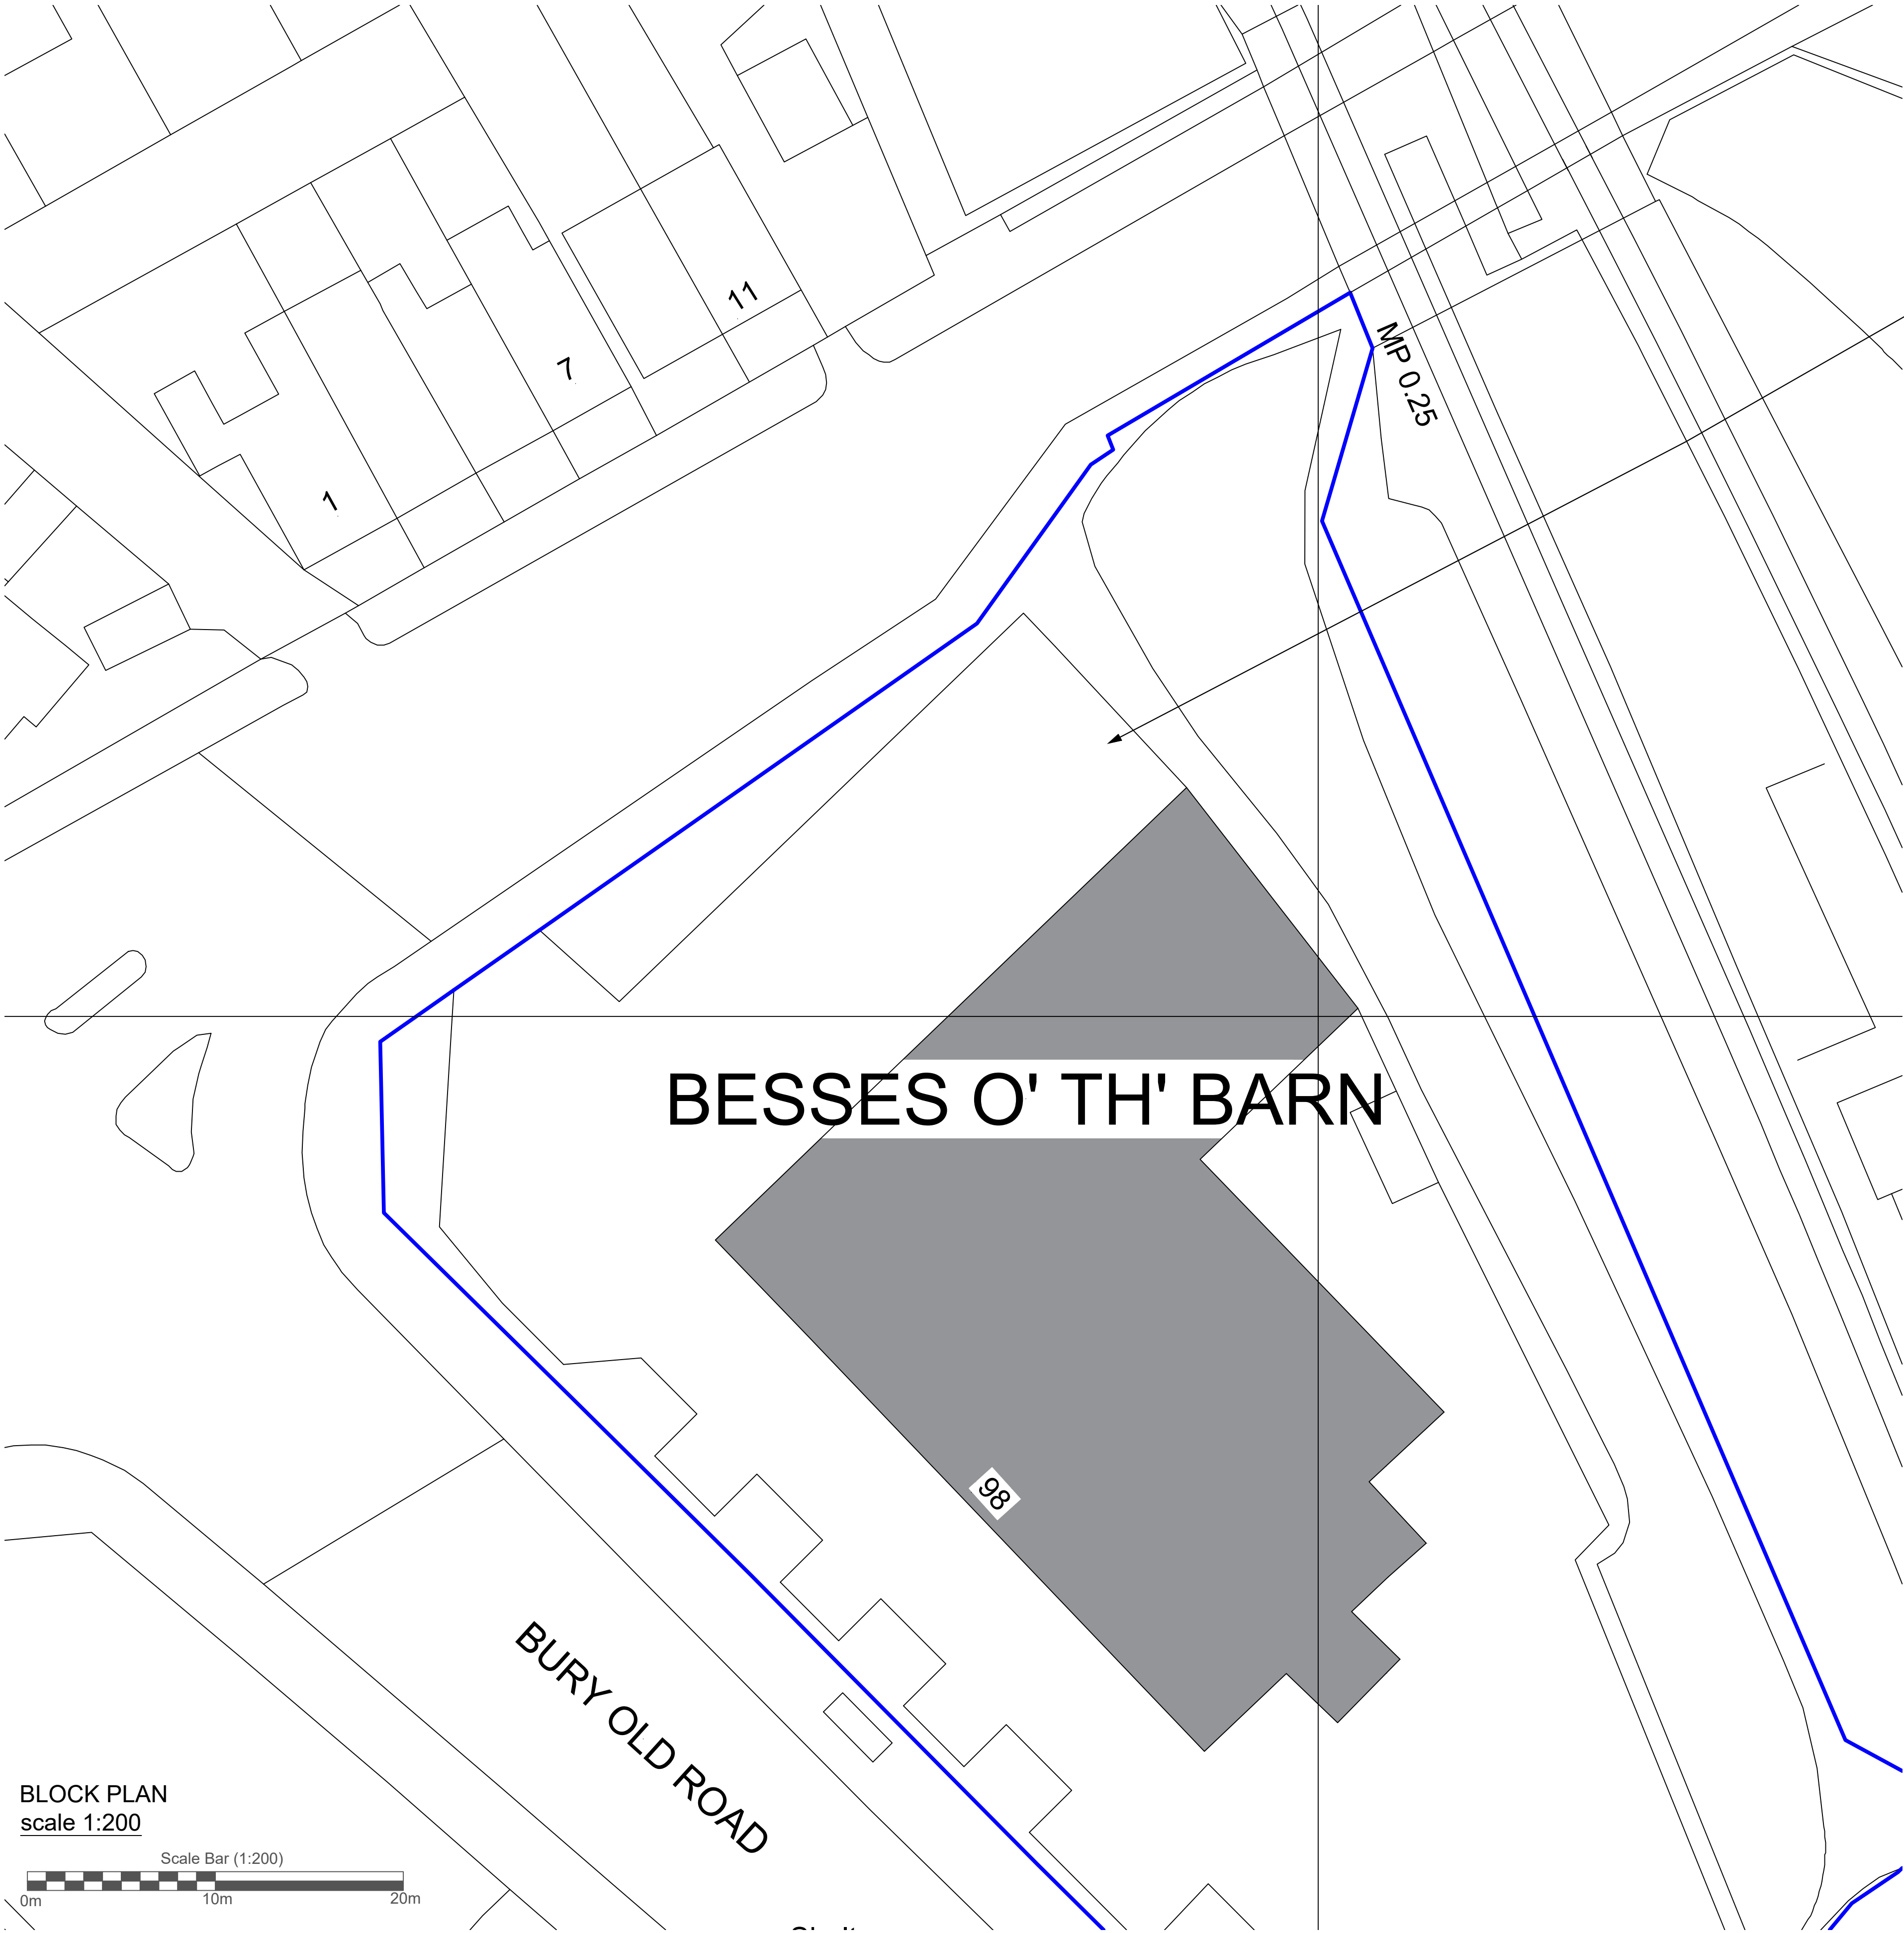

Proposed location of
single storey
Portakabin building.

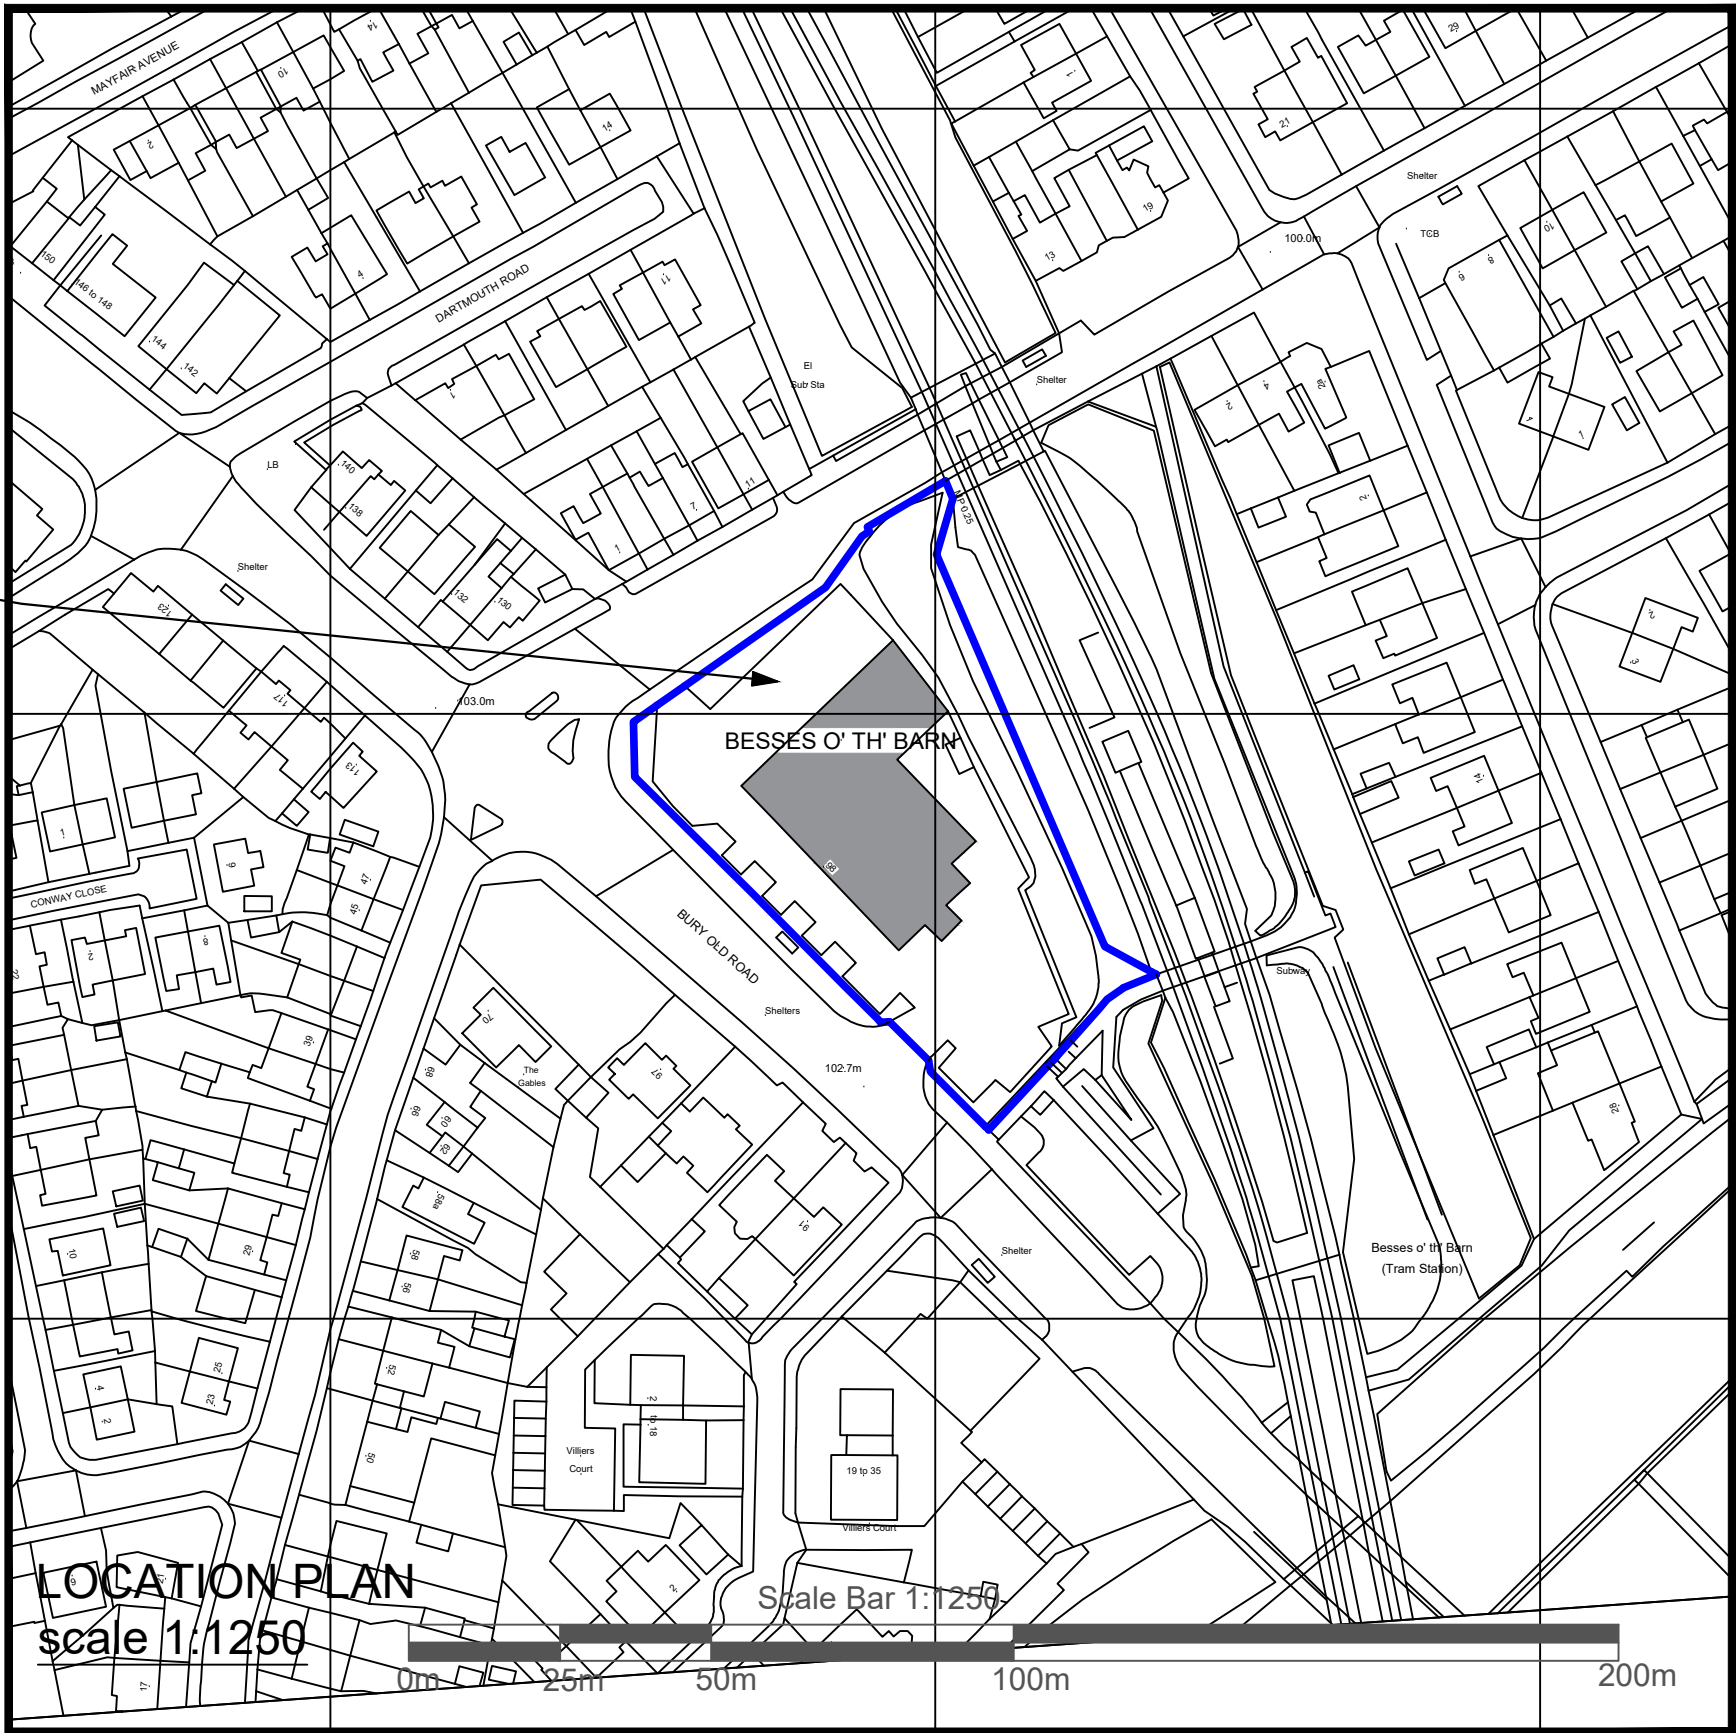

© Crown Copyright and database rights 2022 OS Licence no. 100041041

BLOCK PLAN
scale 1:200



Portakabin Limited 2000
This drawing is the property of Portakabin Limited,
it must not be copied or reproduced or divulged
to anyone without written permission.

NOTES:
- Site plan is based on existing Ordnance Survey information
- Responsibility is not accepted for errors made by others in
scaling from this drawing. Contractors must check all
dimensions on site. Discrepancies must be reported to the
drawing owner before proceeding.

KEY:
— Area owned by client but not in application

Portakabin

Title
**Existing Location &
Block Plan**
Vets Now Emergency Ltd
at 98 Bury Old Road,
Whitefield, Manchester,
M45 6TQ

Date: 20th June 2022
Scale : 1:200 & 1:1250 @ A1
Drawing Number
RCVNELELBP