


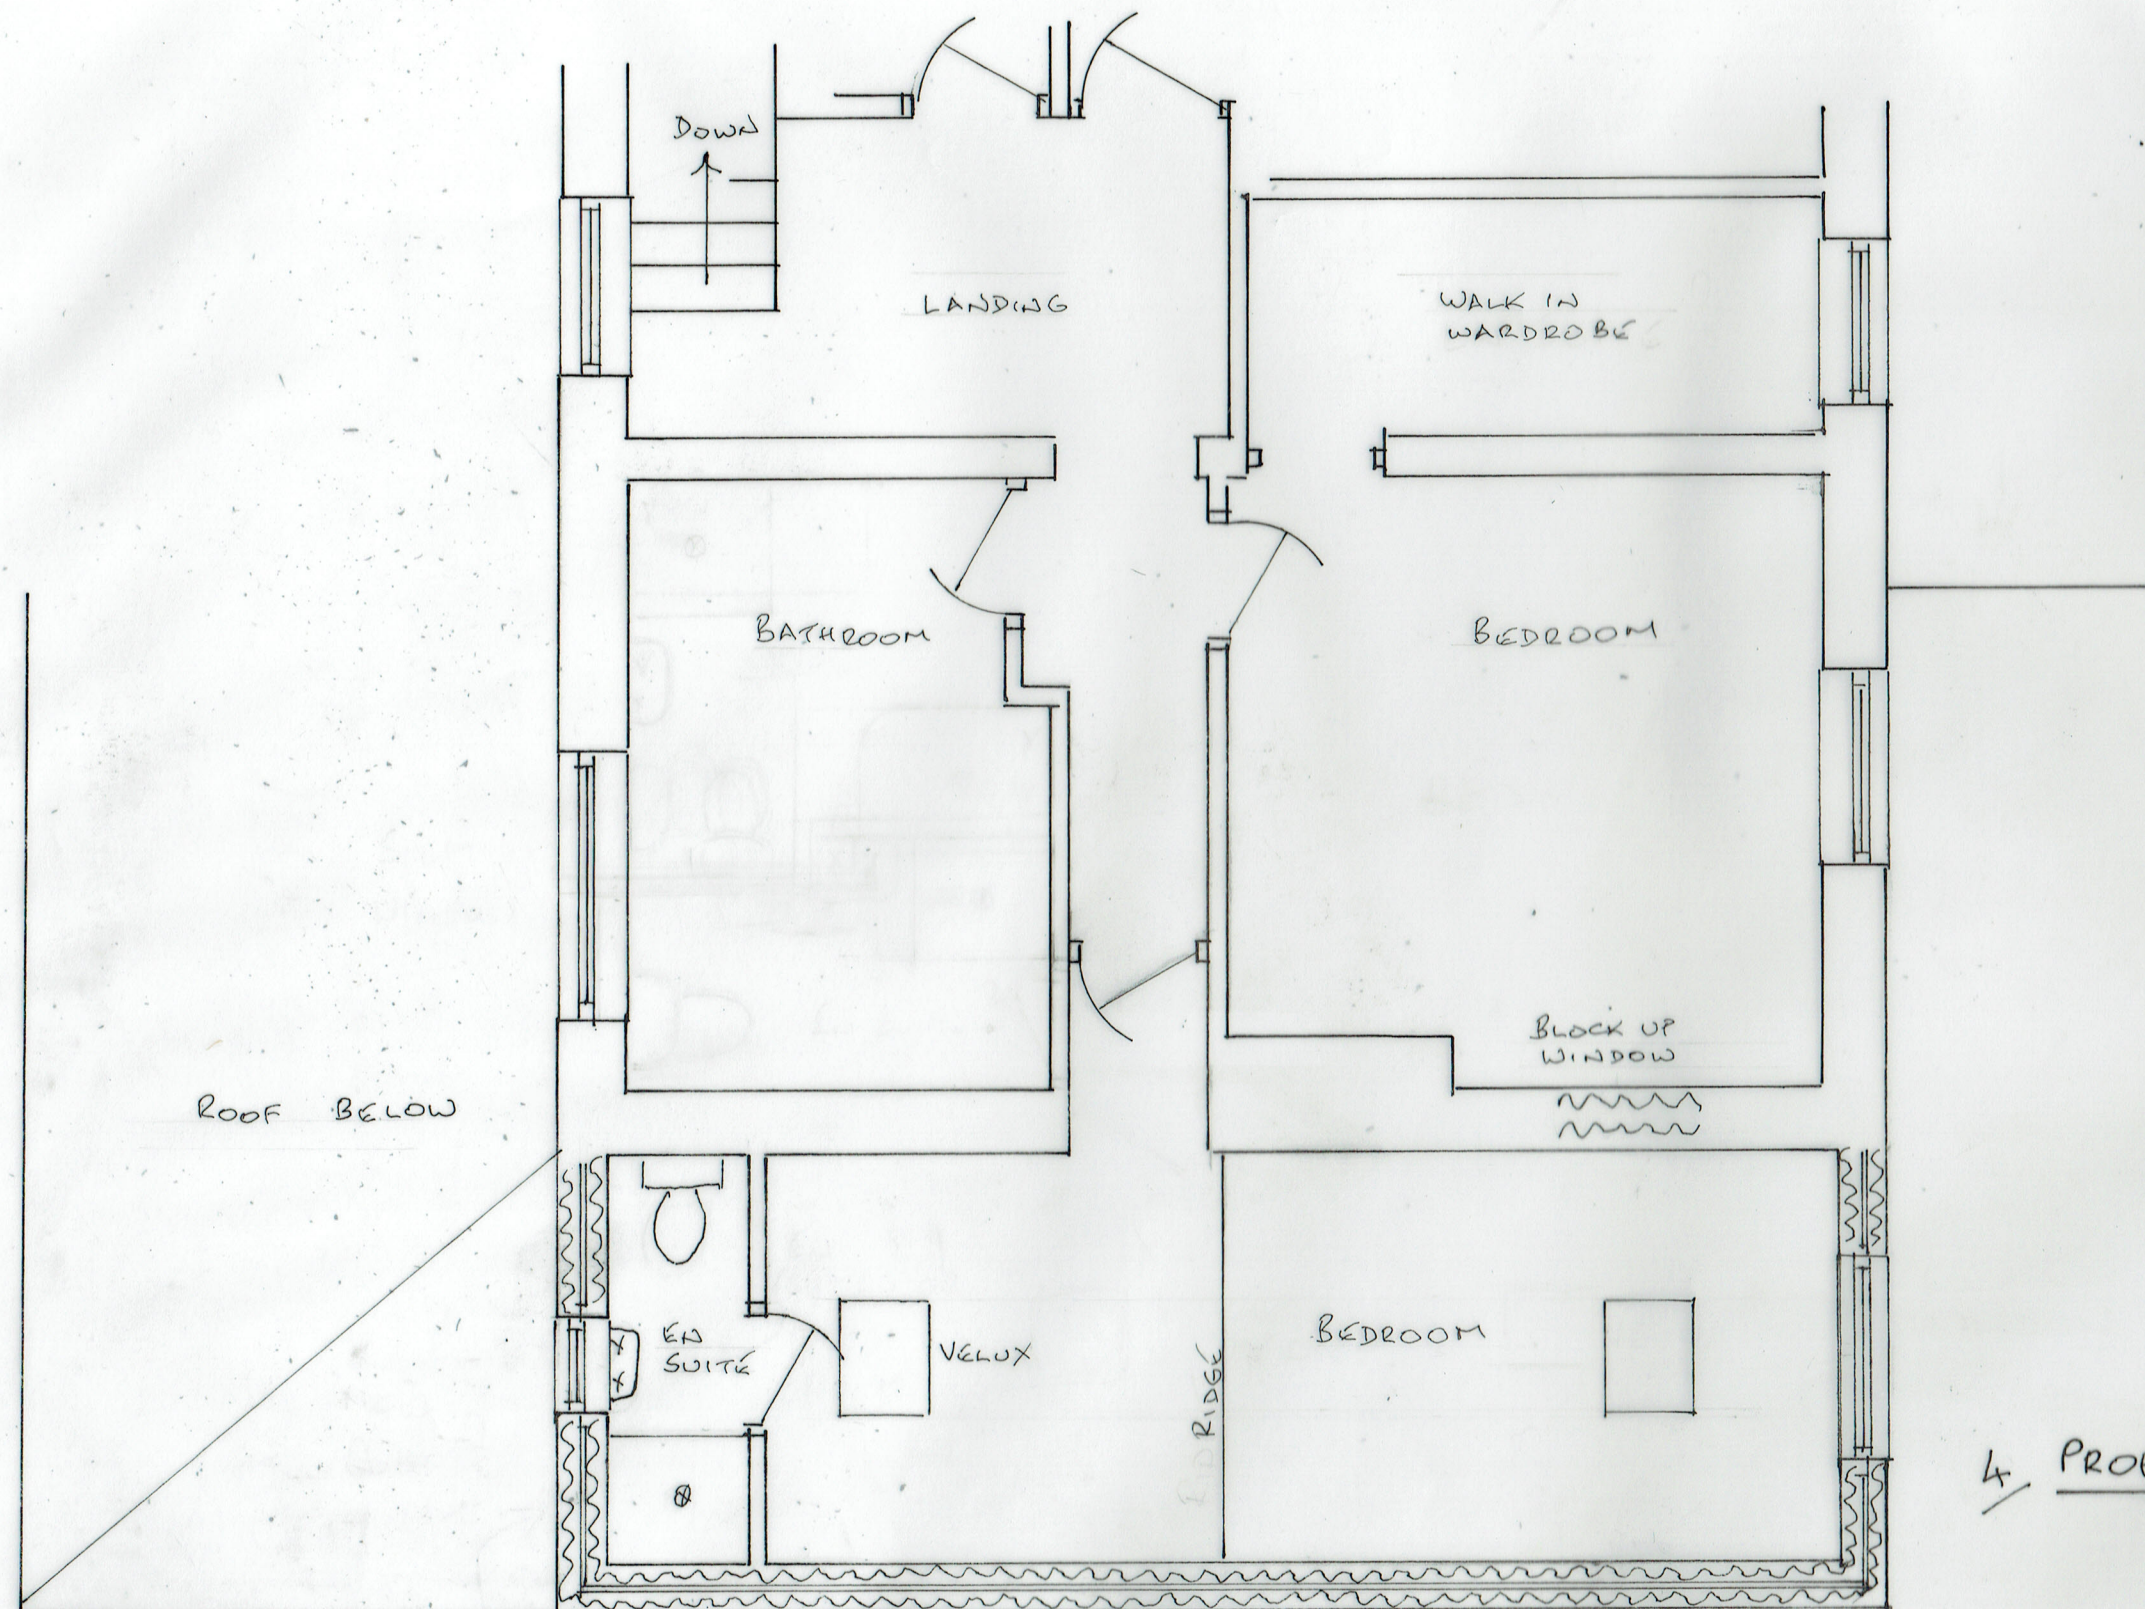

4/ PROPOSED FIRST FLOOR PLAN

0 METRES 5

SCALE 1:50 @ A3

15/06/2020

20/554/04

FIRST FLOOR SIDE EXTENSION

41, ARTHUR LANE, AINSWORTH