



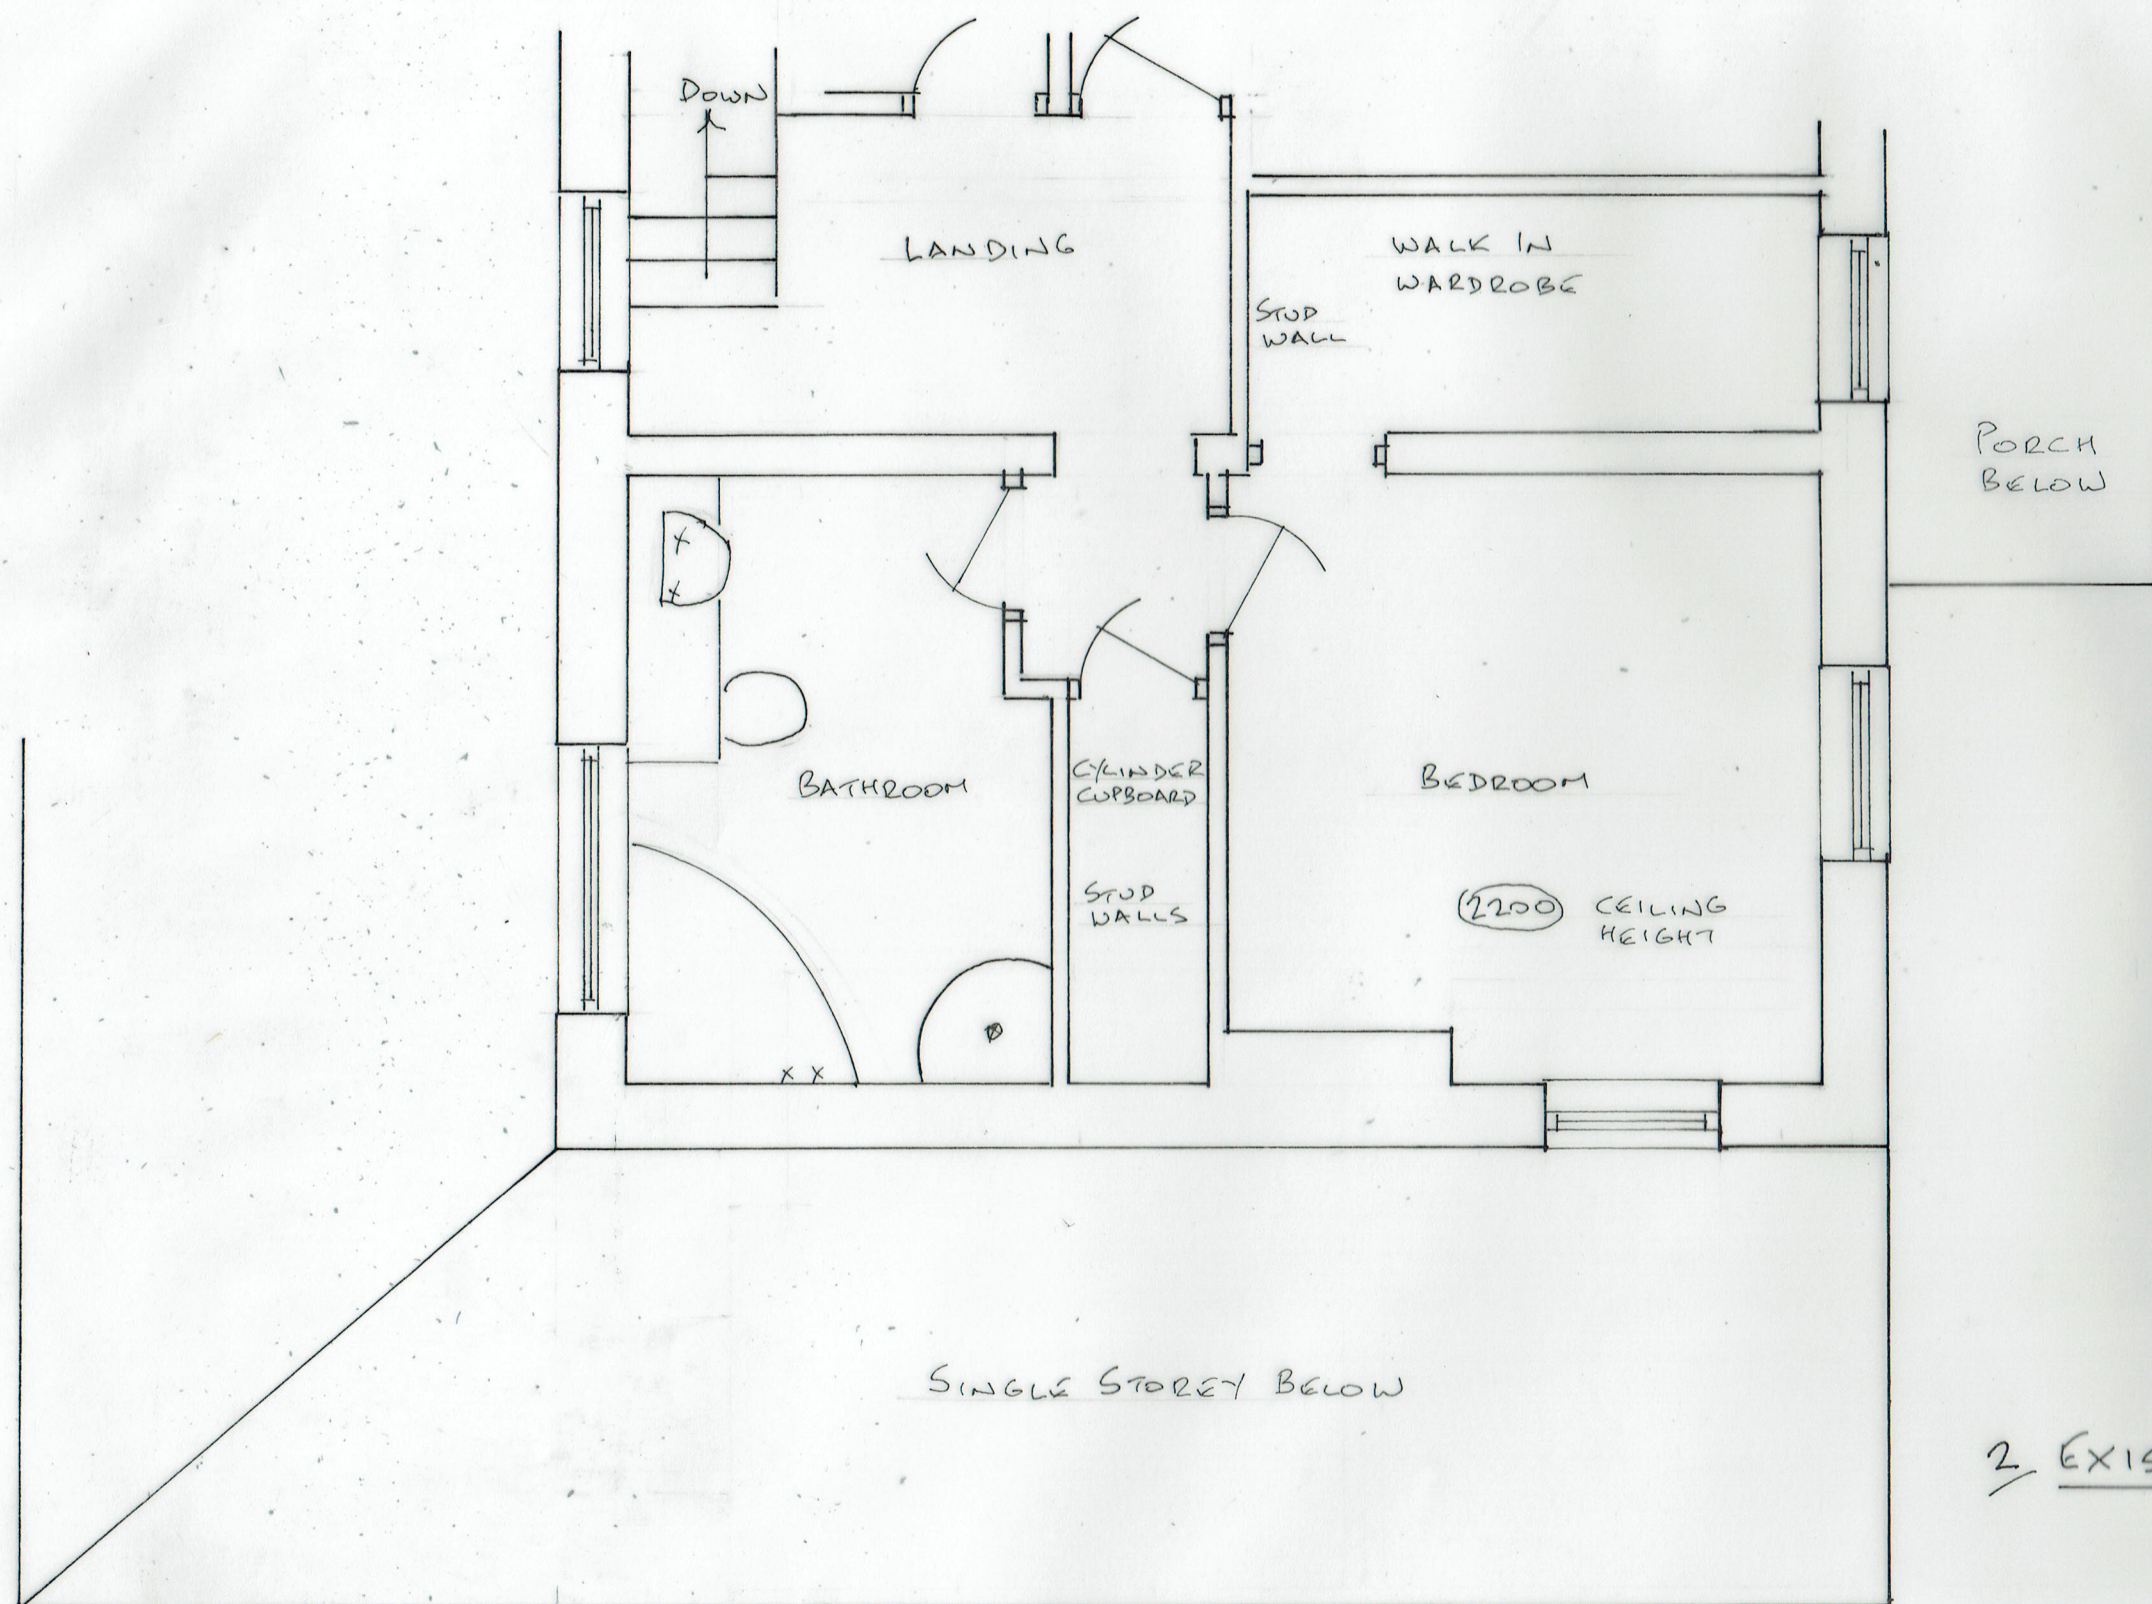

2. EXISTING FIRST FLOOR PLAN

 

SCALE 1:50 @ A3

15/06/2020

20/554/02

FIRST FLOOR SIDE EXTENSION
41, ARTHUR LANE, AINSWORTH