




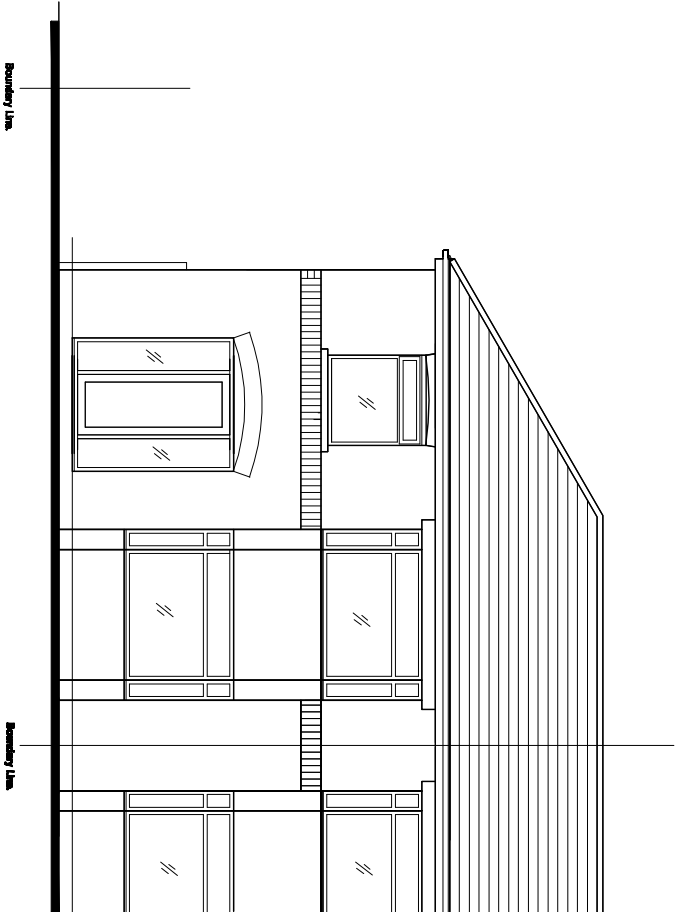


EXISTING FRONT ELEVATION.

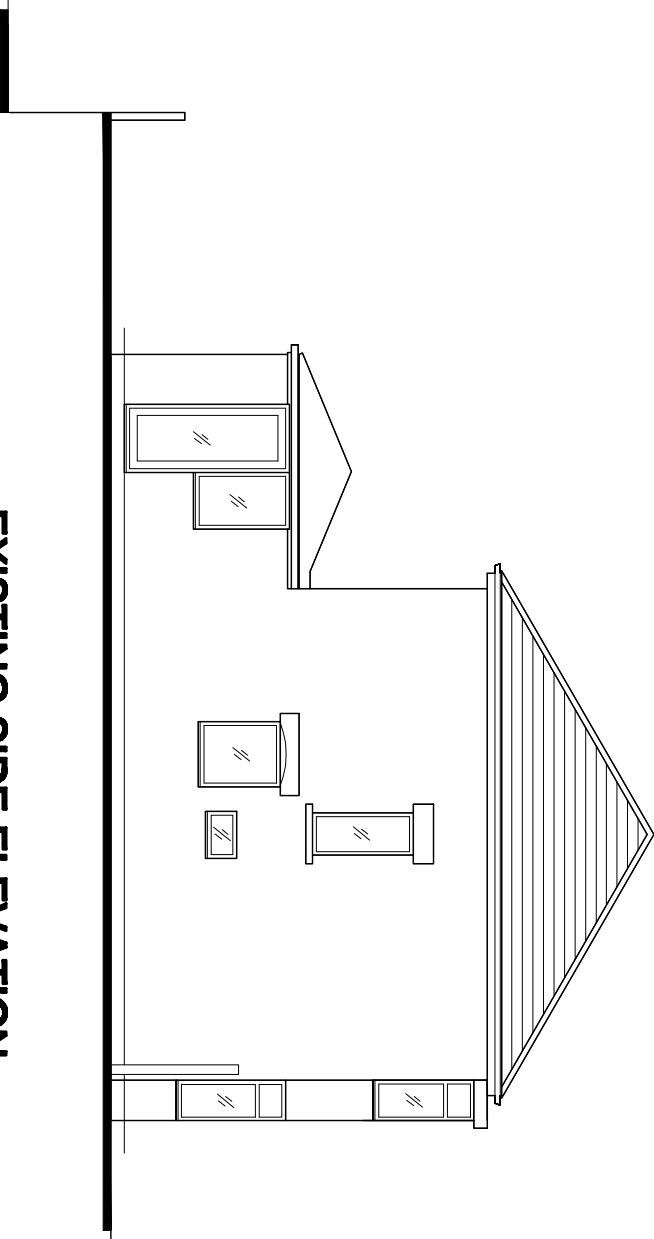

EXISTING SIDE ELEVATION.

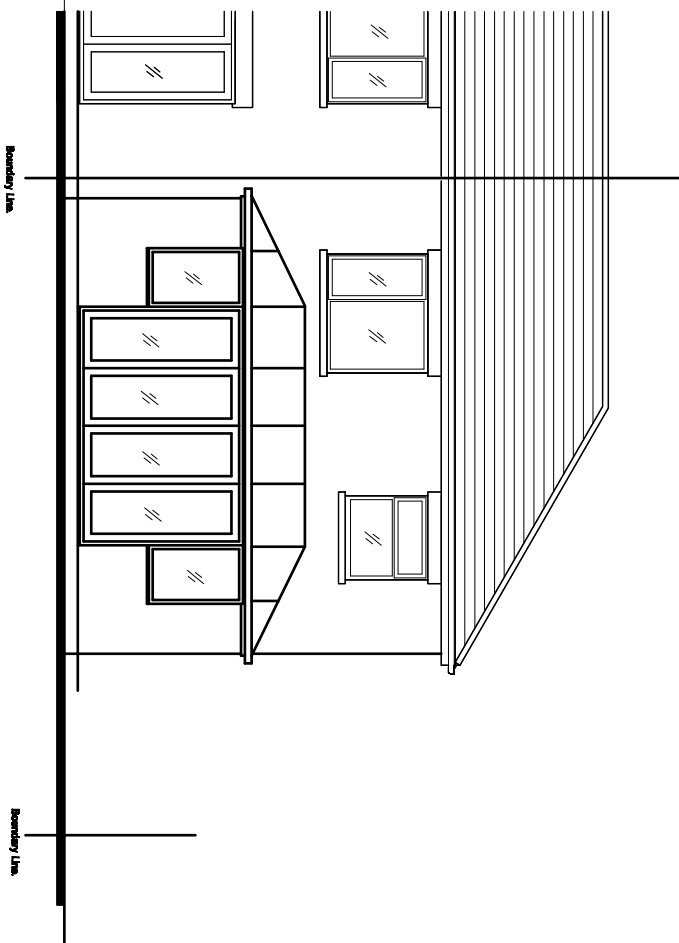

EXISTING REAR ELEVATION.

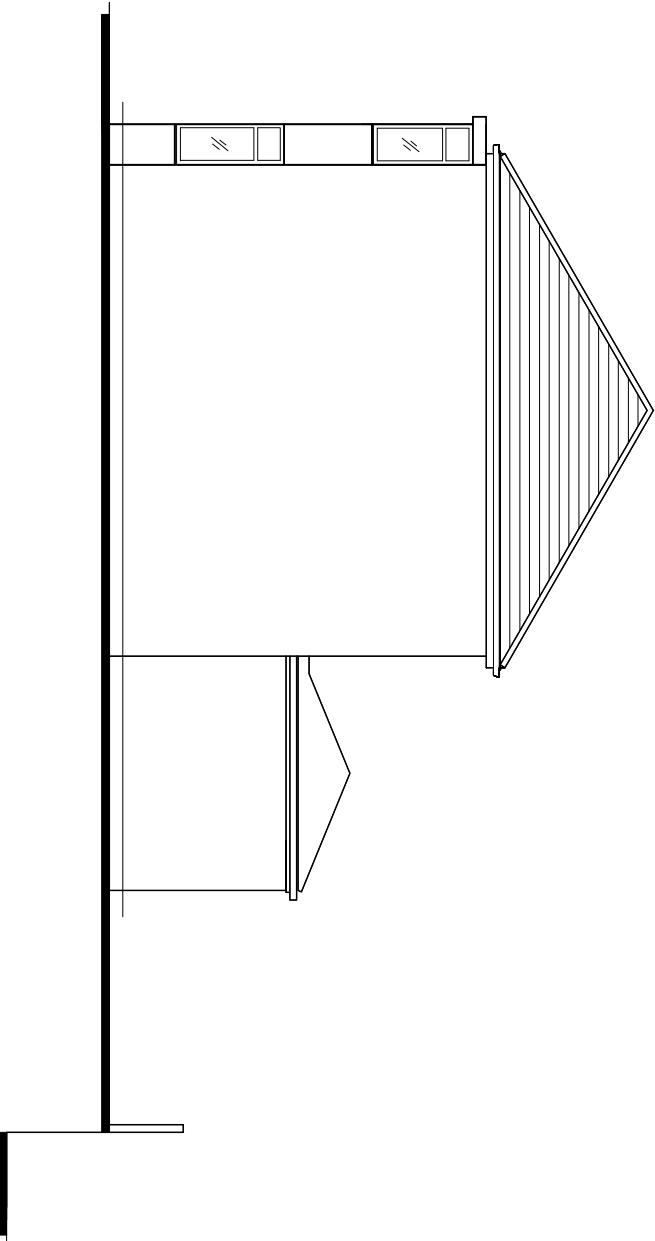

EXISTING SIDE ELEVATION.

Revision	Title :	Project :	MTC Designs
	PROPOSED SINGLE STOREY EXTENSION AT FRONT, SIDE AND REAR & EXTENDED DECKING AT REAR.	21, FIELDHEAD AVENUE, BURY. BL8 2LX	31 Edwal Drive, Bolton BL3 6TB T: 01204 418714 M: 0776028814 Email: info@mtcdesigns.co.uk
			Scale 1:100 @ A3 Date: February 2023.
			Drawing No: P01