



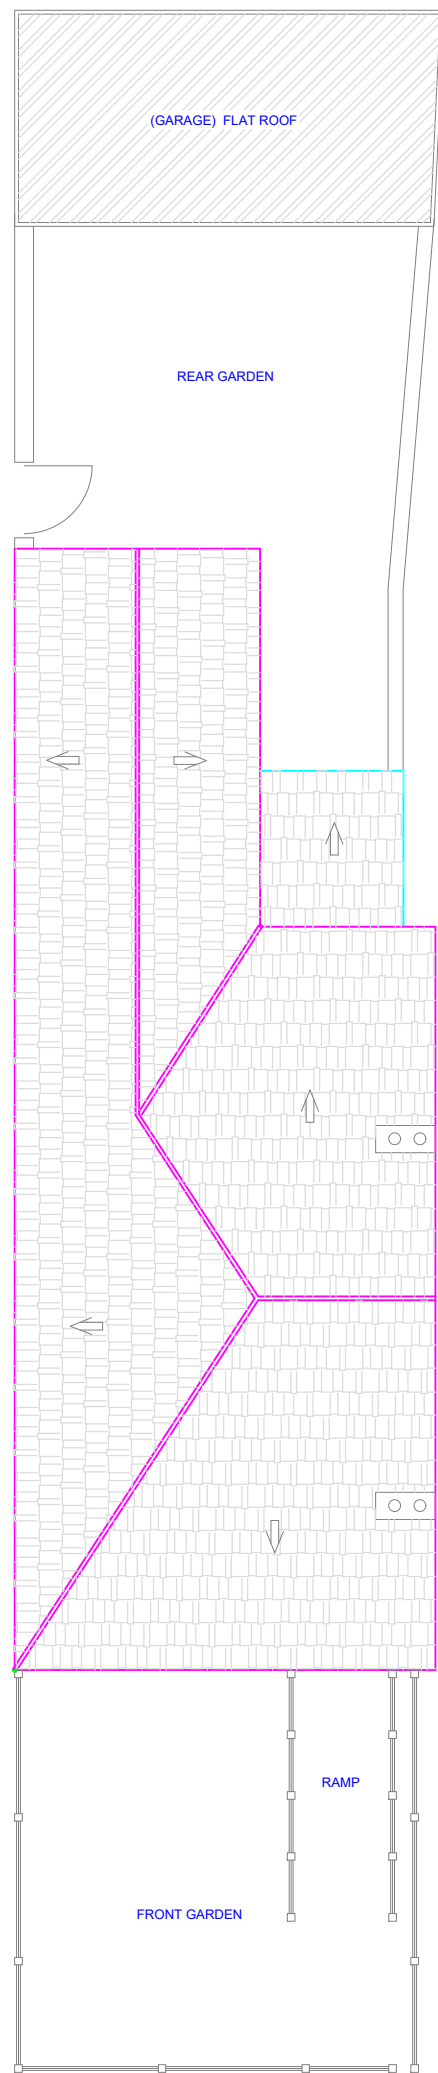


Existing Site Plan


Indicate Existing Single story on site plan
Indicate Existing Double story on site plan

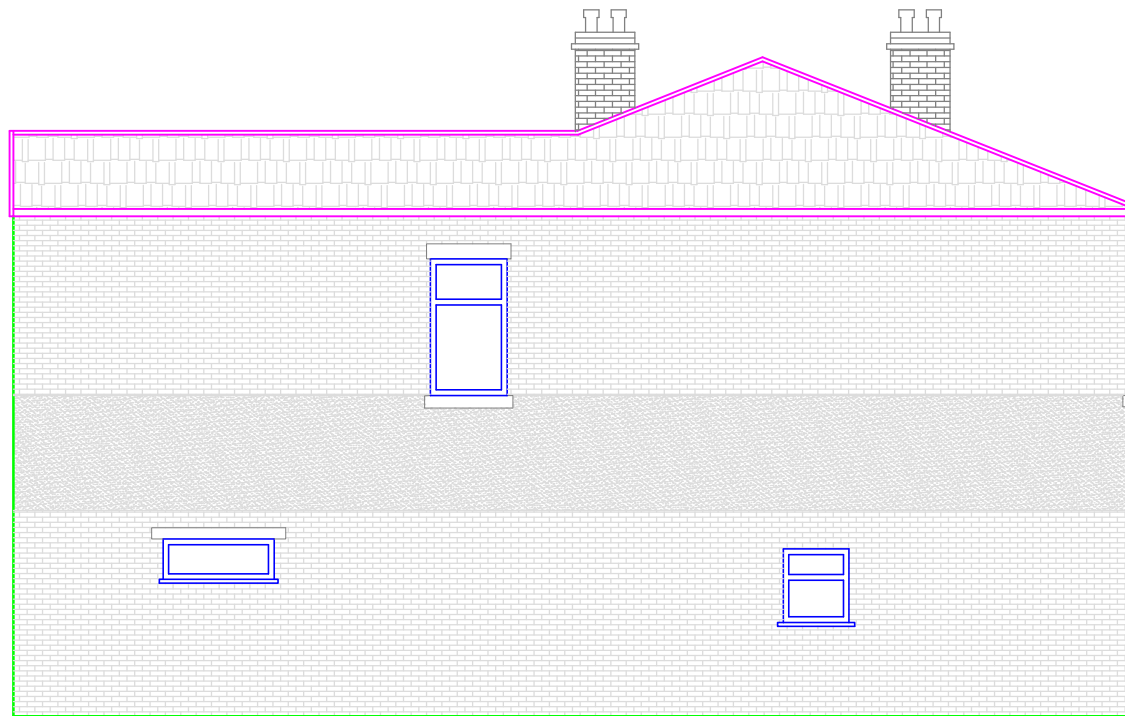


Existing Side Elevation (West)

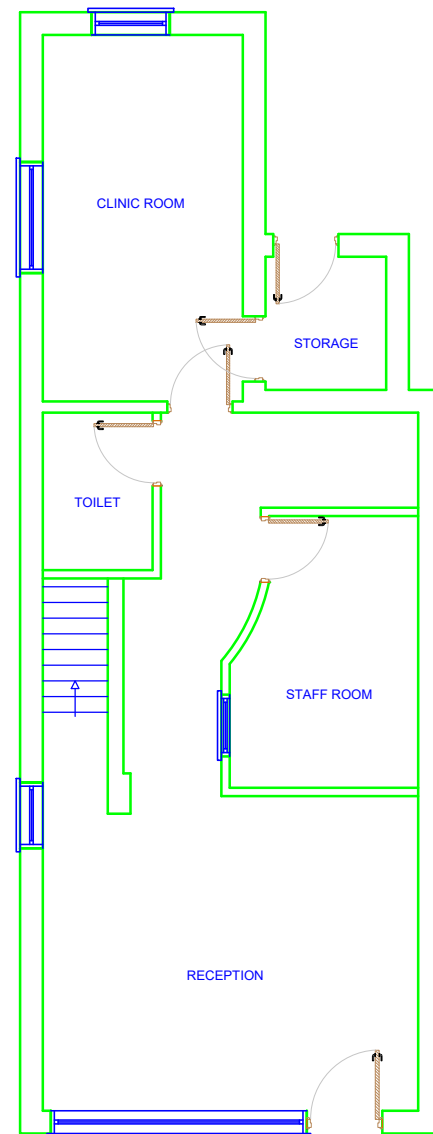


Existing Ground Floor Plan

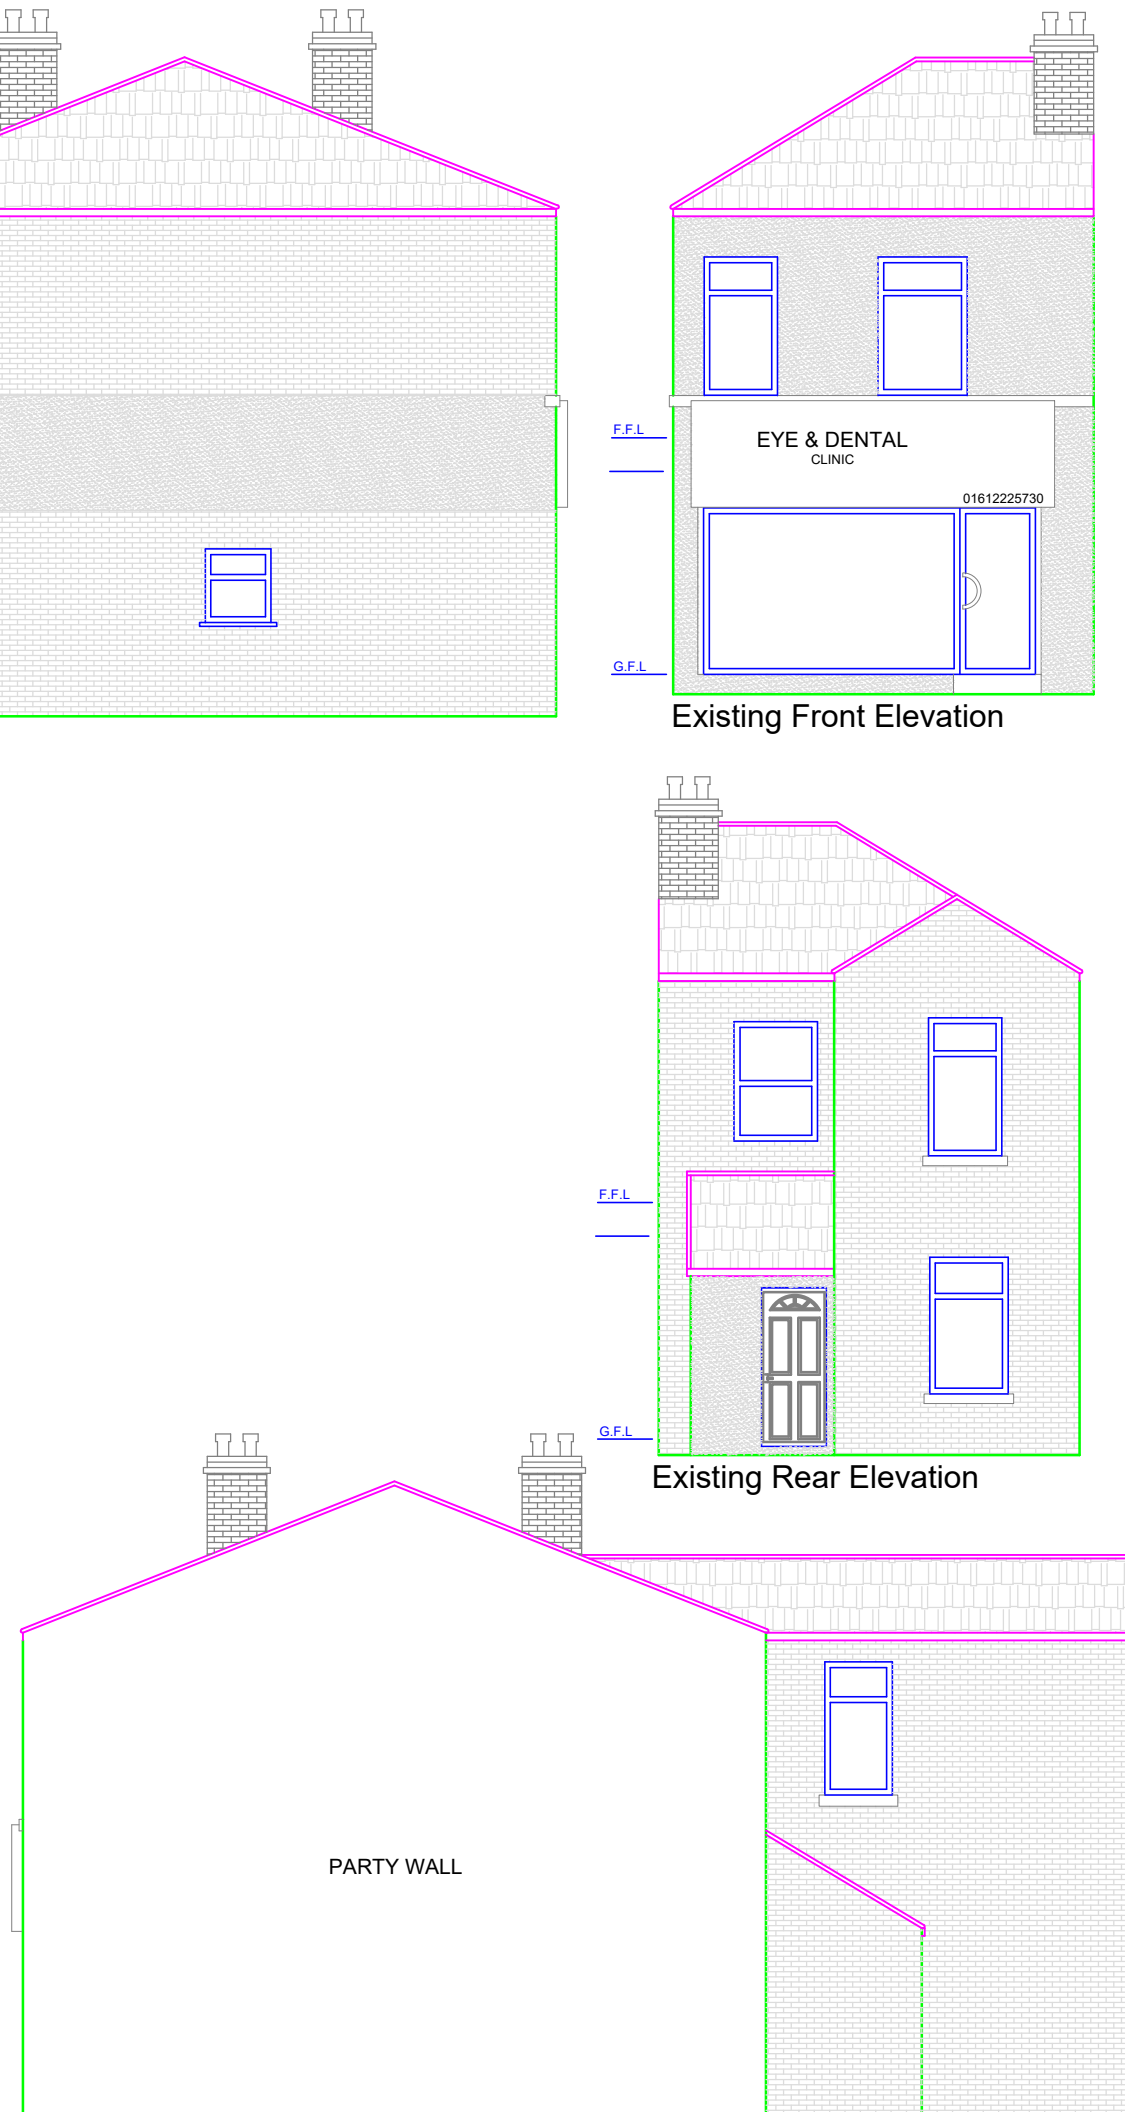


Existing Side Elevation (East)

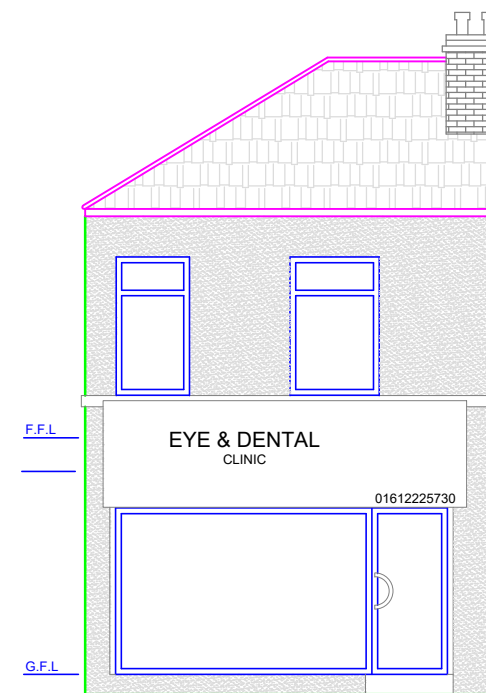


Existing Front Elevation

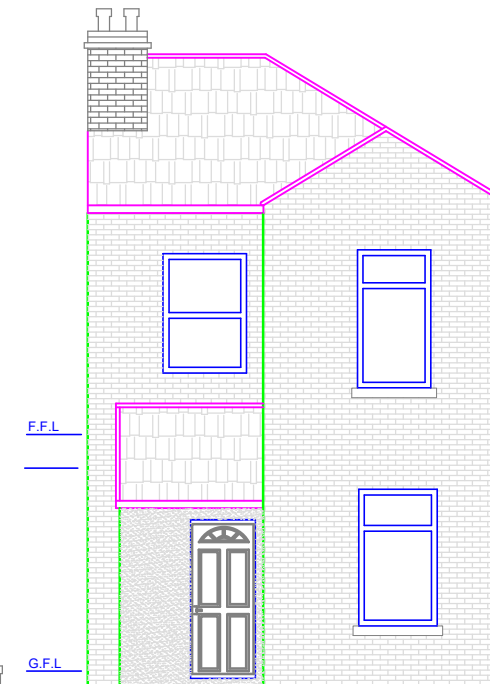

Existing Rear Elevation

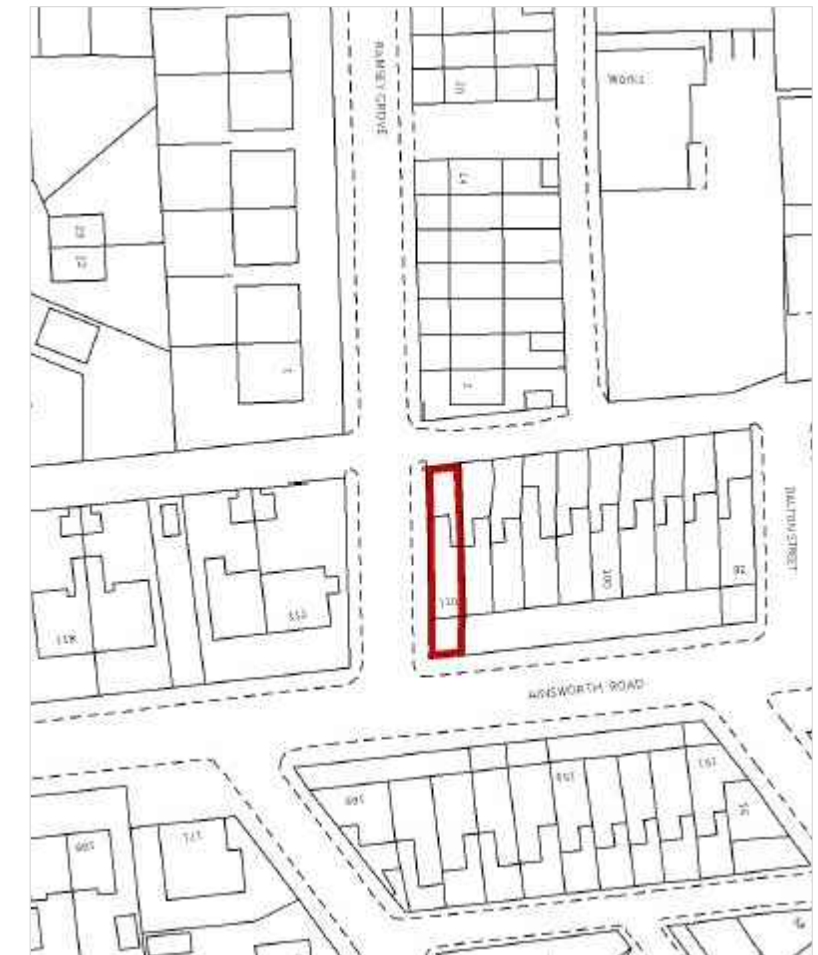

Location Plan @Scale 1:1250

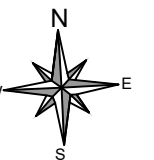

I Planning Services email: ipsuk@live.co.uk		6b Cook Street, Bury, Lancashire, BL9 0RP, 0161 8717405	
Existing Floor plan and Elevations of 110 Ainsworth Road, Bury, BL8 2RS			
Scale :1 : 100 on A3		All Dimensions in Meters	
Ref.: IPS/R/110/BL82RS		Date : 11/09/2020	
SHT 1 of 2		Existing	