
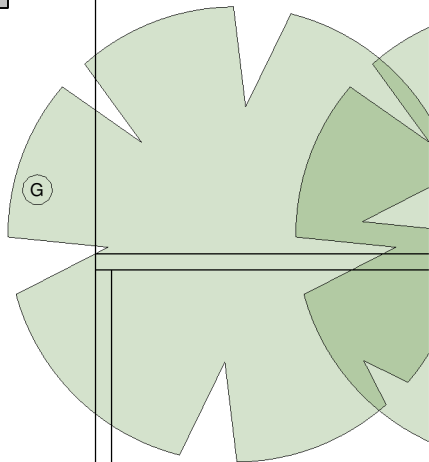
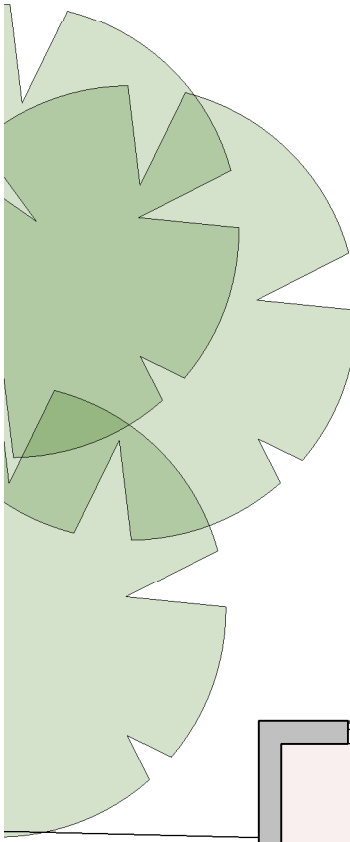
 


Ground Floor Plan
1 : 100

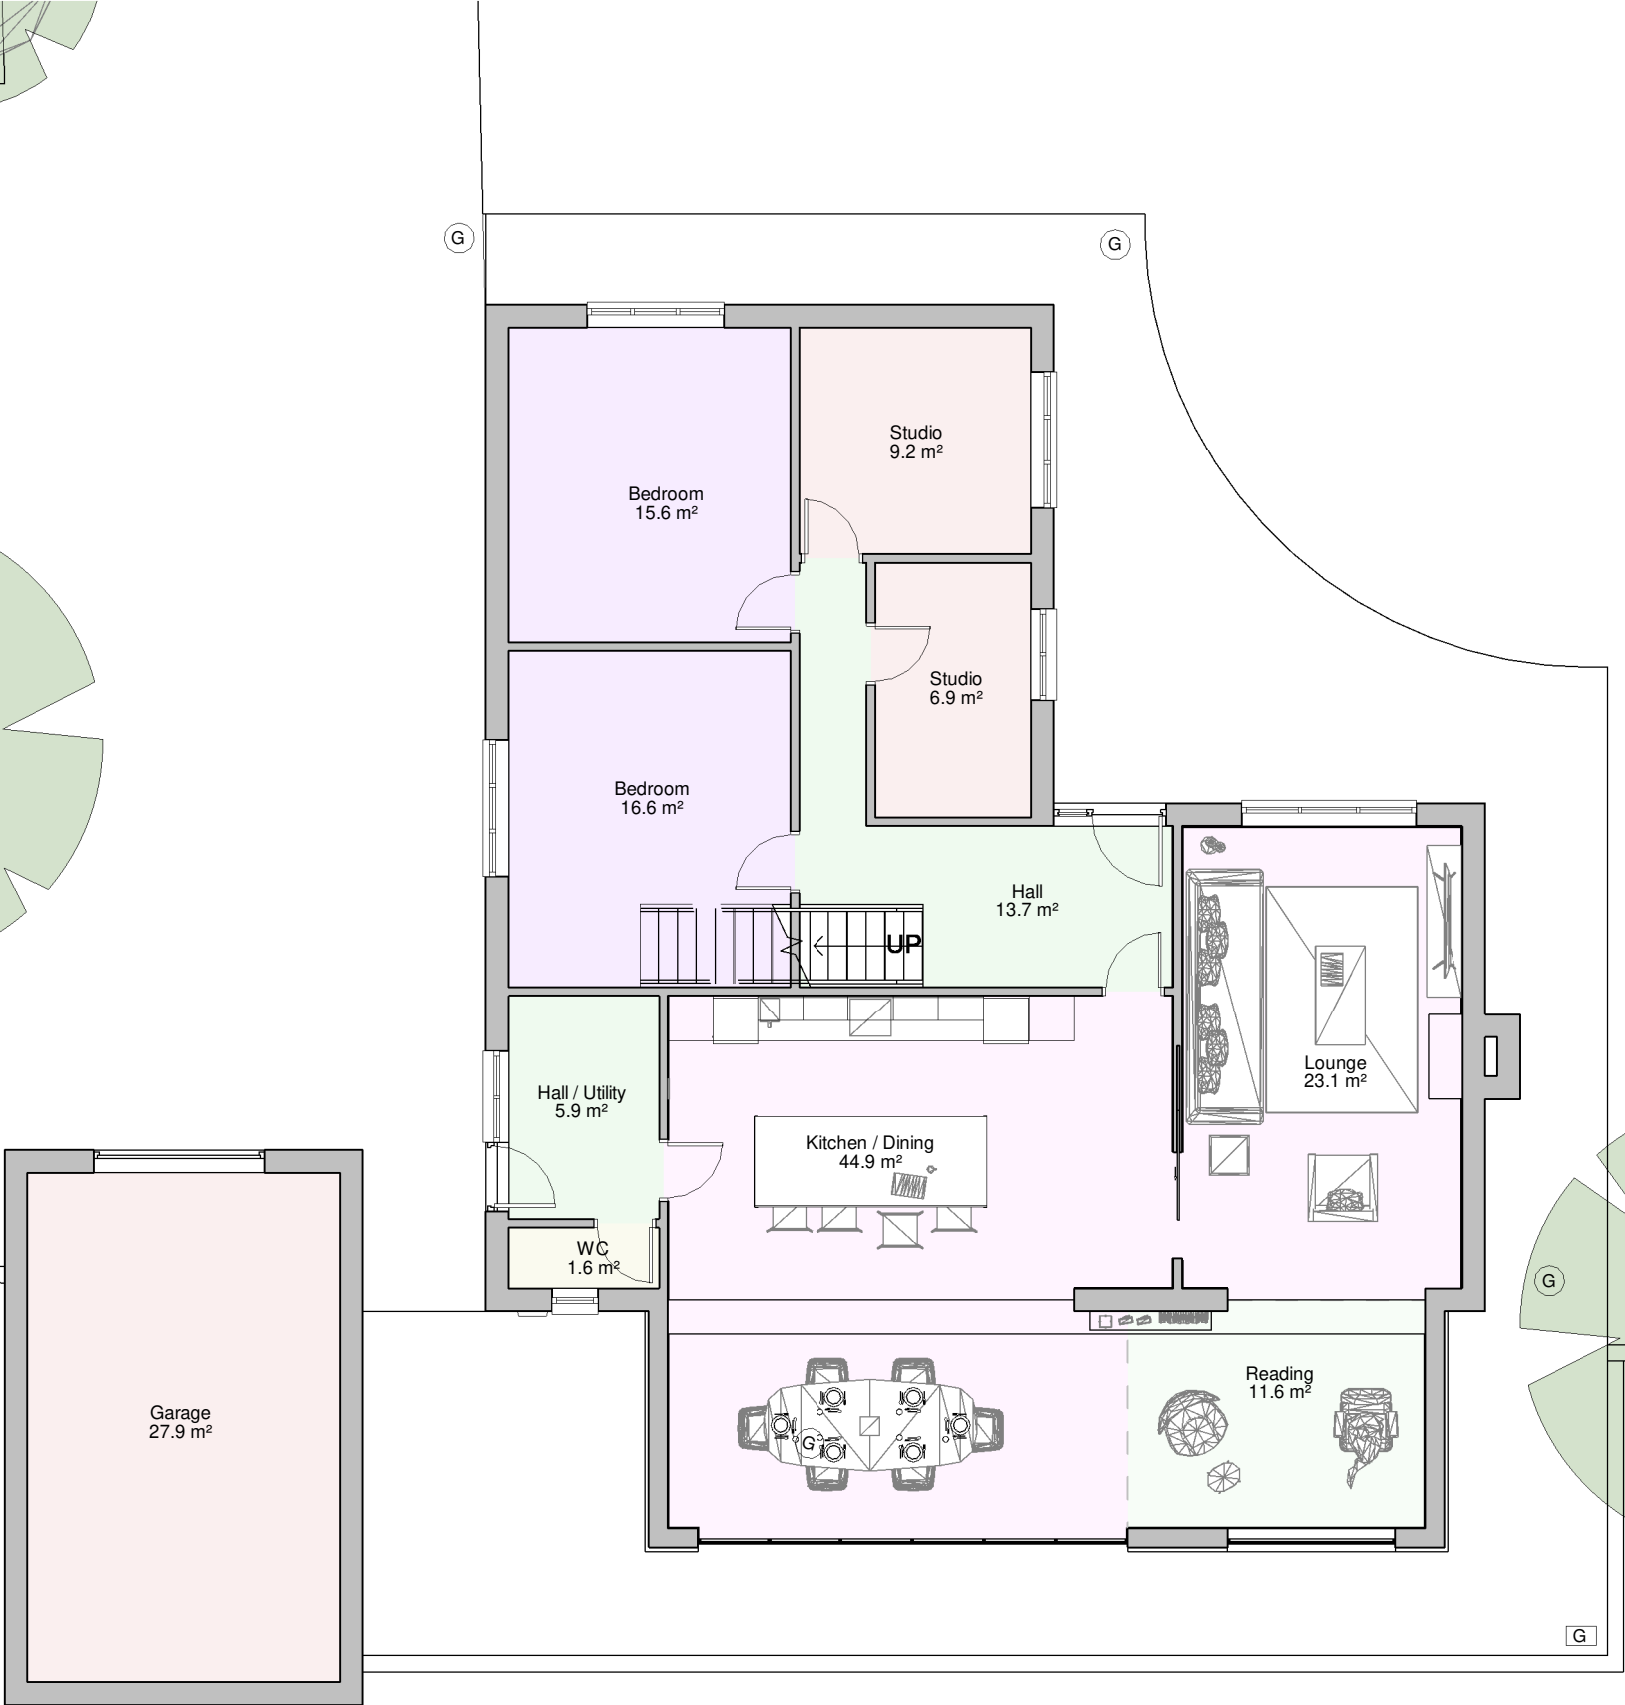

Notes

The Contractor is to check all dimensions and conditions on site before commencing. Do not scale from this drawing. This drawing remains the copyright of Creative Architecture Ltd.

Scale Bars TO BE USED ONLY AS GUIDANCE

1:100	mm	1000	3000	5000
1:200	mm	5000	8000	
1:500	M	5	15	25
1:1250	M	10	30	50 70

KEYPLAN

Rev	Description	By	Date
Client	Mr & Mrs Howarth		
Job	Hurst Farm - Extension		
Drawing	Proposed Ground Floor Plan		
Drg. No.	19014 - 1005		Re
Date	12/09/19	Scale 1 : 100	@ A3
3D CoOrd	AH	Approved	AH
Project Status	Feasibility	Tender	Construction
	Design	Contract	As Built

Creative Architecture Ltd

No. 2 The Long Stables
Brimmy Croft
Denshaw
Oldham
OL3 5UE
Tel: 0787 668 5559
sarah@creativearchitecture.co.uk

Drawings and models powered by

BIM using Autodesk Revit®

Contact us for details