




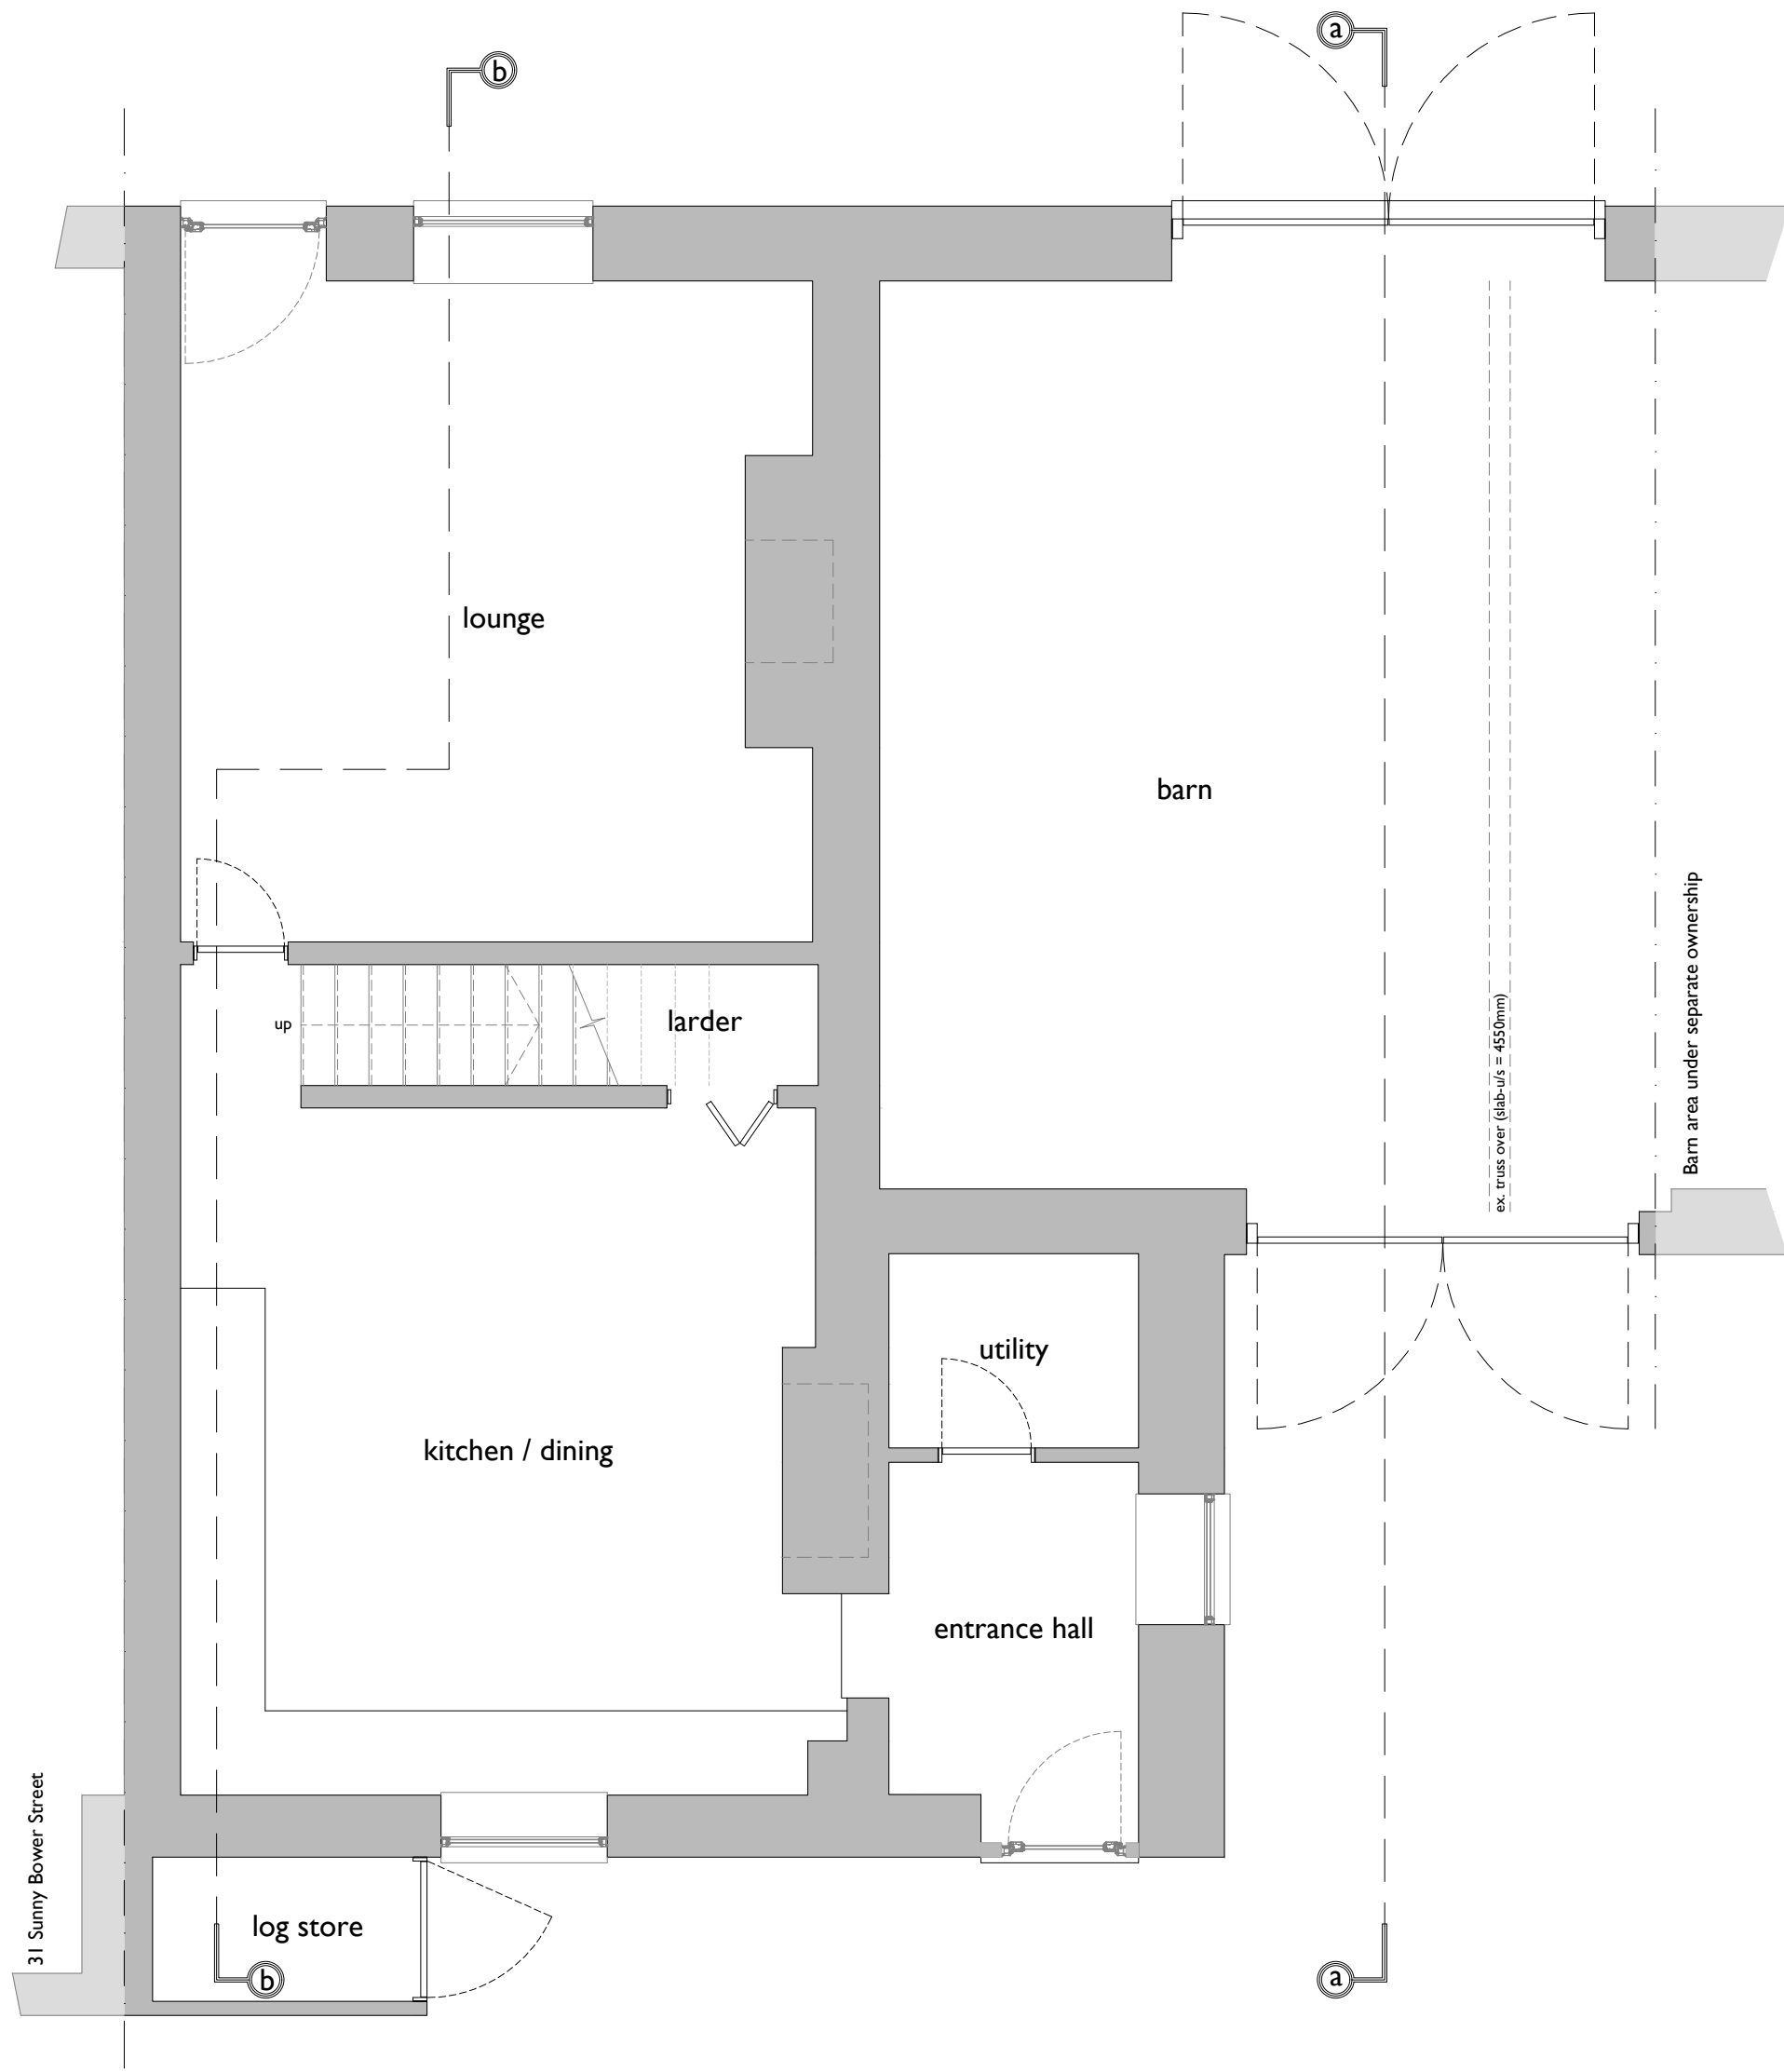

existing ground floor plan

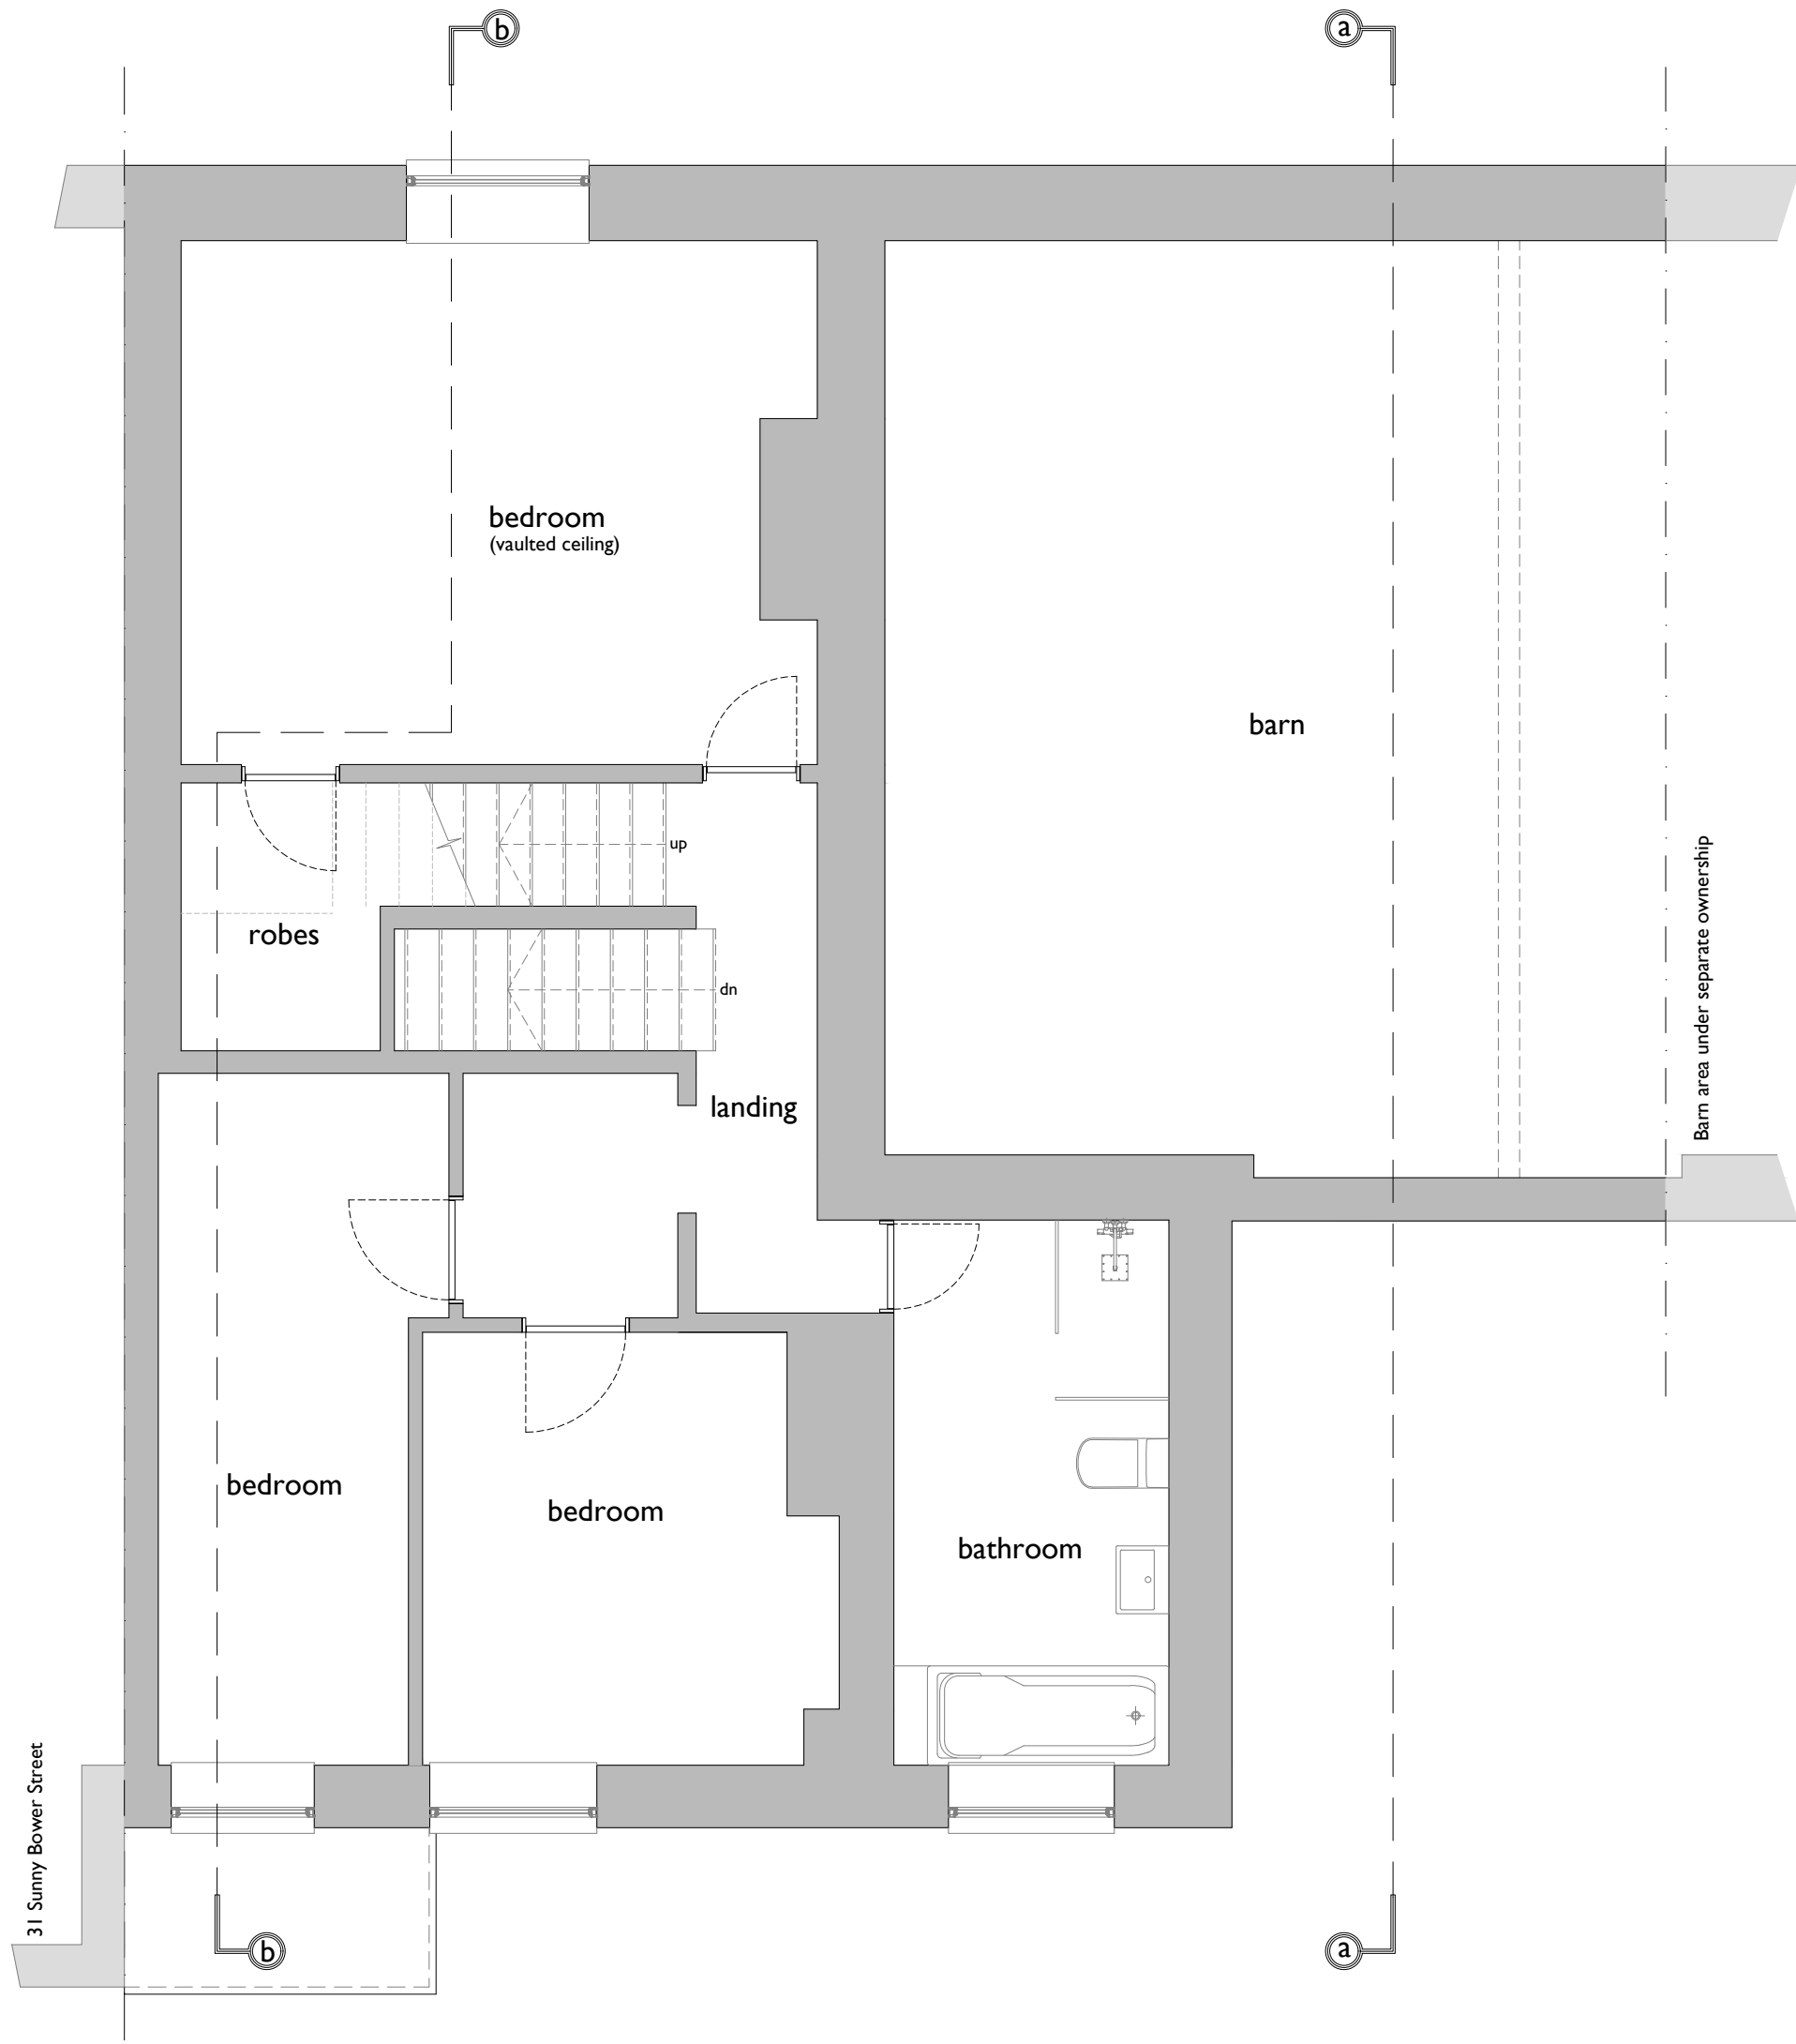


existing first floor plan

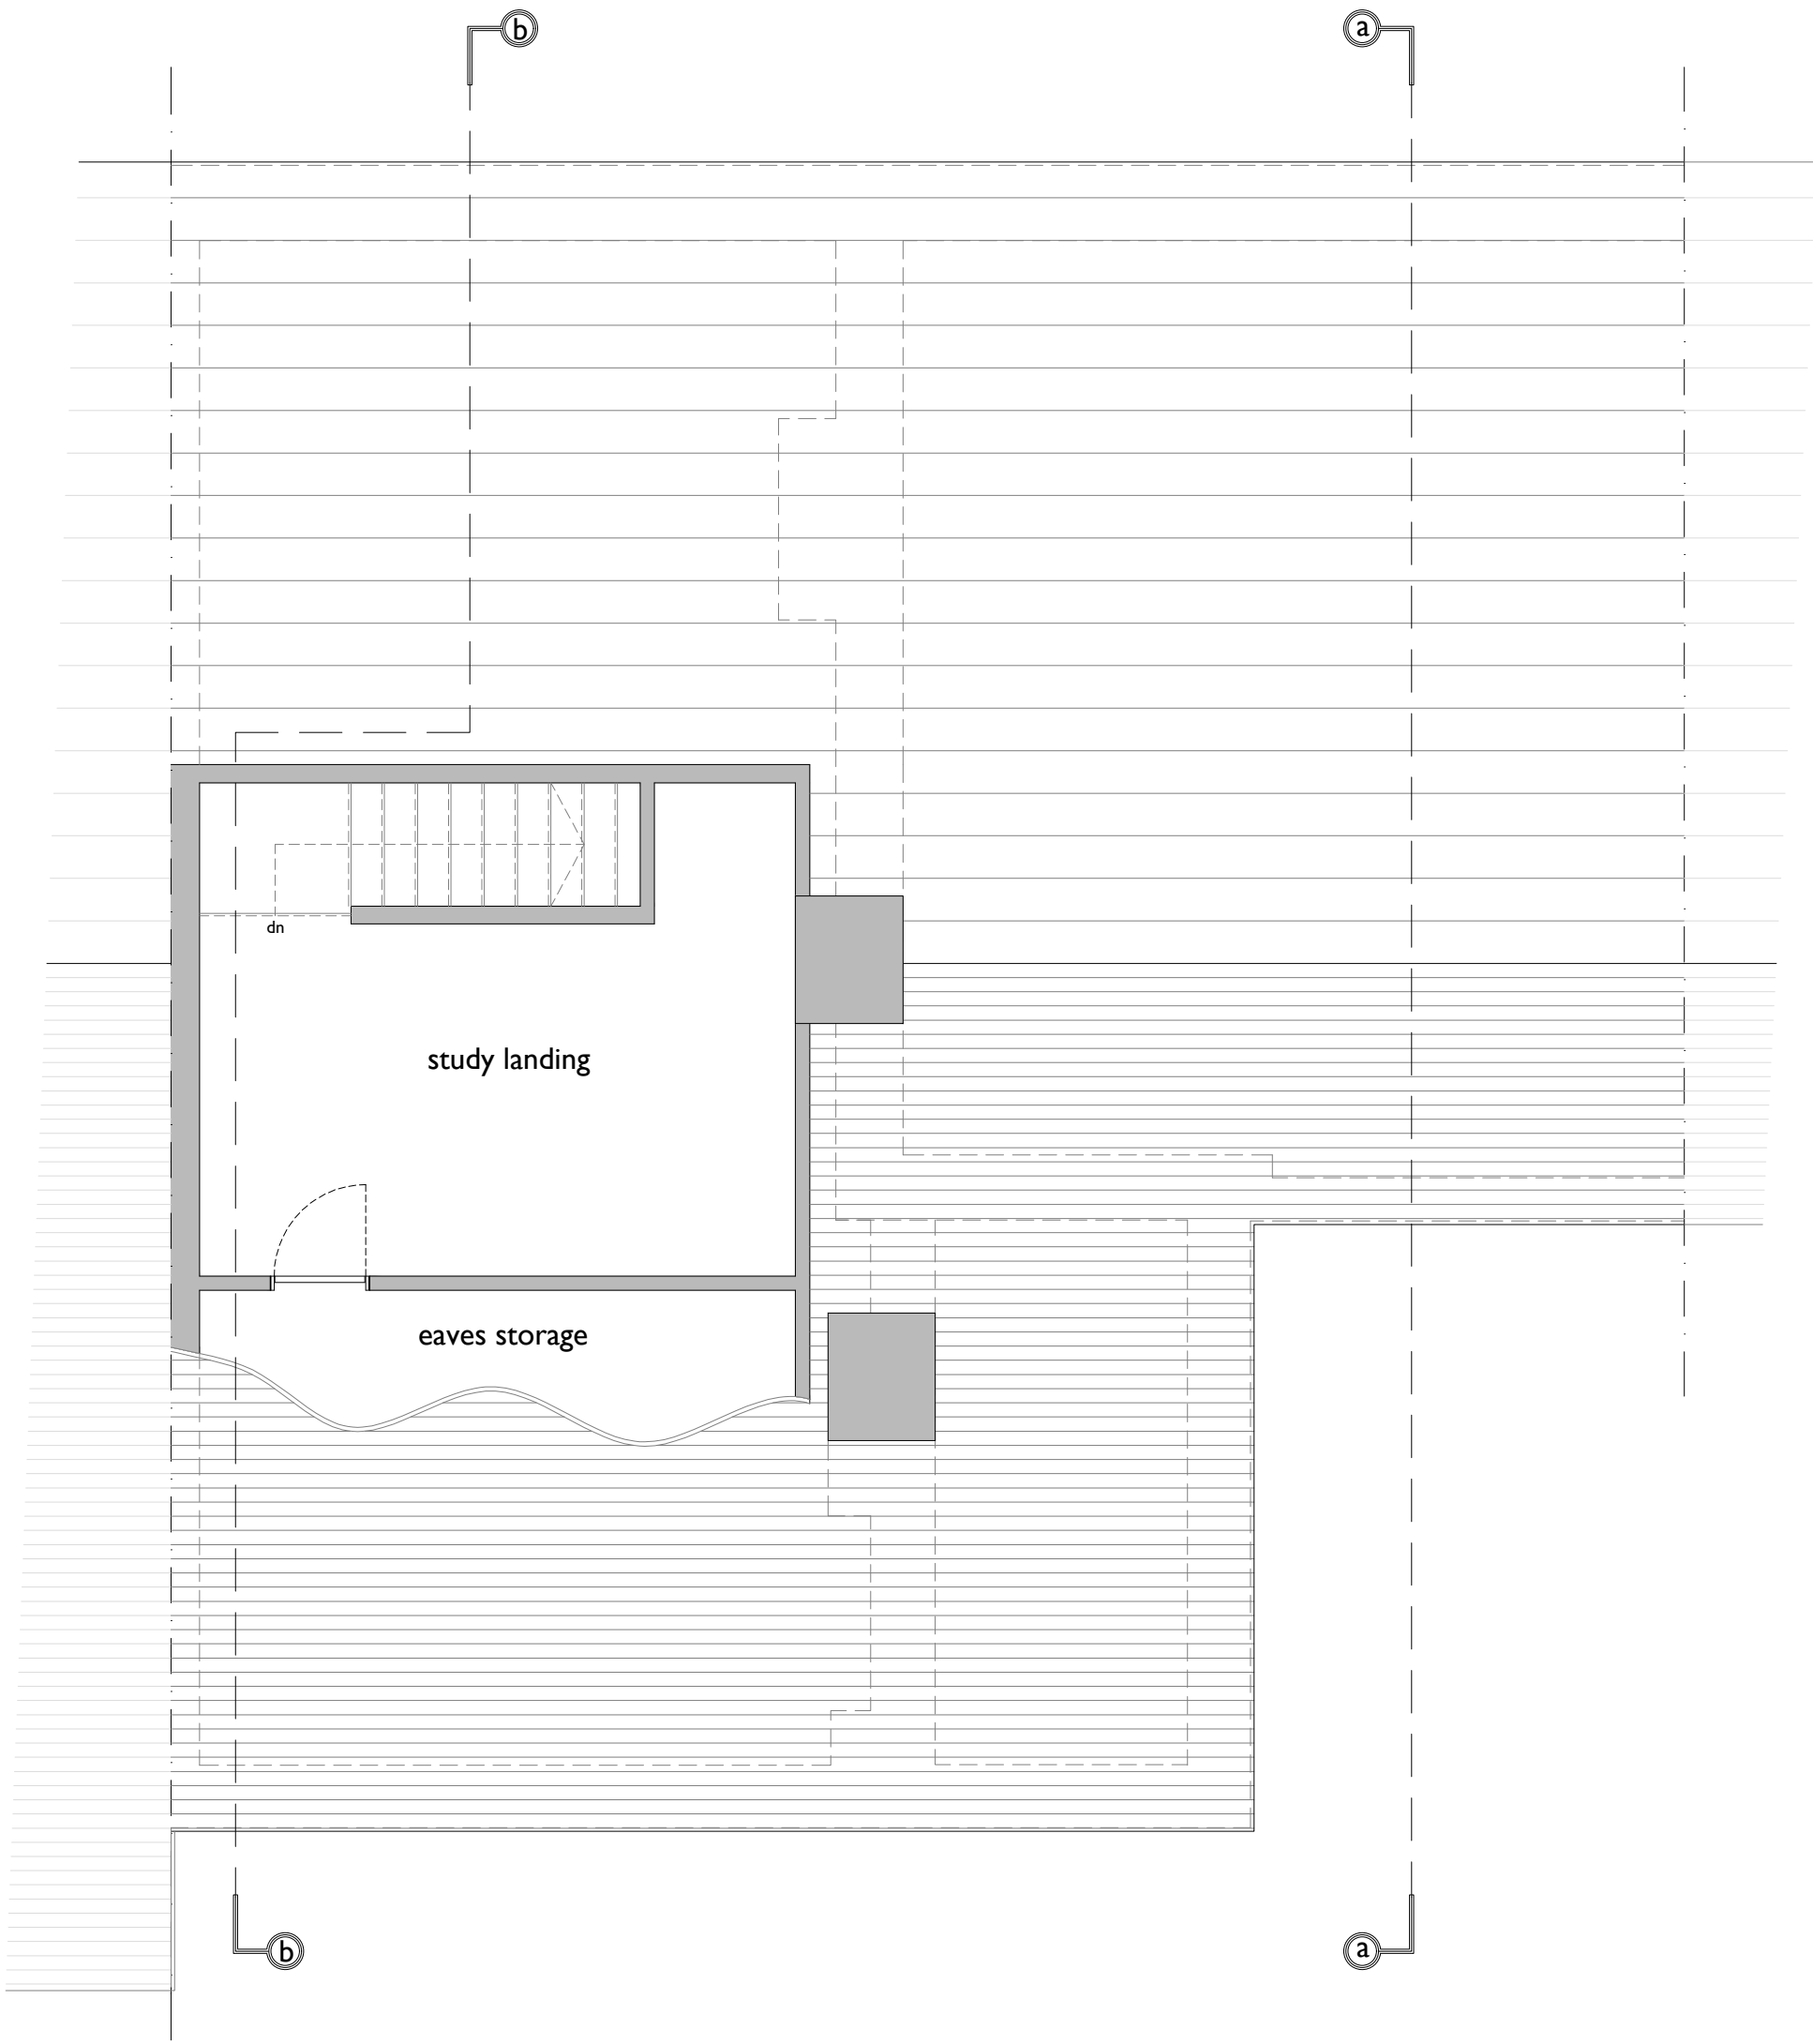

existing second floor plan



location plan
scale 1:1250

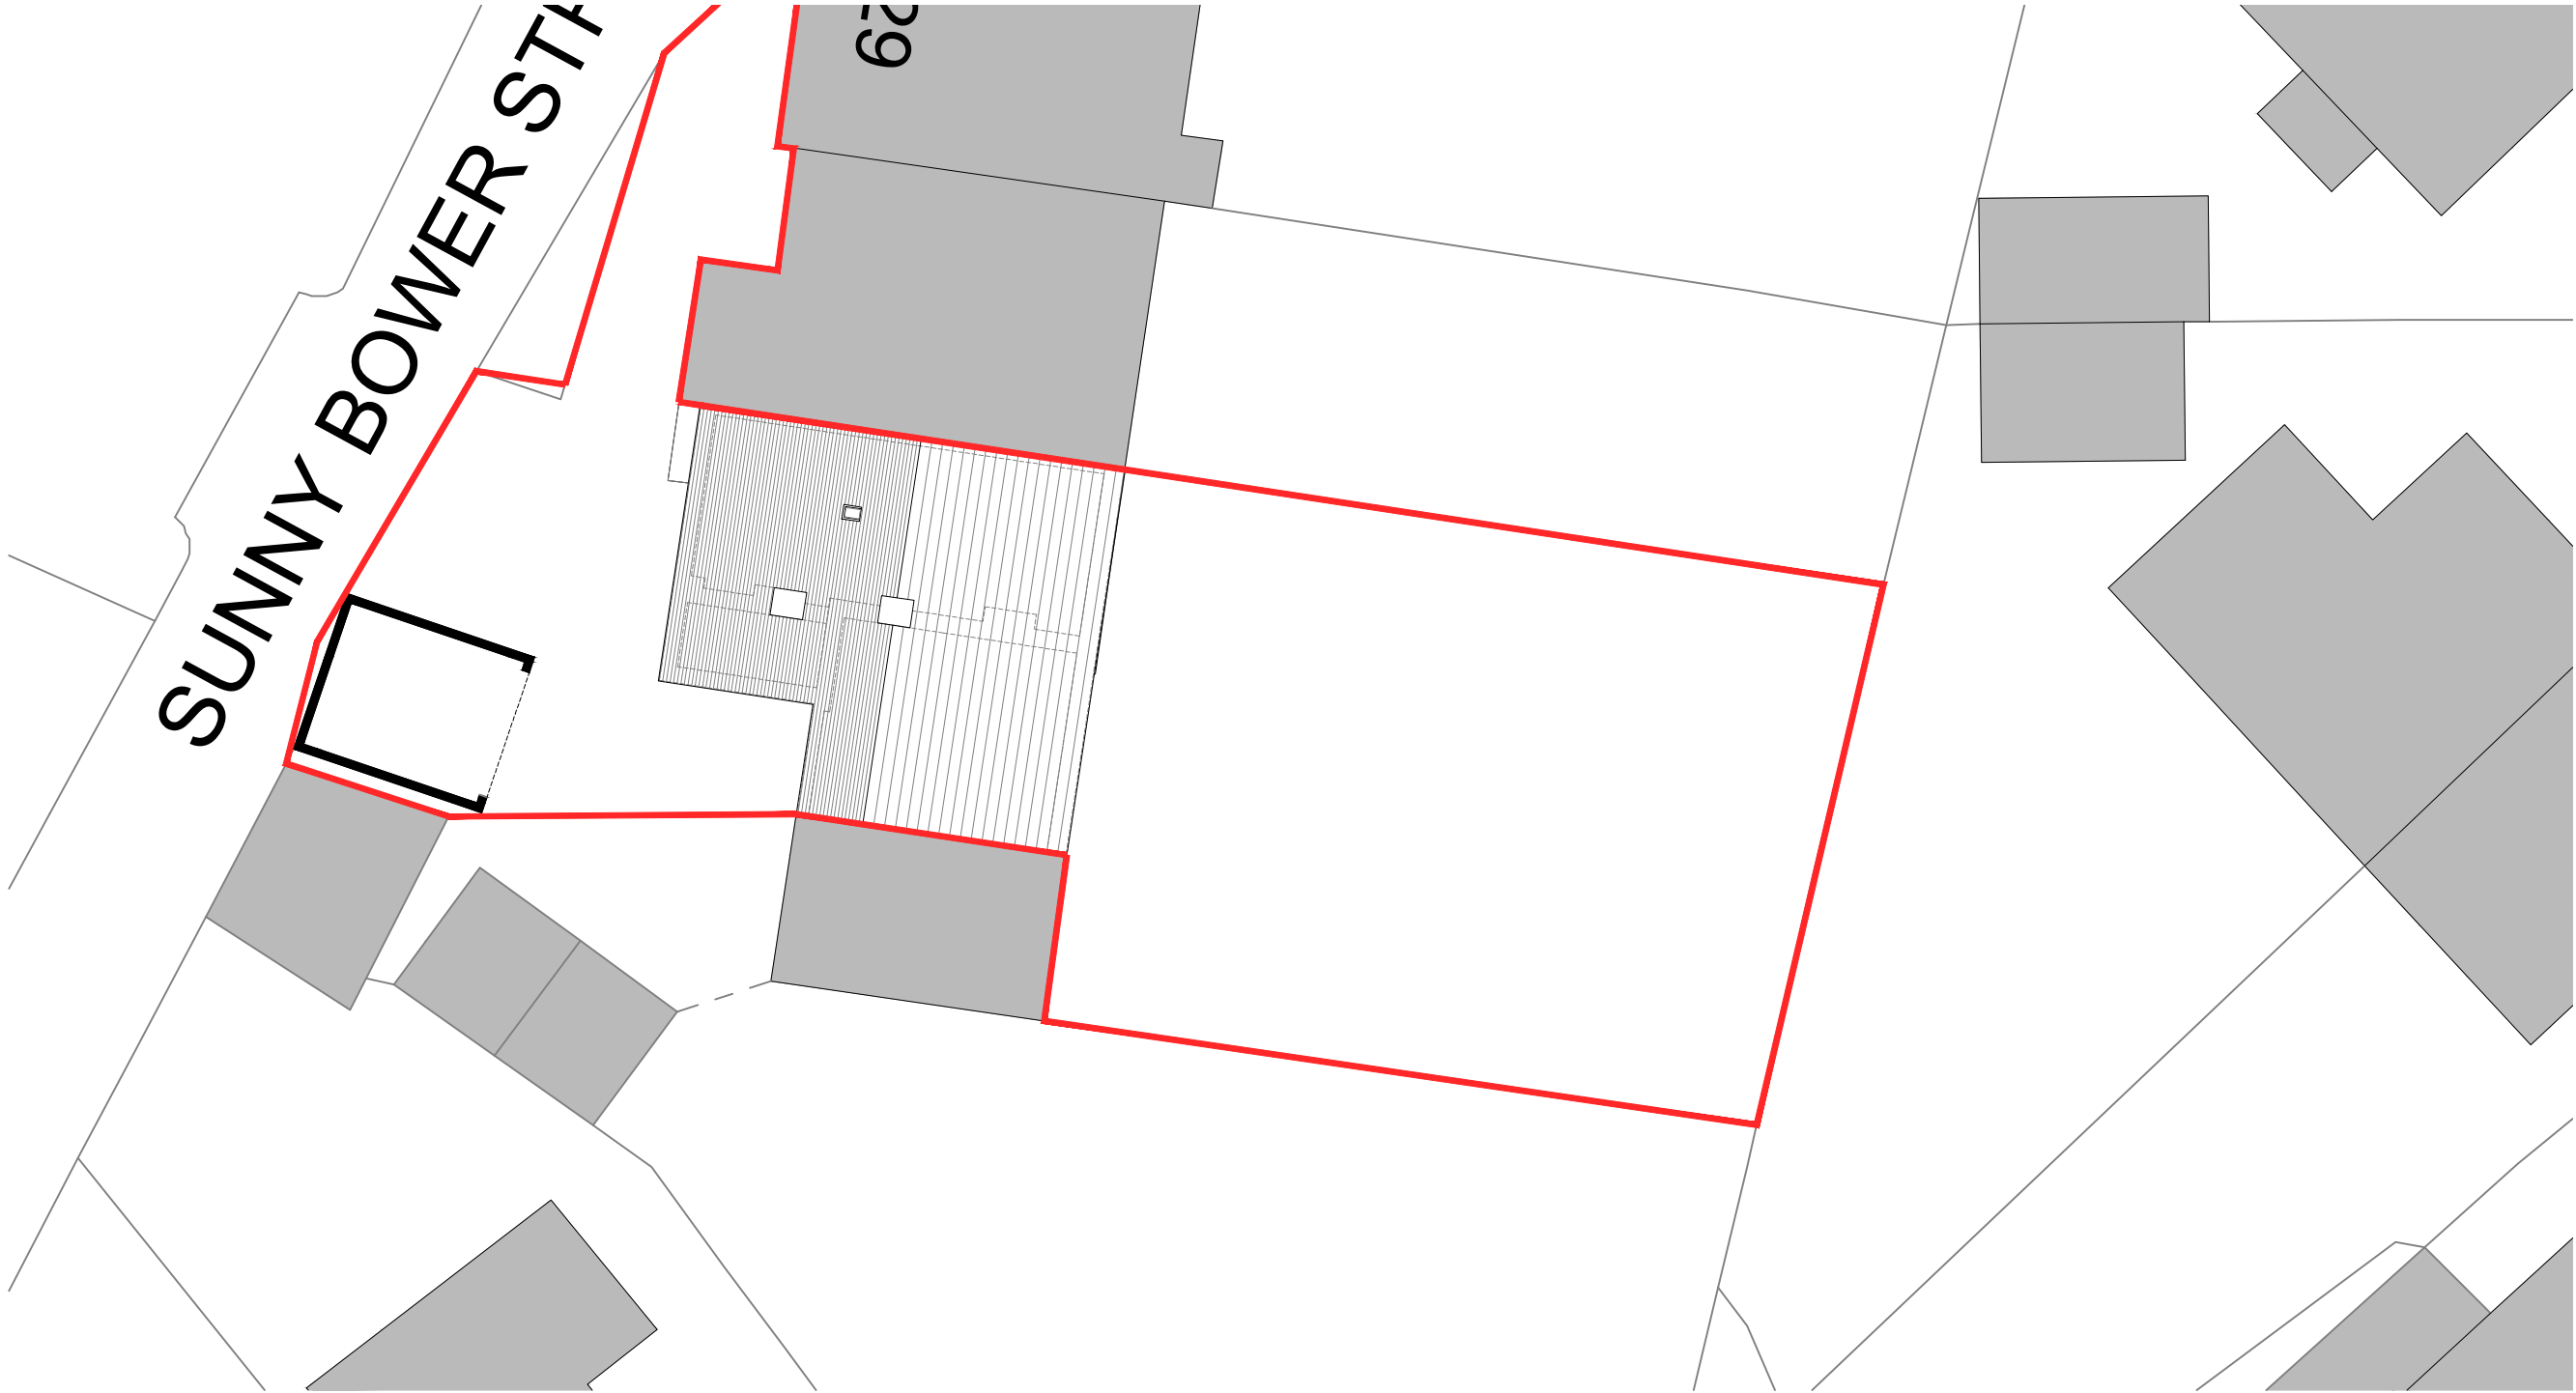

site plan
scale 1:200