




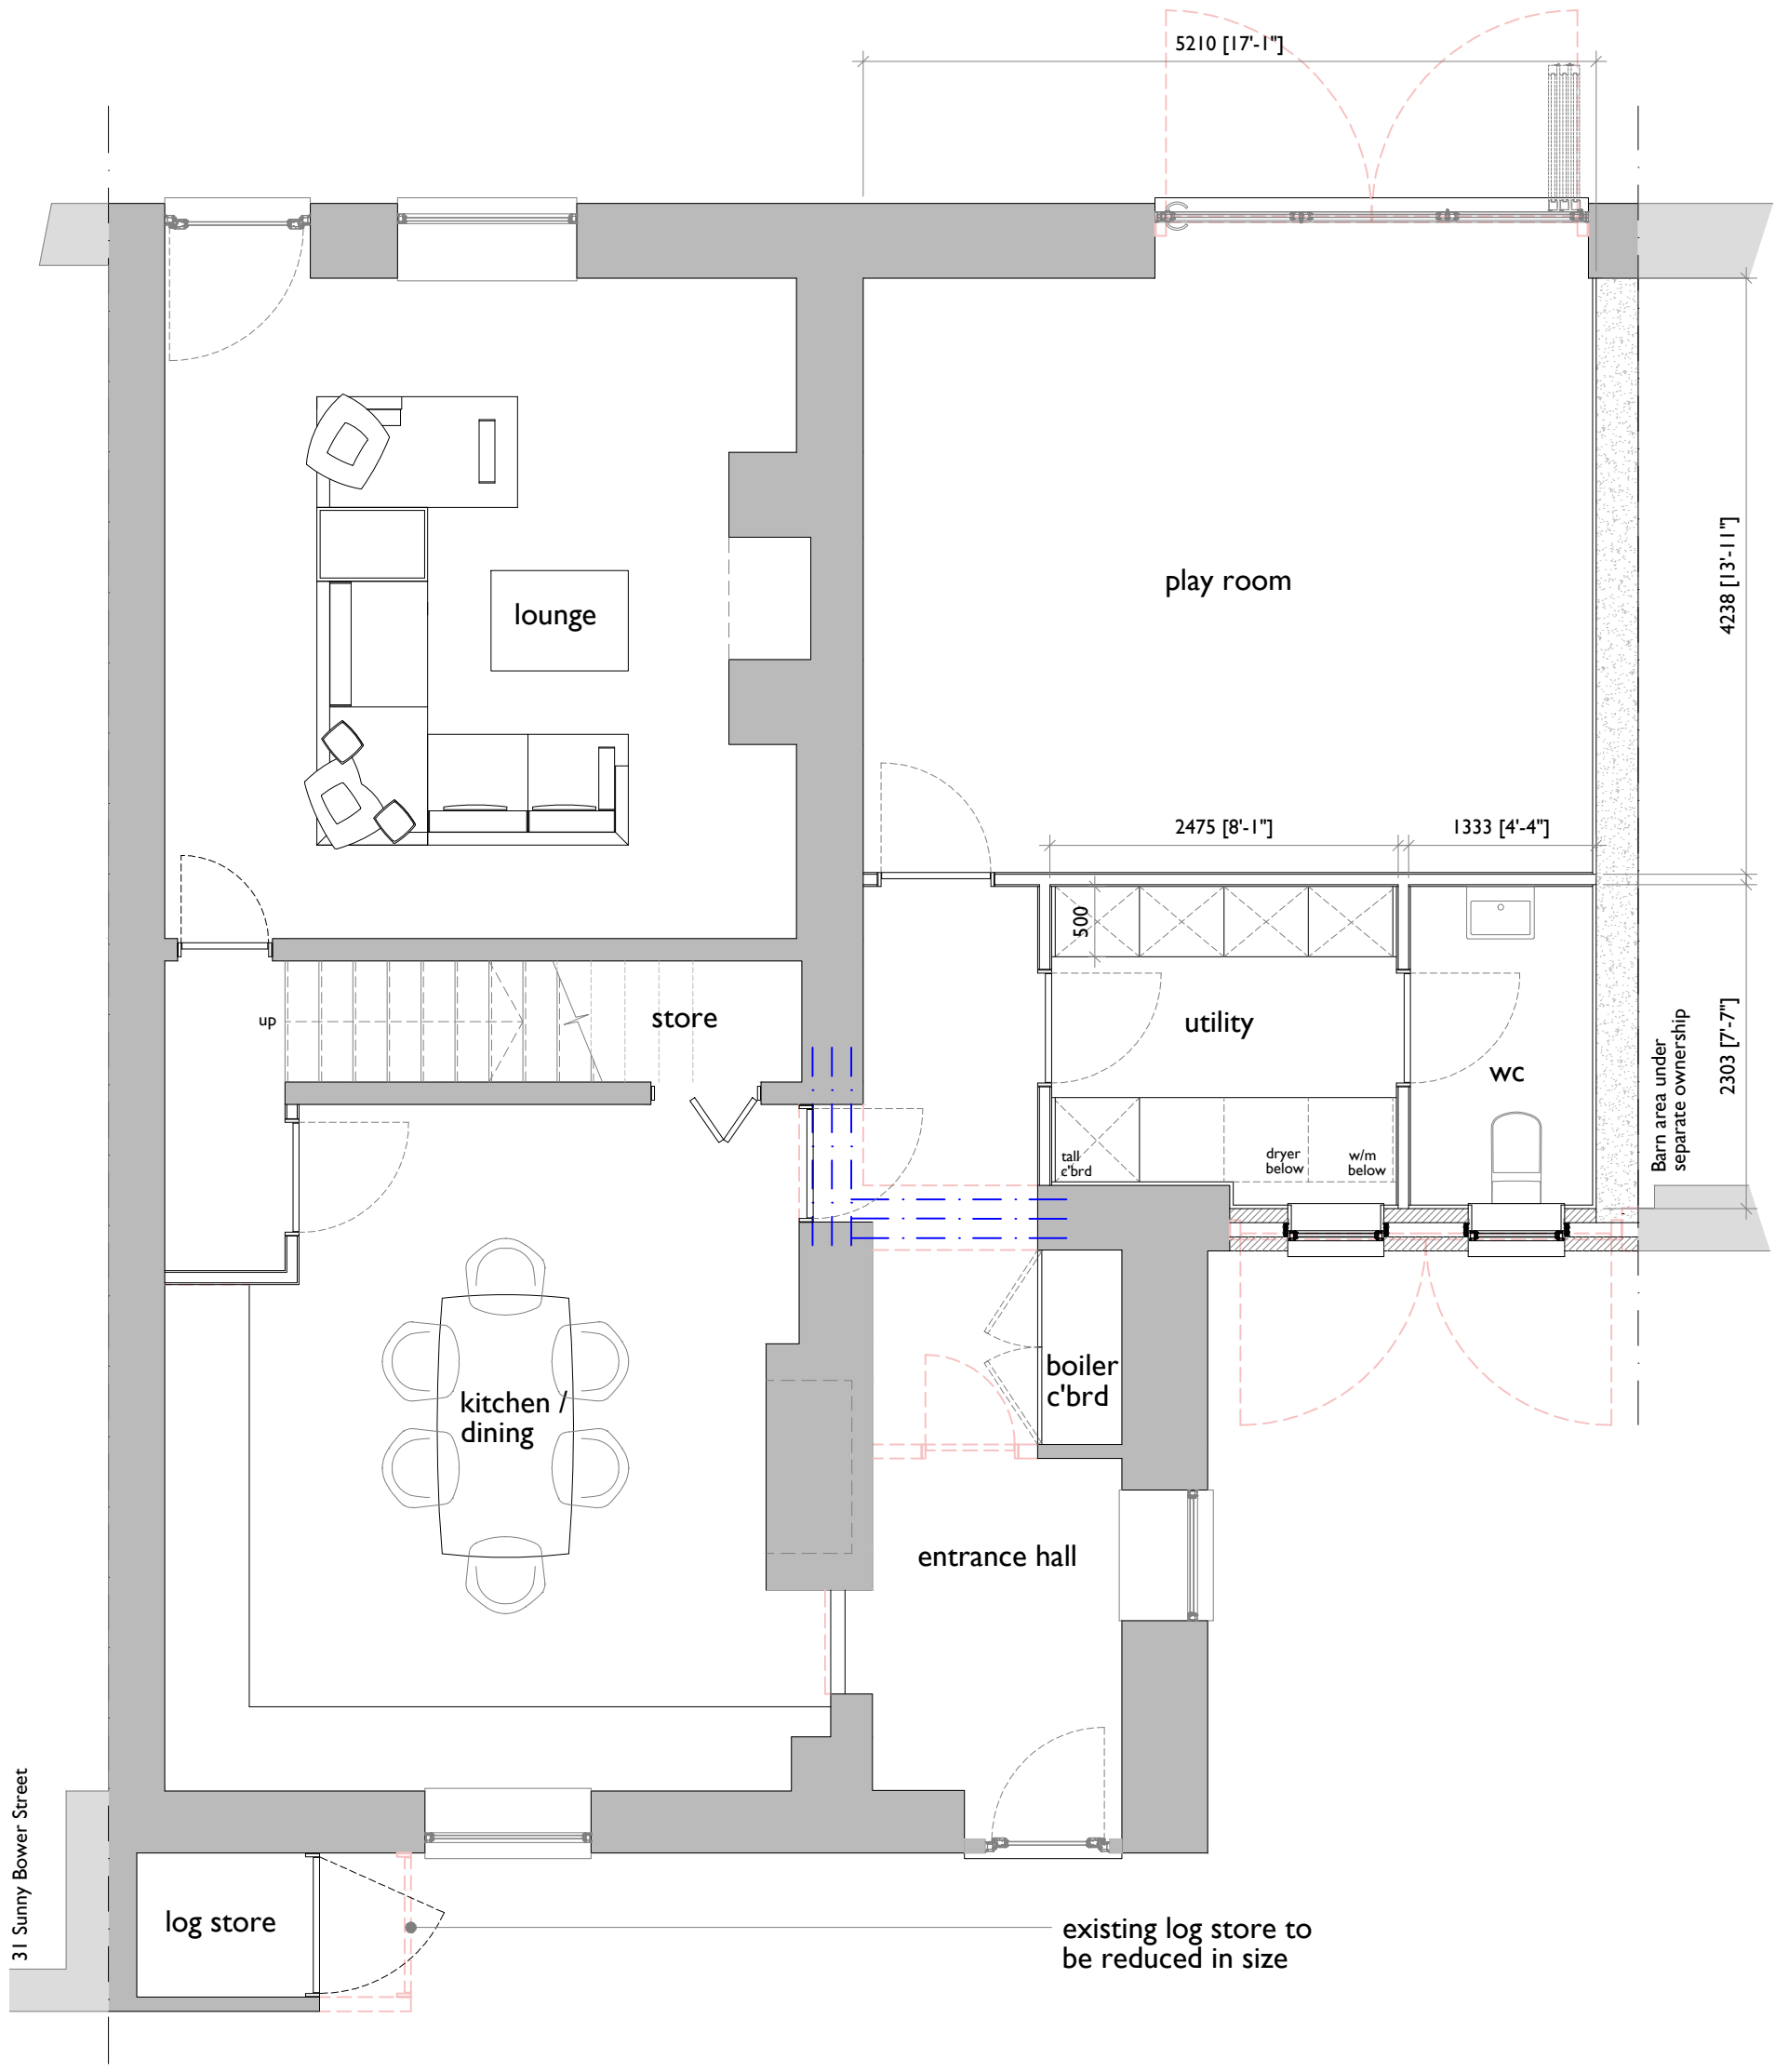


proposed ground floor plan

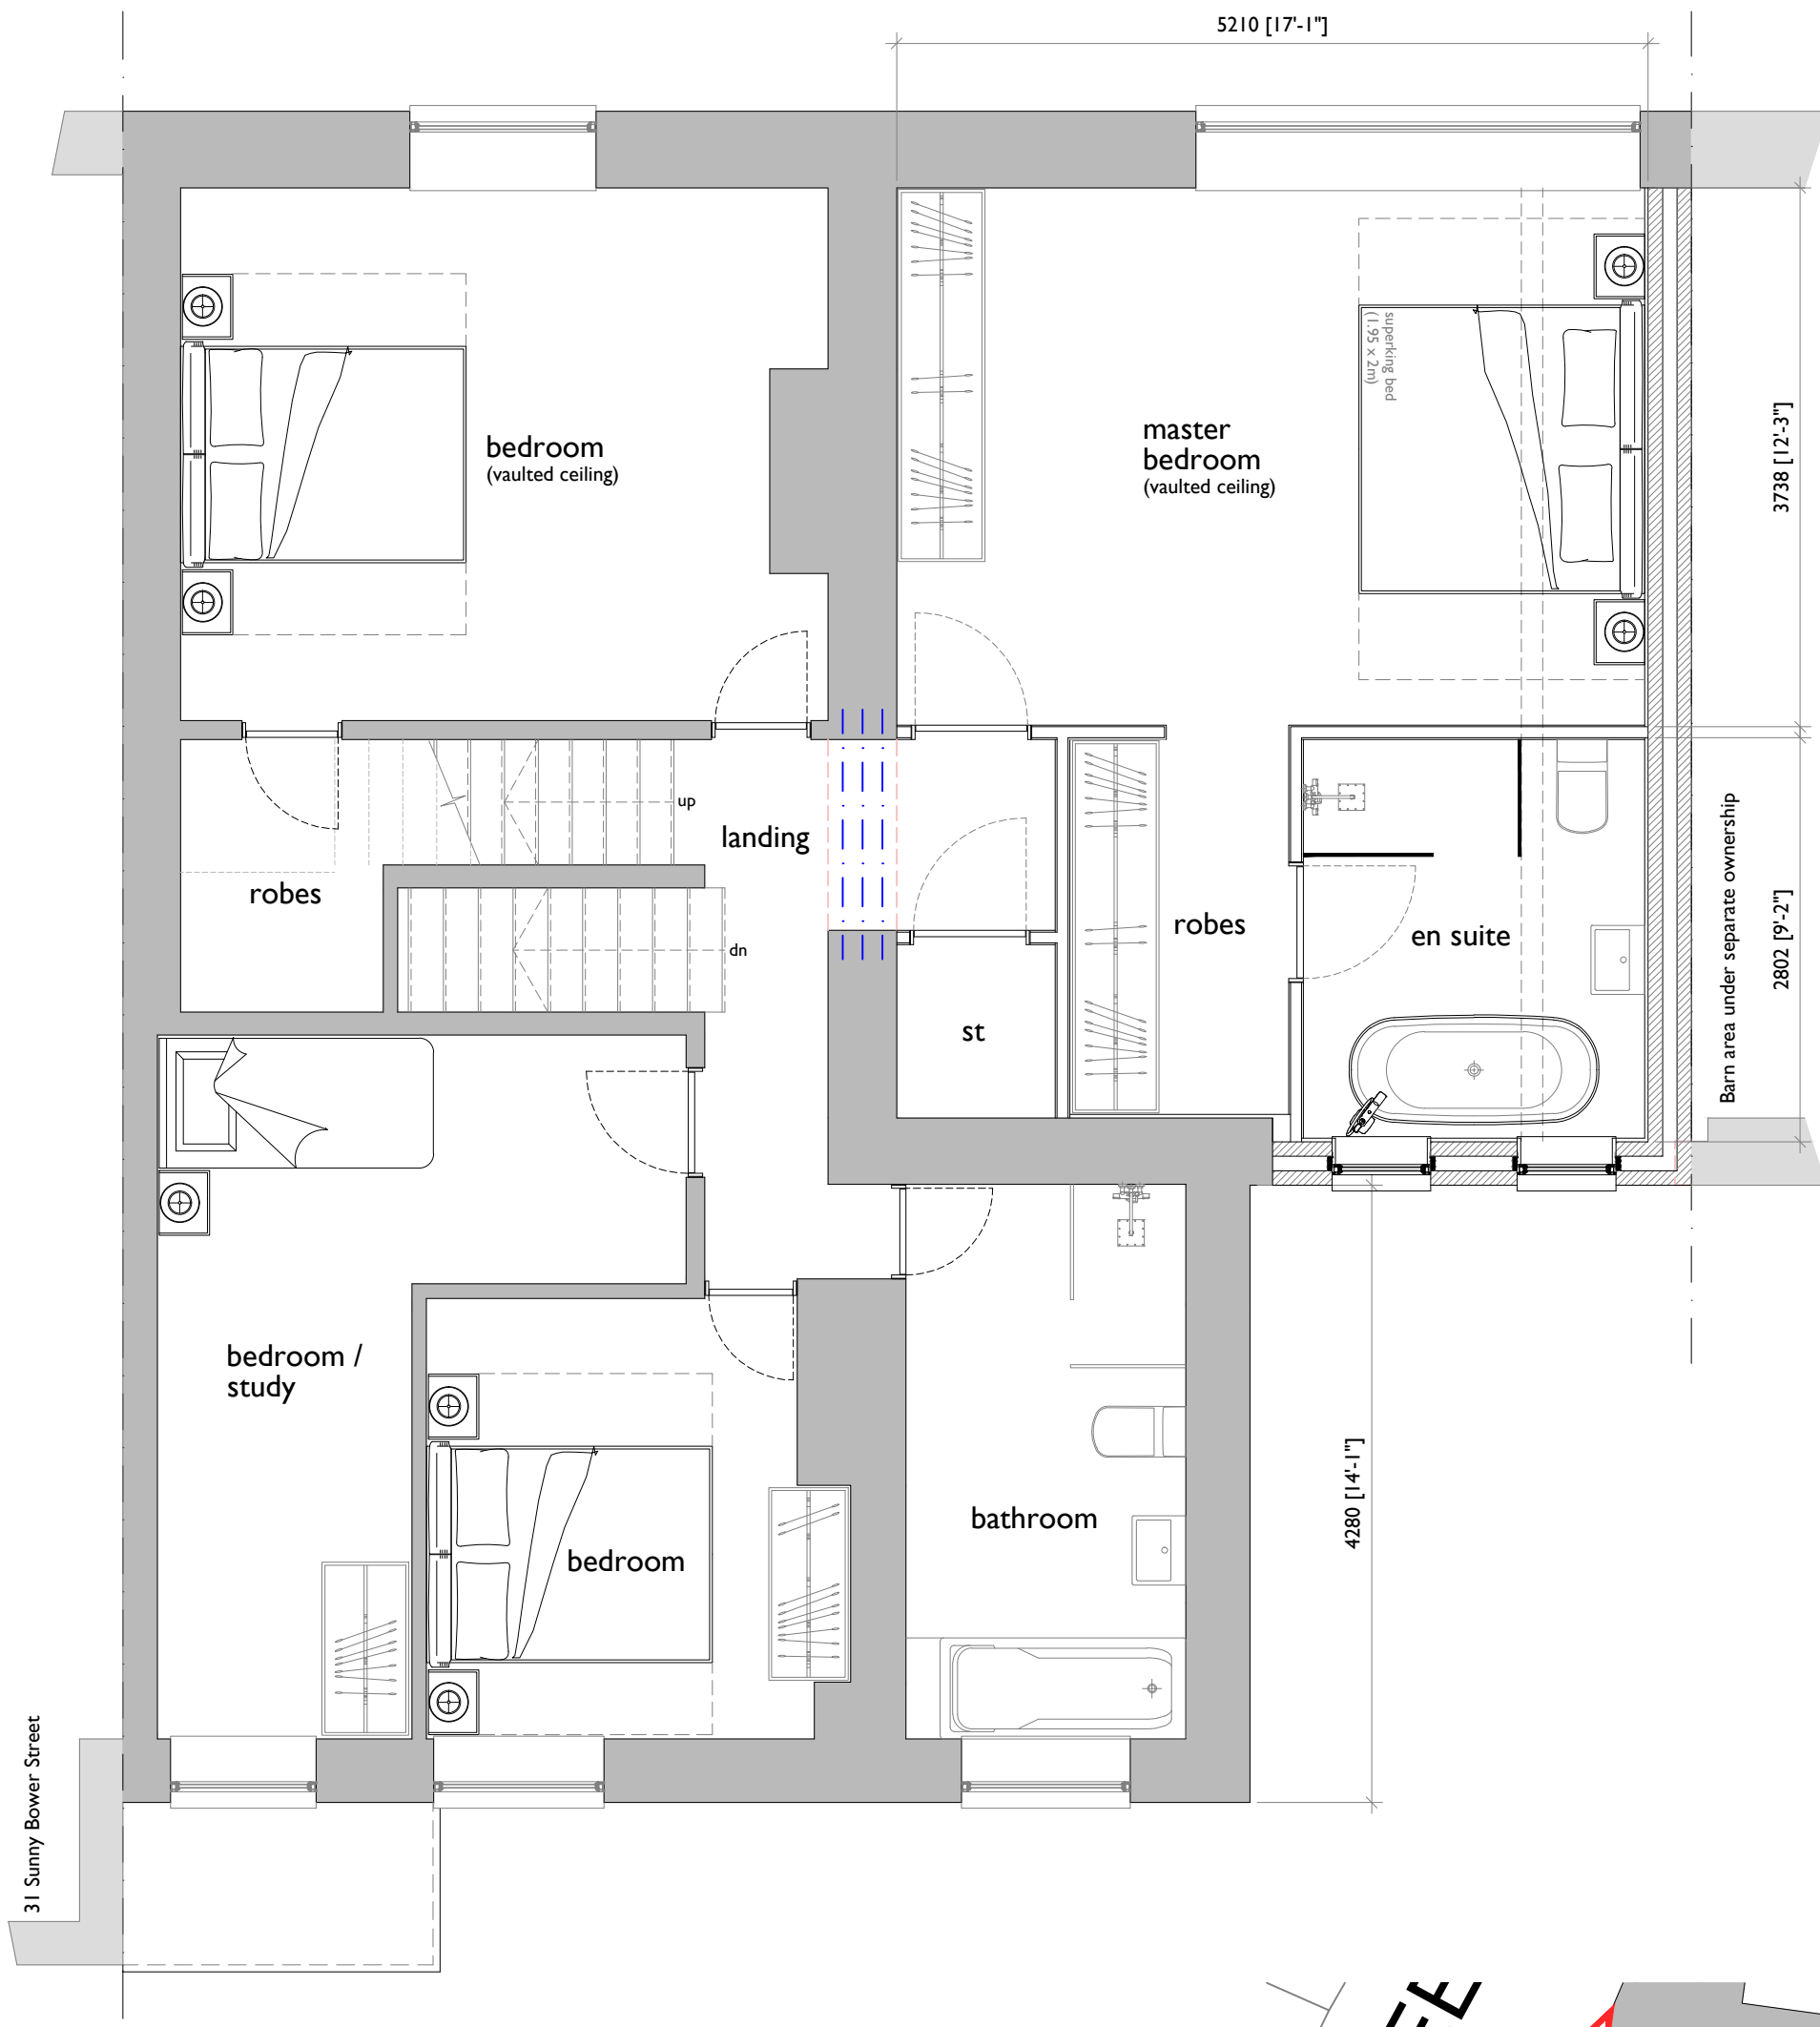

proposed first floor plan

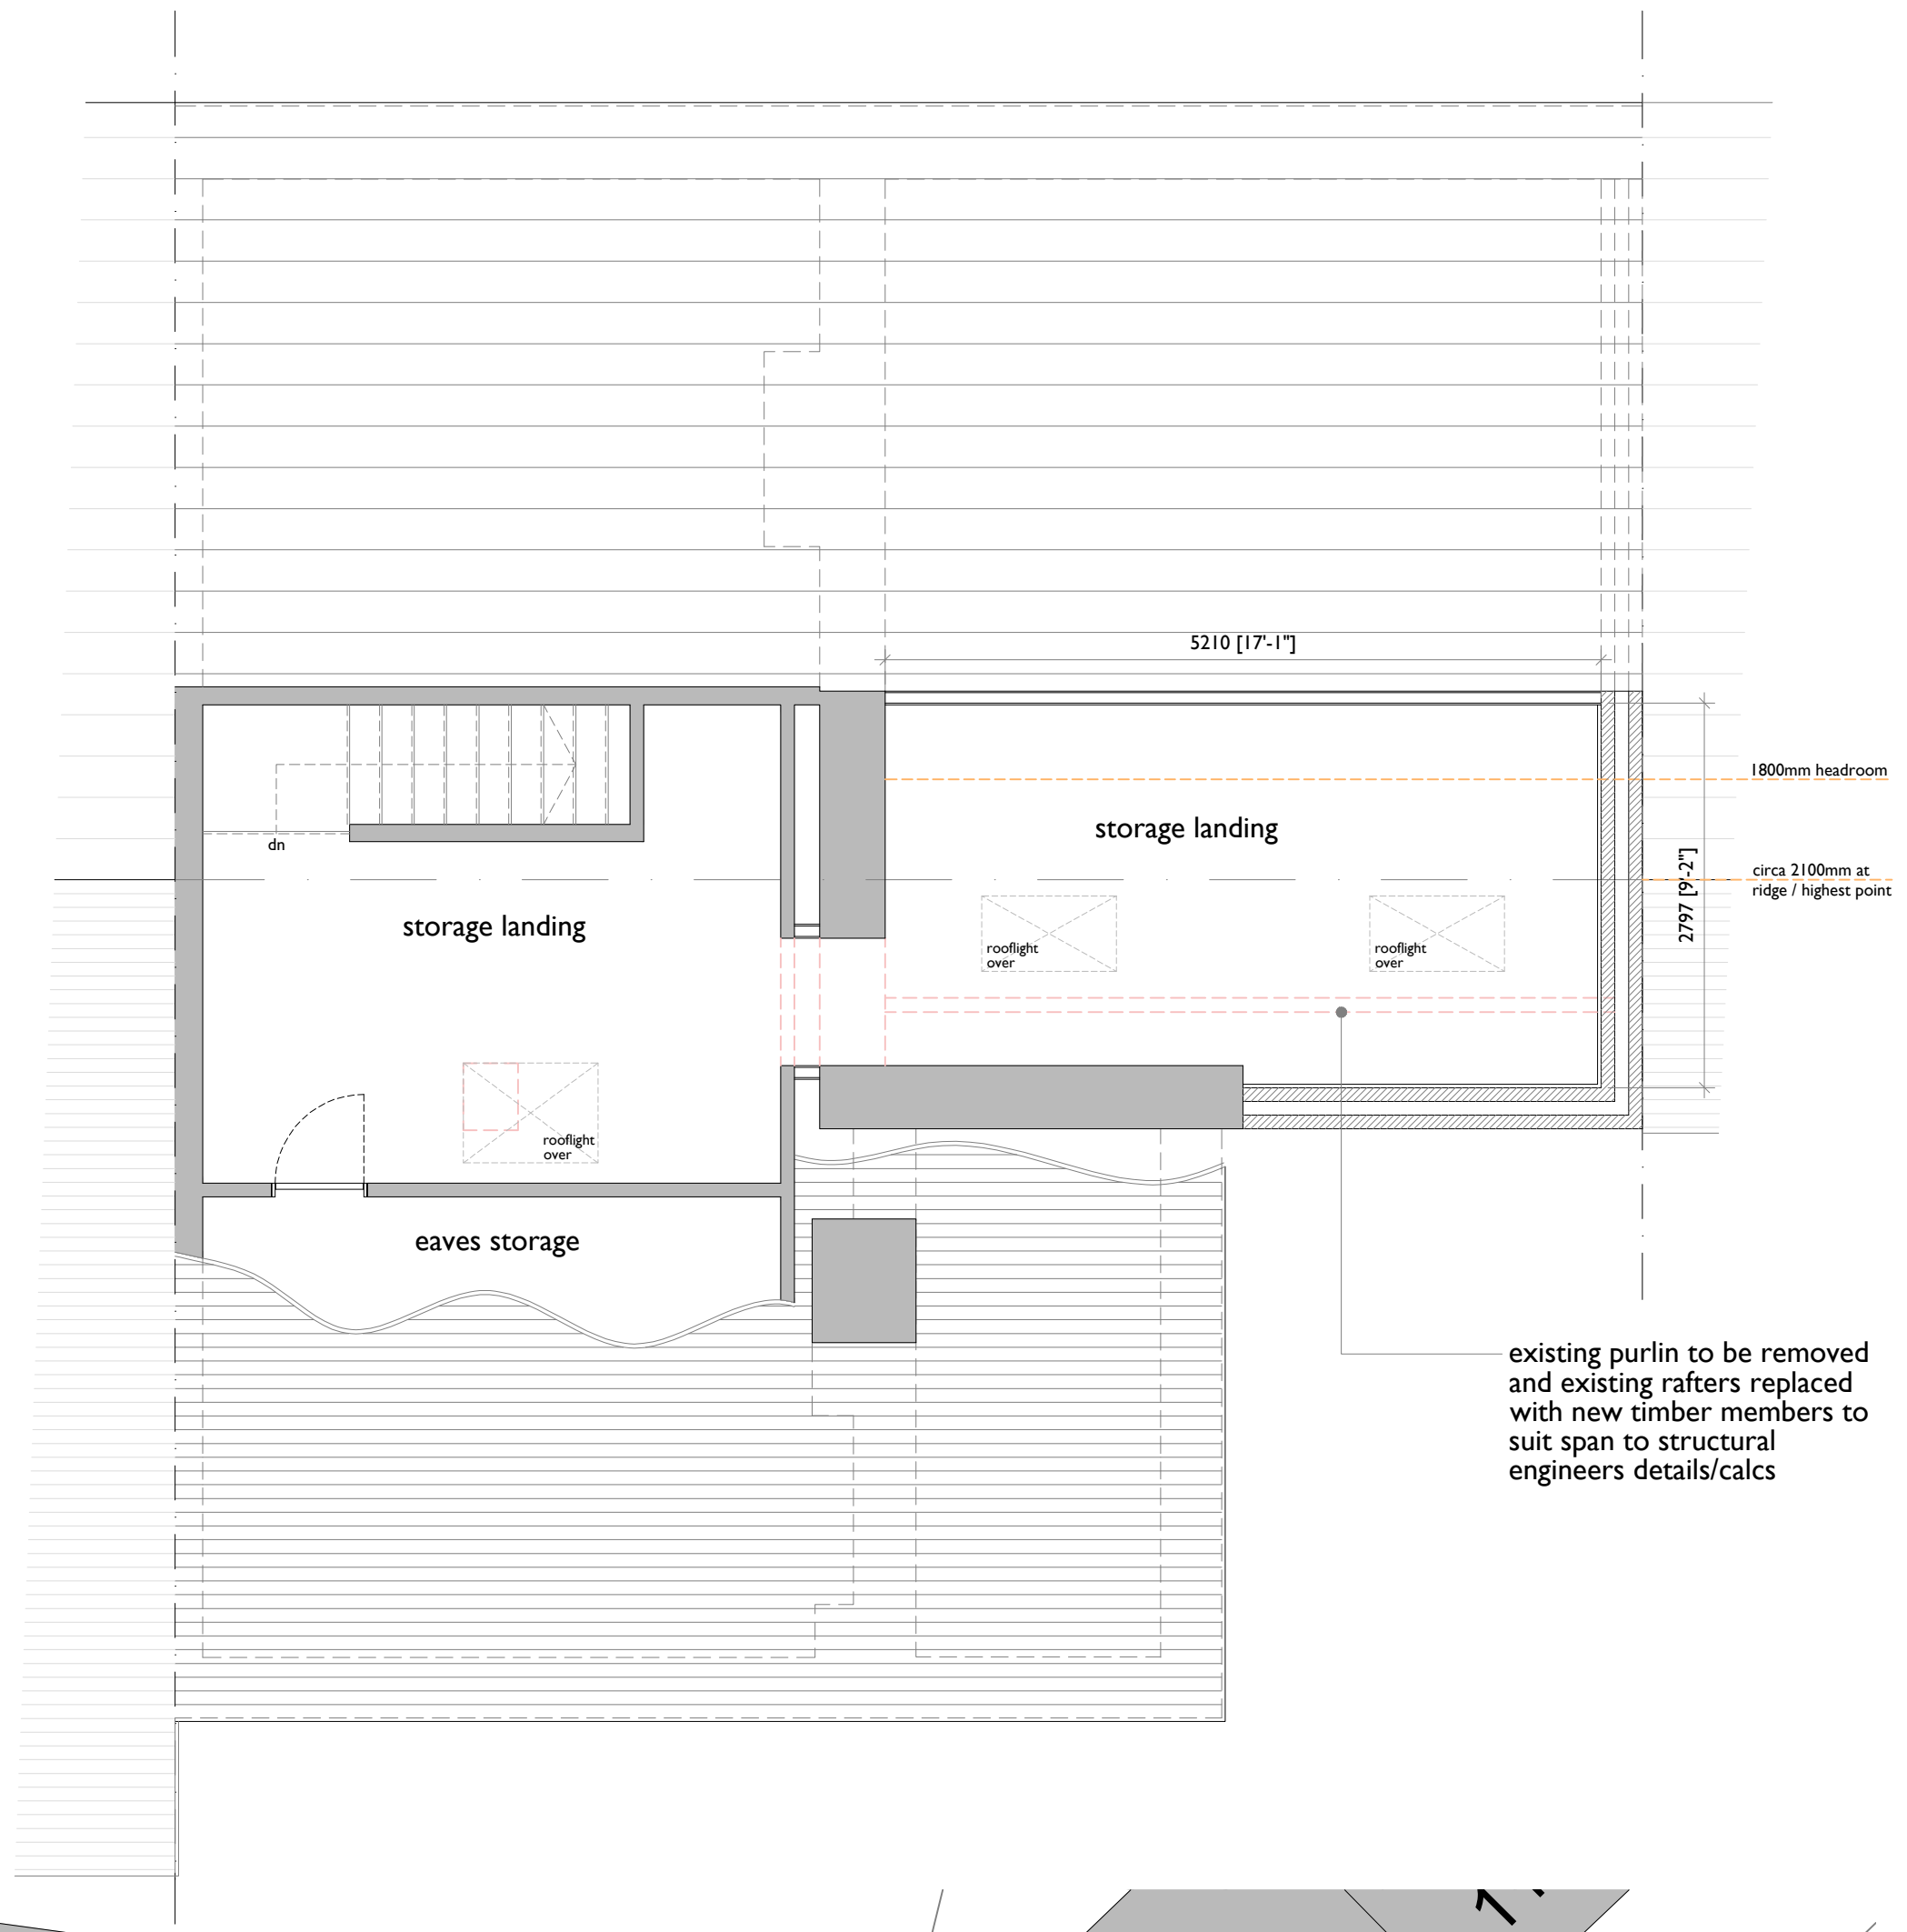

proposed second floor plan

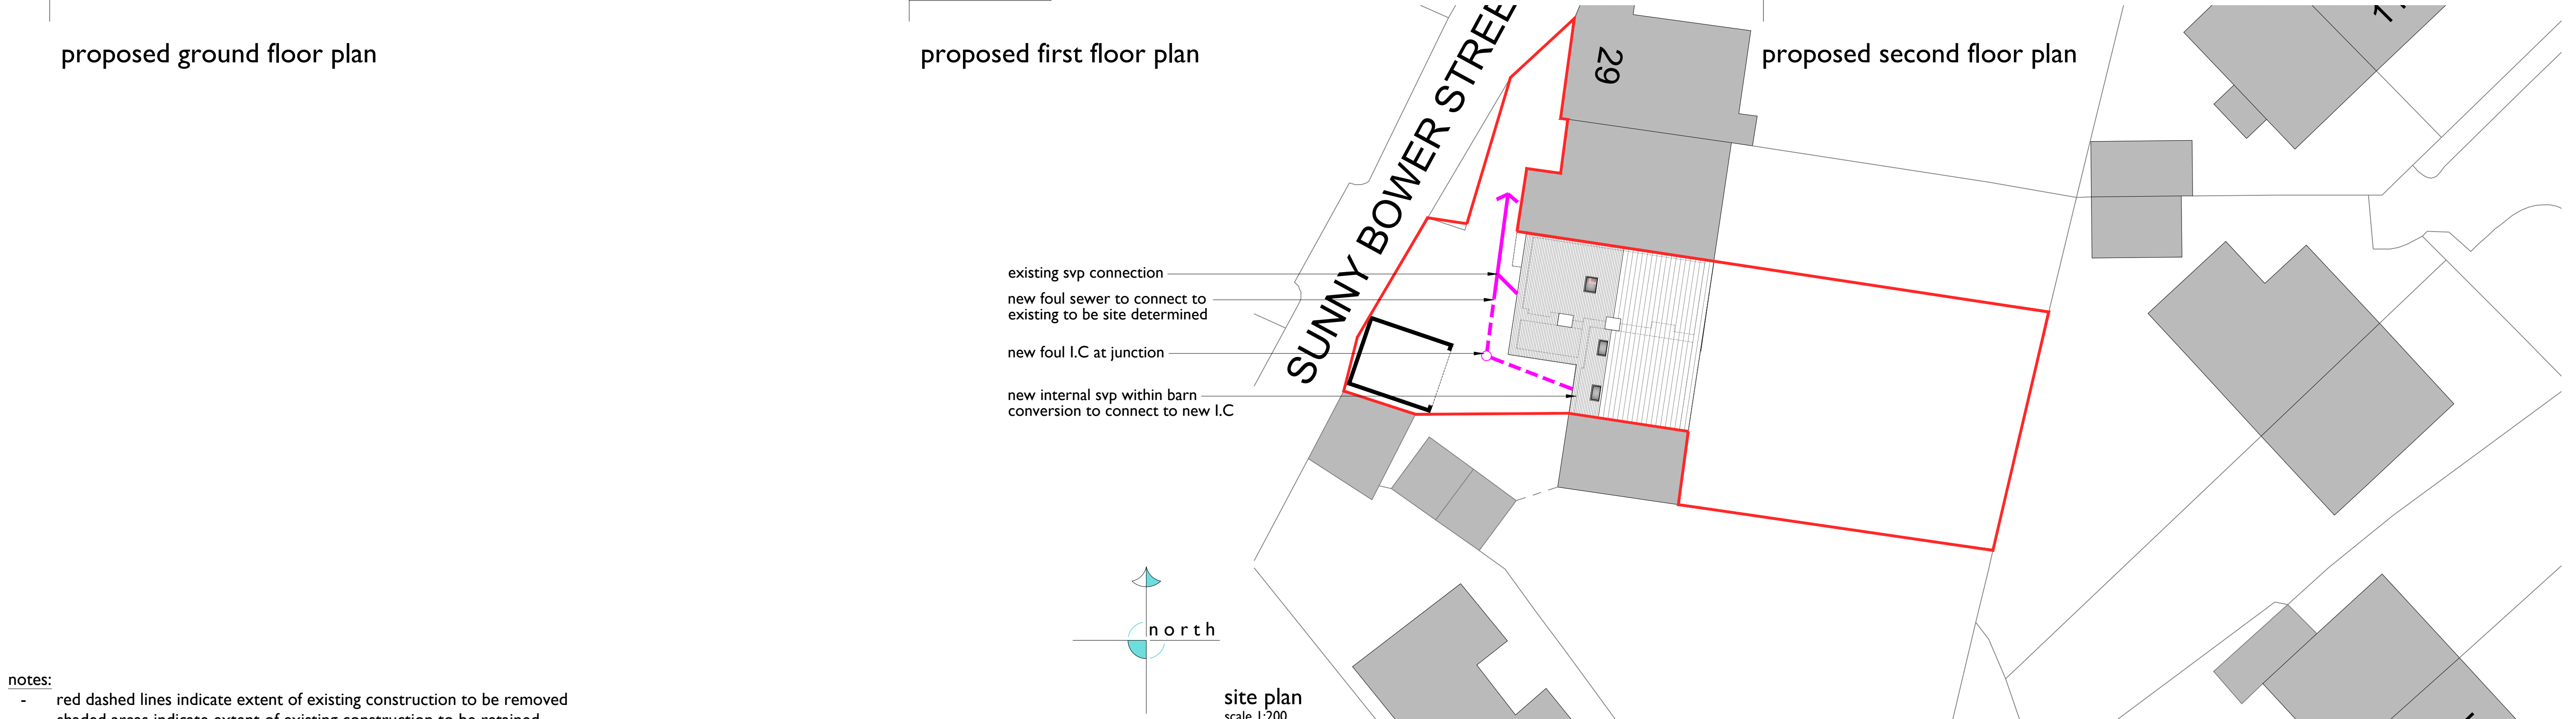

- notes:
- red dashed lines indicate extent of existing construction to be removed
 - shaded areas indicate extent of existing construction to be retained

SKY architecture, design & consulting	e: james@skyarchitecture.co.uk	Client Chris and Stacey Sudders	Drawing Title Proposed Plans	Job Number 23001	Date May 2024	Paper Size A1	Revision A - Updates to red line boundary - July 2024
	t: 07743644720	Site Address 33 Sunny Bower Street, Tottington, BL8 3HL		Drawing Number 101 revA	Stage Planning	Scale 1:50	
	w: www.skyarchitecture.co.uk						