


THE BUILDER MUST CHECK THE SITE AND THE APPROVED DRAWINGS BEFORE COMMENCING THE WORKS AND MUST TAKE ANY WORKING MEASUREMENTS AS NECESSARY. ANY DISCREPANCY IN THE DRAWING MUST BE REPORTED TO THE CLIENT .

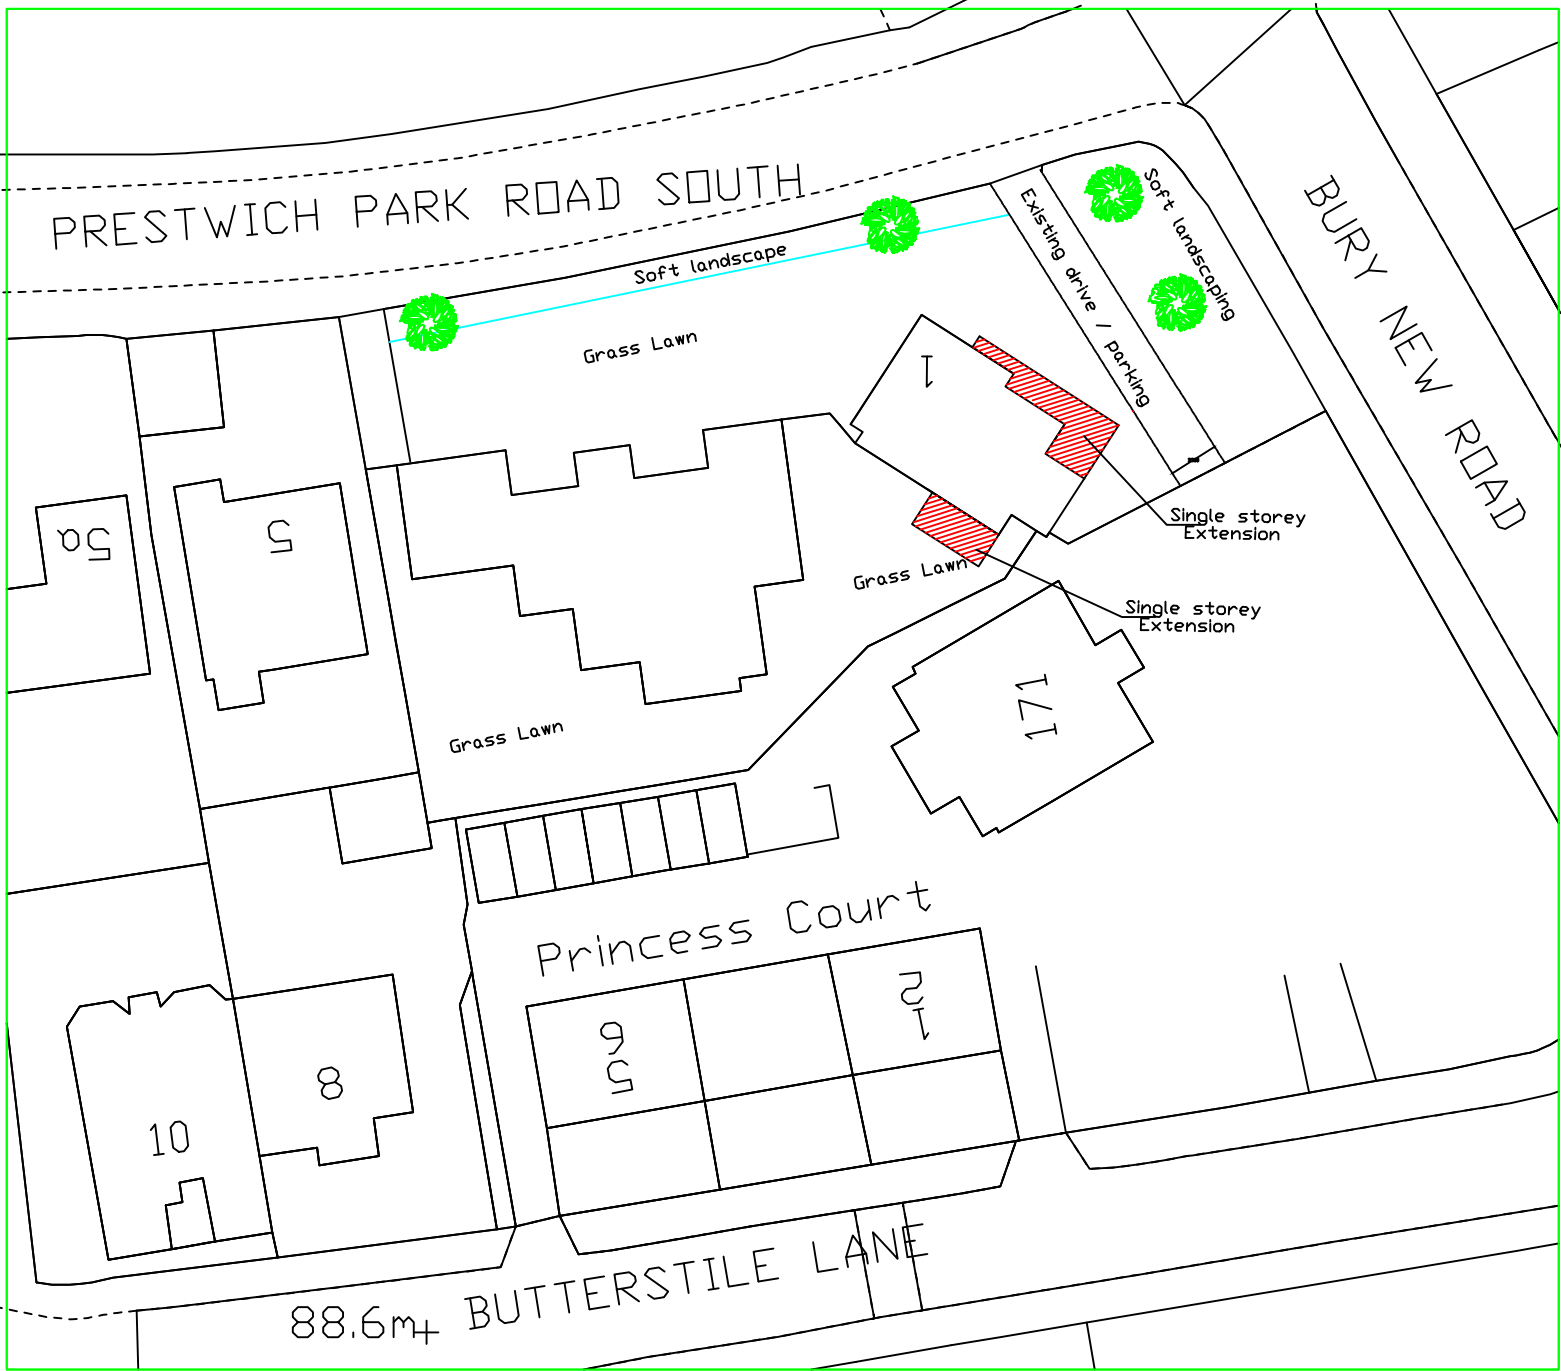

H S H

Date	Rev	Description	
H S H Engineering Design Services 428 Cheetham Hill Road Cheetham Manchester M8 9LE. UK 0161 7956385, 07940197 333			
Project title	Proposed ground floor extension including a dormer at the rear to create an additional living space.		
Client	Dr Rehana Rehman		
Dwg. title	Proposed Site Plan		
Dwg. no.	Sheet no.	Scale	Job no.
10		1:500 A3	
1 Prestwich Park Road M25 9PF			
Drawn by	Checked by	Approved by	Date
TZ			Oct 2022