






EXISTING PLAN

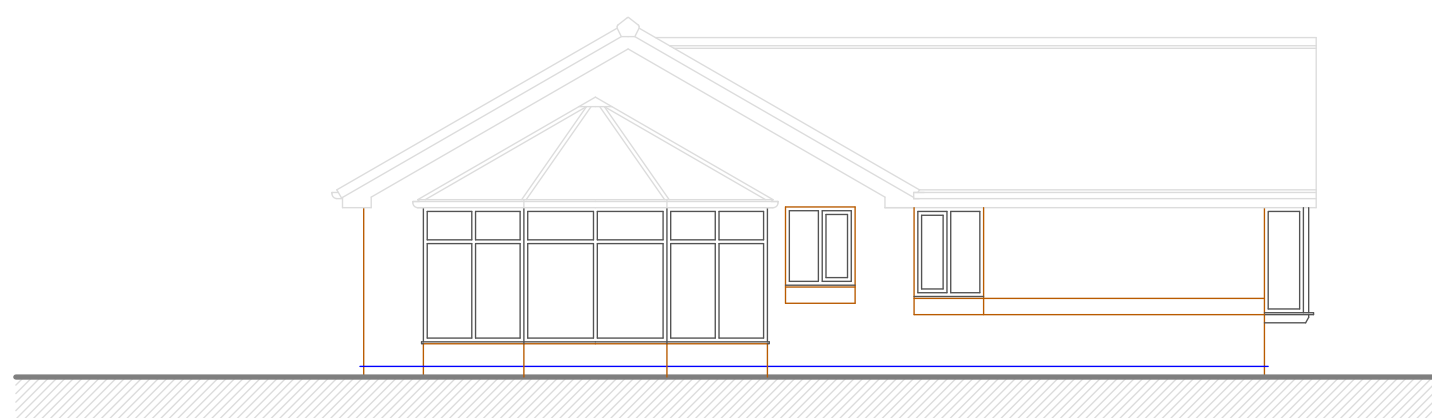


EXISTING REAR ELEVATION




EXISTING NORTH ELEVATION

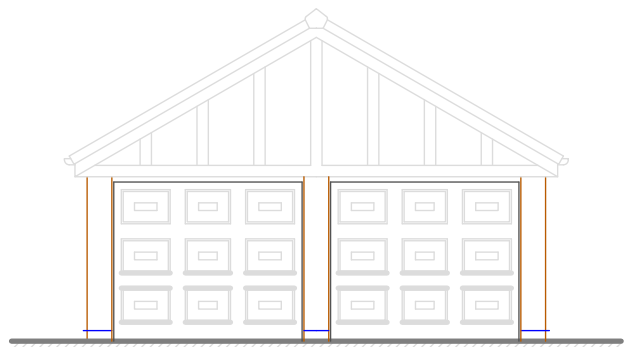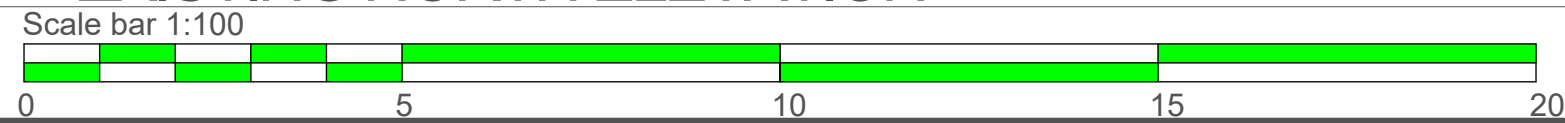

EXISTING SOUTH ELEVATION

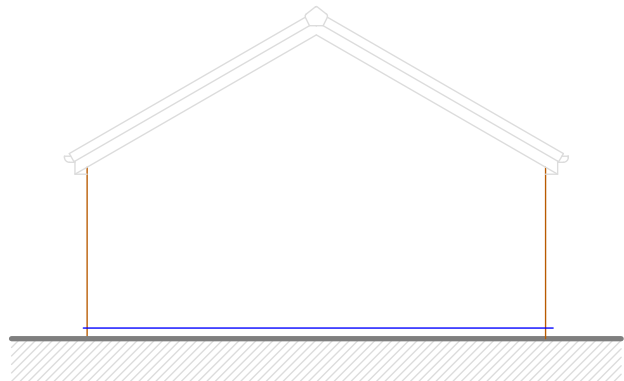


EXISTING NORTH ELEVATION

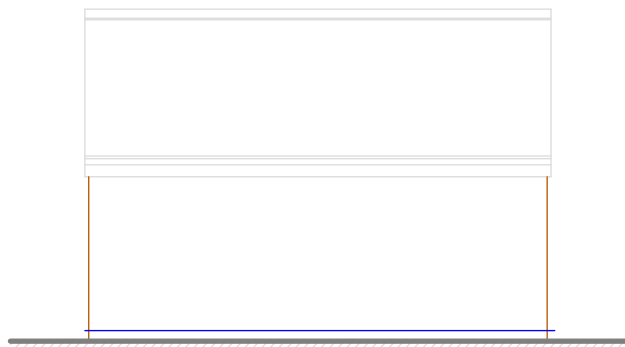


EXISTING WEST ELEVATION







EXISTING EAST ELEVATION

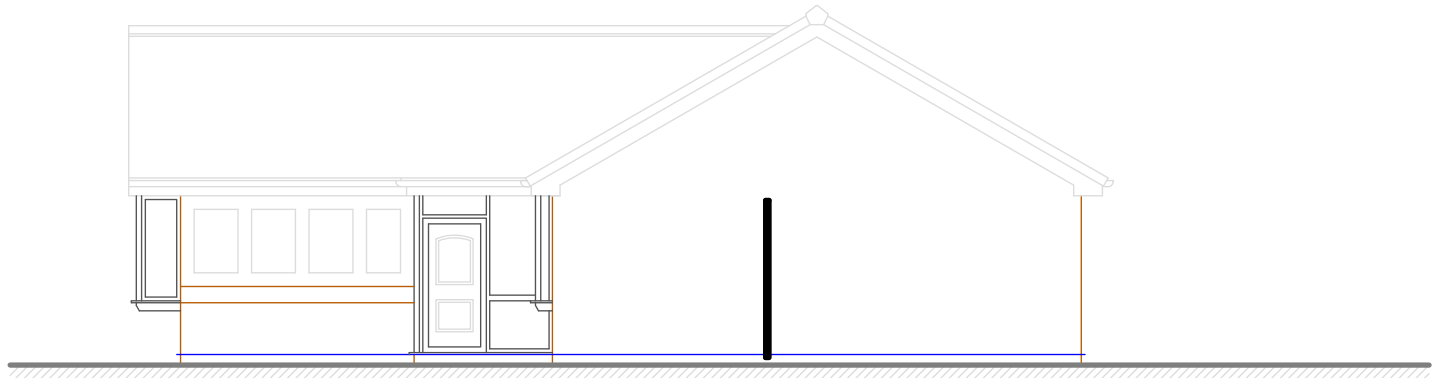

EXISTING SOUTH ELEVATION

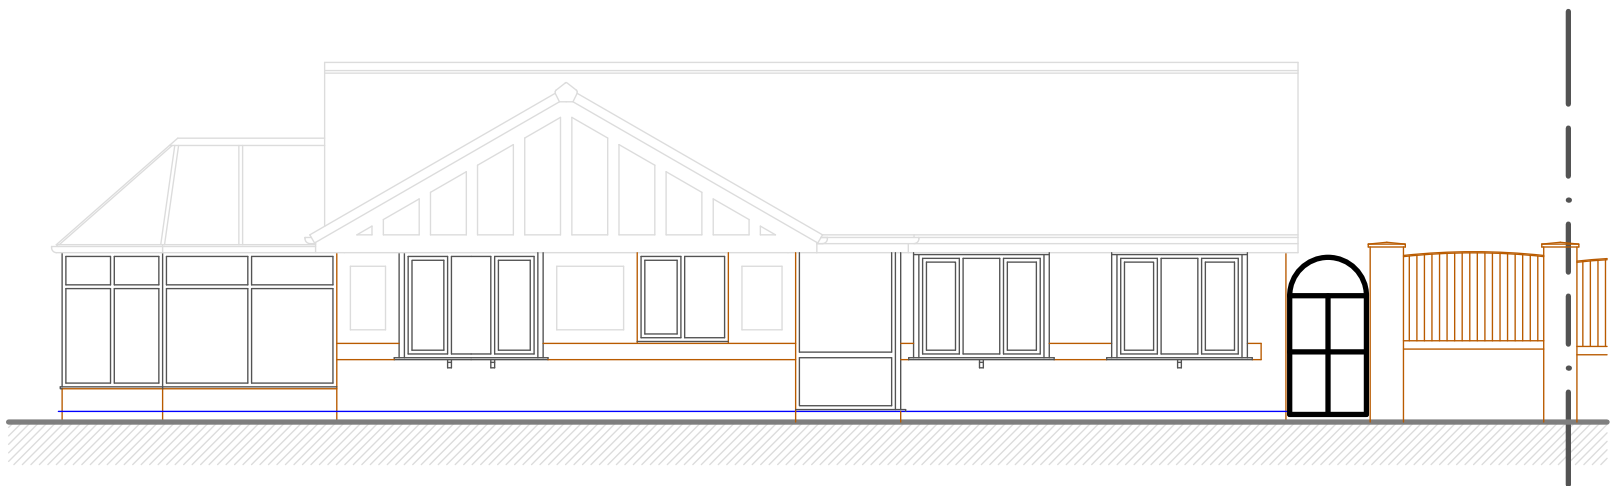

EXISTING FRONT ELEVATION

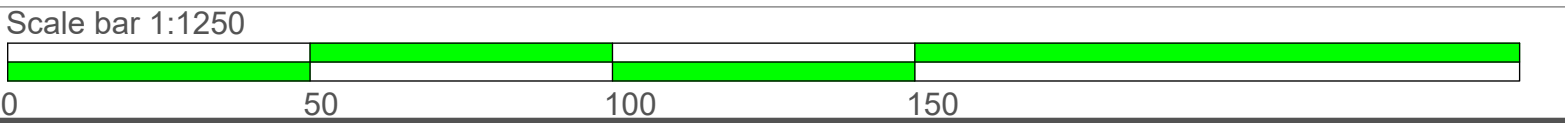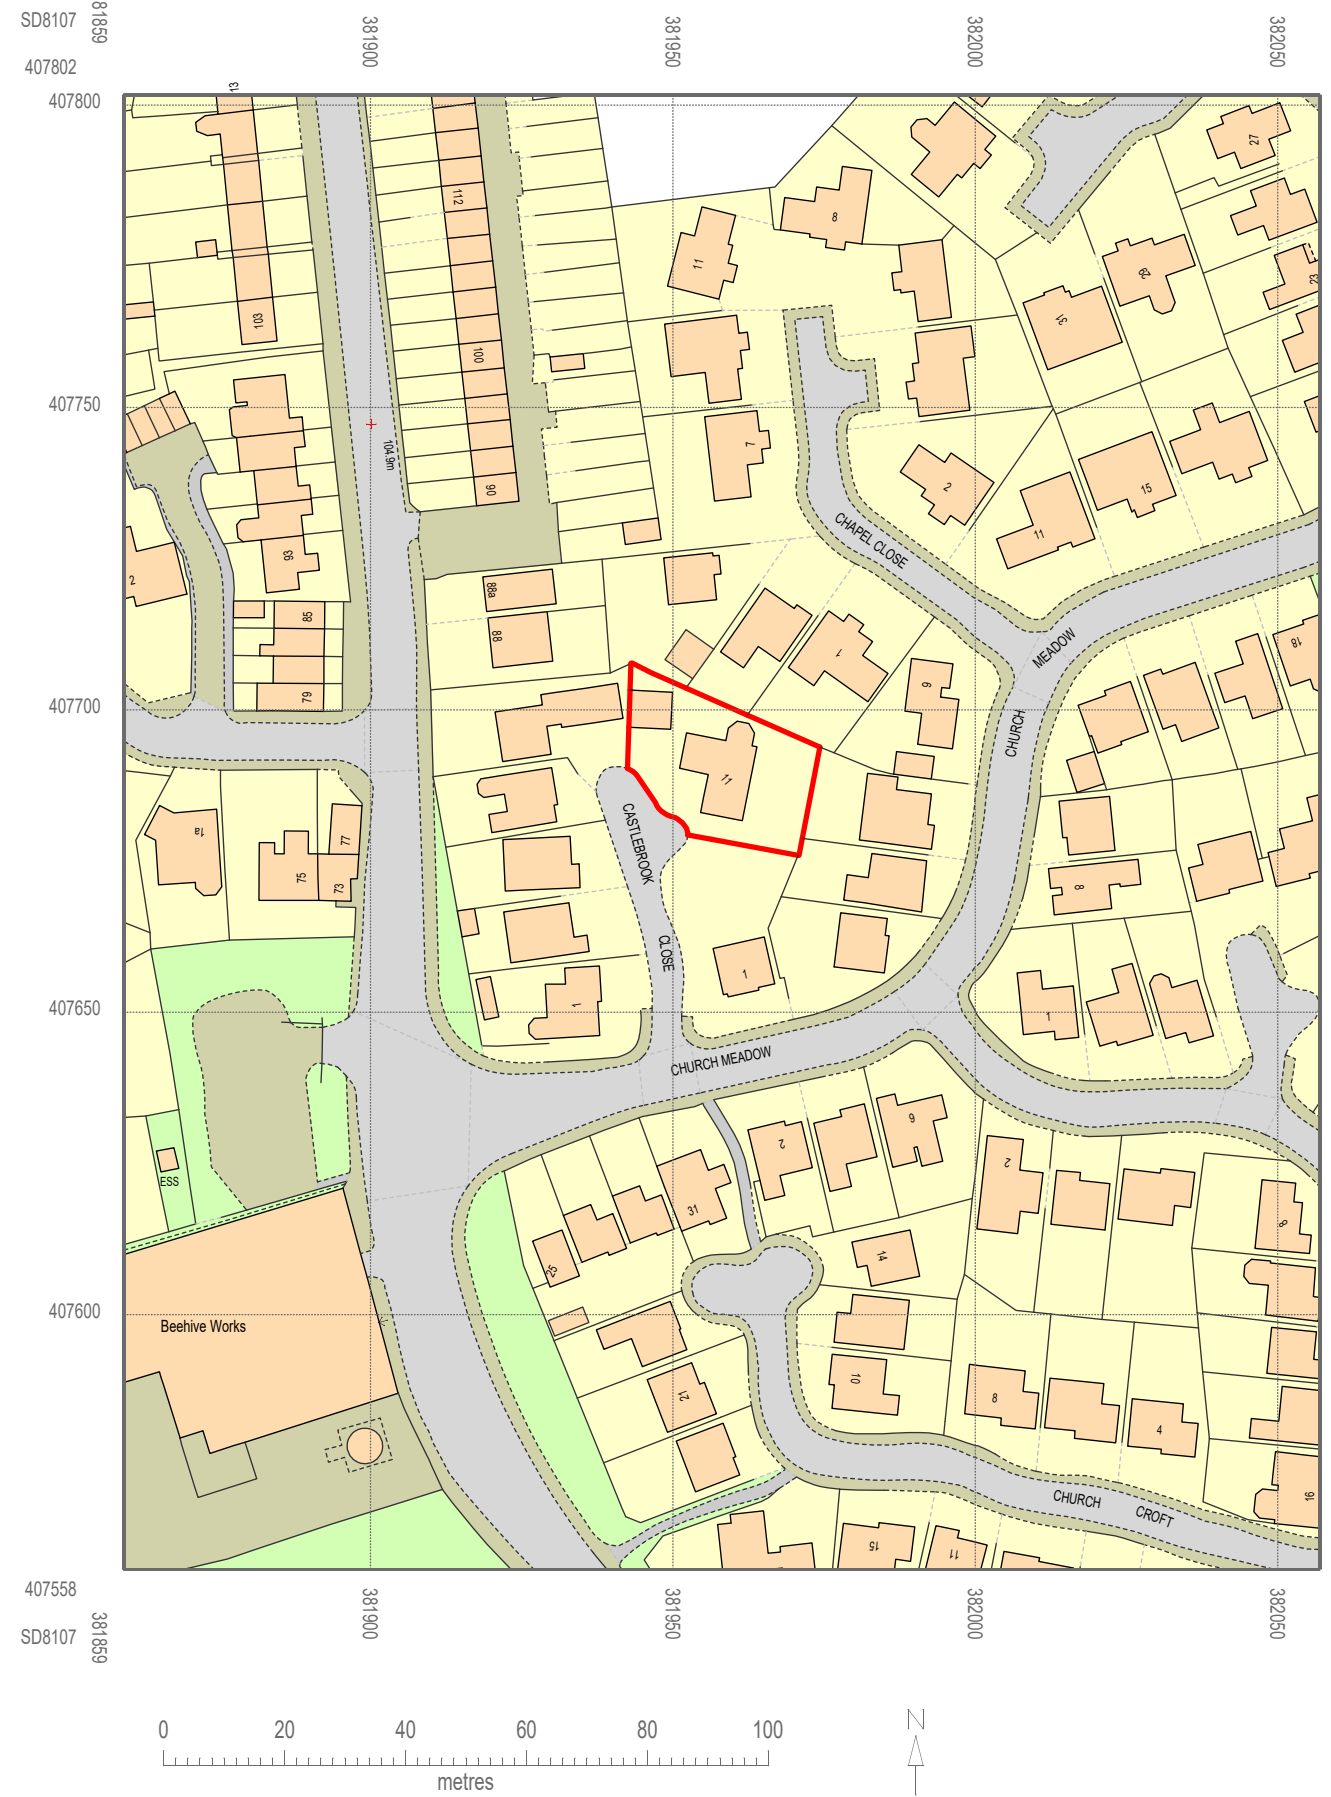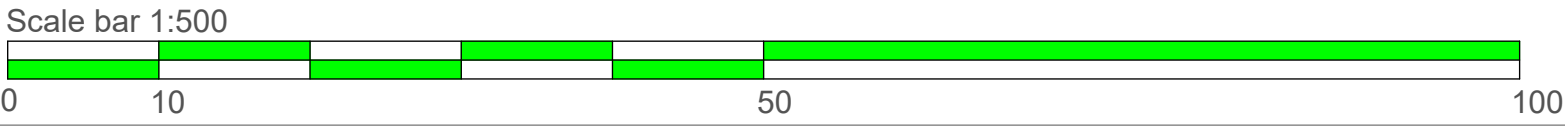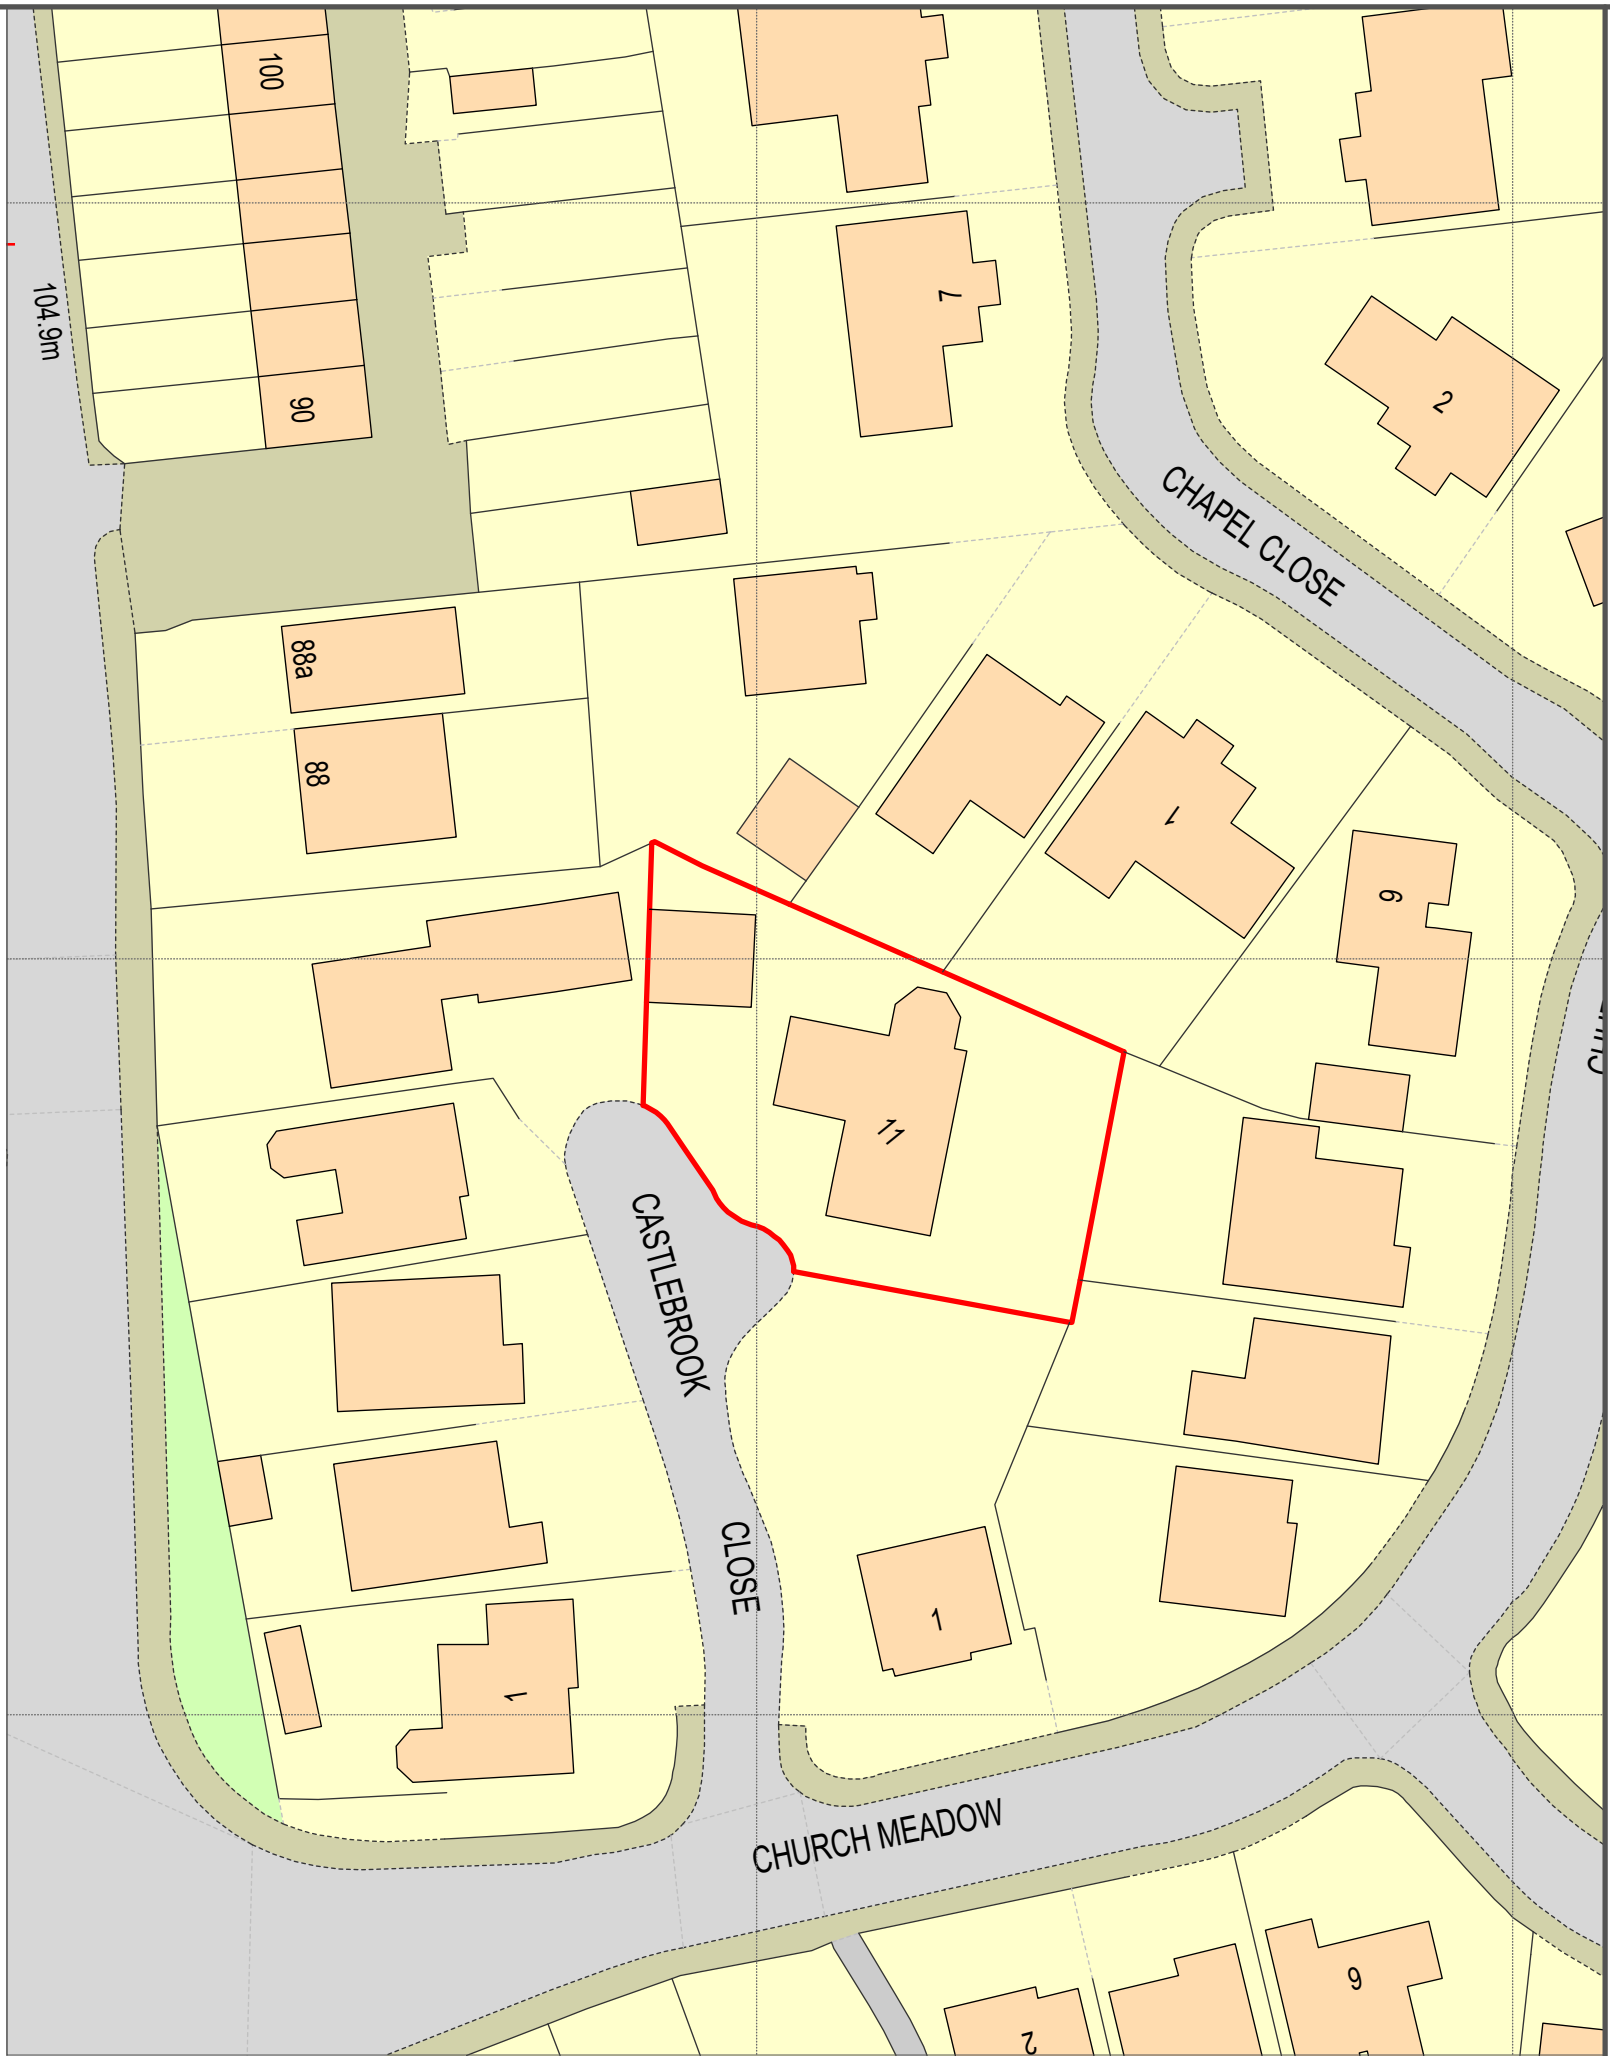

Notes
All works to be in accordance with the current Building Regulations and British Standards, and to the satisfaction of the Building Control Officer and Planning Officer where applicable.

All materials are to be used and installed in accordance with the relevant manufacturer's instructions and recommendations. The quality of any materials shall not be any lower than that defined in the relevant British Standard, or that the material has been satisfactorily assessed by an appropriate independent authority.

All drawings are the Copyright of JPL Design and Construct. This drawing may not be copied by any third party without prior permission.

Rev.	Description	Date	By



JPL Design and Construct Ltd.

www.jpldesignandconstruct.co.uk
E-mail jp@jpldesignandconstruct.co.uk
12, Ormskirk Close, Seddons Farm,
Bury, BL8 2JG
Telephone 0161 272 0643

Client Mr. & Mrs. S. Scott,
11, Castlebrook Cl.,
Unsworth,
BL9 8JE

Site 11, Castlebrook Cl.,
Unsworth,
BL9 8JE

Project Rear single storey extension; front
porch; rendering & cladding to
elevations

Title Existing Plans and Elevations

Scale at A1 As stated	Date 12.01.20.	Drawn JP	Checked JP
Project no. SCO0005	Drawing no. LE01	Revision	