






This drawing is the copyright of MTC Design and is not to be reproduced without permission

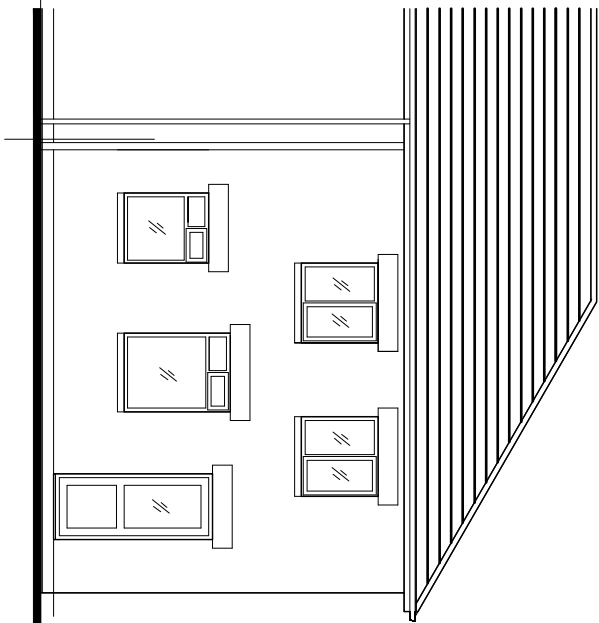


EXISTING REAR ELEVATION.

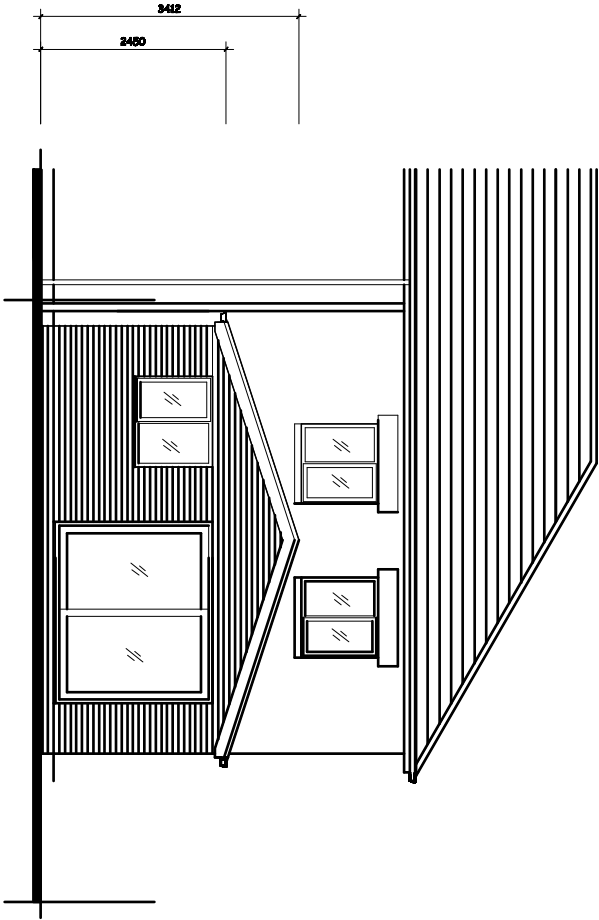

PROPOSED REAR ELEVATION.

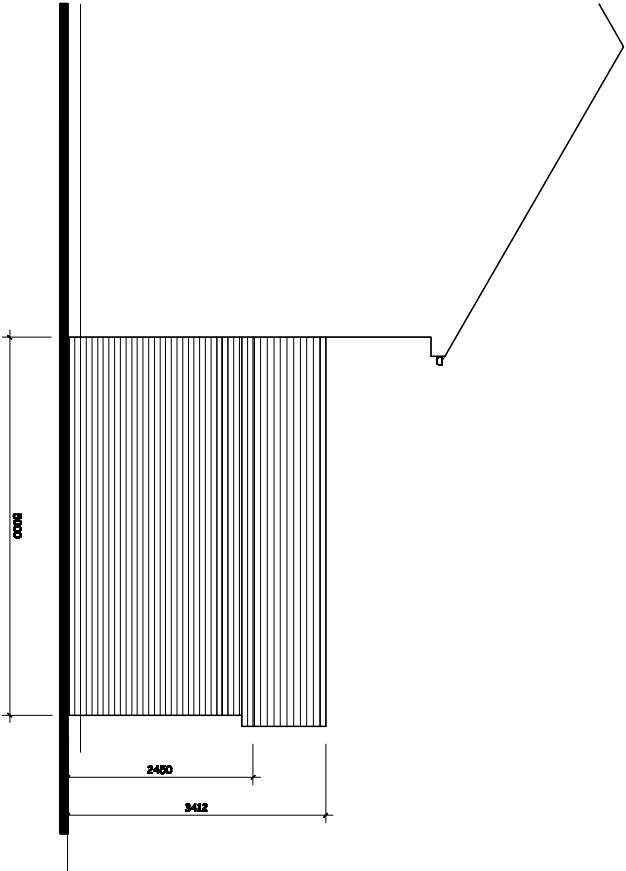

PROPOSED SIDE ELEVATION.

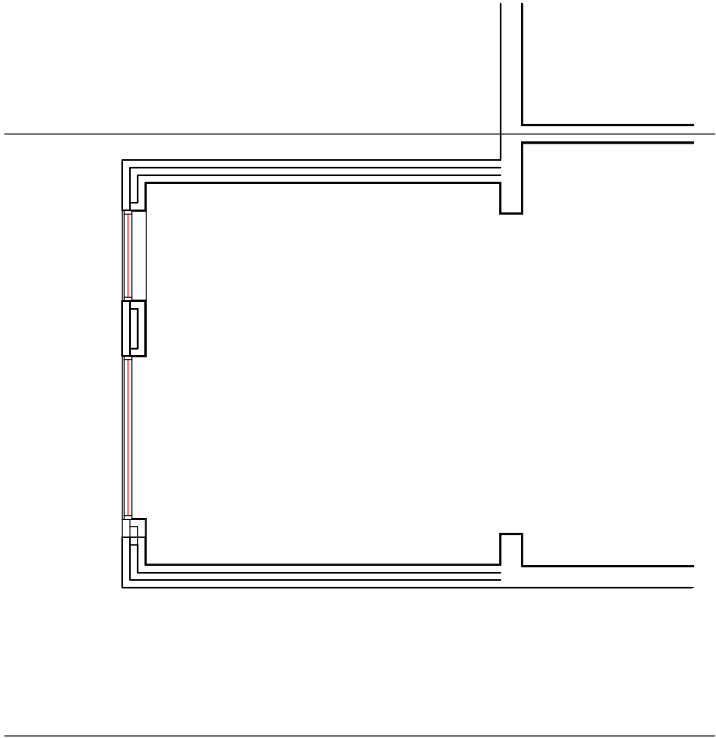

PROPOSED GROUND FLOOR PLAN.

Revision	Title :	Project :	MTC Designs
	PRIOR APPROVAL FOR A LARGER HOME EXTENSION.	22, SAVILLE ROAD, RADCLIFFE, MANCHESTER, M28 4JX	31 Edend Drive Bolton BL6 6TB T: 01204 418714 M: 0770025014 Email: mitchell@mtc-design.co.uk
			Scale 1:100 @ A3 Date: June 2024.
			Drawing No: LHE01