


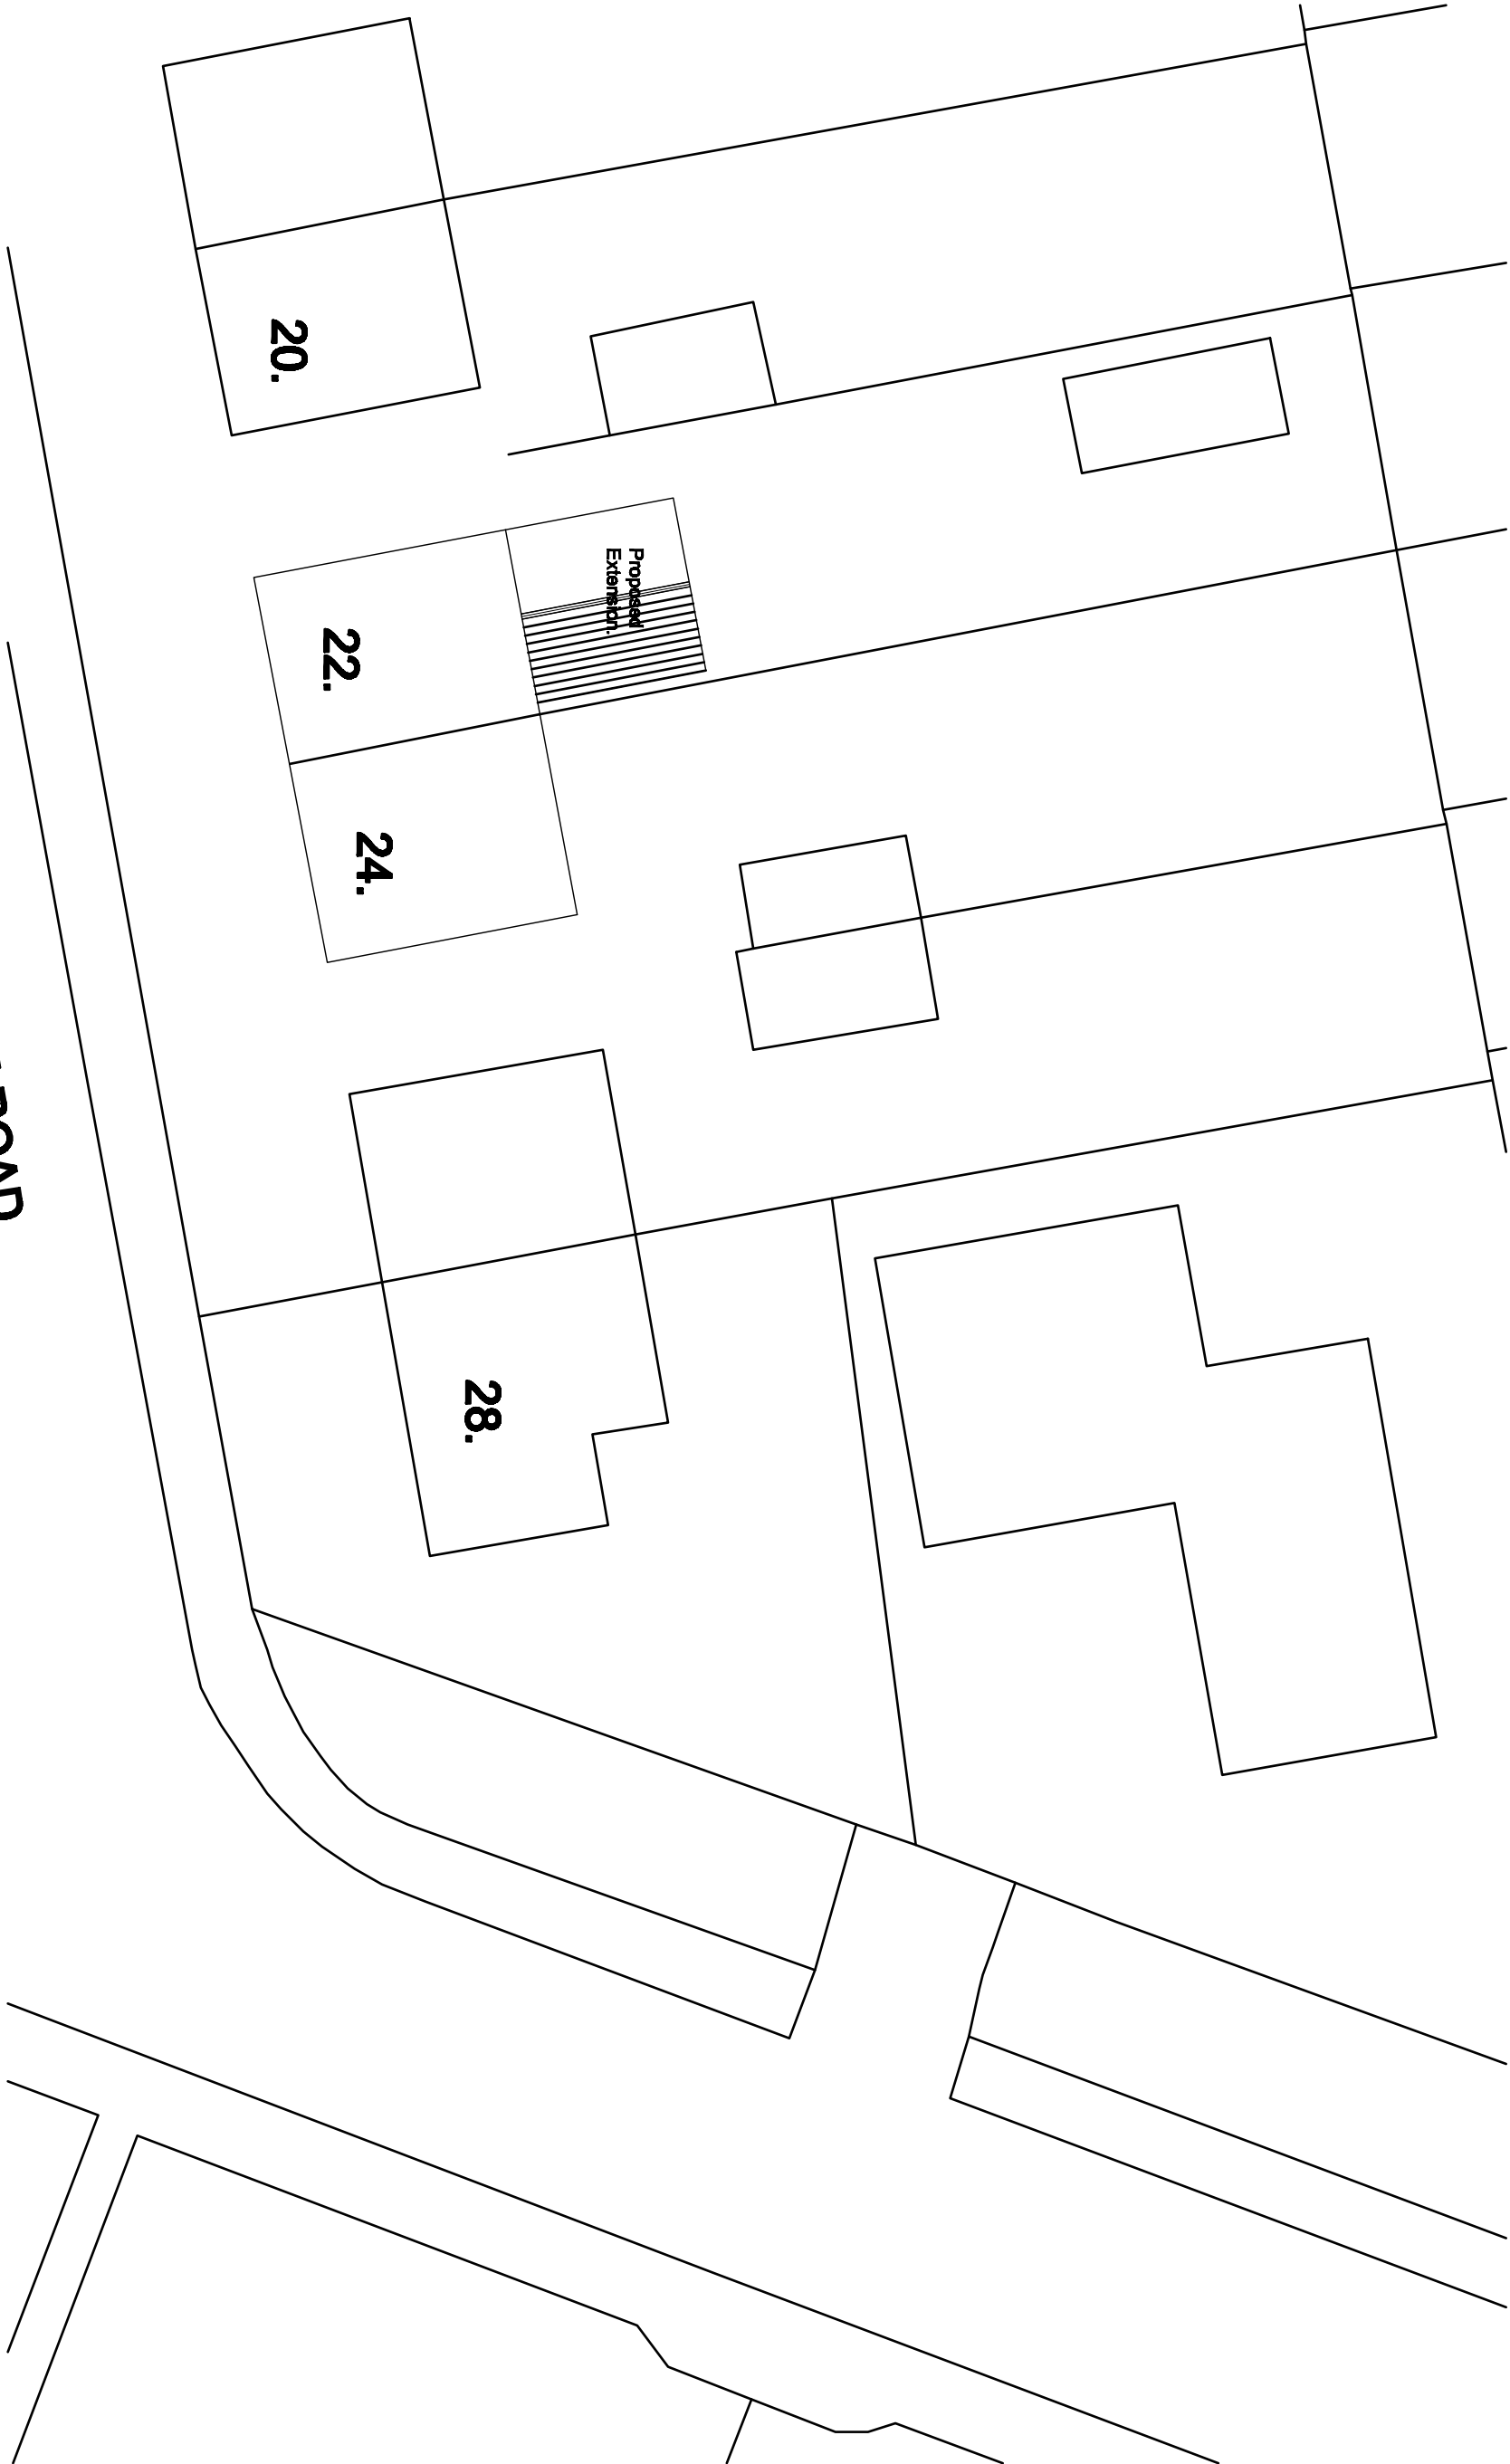

SAVILLE ROAD.

PROPOSED SITE PLAN.

Revision.	Title :	Project :	MTC Designs
	PRIOR APPROVAL FOR A LARGER HOME EXTENSION.	22, SAVILLE ROAD, RADCLIFFE, MANCHESTER, M26 4JX	31 Biddul Drive Bolton BL5 6TB T: 01204 419714, M: 0770000014 Email: info@mtcdesigns.co.uk Scale: 1:200 @ A3 Date: June 2024
			Drawing No: LHE02