




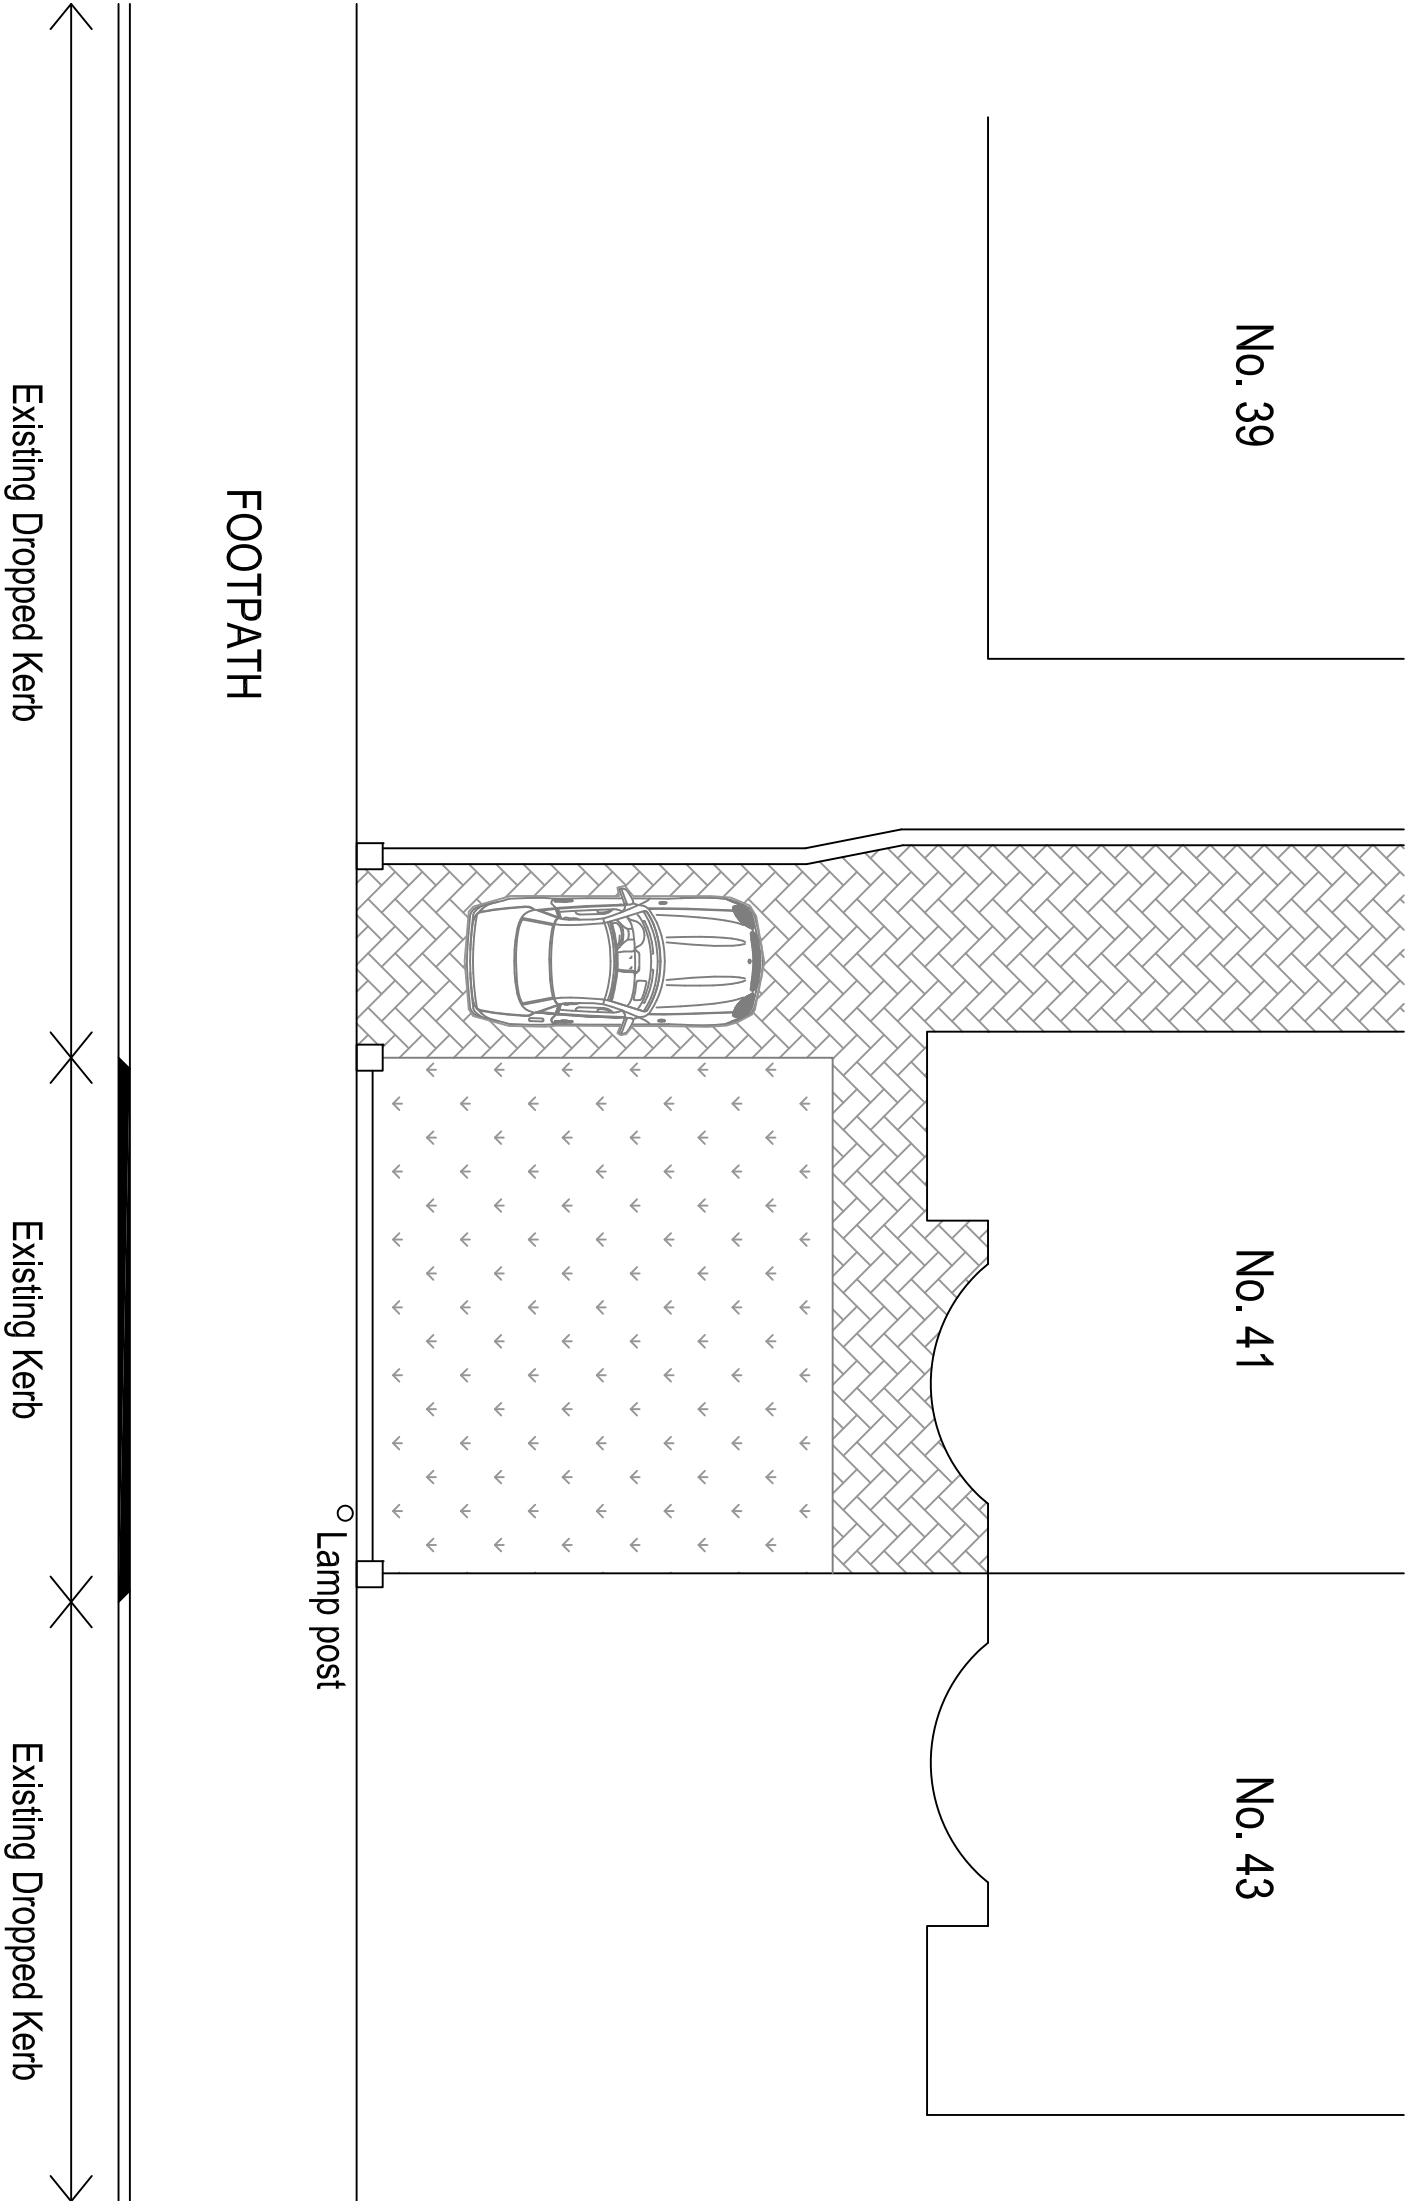


EXISTING PLAN 1:100

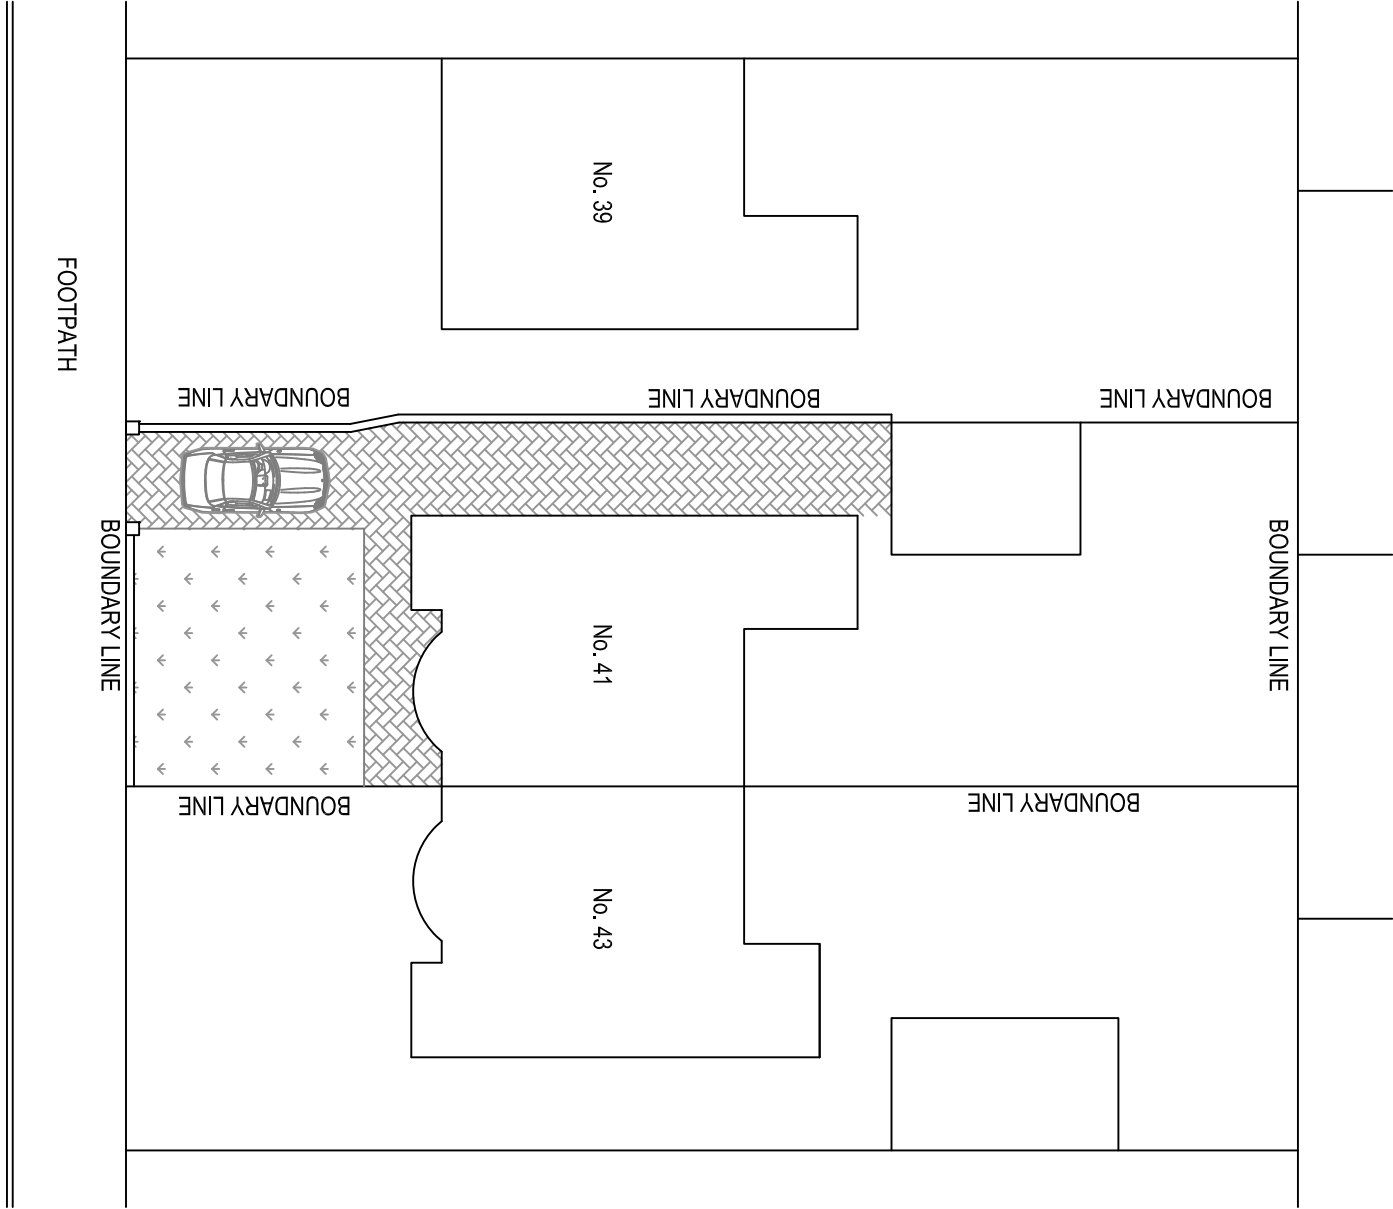



EXISTING SITE PLAN 1:200

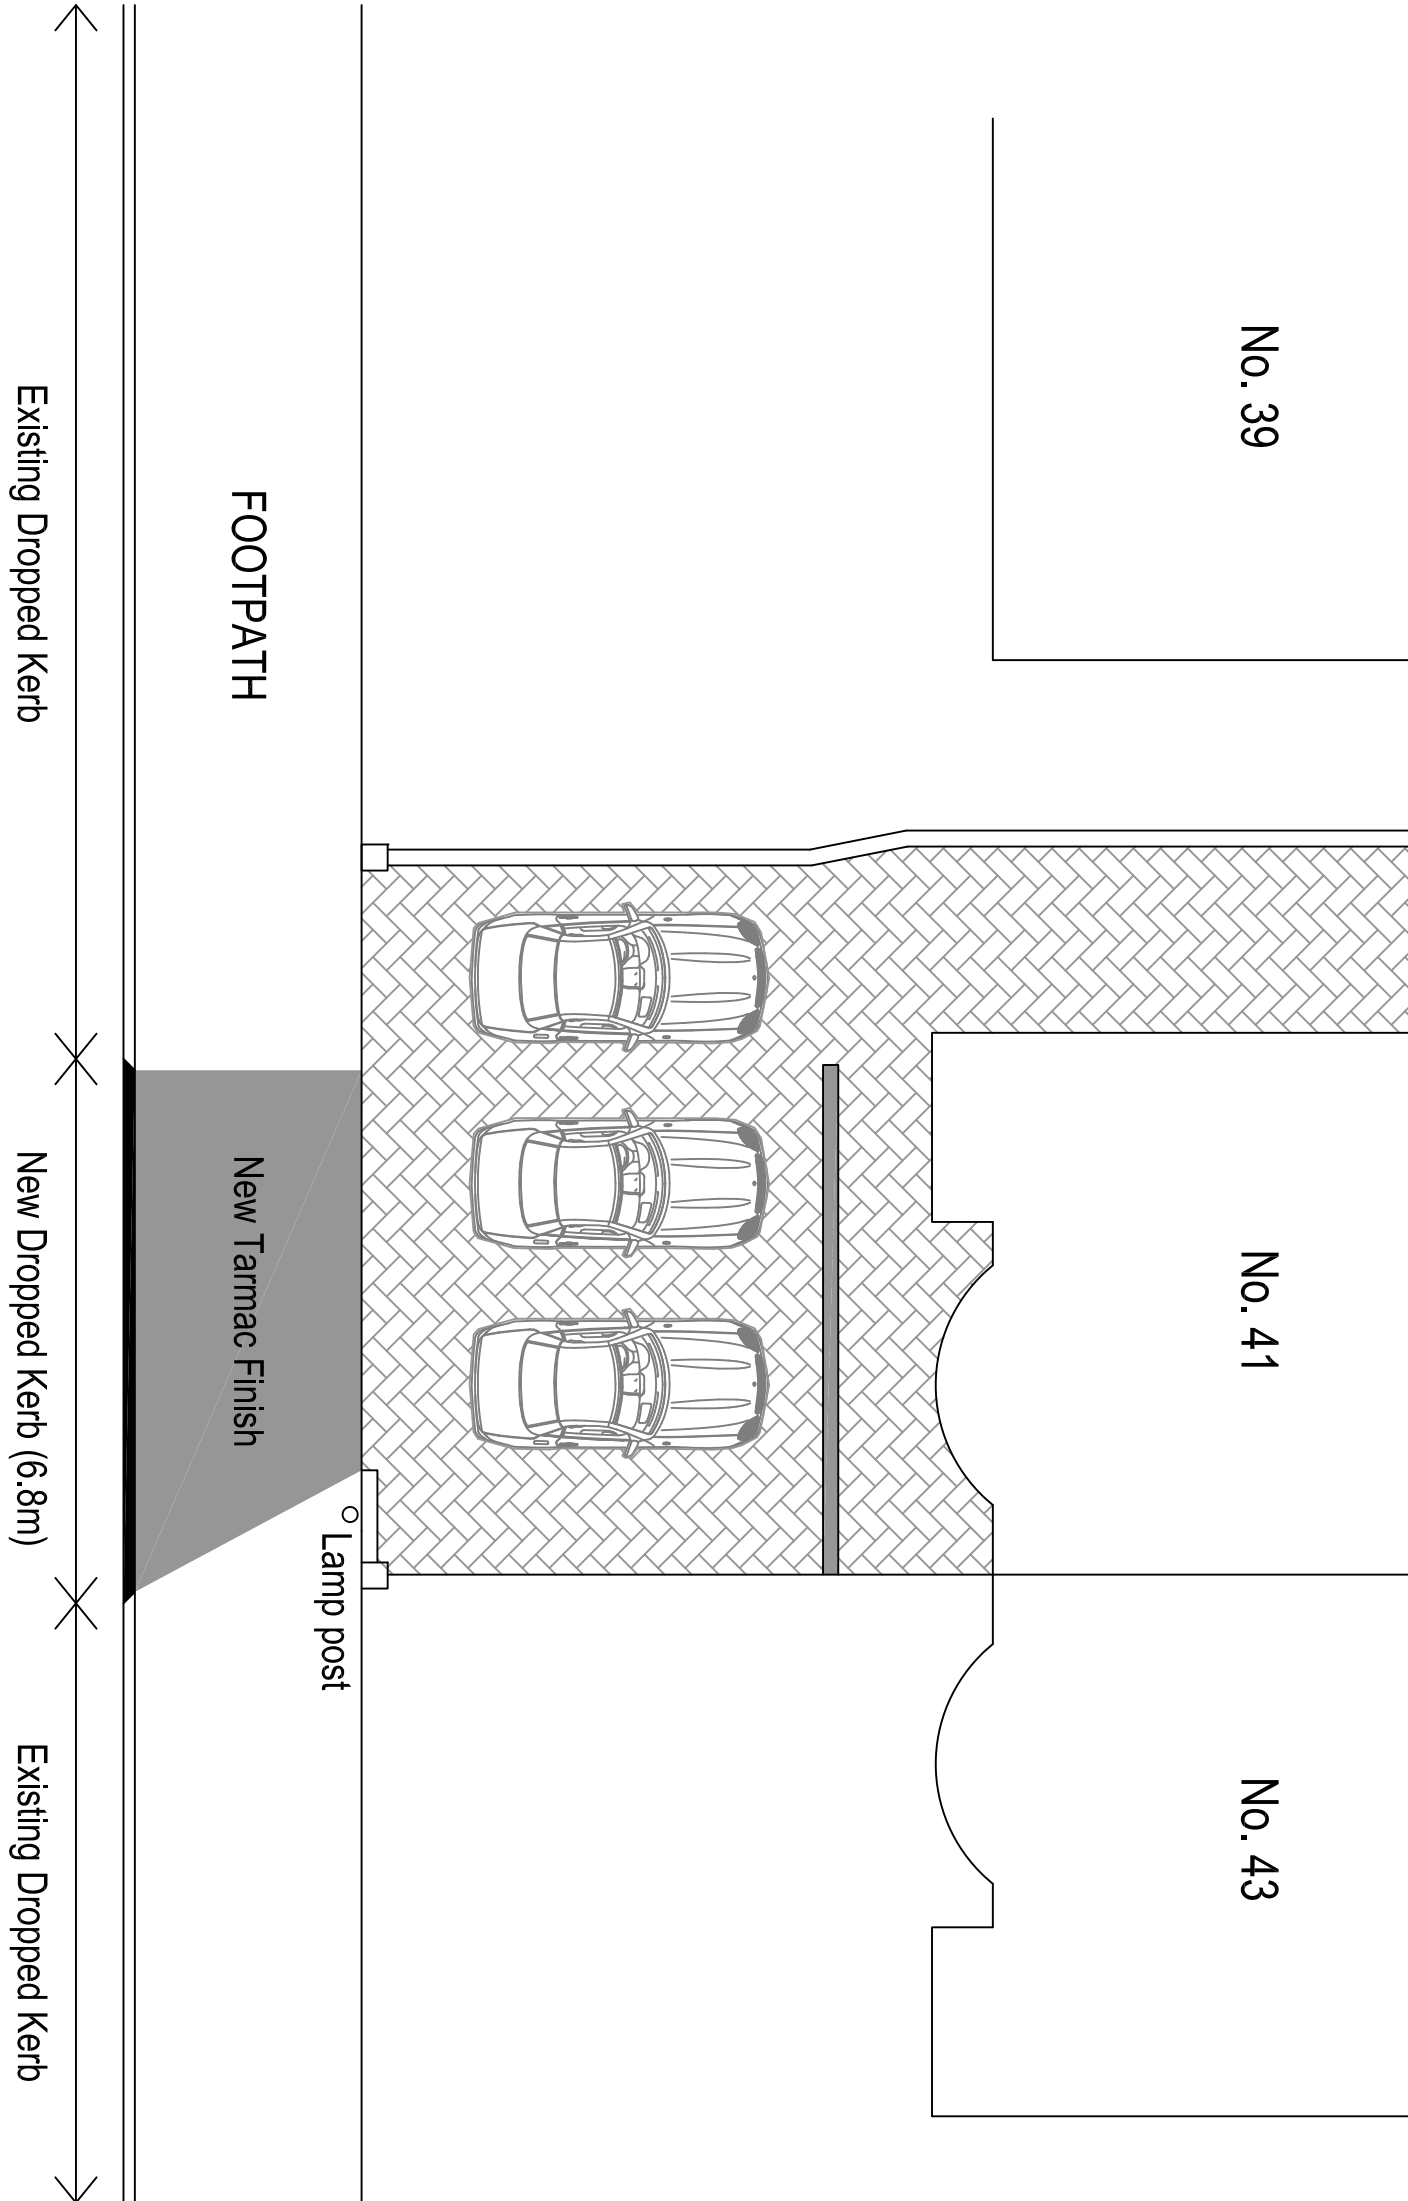

PROPOSED PLAN 1:100

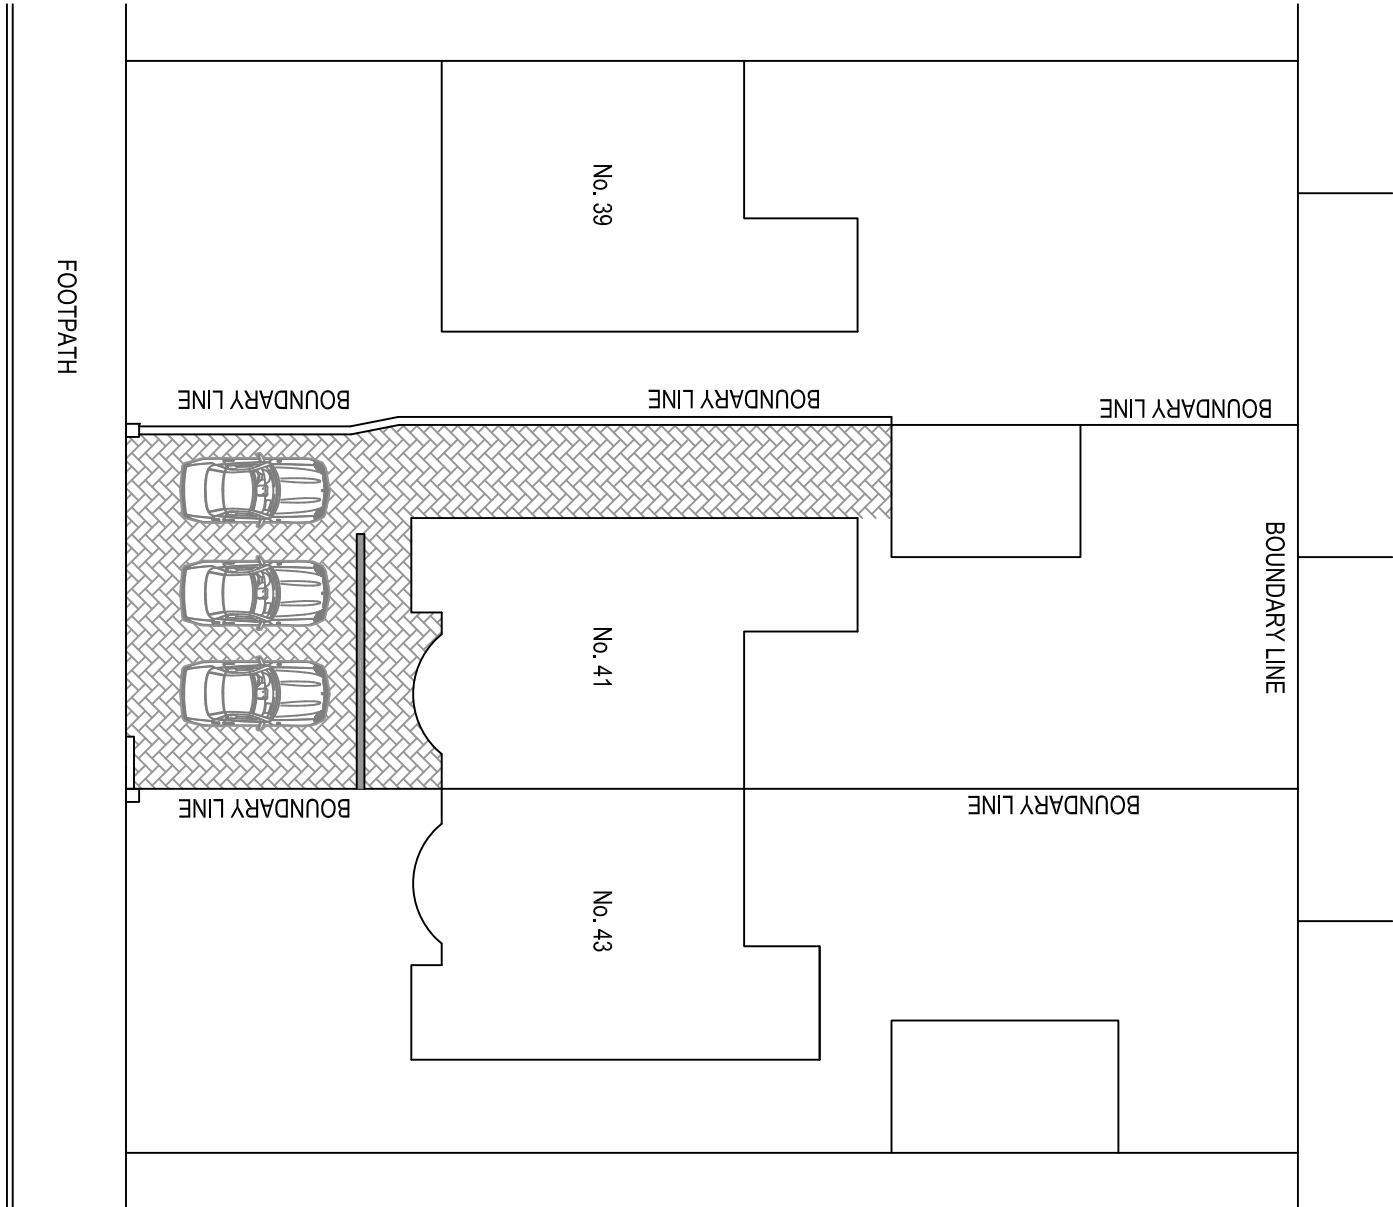

PROPOSED SITE PLAN 1:200

 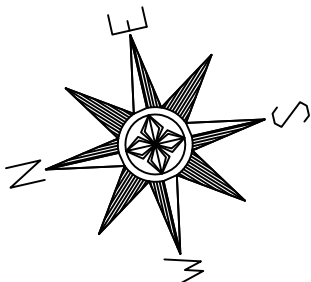

41 Radcliffe New Road Whitefield M45 7QZ
Existing & Proposed Plans
Drawn: CDW Scale: 1:100 & 1:200 @ A1 Date: May 2023
2612_WH1_01_Planning