




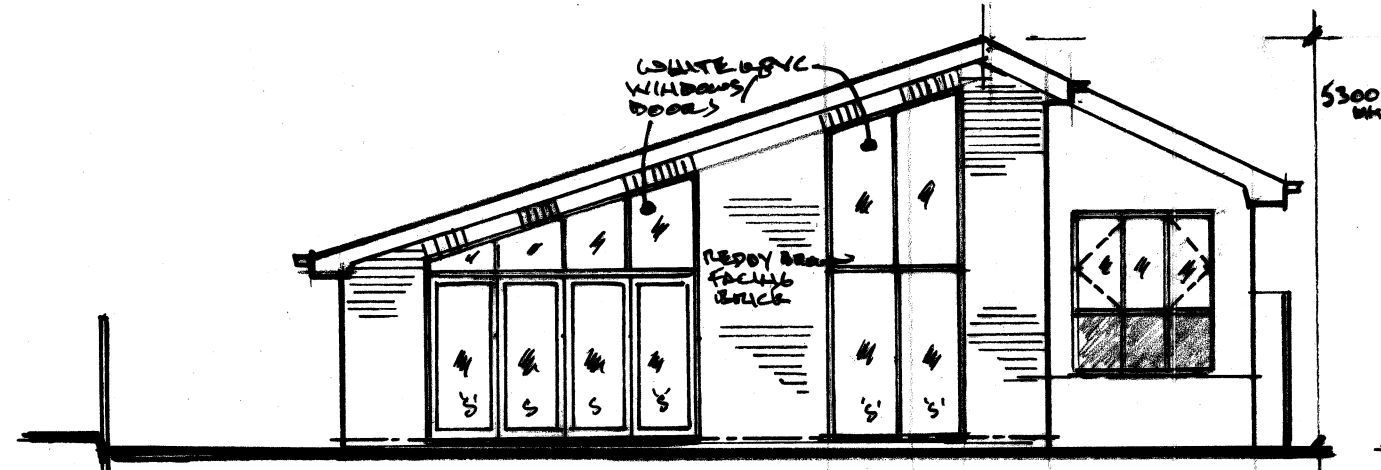


PROPOSED REAR ELEVATION 1:100.

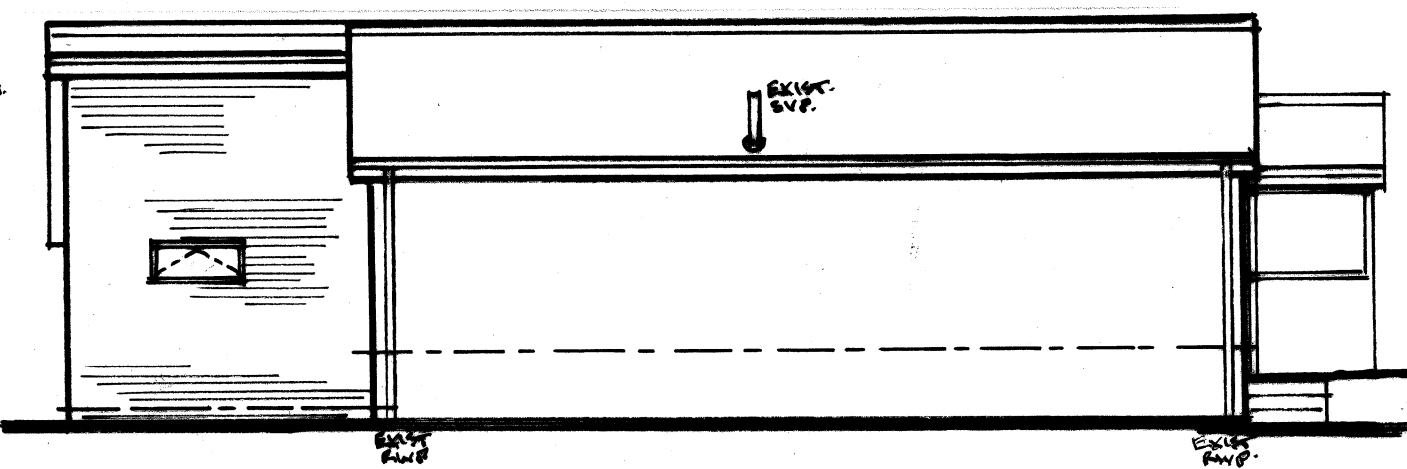


PROPOSED L.H. SIDE ELEVATION

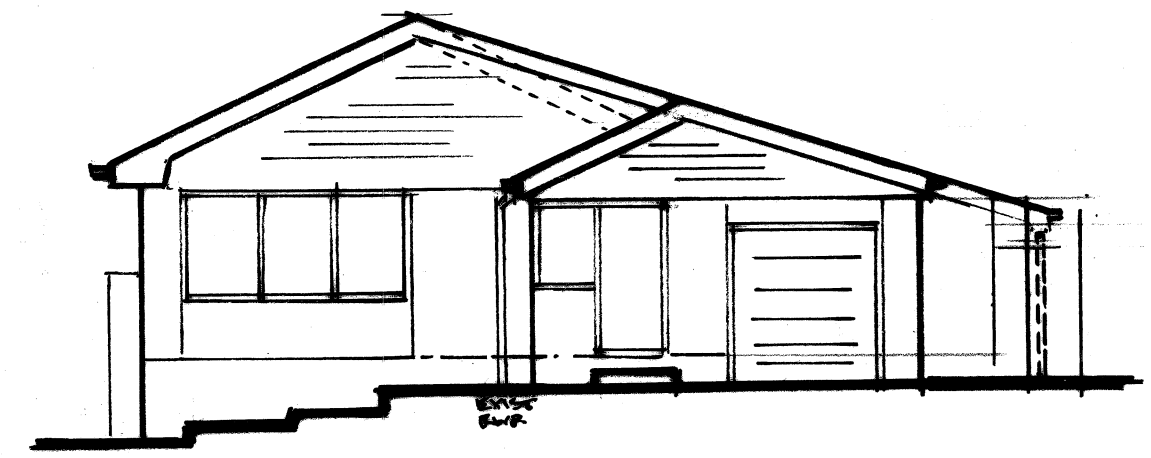


PROPOSED FRONT ELEVATION

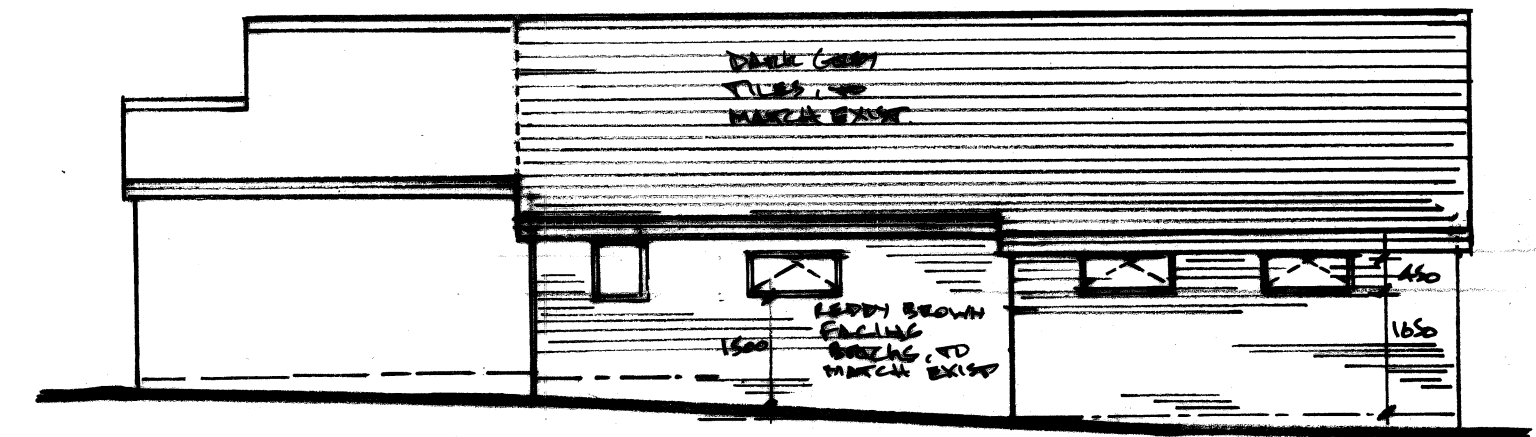

PROPOSED R.H. SIDE ELEVATION

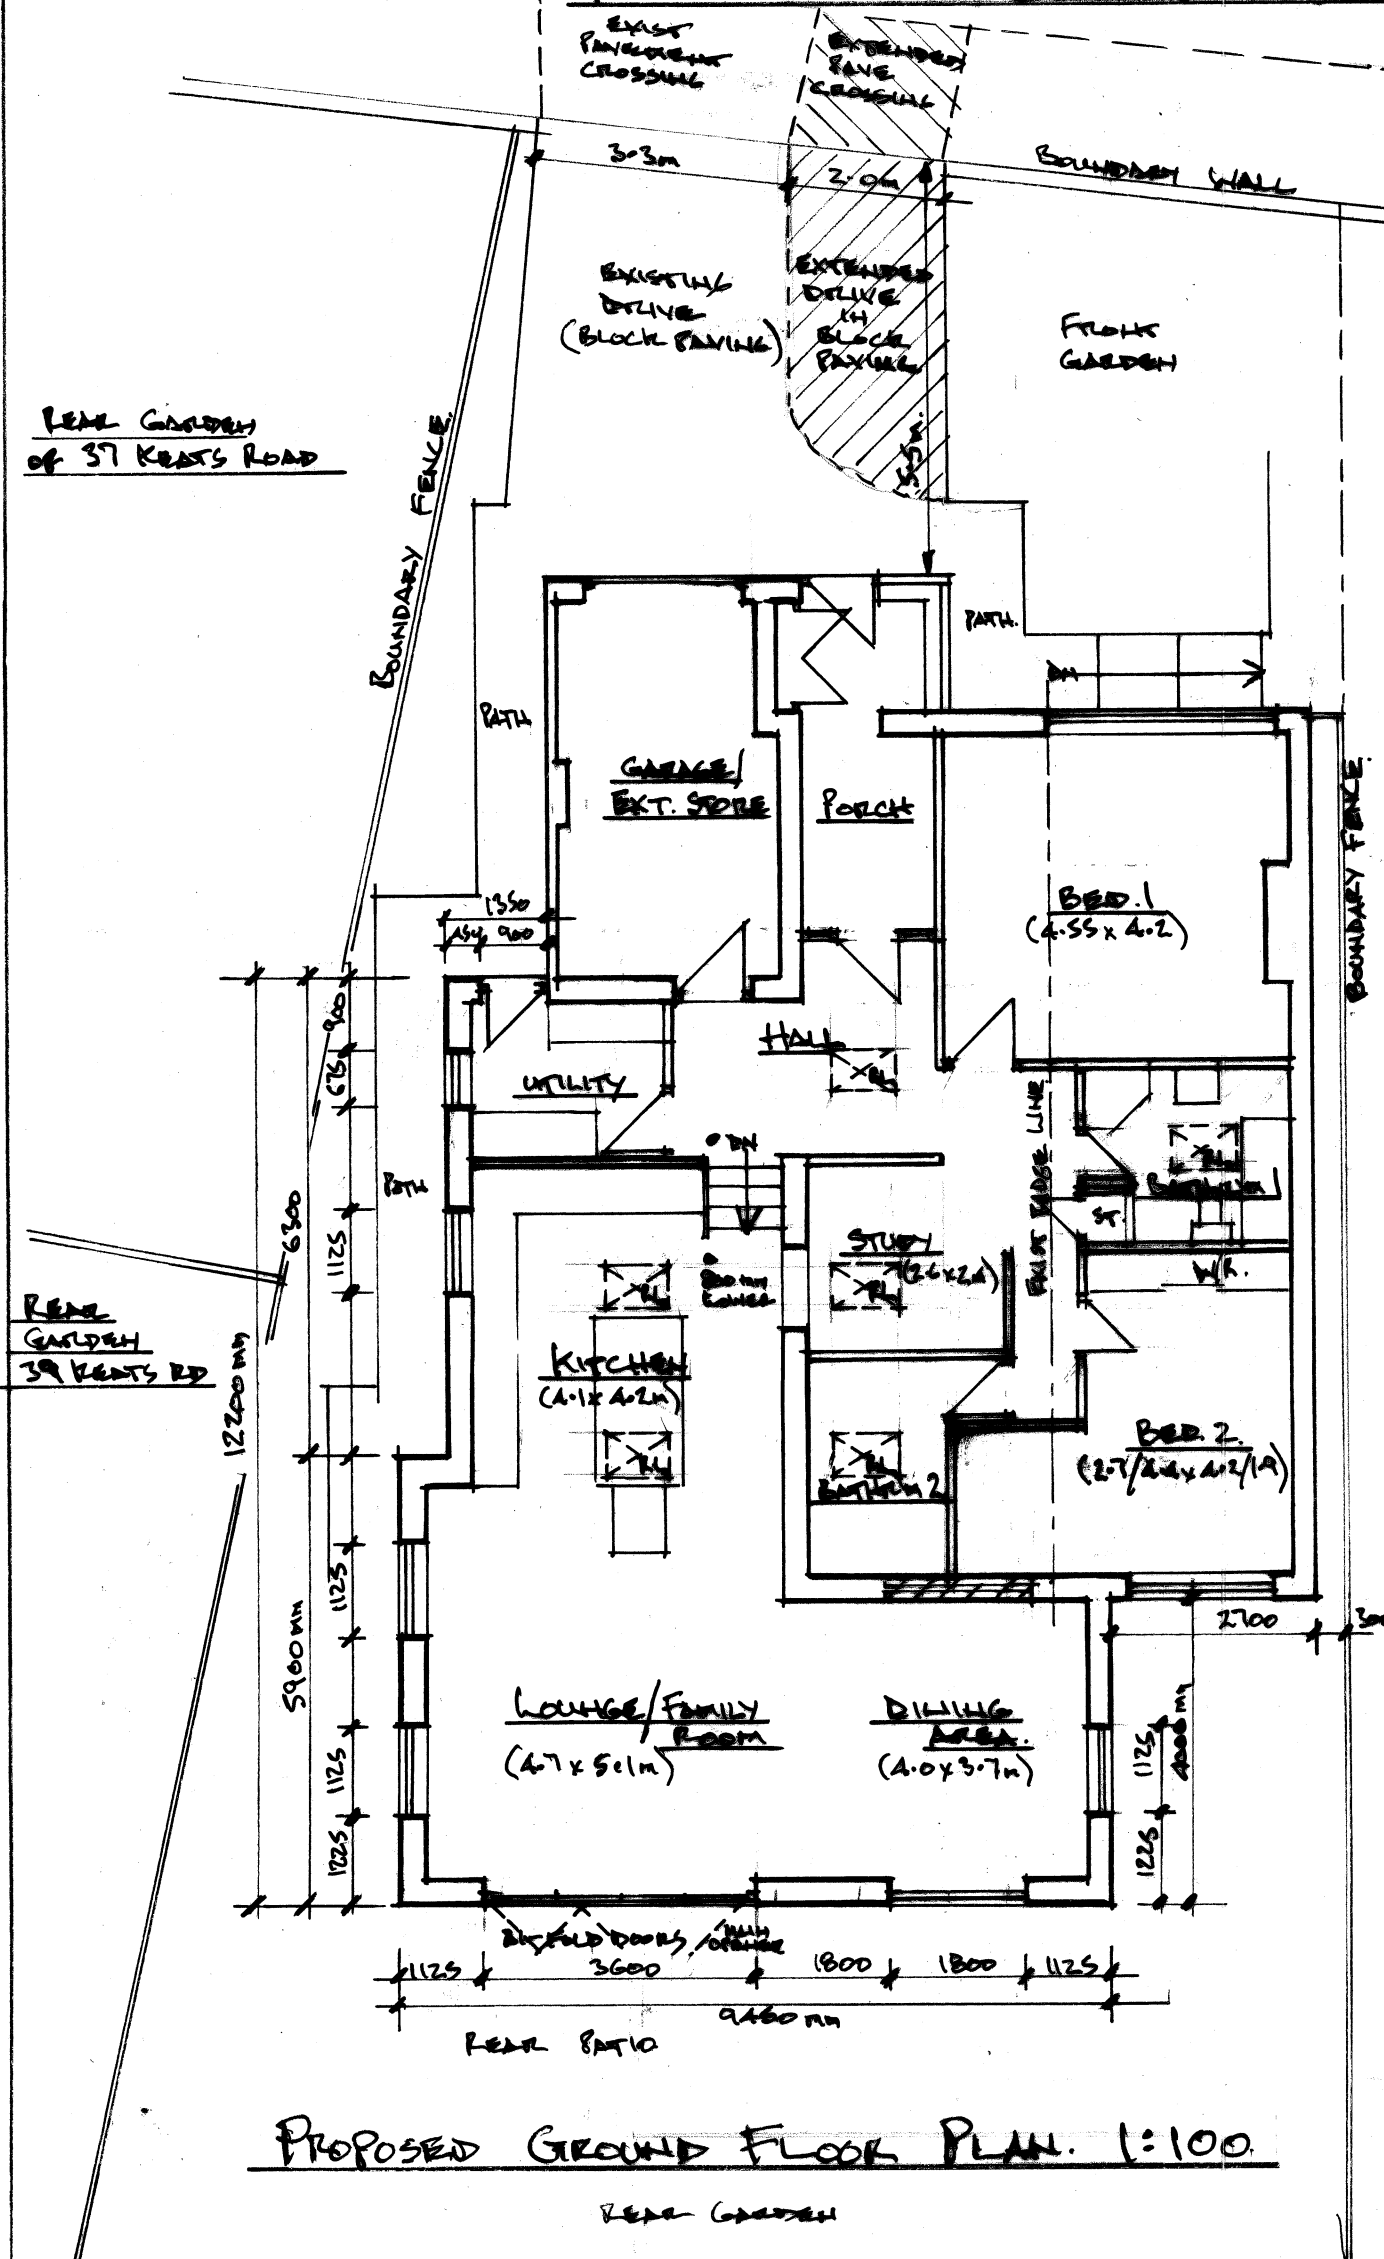

PROPOSED GROUND FLOOR PLAN 1:100.

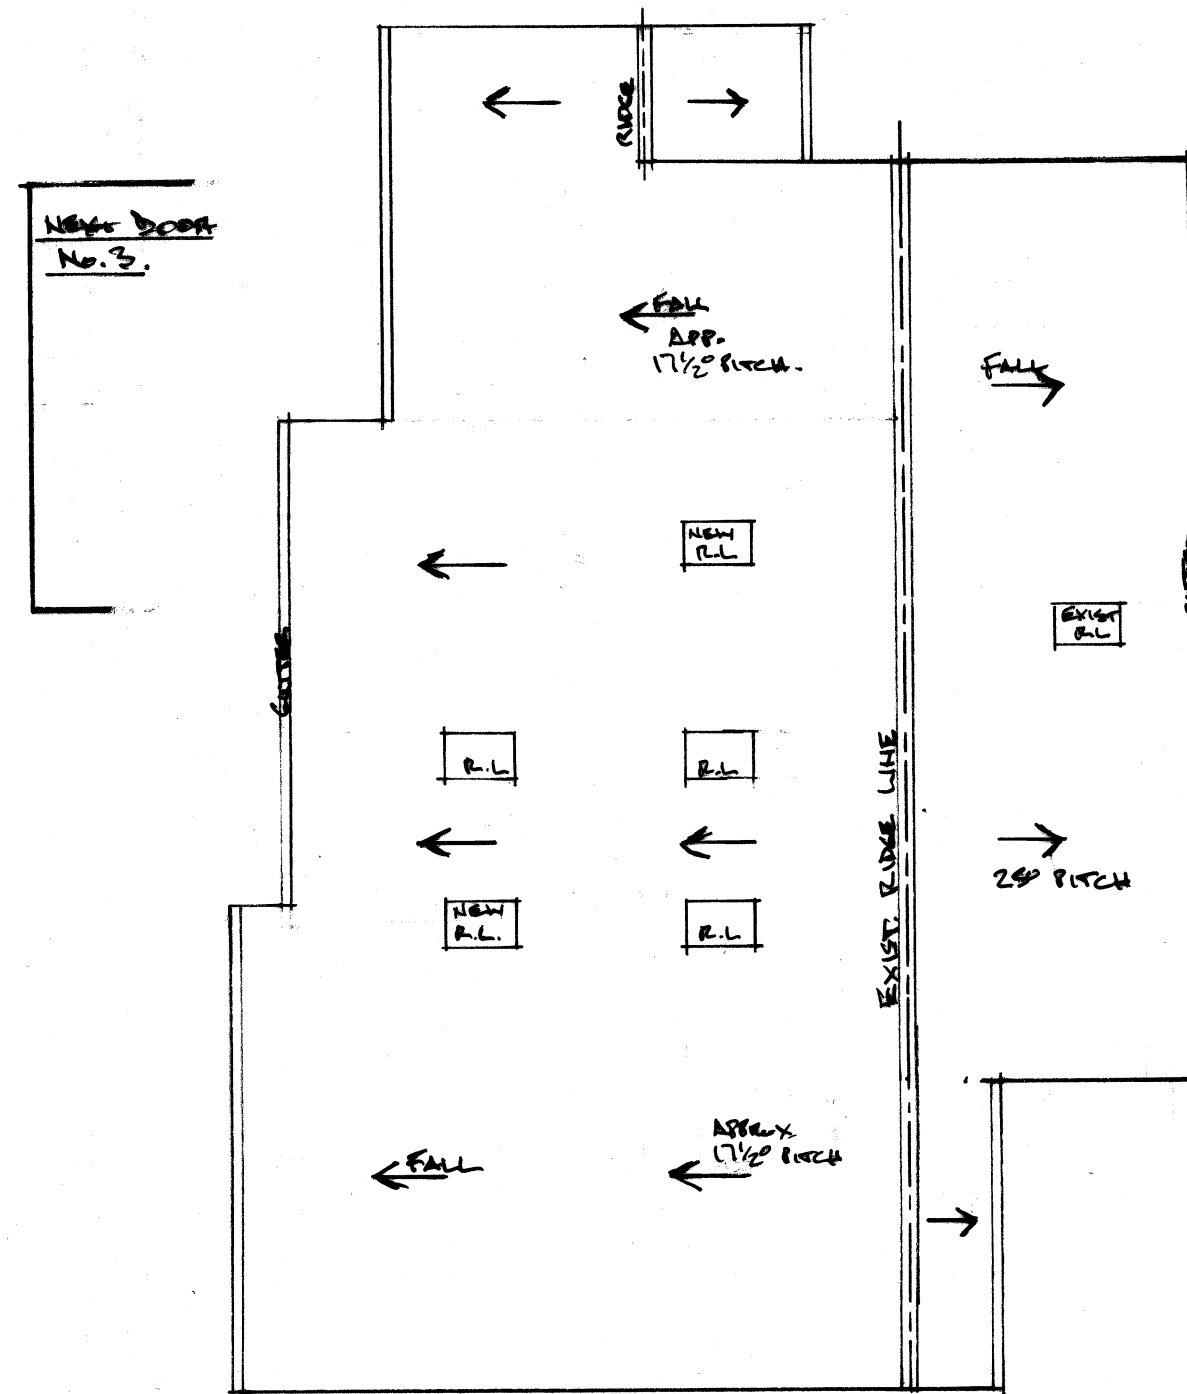

PROPOSED ROOF PLAN 1:100

Architectural & Building Services			
NEIL BUTTERWORTH			
Tel: 07785 275483			
89 Higher Ainsworth Road, Radcliffe, Manchester, M26 4JJ.			
Job Title PROPOSED SINGLE STOREY REAR/SIDE EXTENSION, & INT./EXTERNAL ALTERATIONS AT 5 GLENMORE ROAD, GREENMOUNT, BURY, FOR MR J. OLDROYD			
Drawing Title PLANS & ELEVATIONS (PROPOSED)			
Scale	Date	Drawn by	Drawing No.
1:100	JUNE 26	N.B.	2