


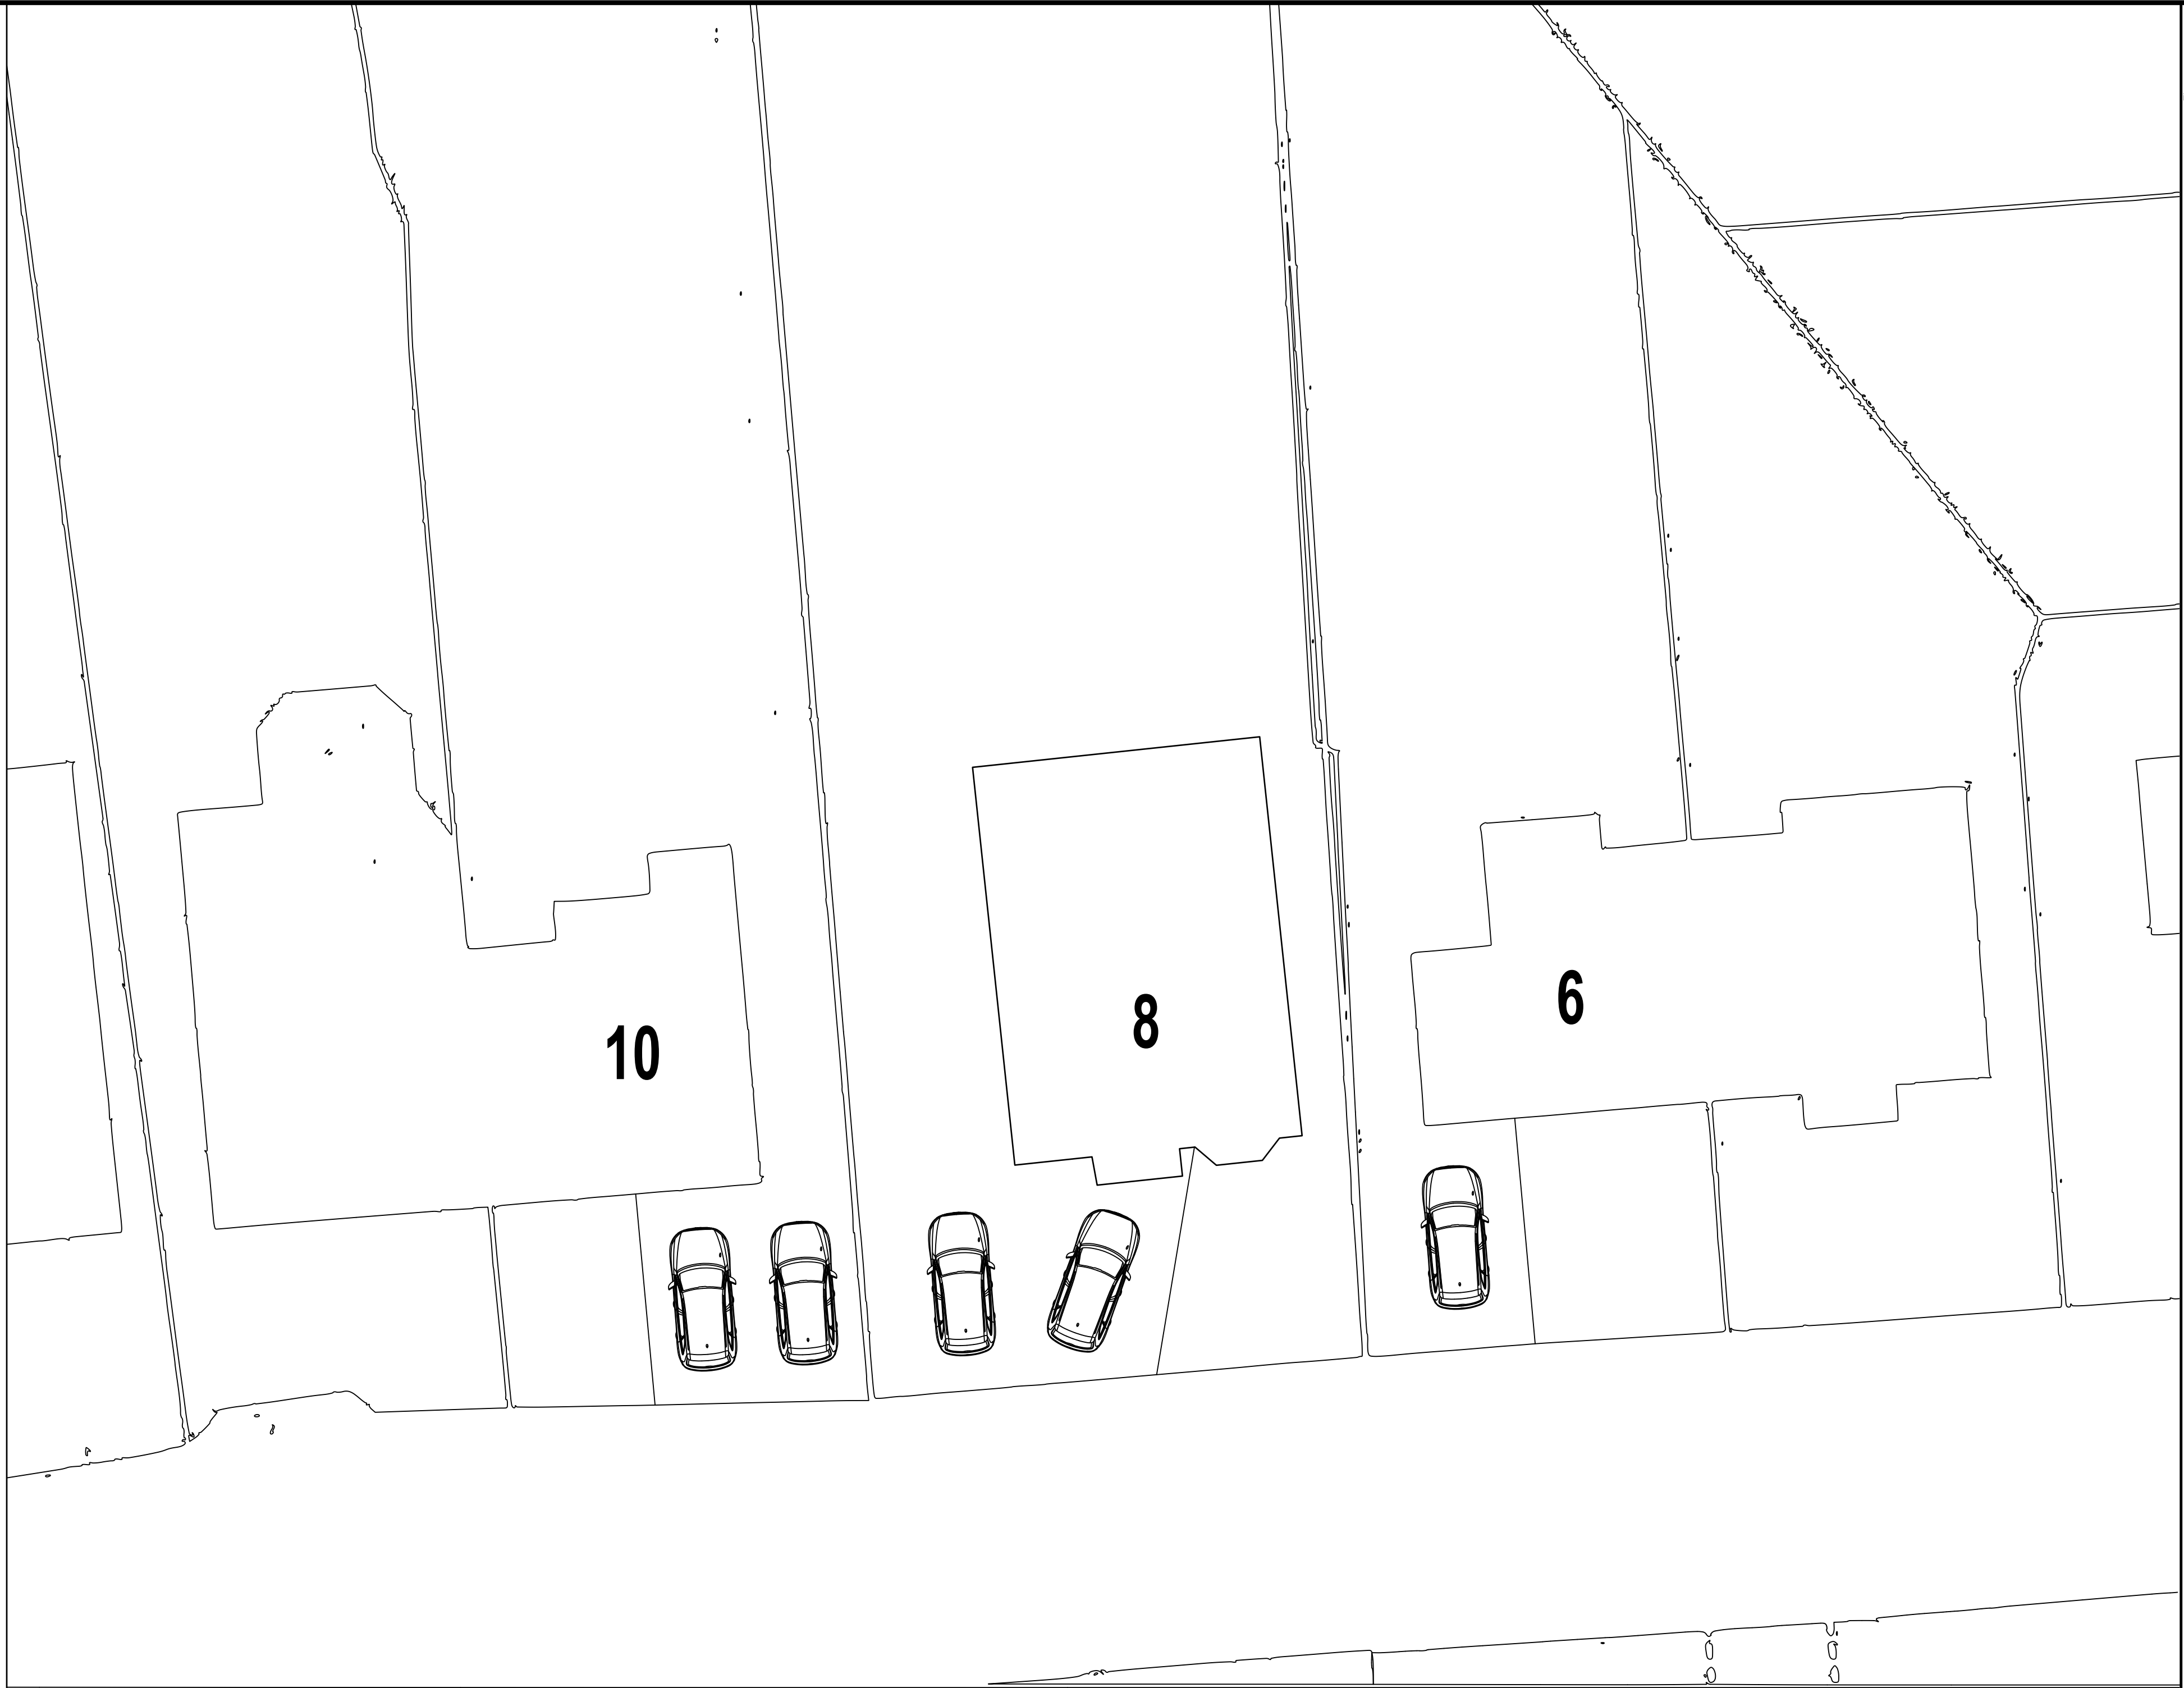

EXISTING SITE PLAN 1:200



PROPOSED SITE PLAN 1:200

JC Design and Build Ltd nodencraig@gmail.com Tel: 07752585903 6 Linnet close Offerton, Stockport SK2 5JP	
Project Attic Re-modelling. proposed SITE PLAN / CAR PARKING	Client Dr. Morris Gordon. Address 8 barnhill Road Prestwich, Manchester, M25 9NH.
Date 25 july 2021	Drawing. 2021 / 15 /03B
Scale 1 :200	Rev 14.05.22
DrawnJd	