




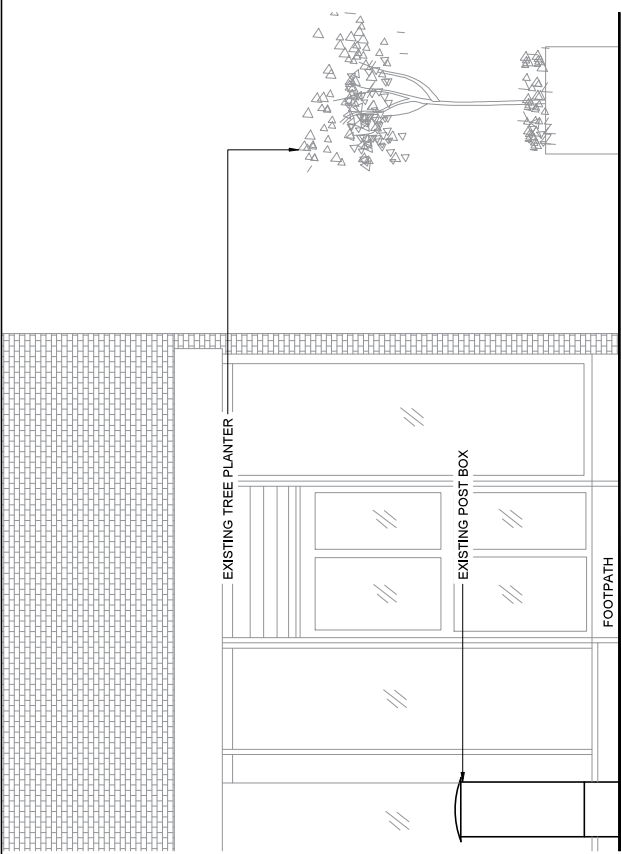


EXISTING FRONT ELEVATION
SCALE 1:50

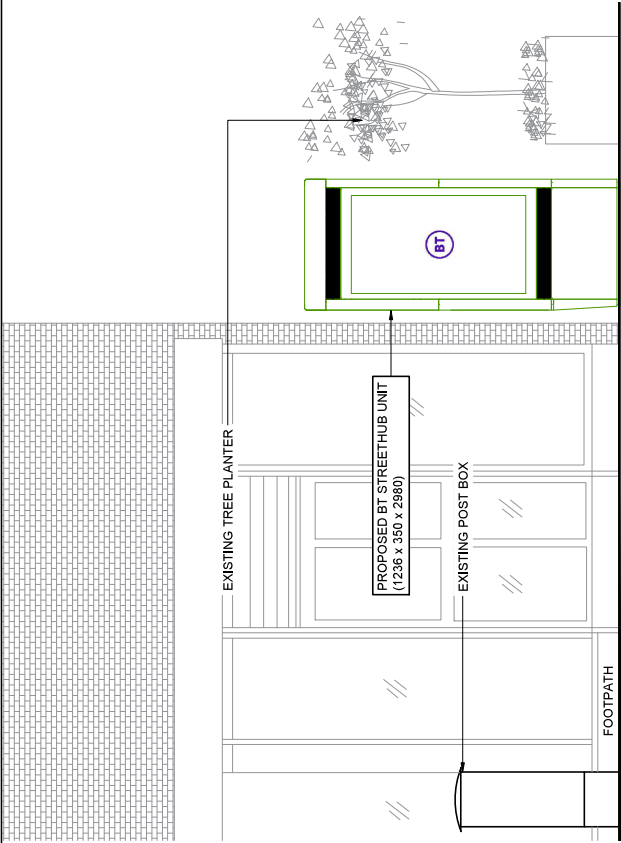

PROPOSED FRONT ELEVATION
SCALE 1:50

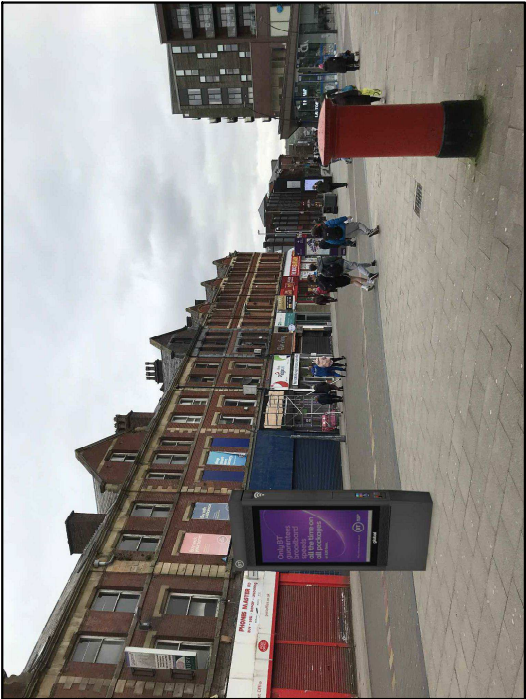

PROPOSED PHOTOMONTAGE
NTS

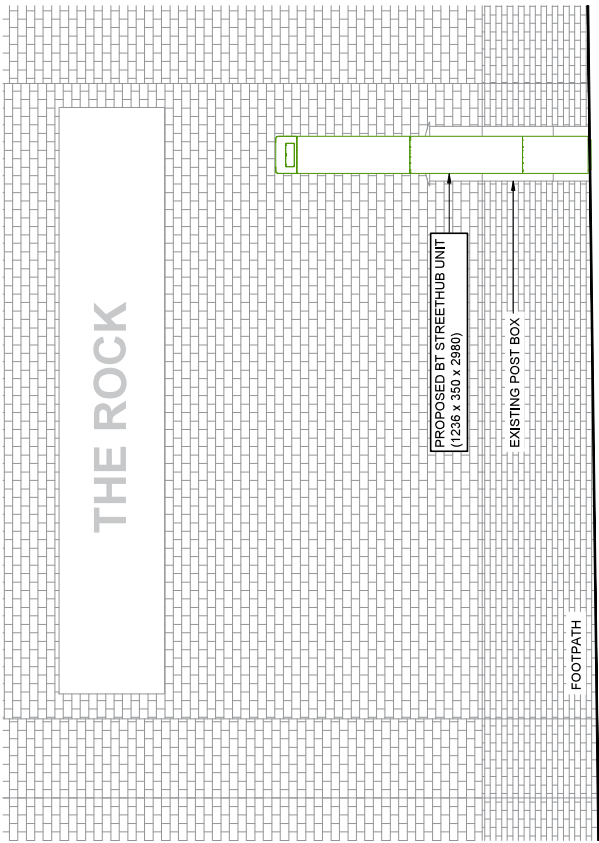

PROPOSED SIDE ELEVATION
SCALE 1:50

GENERAL NOTES

Use written dimensions only, do not scale from drawing. Use latest revision of all referenced information.

A	22.03.22	New BT StreetHub Structure	MD	JE	
Rev	Date	Description	Drawn	Chkd	

Solutions30
Solutions for New Technologies



Dwg Status
PLANNING

Cell No. & Name

BRY005

Site Name & Address

Pavement between Racconto
Lounge and Fone Tech, The
Rock Bury, BL9 0PJ.

Drawing Title
EXISTING AND PROPOSED
ELEVATIONS

Scale	1:50	Date	22.03.2022
Drawn By	MD	Checked By	JE
Drawing Number	003	Revision	A