



- do not scale dimensions from this drawing
- all dimensions to be checked on-site and
discrepancies to be reported to the architect's

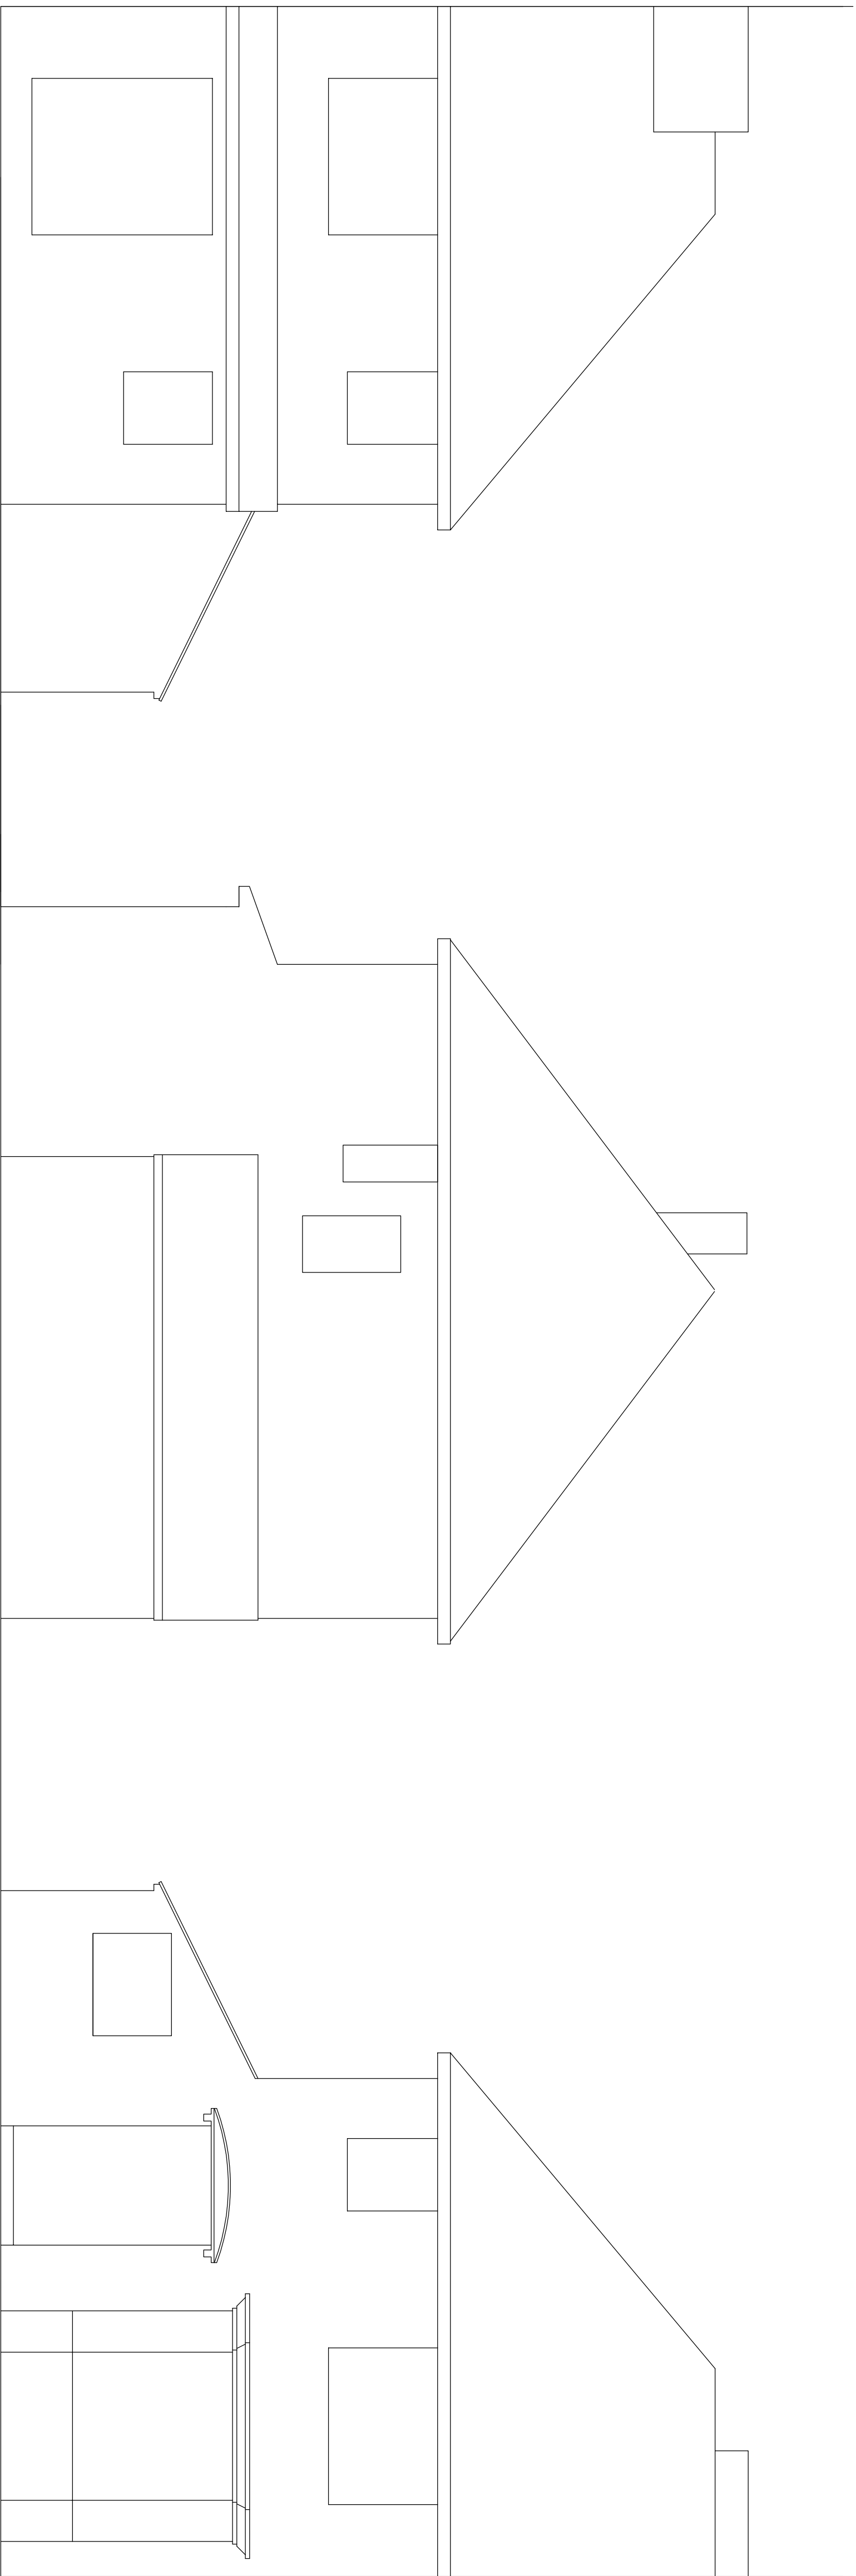


Rear Elevation

Gable Elevation

Front Elevation

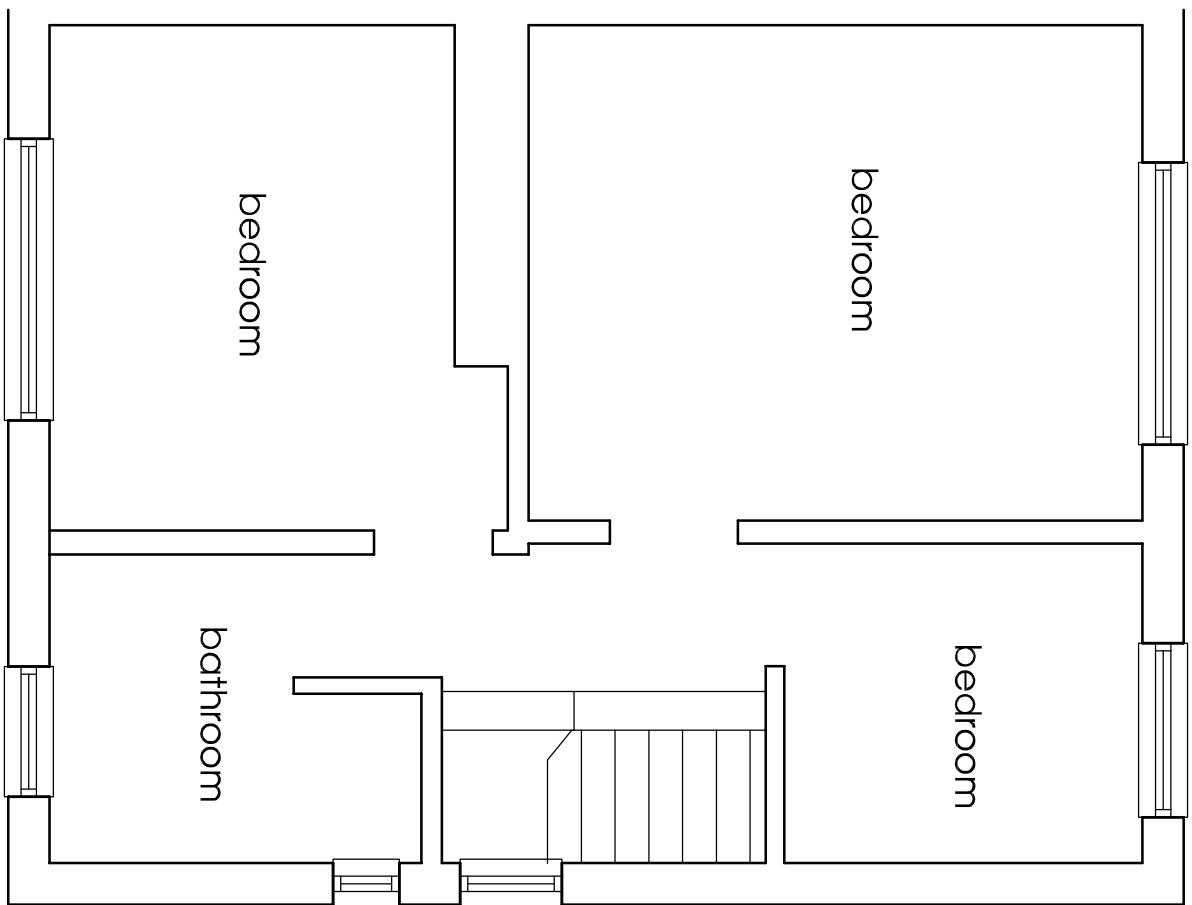

First Floor Plan scale 1:50

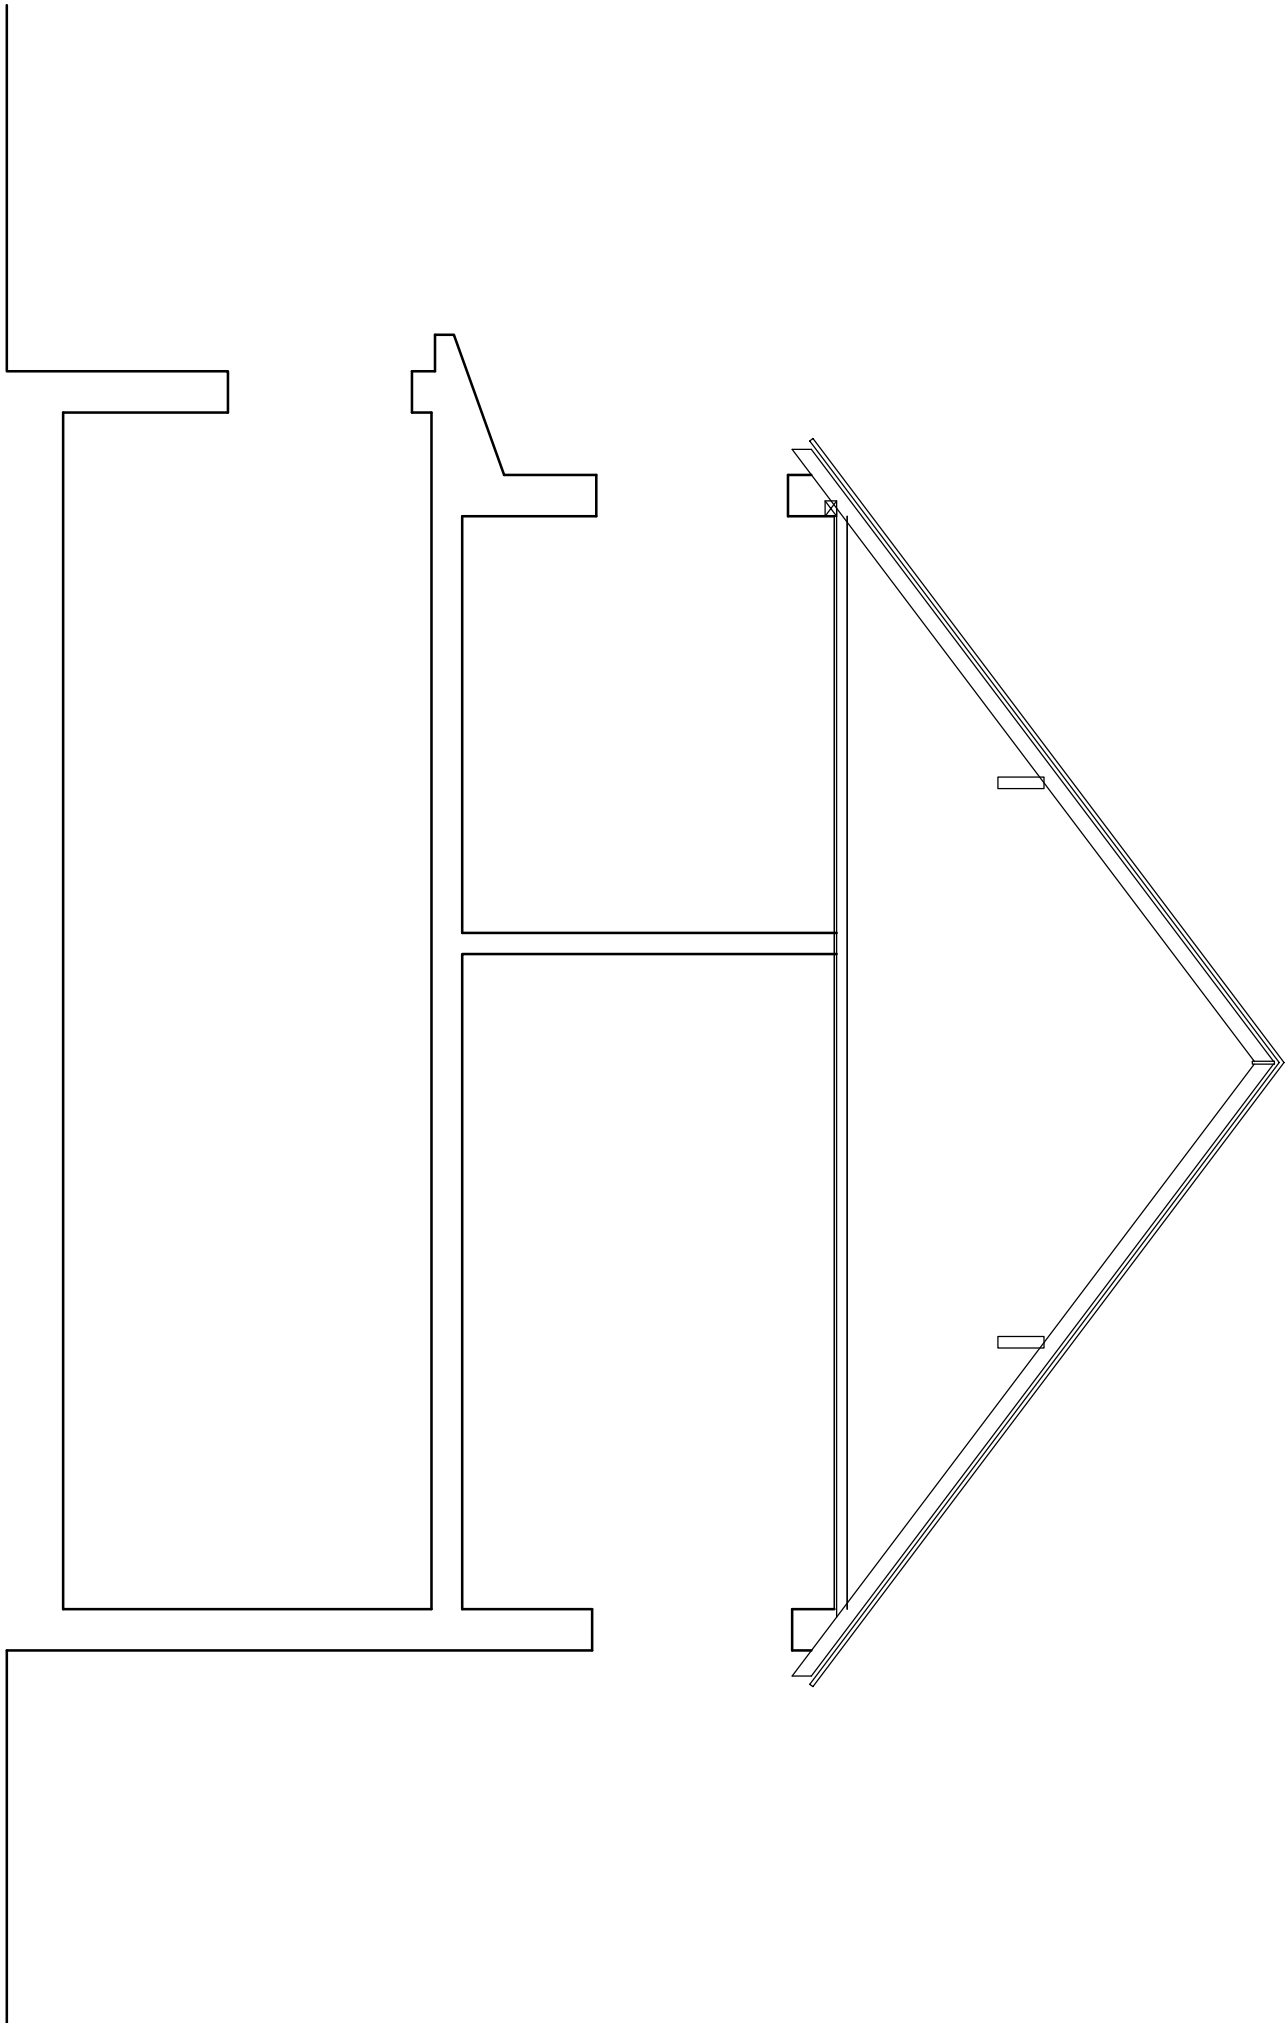

Part Section scale 1:50
SCALE 0 5 metres

Client
Mr & Mrs Tomlinson,

Project
Proposed Dormer and Roof Alterations
5 Sunnyfield Road, Prestwich,
Manchester, M25 2RD

Title
Existing Plans

Drawing Number
1160:02

Scale
1:50 A1

Scale
Feb 20

Drawn by
RH

Status

fisk
& associates
architects

20 Chorley Road, Swinton, Manchester, M27 5QJ
t - 0161 793 5300 e - info@cfisk.co.uk

