




3. Front - Existing - Kings Road
1 : 100

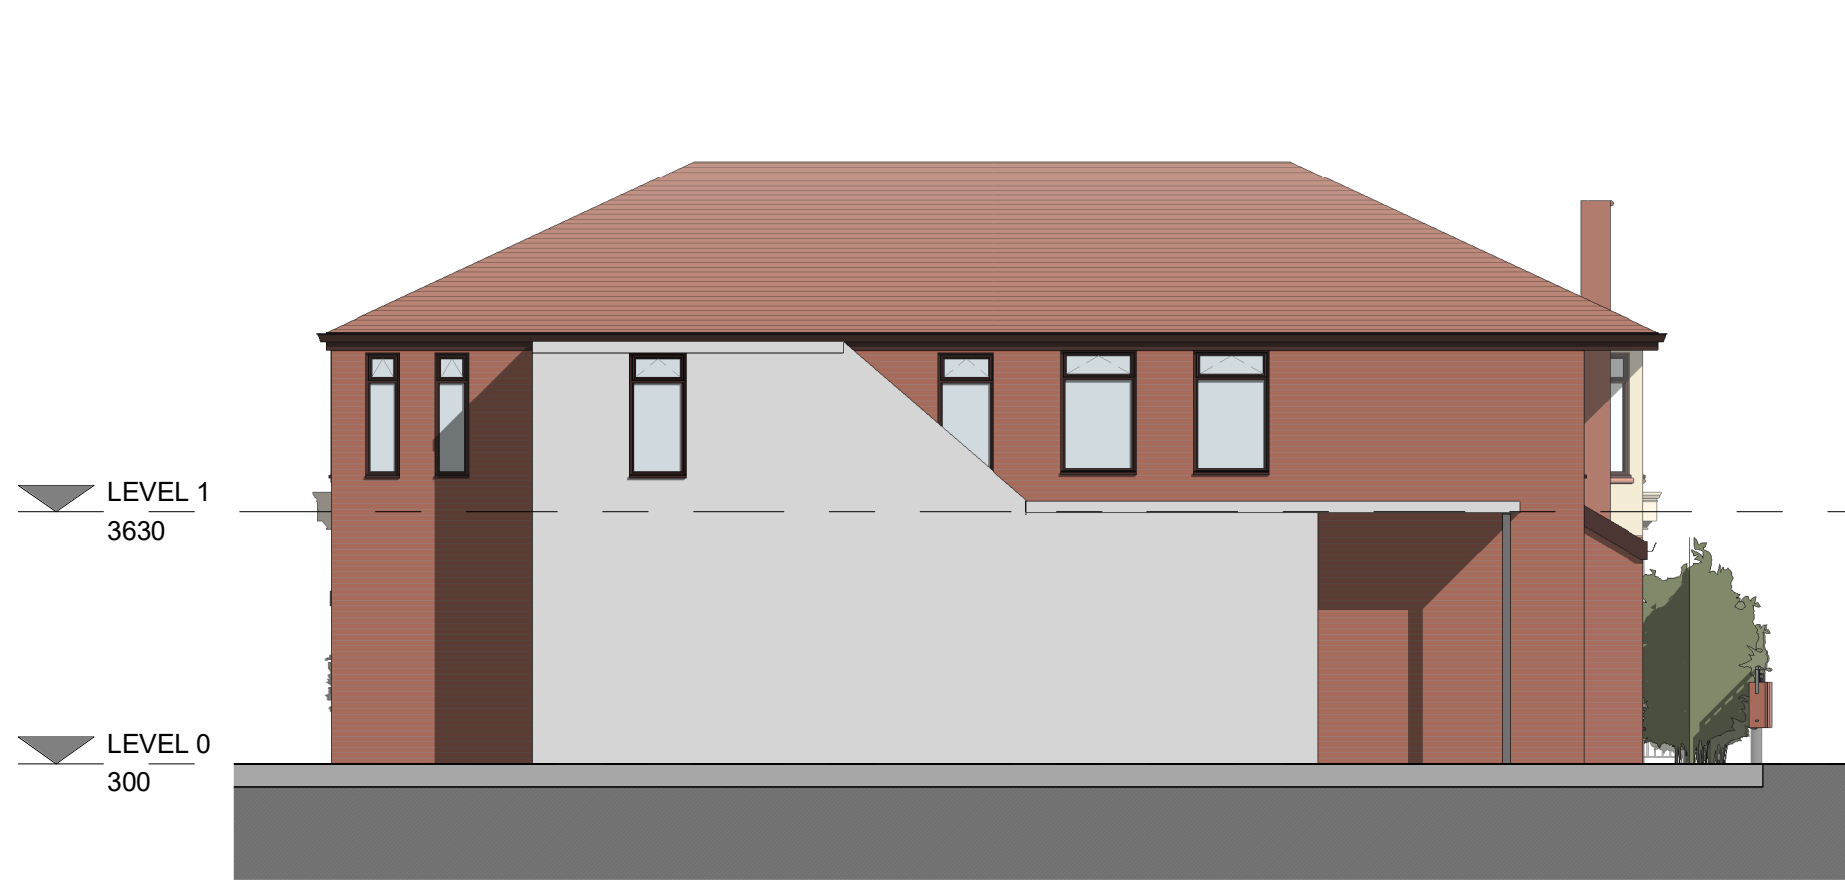


4. Left Side - Existing
1 : 100




5. Rear - Existing
1 : 100




6. Right Side - Existing - Harrogate Ave
1 : 100

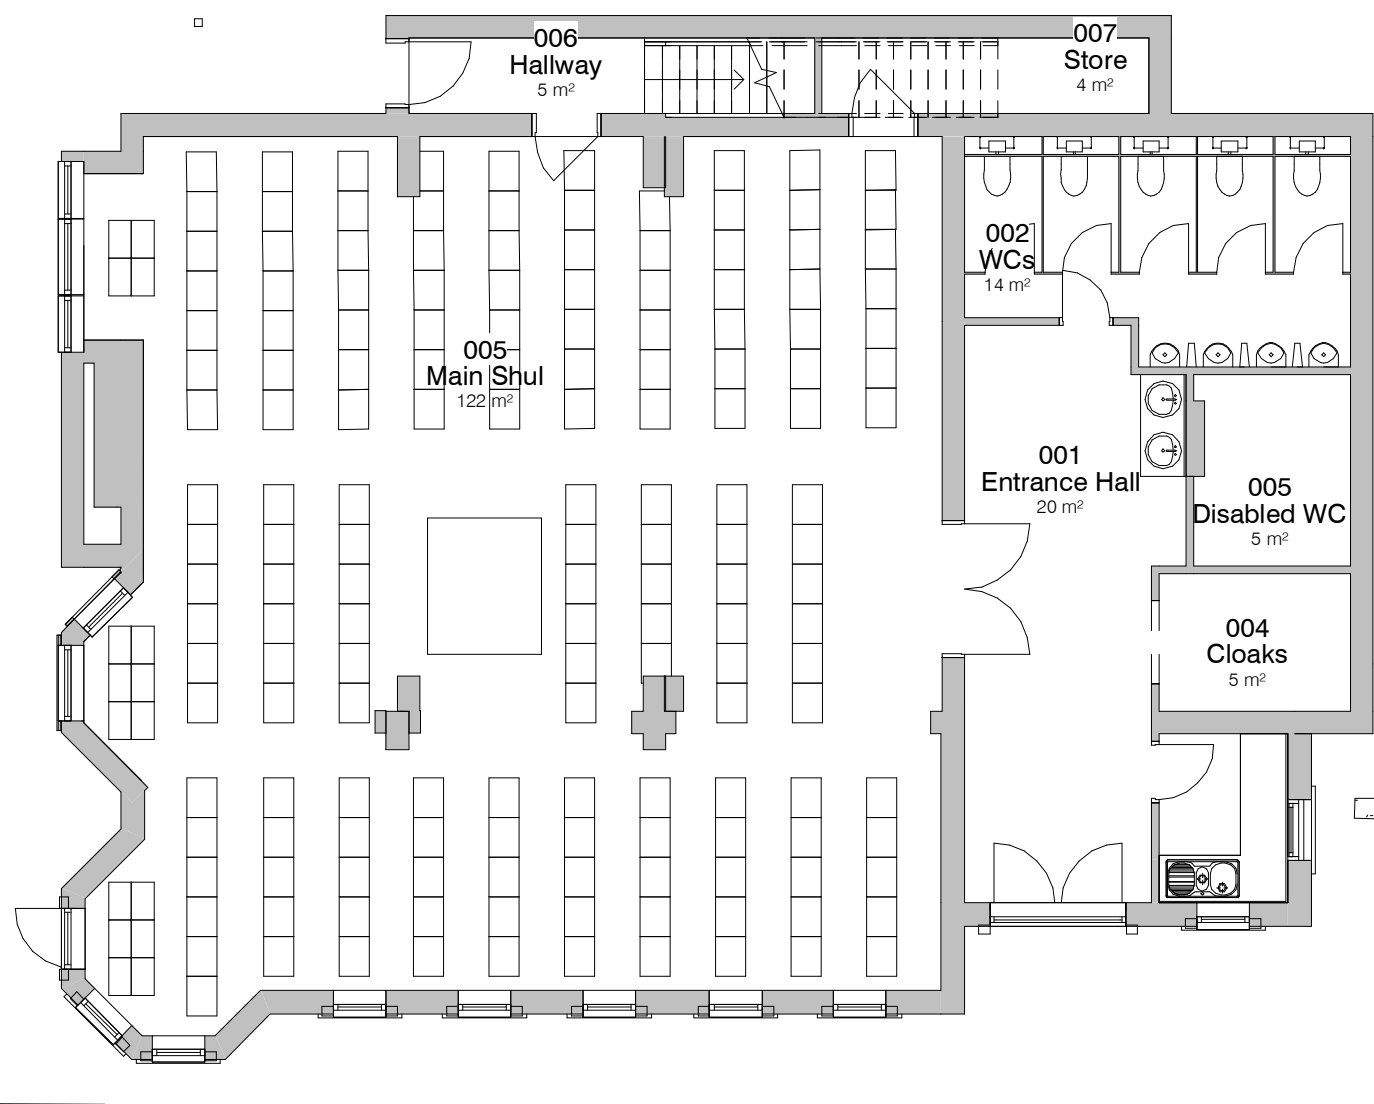


1. Level 0 - Existing
1 : 100

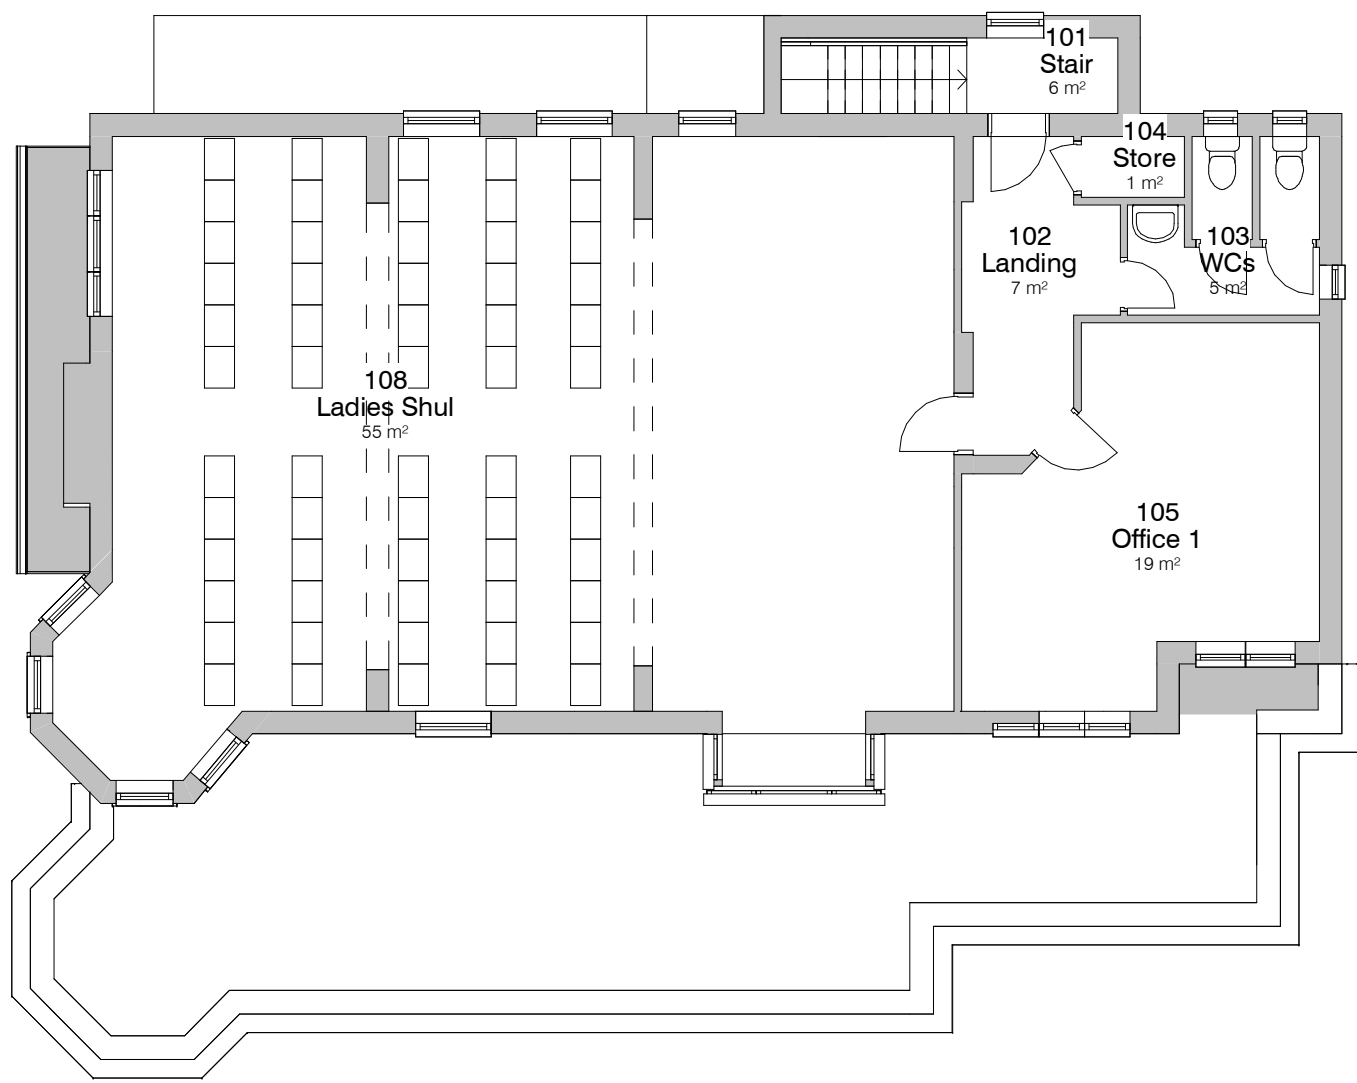

2. Level 1 - Existing
1 : 100

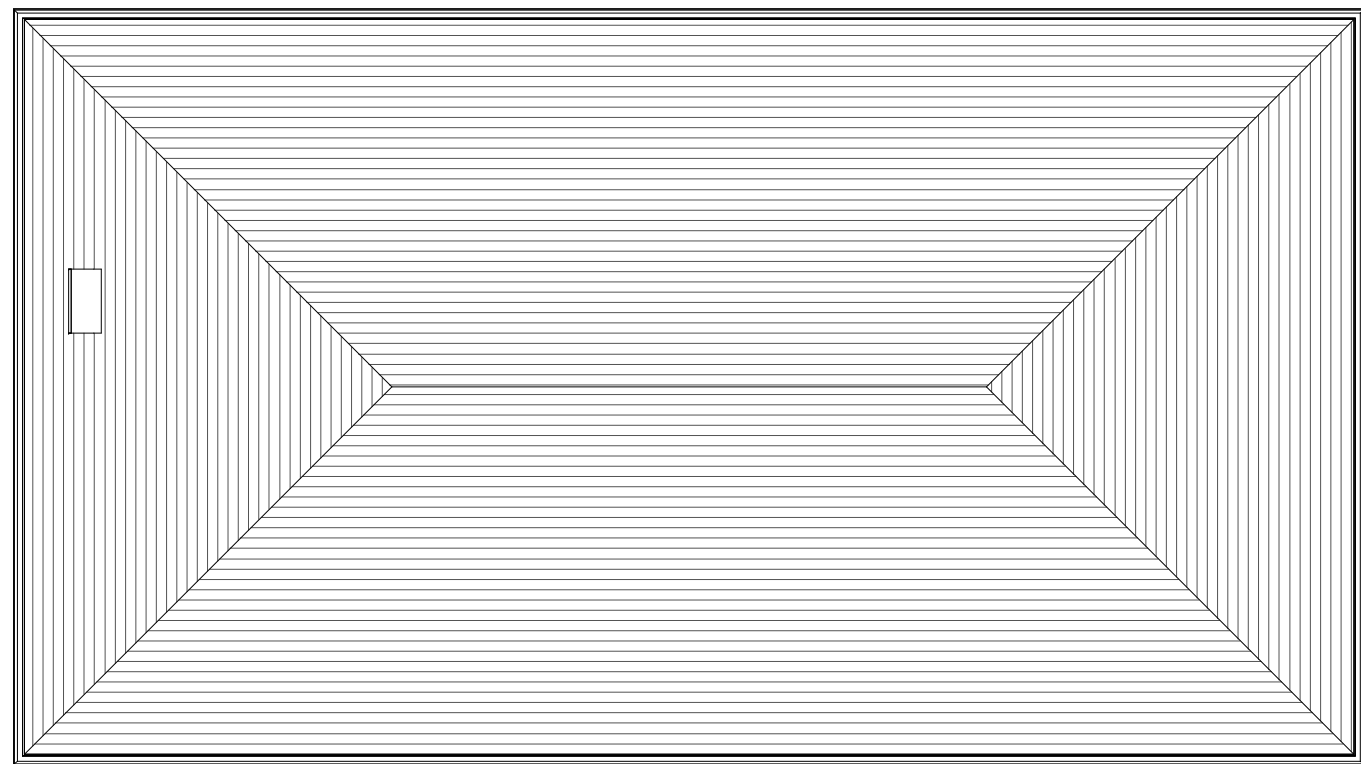

8. Roof Plan - Existing
1 : 100

 

PROJECT	SCALE @ A1	DATE	BY	DATE
Beis Modche - 88 Kings Rd	1 : 100	20 MAR 2024	SP	
CLIENT	STATUS	PROJECT NO.	DRAWING NO.	REV.
Beis Modche	PLANNING	DA24021.	002.	
TITLE	NOTES			
Existing GA Plans and Elevations	DISCLAIMER: ALL RIGHTS RESERVED. THIS DRAWING MUST NOT BE REPRODUCED WITHOUT WRITTEN CONSENT. ALL DIMENSIONS AND MATERIALS SHALL BE CHECKED AND CONFIRMED ON SITE AND CORRECTED TO AS SHOWN ON THE DRAWING. THE DRAWING SHALL BE IN ACCORDANCE WITH CURRENT STATUTORY LEGISLATION, RELEVANT CODES OF PRACTICE AND PREVIOUS AGREEMENTS. ALL DIMENSIONS ON THIS DRAWING ARE IN MILLIMETRES UNLESS OTHERWISE STATED.			