




4. Front - Kings Road
1 : 100



5. Left Side - Proposed
1 : 100

Note Block - Elevations - GA


- 1 Proposed rendered walling to match existing.
- 2 Proposed tiled roofing to match existing.
- 3 Proposed windows to match existing.
- 4 Proposed gutters and fascias to match existing.
- 5 Proposed stone banding course to match existing stone work.
- 6 Canopy with metal railing above

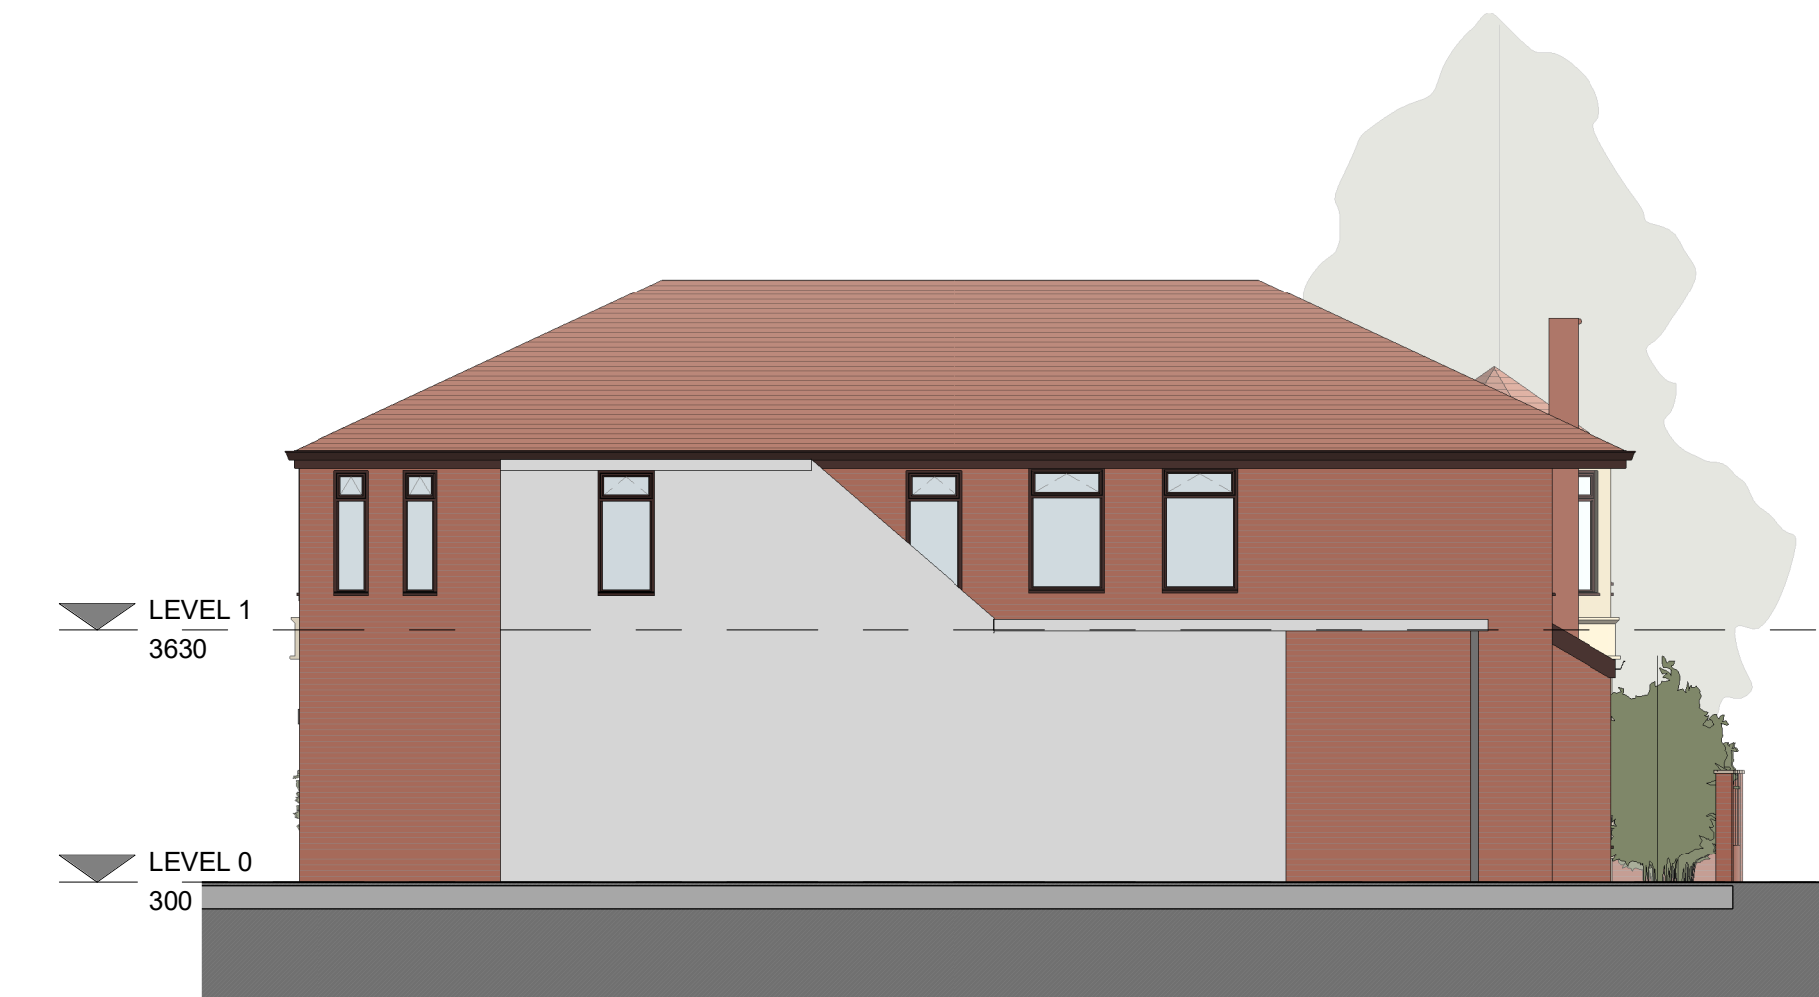


6. Rear - Proposed
1 : 100




7. Right Side - Proposed - Harrogate Ave
1 : 100

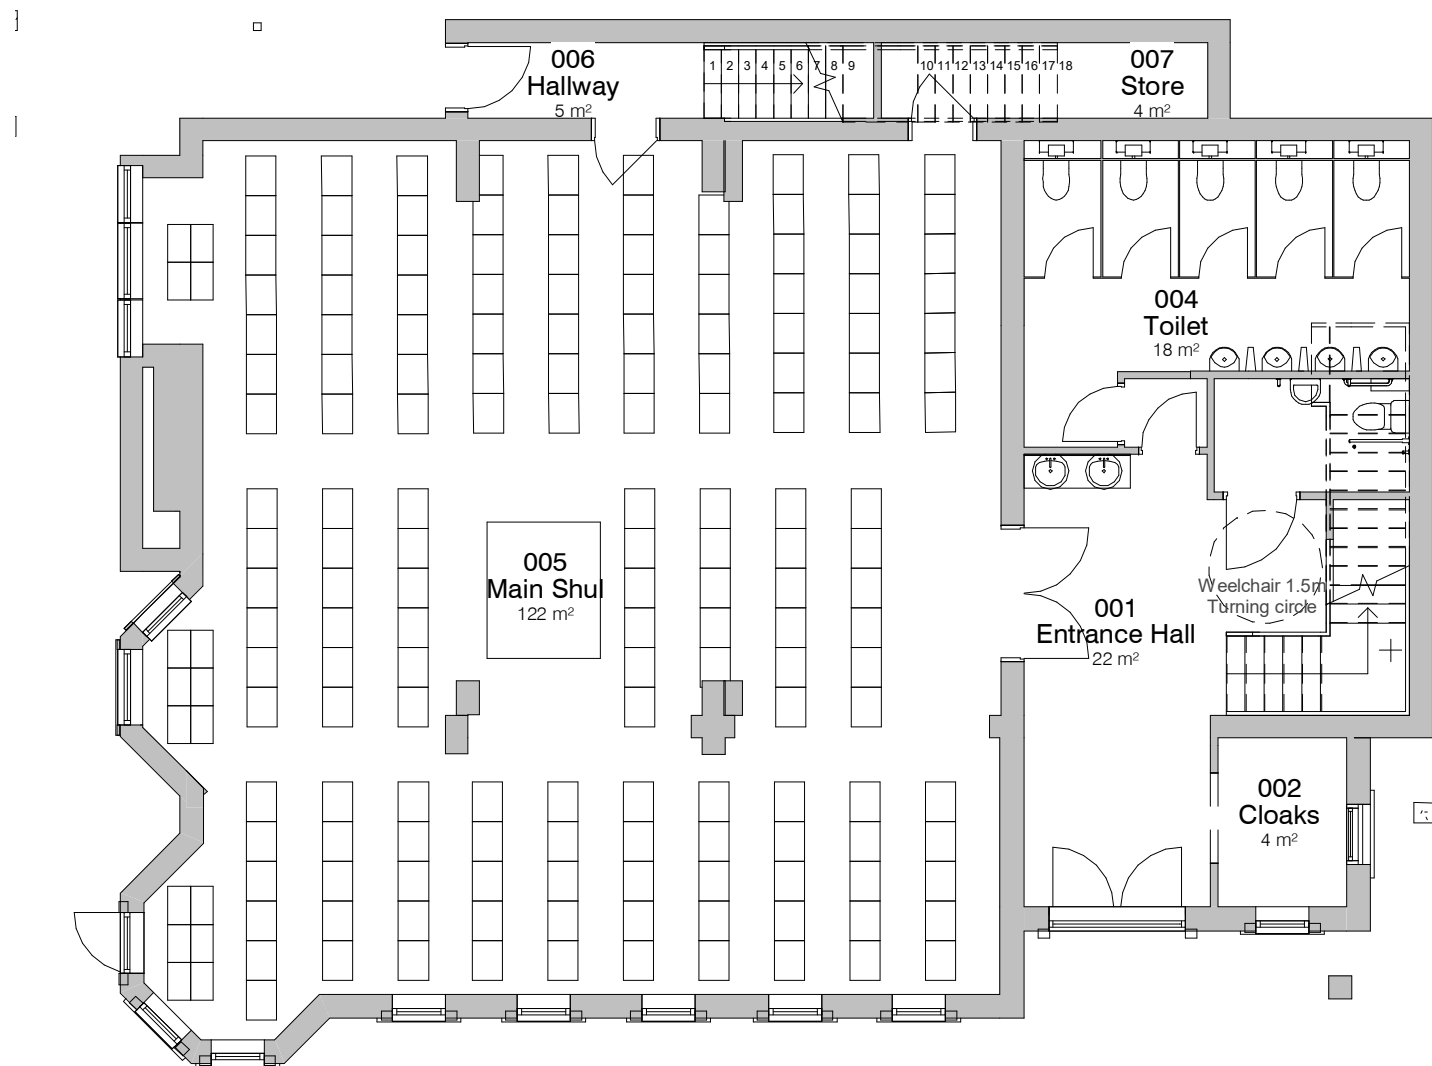


1. Level 0 - New Proposed
1 : 100

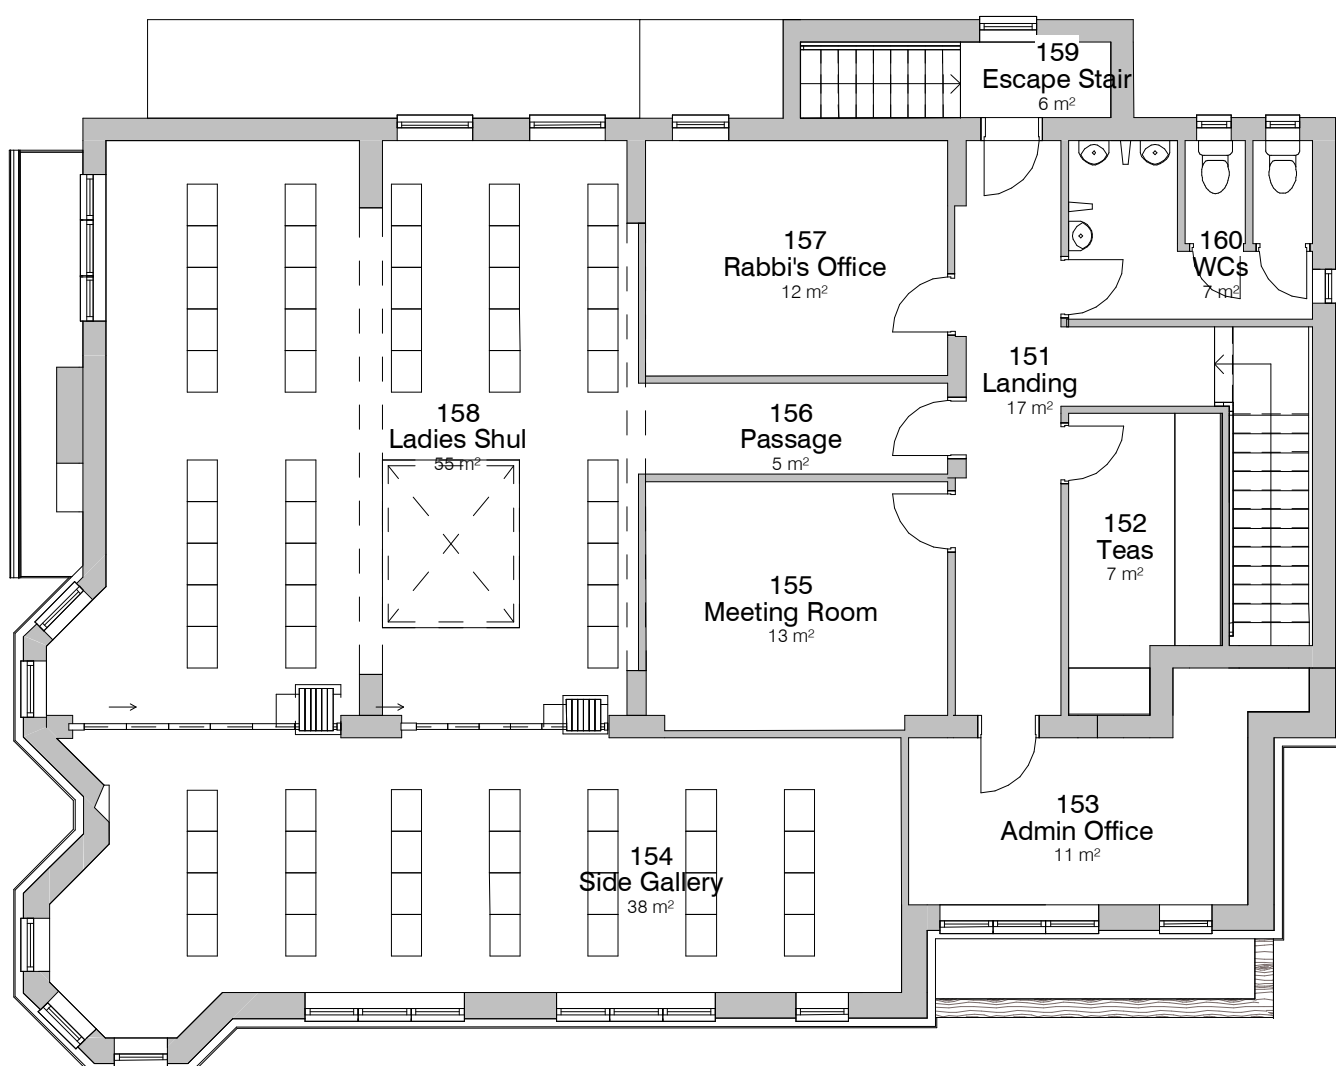

2. Level 1 - New Proposed
1 : 100

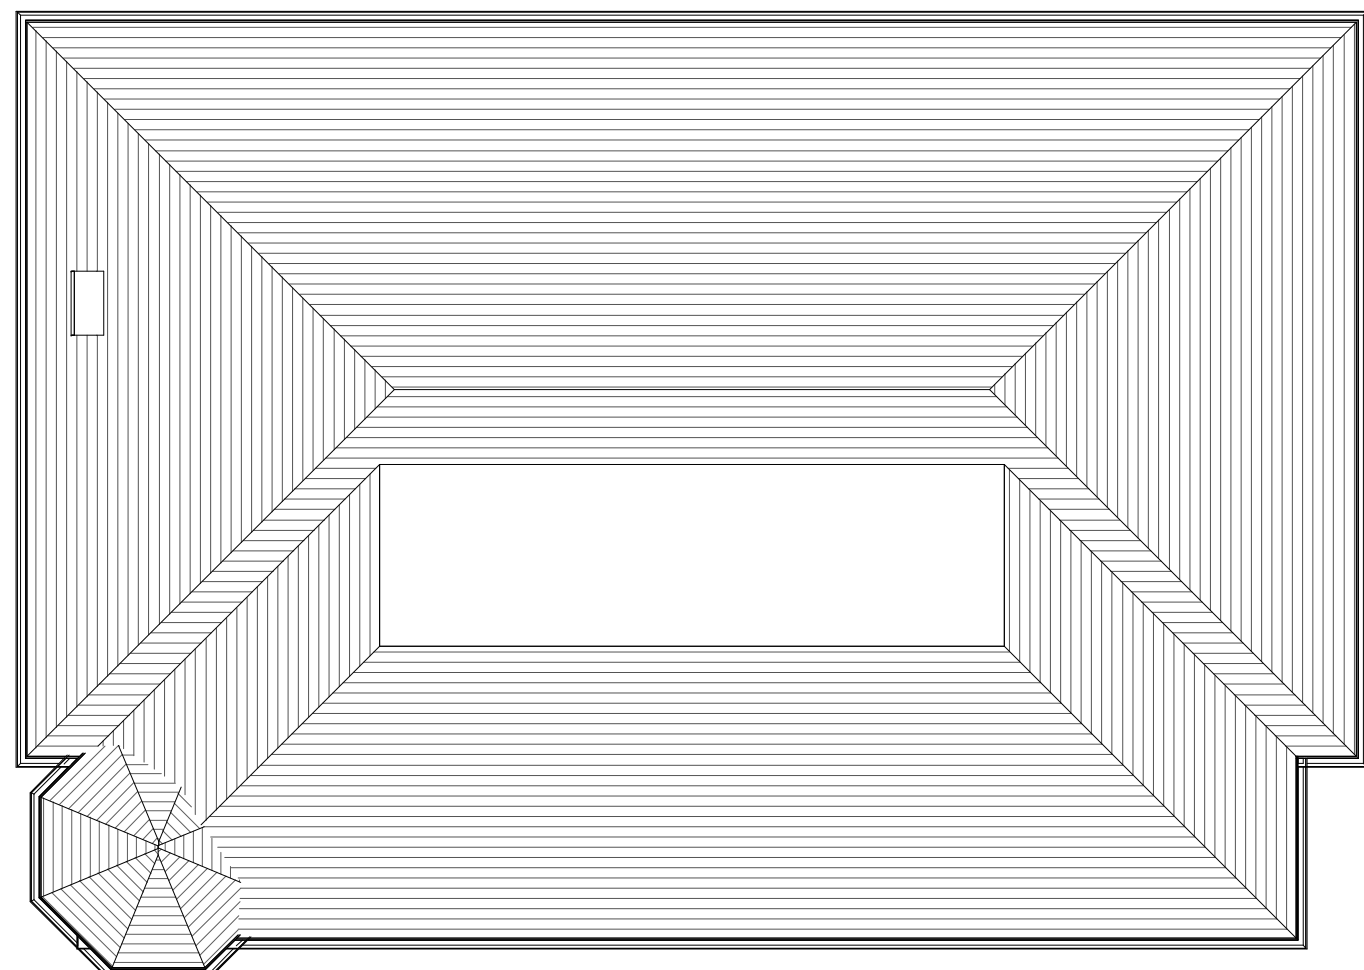

3. Roof Plan - Proposed
1 : 100

 

PROJECT	SCALE @ A1	DATE	BY
Beis Modche - 88 Kings Rd	1 : 100	05 APR 2024	SP
CLIENT	STATUS	PROJECT NO.	DRAWING NO.
Beis Modche	PLANNING	DA24021.	003.
TITLE	NOTES	REVISIONS	DATE
Proposed GA Plans and Elevations	THIS DRAWING MUST NOT BE REPRODUCED WITHOUT WRITTEN CONSENT. ALL DIMENSIONS AND MATERIALS SHALL BE CHECKED AND CONFIRMED IN THE FIELD AND CORRECTED TO BE IN ACCORDANCE WITH THE CURRENT STATUTORY LEGISLATION, RELEVANT CODES OF PRACTICE AND PREVIOUS EXPERIENCE. ALL DIMENSIONS ON THIS DRAWING ARE IN MILLIMETRES UNLESS OTHERWISE STATED.		