


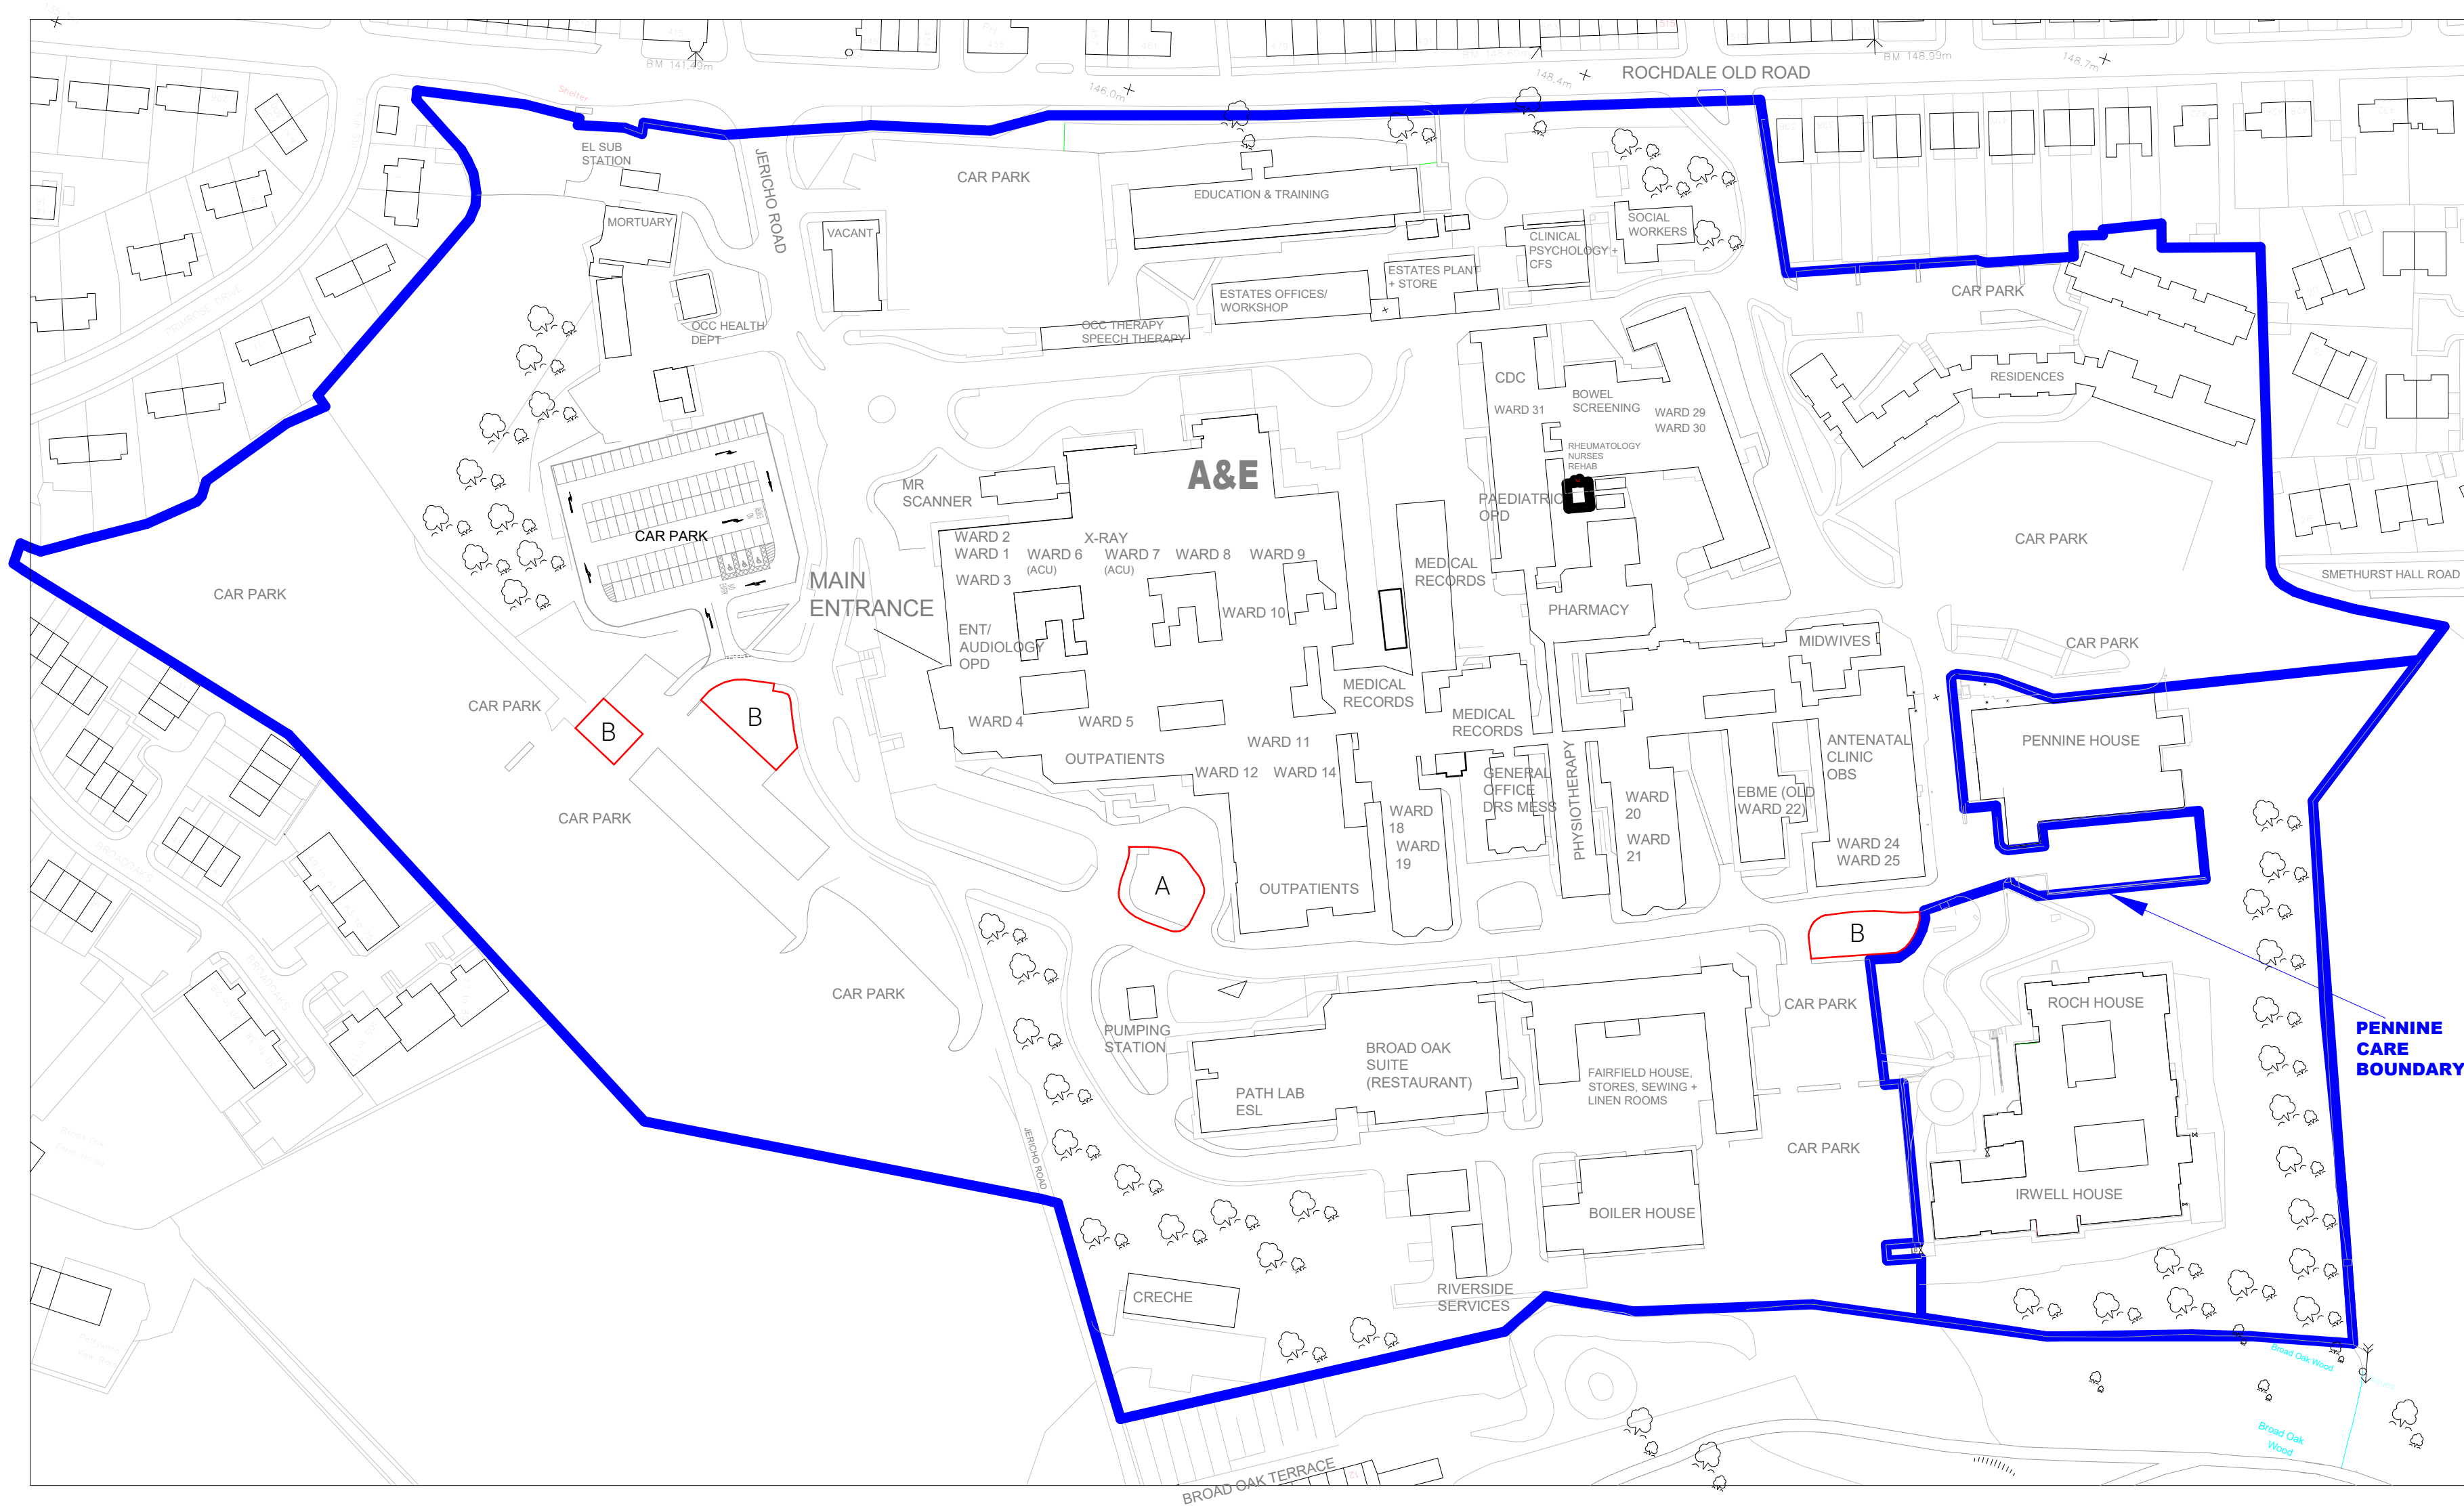

SITE LOCATION PLAN

- A Proposed Site Boundary of Works
Red Line Boundary - 310m²
- B Proposed Site identified for additional planting
as a Mitigation Measure for the Tree removal
to the Site Boundary of Works above.
Red Line Boundary - 688m²
- Proposed Trust Ownership Boundary
- 130535m² / 13.05 Hectares.

Site Location Plan
1:1250

GENERAL NOTES:

DAY Architectural Ltd accepts no responsibility for any costs, losses or claims whatsoever arising from these drawings, specifications and related documents unless there is full compliance with the Client or any unauthorised user of the following:

- 1 All boundaries, dimensions and levels are to be checked on site before construction and any discrepancies reported to the Architect / Designer.
- 2 Partial Service: Any discrepancies with site or other information is to be advised to the Architect / Designer and direction and / or approval is to be sought before the implementation of the detail.
- 3 Block and site plans are reproduced under license from the Ordnance Survey.
- 4 Do not scale this drawing.
- 5 For the purpose of coordination, all relevant parties must check this information prior to implementation and report any discrepancies to the Architect / Designer.

P3	REVISED TO SUIT SITE CONDITIONS	09.02.2024	JP
P2	DRAFT ISSUE TO M&E	27.07.2023	JP
P1	REVISED TO SUIT FINAL DESIGN OPTION	30.03.2021	GAB
REV	DESCRIPTION	DATE	REV BY

CLIENT
Northern Care Alliance NHS Group

PROJECT
New MCW Booster Tank Facility, Fairfield General
Hospital

DRAWING
Site Location Plan

SCALE As indicated @ A2				FIRST ISSUED 29/03/21	
PROJECT 998-20	CLIENT REF -	DRAWN BY GAB		CHECKED BY Checker	
ORIGIN DAY	VOLUME XX	LEVEL 00	TYPE DR	ROLE A	NUMBER 020101
SUITABILITY INFORMATION					REVISION P3

DAY

DAY Architectural Ltd.
Studio 1, Lancaster Buildings
77 Deansgate, Manchester, M3
2BW
T: 0161 834 9703
W: www.day-architectural.com