


56 OAK LANE WHITEFIELD M45 8ET

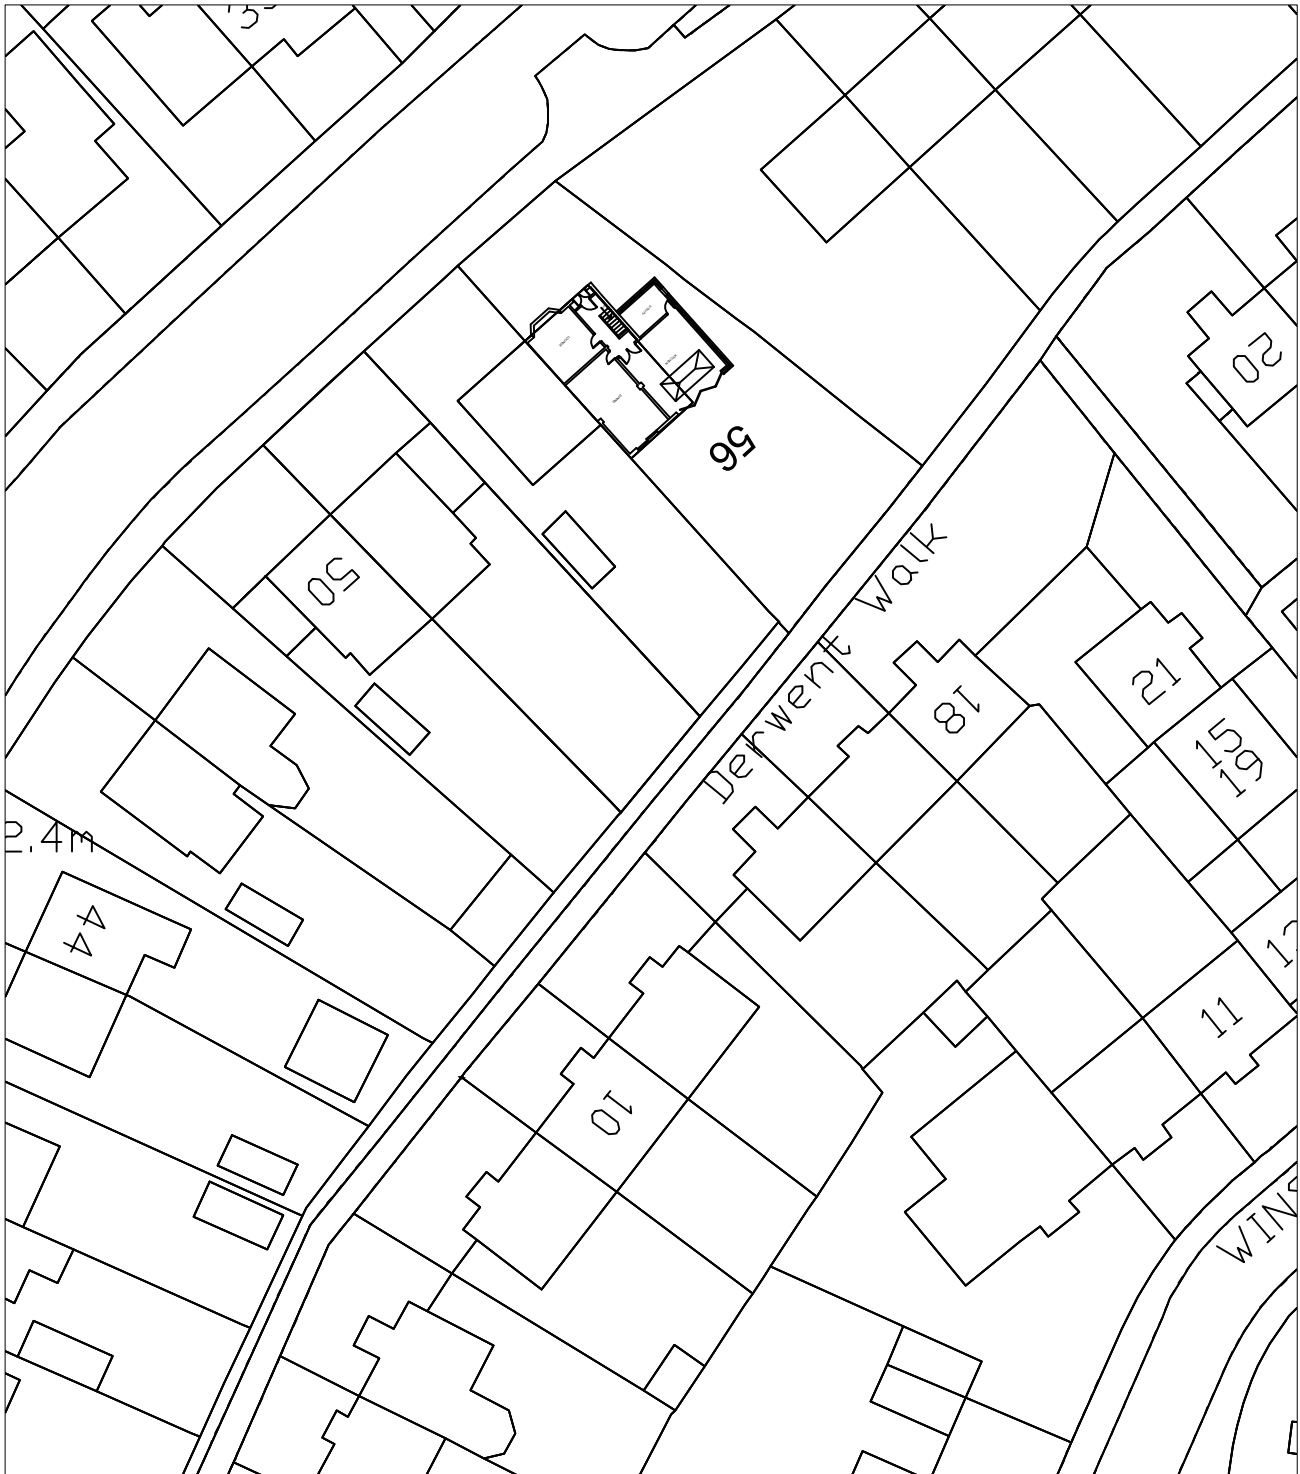

SITE PLAN
SCALE 1:500 @A4

