


DO NOT SCALE FROM THIS DRAWING.
This drawing is to be read in conjunction with all related drawings. All dimensions must be checked and verified on site before commencing any work or material production. The originator should be notified immediately of any discrepancy.




Ronson
building design

Tel:07926826016
craig@ronsonbuildingdesign.co.uk

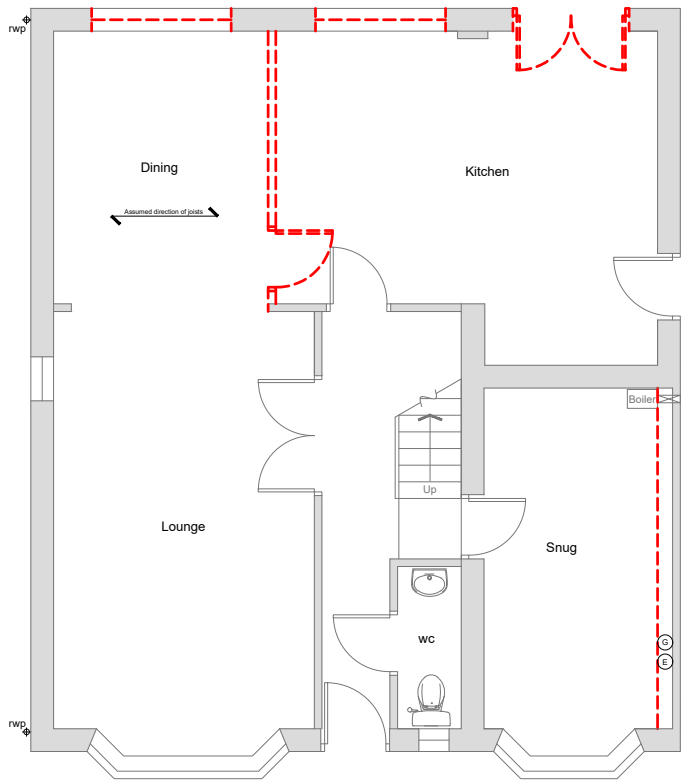

Existing GF Plan

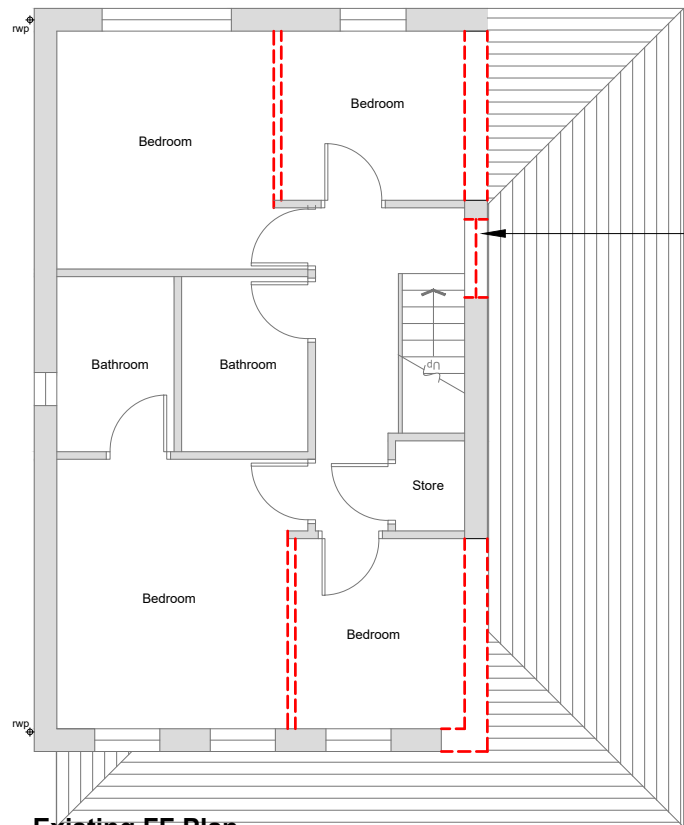


Existing FF Plan

Existing red dashed areas to be removed and then make good surrounding areas ready to receive new construction.



Existing Front Elevation

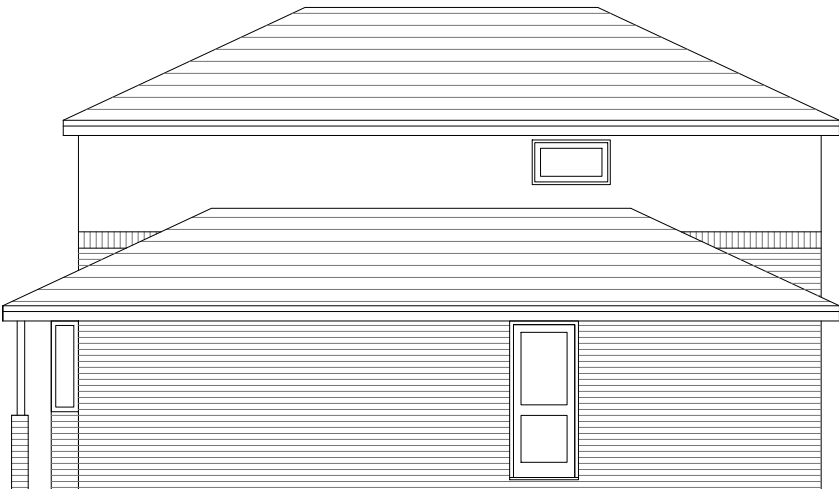

Existing Side Elevation



Existing Rear Elevation


Rev	Date	Description
Issued For : INFORMATION PURPOSES ONLY		
Client Mr Mark Thorniley		
Project 6 Kentford Drive Bradley Fold M26 3XX		
Scheme - Drawing Title Existing Plans & Elevations		
-/	02	Date 31-08-2020
Project No.	Drawing No.	Revision Scale 1:100 @A3

DO NOT SCALE FROM THIS DRAWING.
This drawing is to be read in conjunction with all related drawings. All dimensions must be checked and verified on site before commencing any work or material production. The originator should be notified immediately of any discrepancy.



Ronson
building design

Tel: 07926826016
craig@ronsonbuildingdesign.co.uk

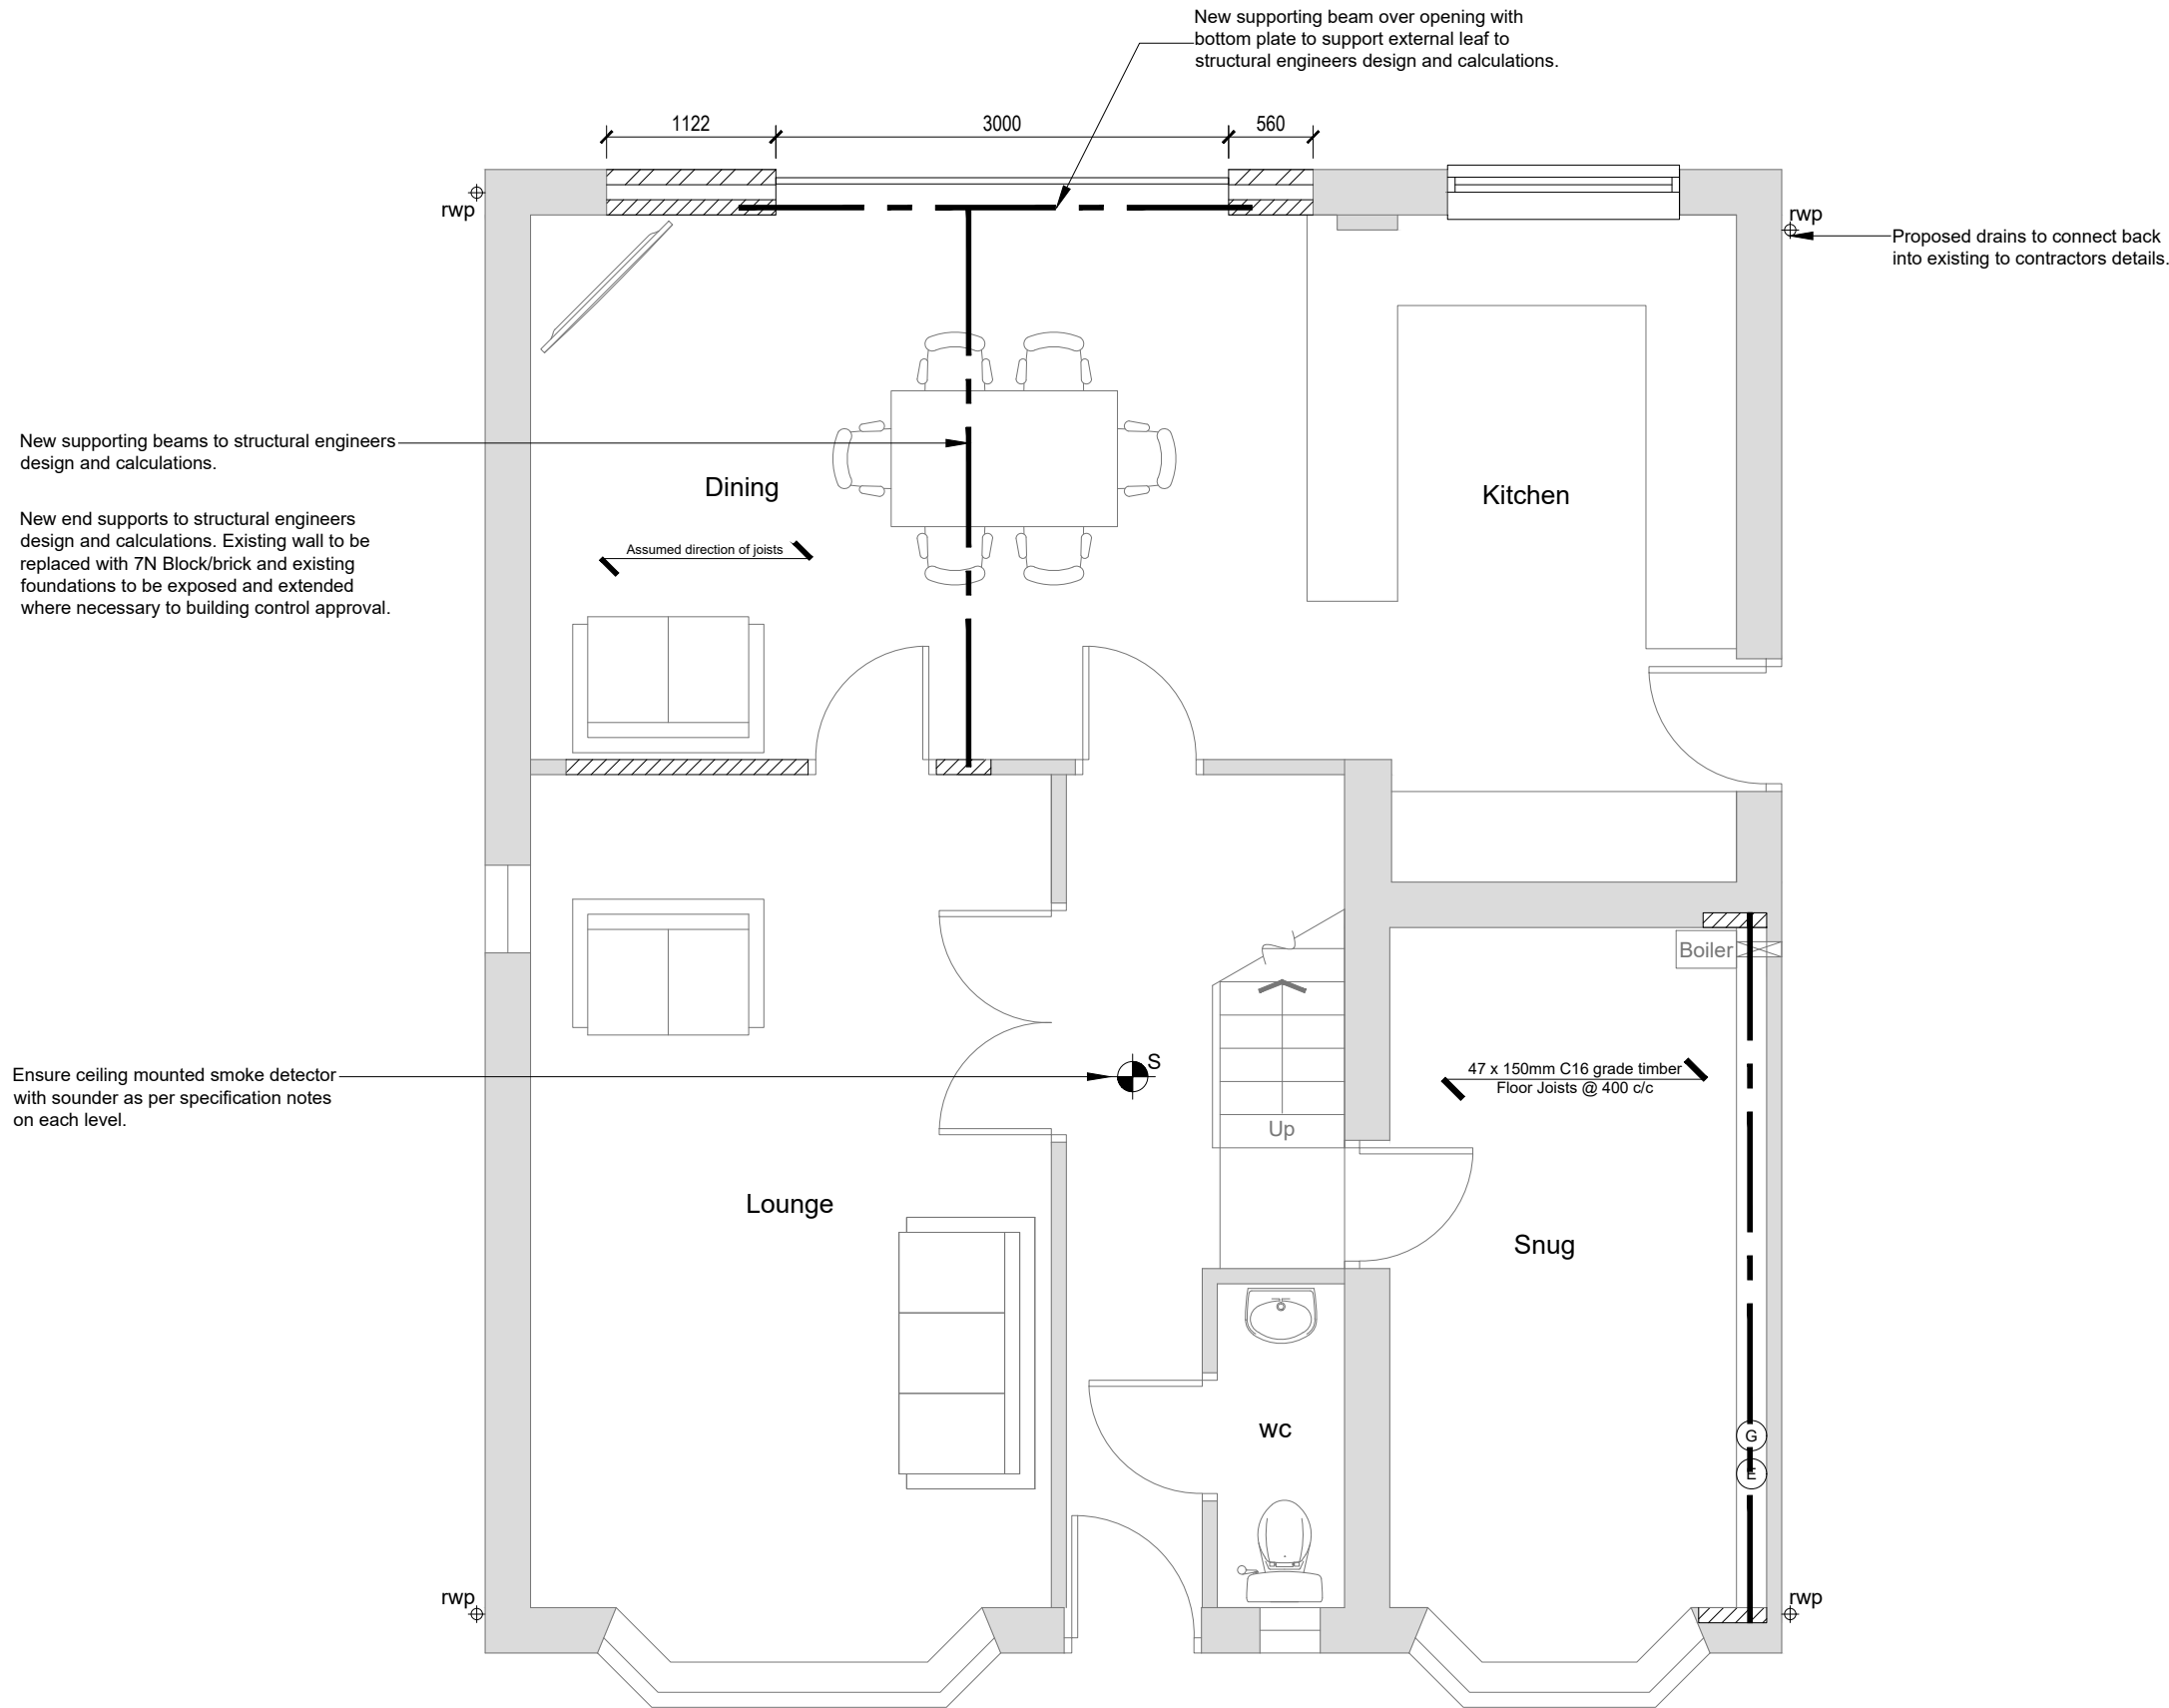

Proposed GF Plan 1:50

Rev	Date	Description
-----	------	-------------

Issued For : **INFORMATION PURPOSES ONLY**

Client
Mr Mark Thorniley

Project
**6 Kentford Drive
Bradley Fold M26 3XX**

Scheme - Drawing Title
Proposed Plans


-/ **03** - Date **31-08-2020**
Project No. Drawing No. Revision Scale **1:50 @A3**

DO NOT SCALE FROM THIS DRAWING.
This drawing is to be read in conjunction with all related drawings. All dimensions must be checked and verified on site before commencing any work or material production. The originator should be notified immediately of any discrepancy.




Ronson
building design

Tel: 07926826016
craig@ronsonbuildingdesign.co.uk

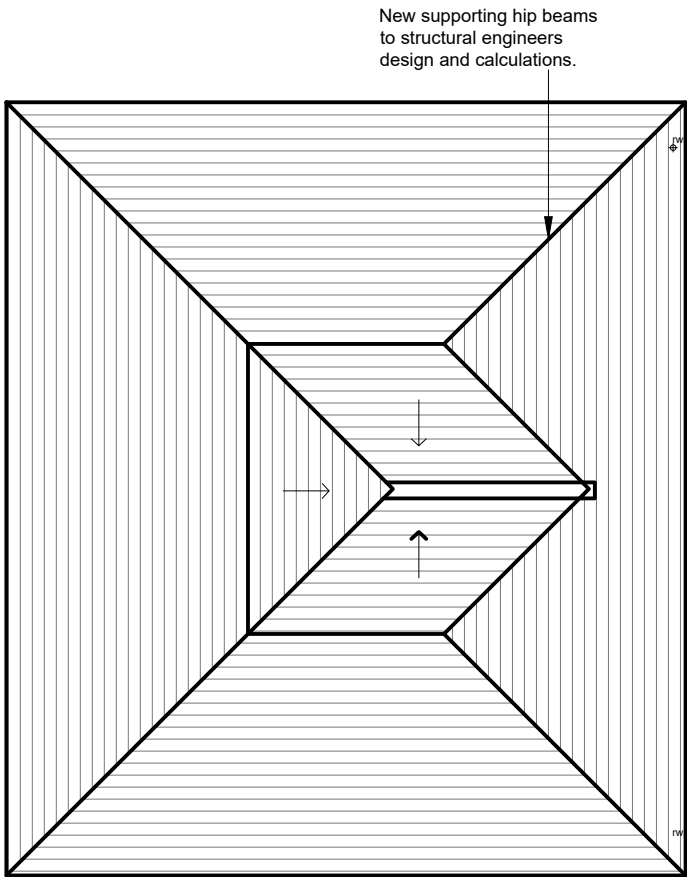

Proposed Roof Plan 1:100

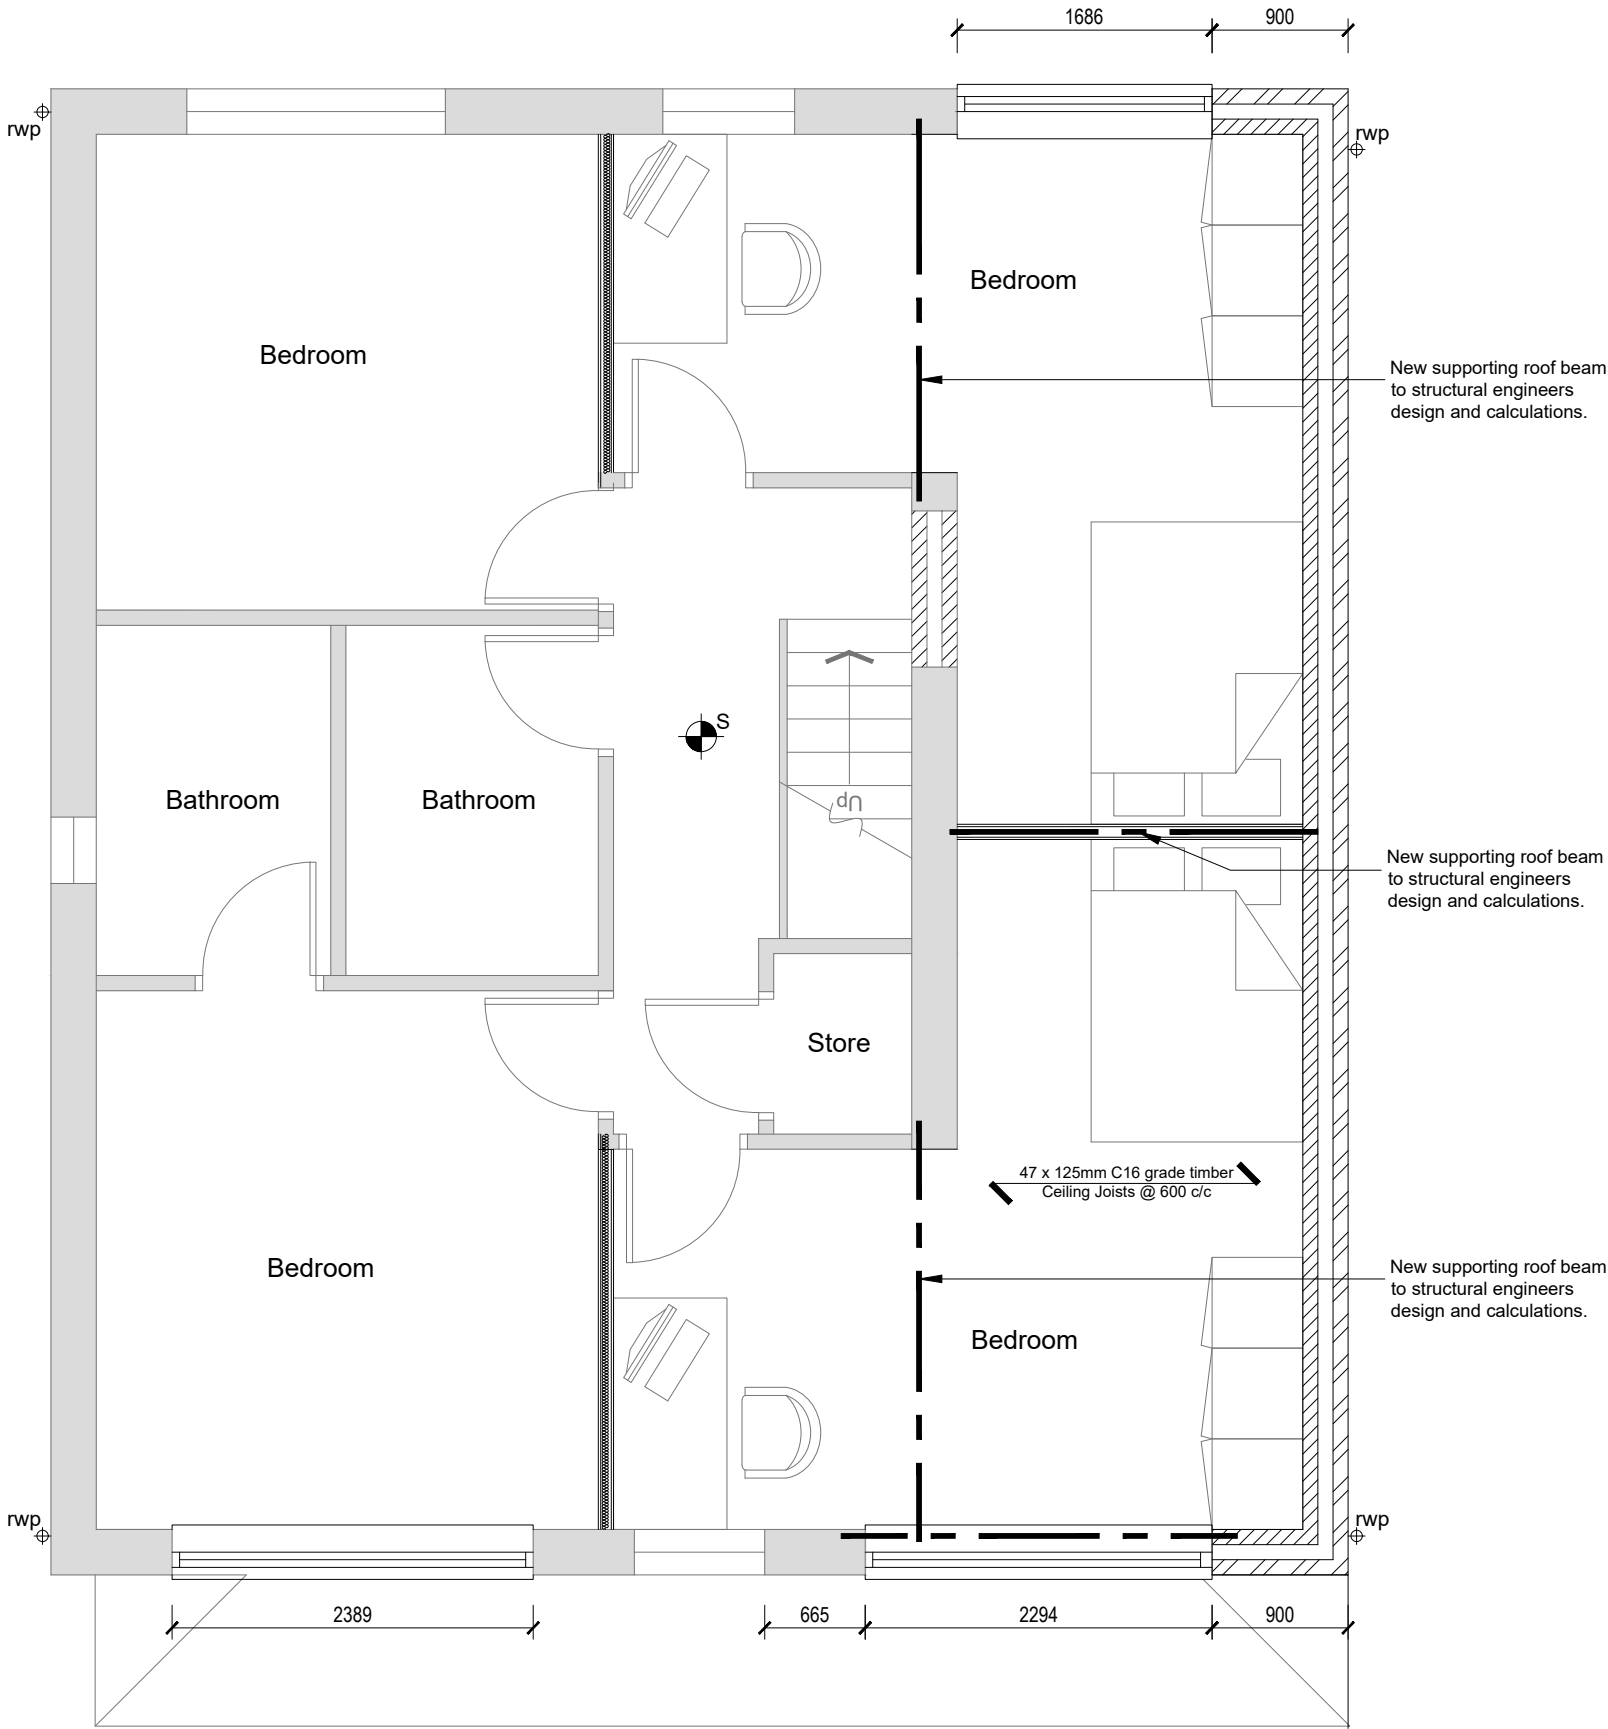

Proposed FF Plan 1:50

Rev	Date	Description
-----	------	-------------

Issued For : INFORMATION PURPOSES ONLY

Client
Mr Mark Thorniley

Project
**6 Kentford Drive
Bradley Fold M26 3XX**

Scheme - Drawing Title
Proposed FF Plans

Project No. Drawing No. Revision Scale 1:50 @A3

04


Date 31-08-2020

DO NOT SCALE FROM THIS DRAWING.
This drawing is to be read in conjunction with all related drawings. All dimensions must be checked and verified on site before commencing any work or material production. The originator should be notified immediately of any discrepancy.



Ronson
building design

Tel:07926826016
craig@ronsonbuildingdesign.co.uk

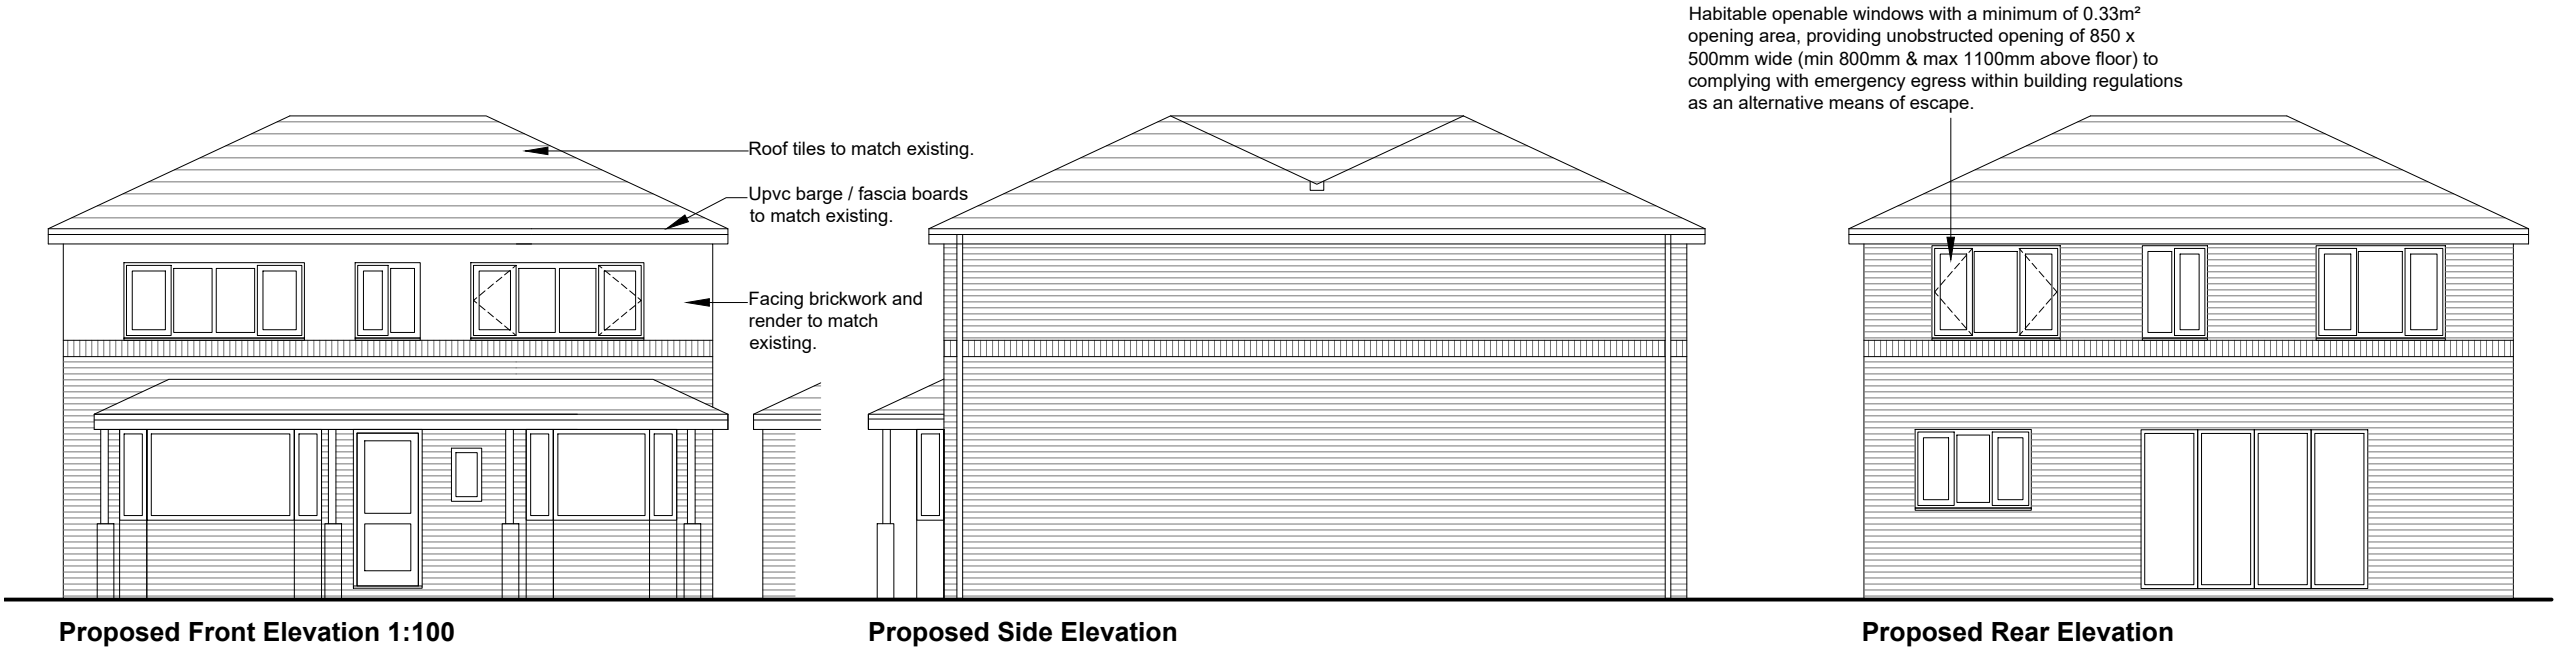

Rev	Date	Description
-----	------	-------------

Issued For : **INFORMATION PURPOSES ONLY**

Client
Mr Mark Thorniley

Project
**6 Kentford Drive
Bradley Fold M26 3XX**

Scheme - Drawing Title
Proposed Elevations

- /	05	-	Date	31-08-2020
Project No.	Drawing No.	Revision	Scale	1:100 @A3