


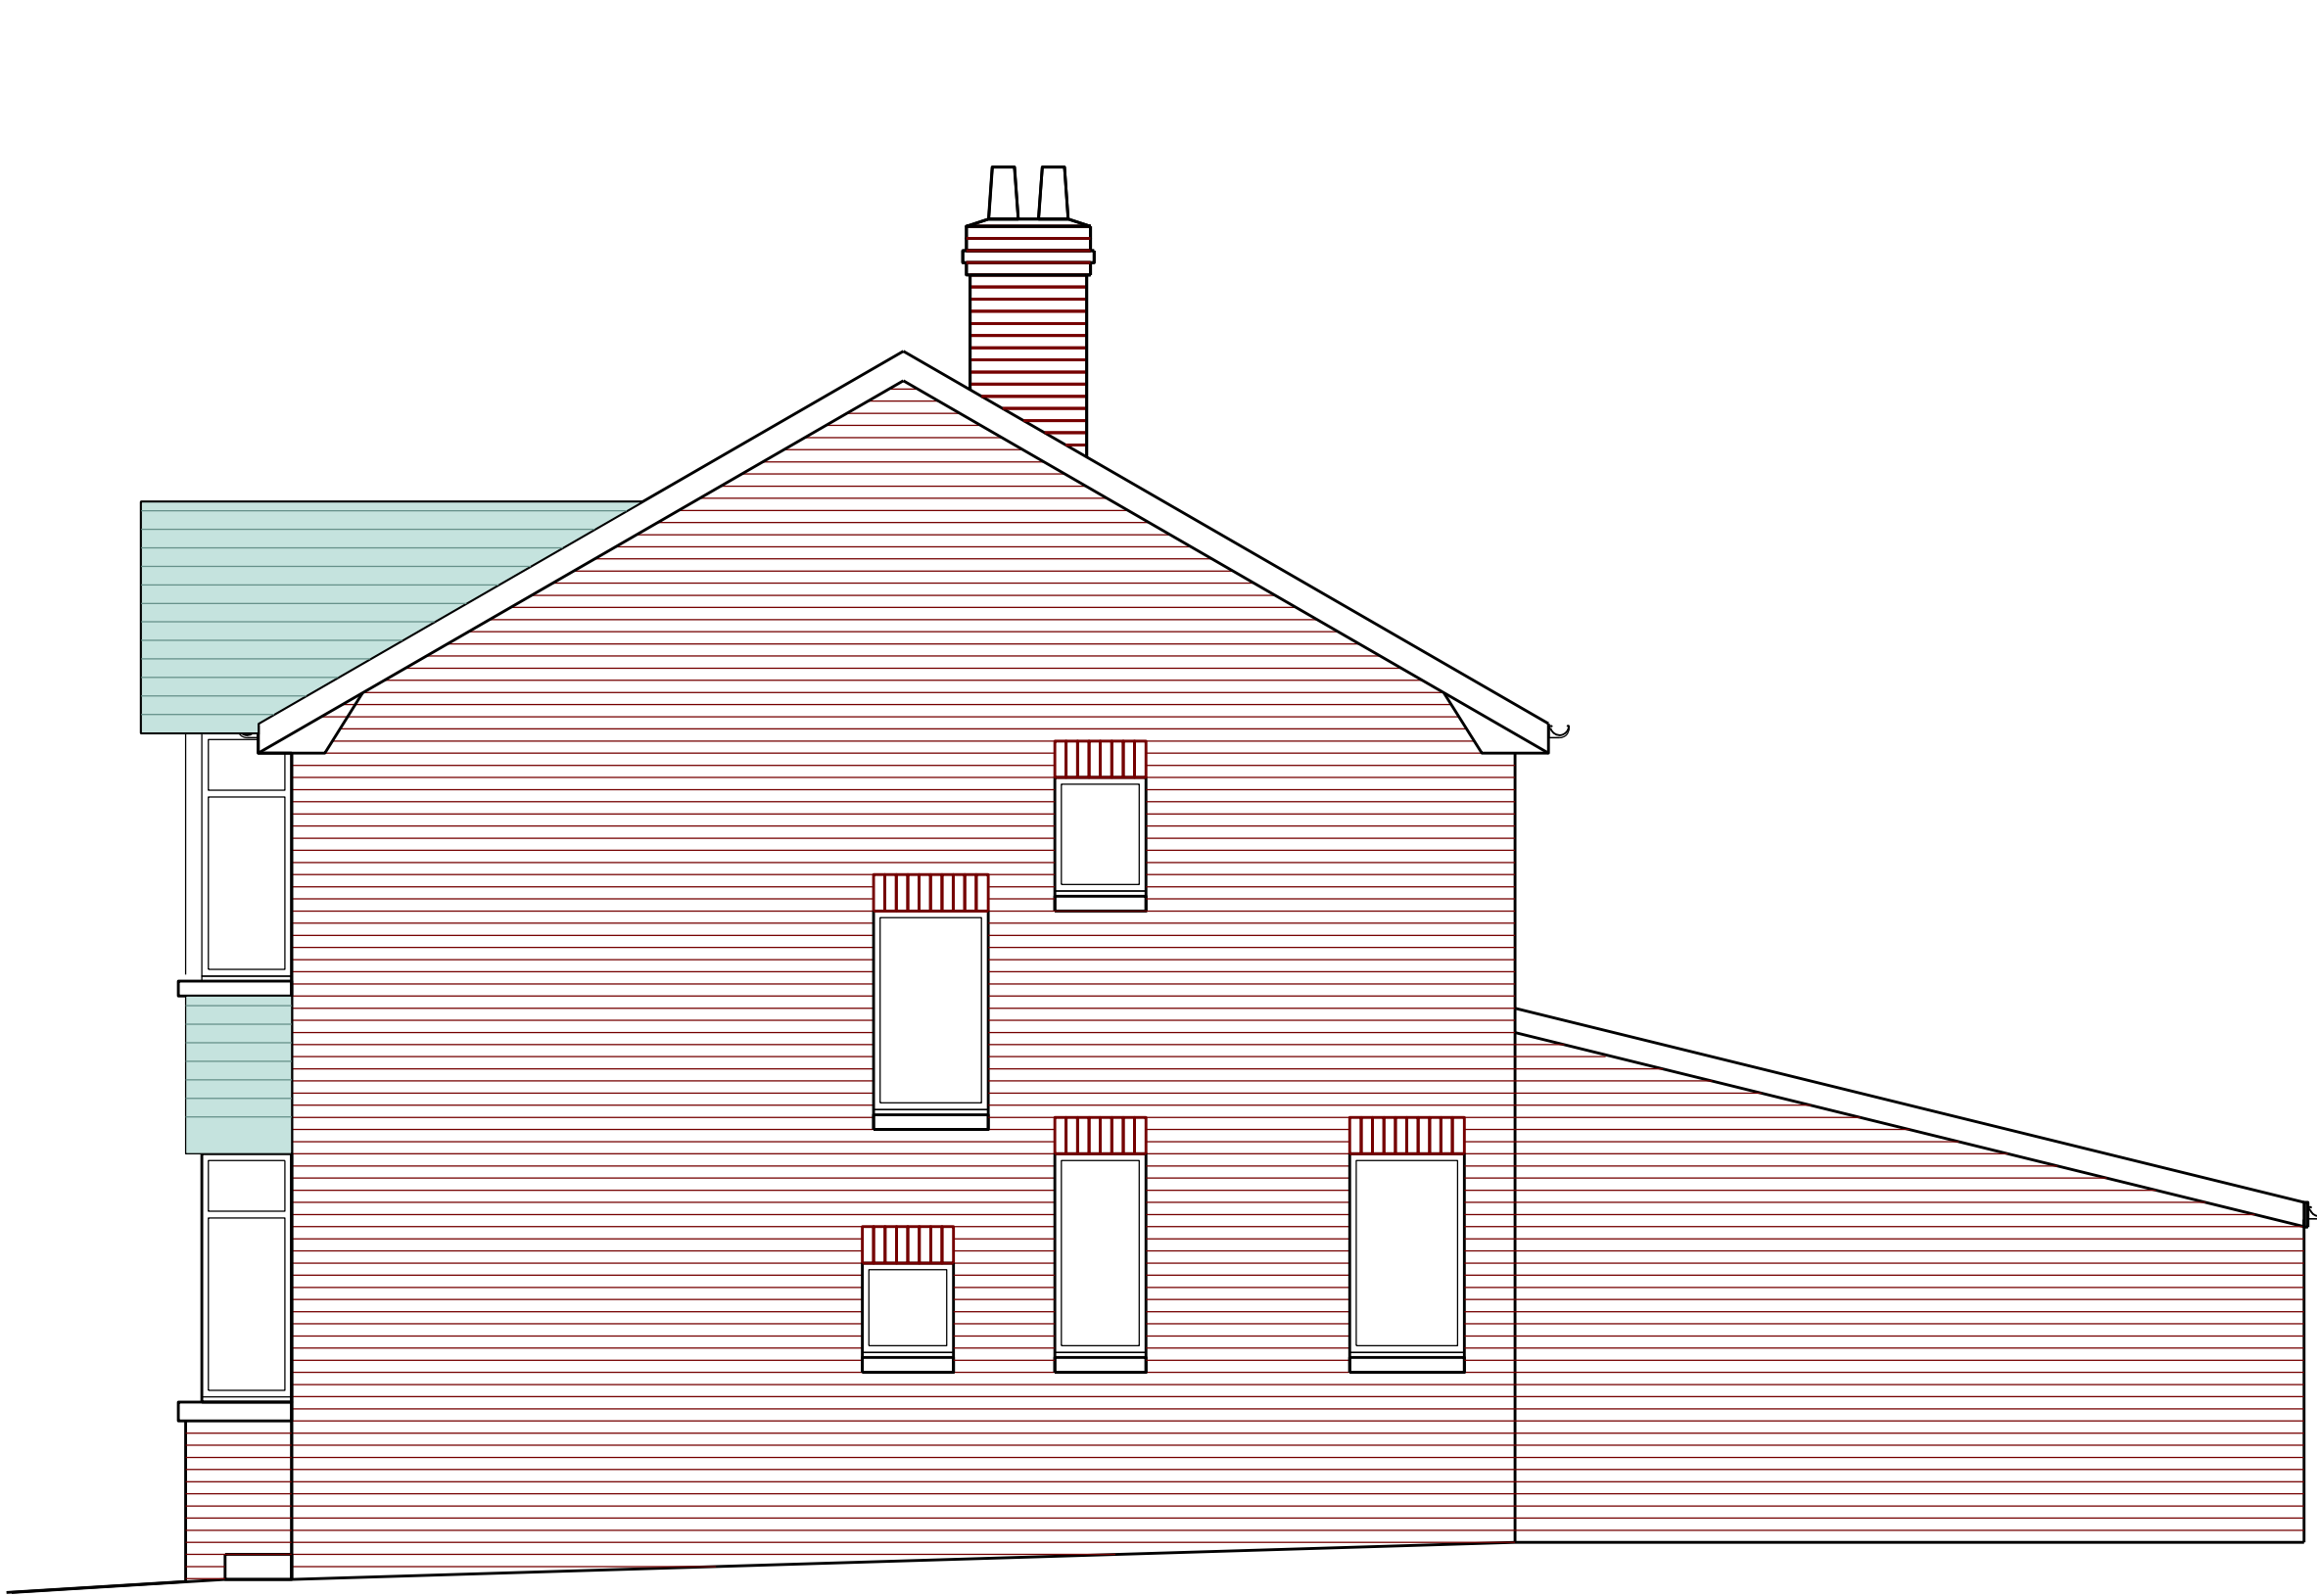


Existing West Elevation



Existing East Elevation



Existing South Elevation

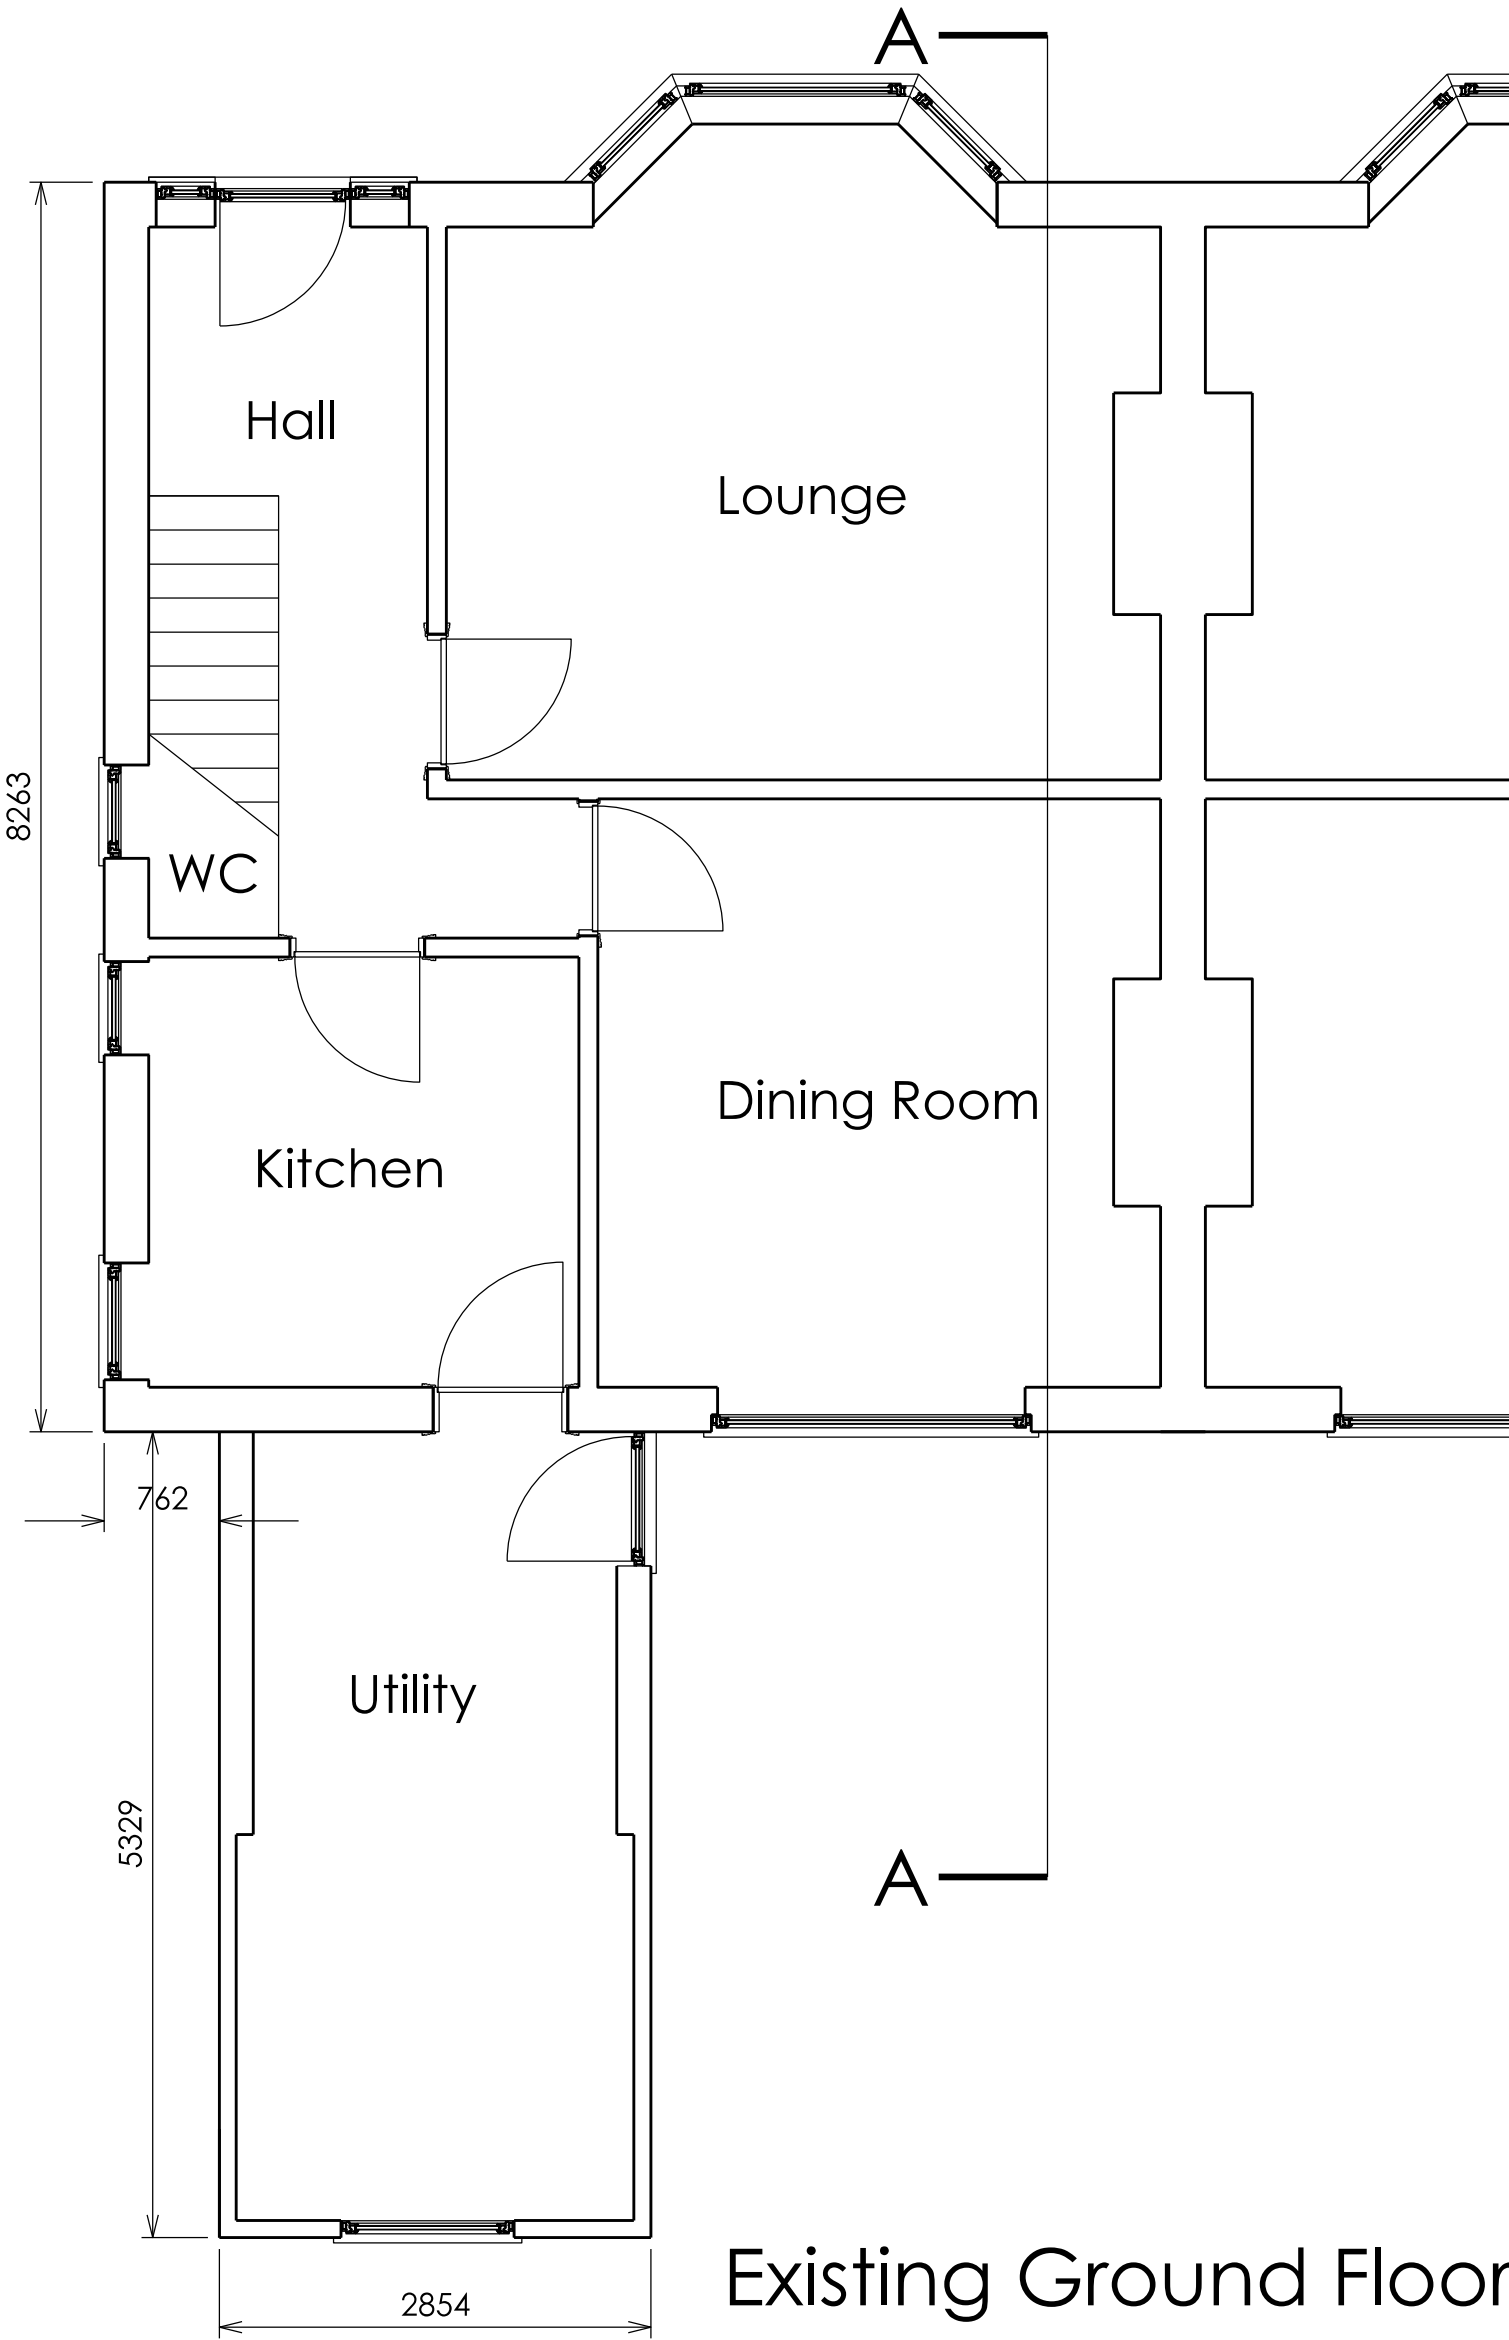

Existing Ground Floor Plan




Section A - A

Revision	Description	By	Date
A	ISSUED FOR PLANNING	SC	30.08.2020

Description	By	Date

Notes:
DO NOT SCALE. Use figured dimensions only. The contractor is requested to check all dimensions before the work is put in hand. Copyright of this drawing belongs solely to SCA Ltd. This drawing must only be used for the purpose for which it is supplied and its contents must not be reproduced for any purpose without written permission. Areas indicated, or areas calculated from this drawing should be used for valuation purposes or as the basis for development contracts. SCA is a limited company registered in England and Wales. Number 7428841

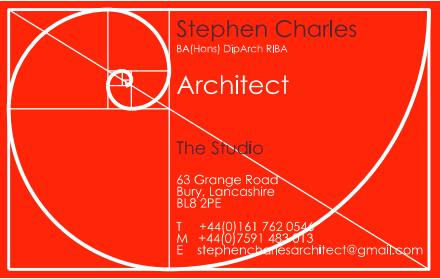

Drawn	SC
Date	Aug 2020
Checked	SC
Date	Aug 2020
Scale	1:1250 @ A1
Status	PLANNING

Project	Proposed Extension to 2 Castle Hill Road
Bury	BL9 7RN
Drg Title	Existing Elevations and Ground Floor Plan
Drg No	SC2020-216-L(-0)003
Rev	A