

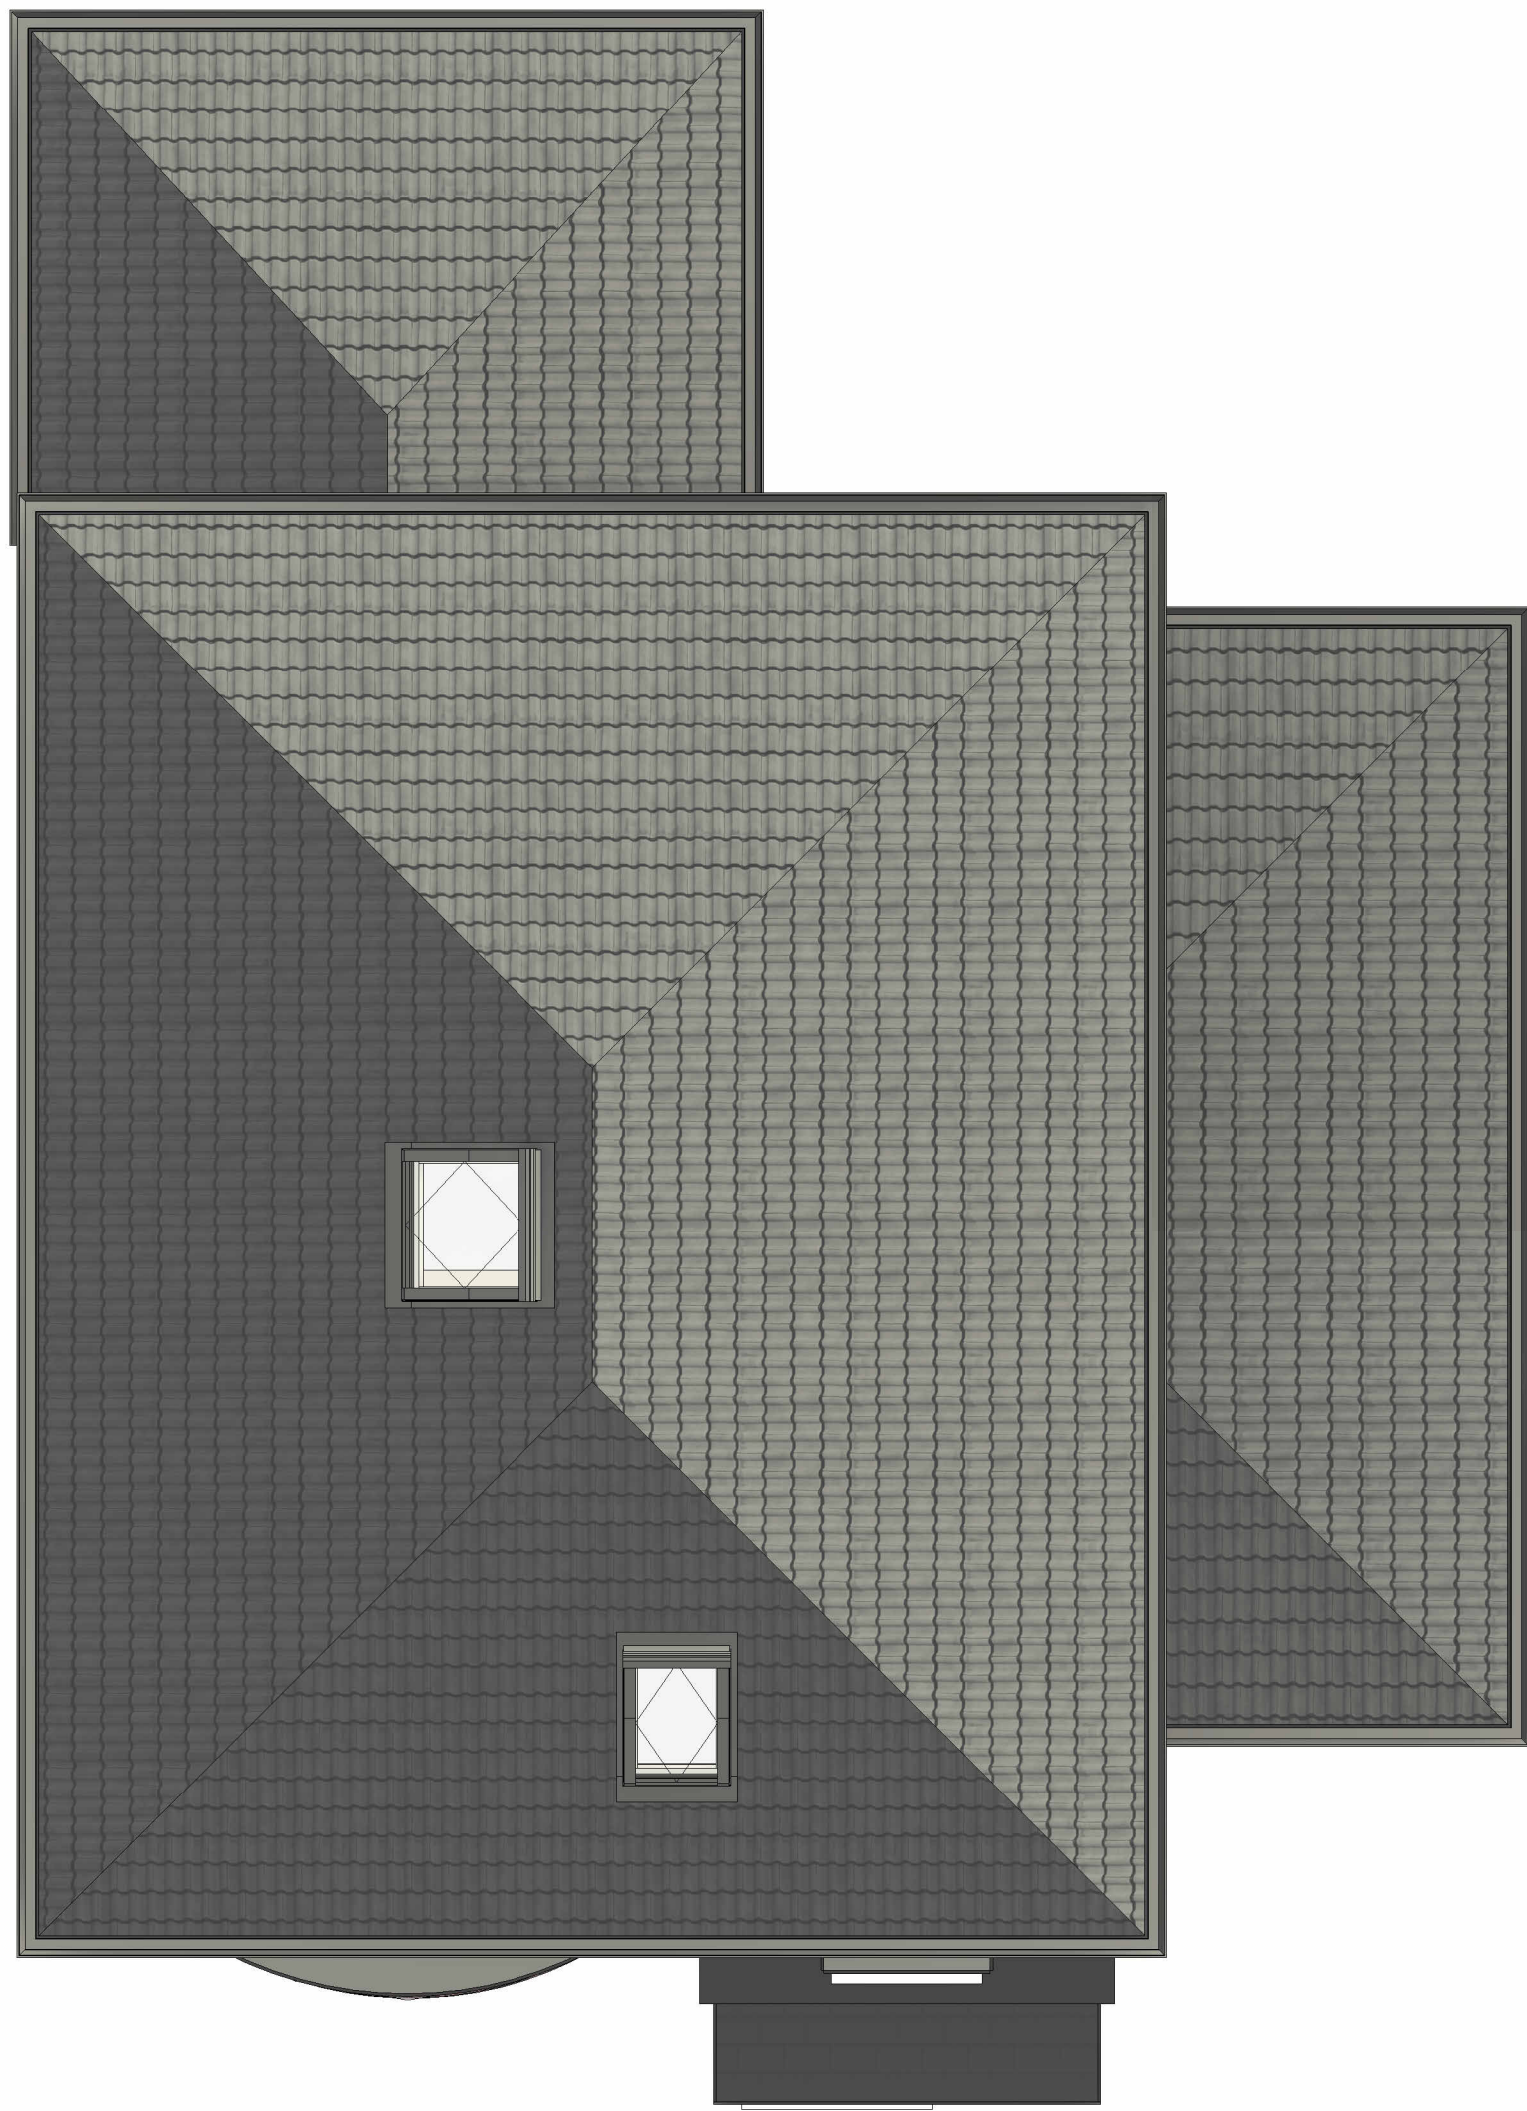


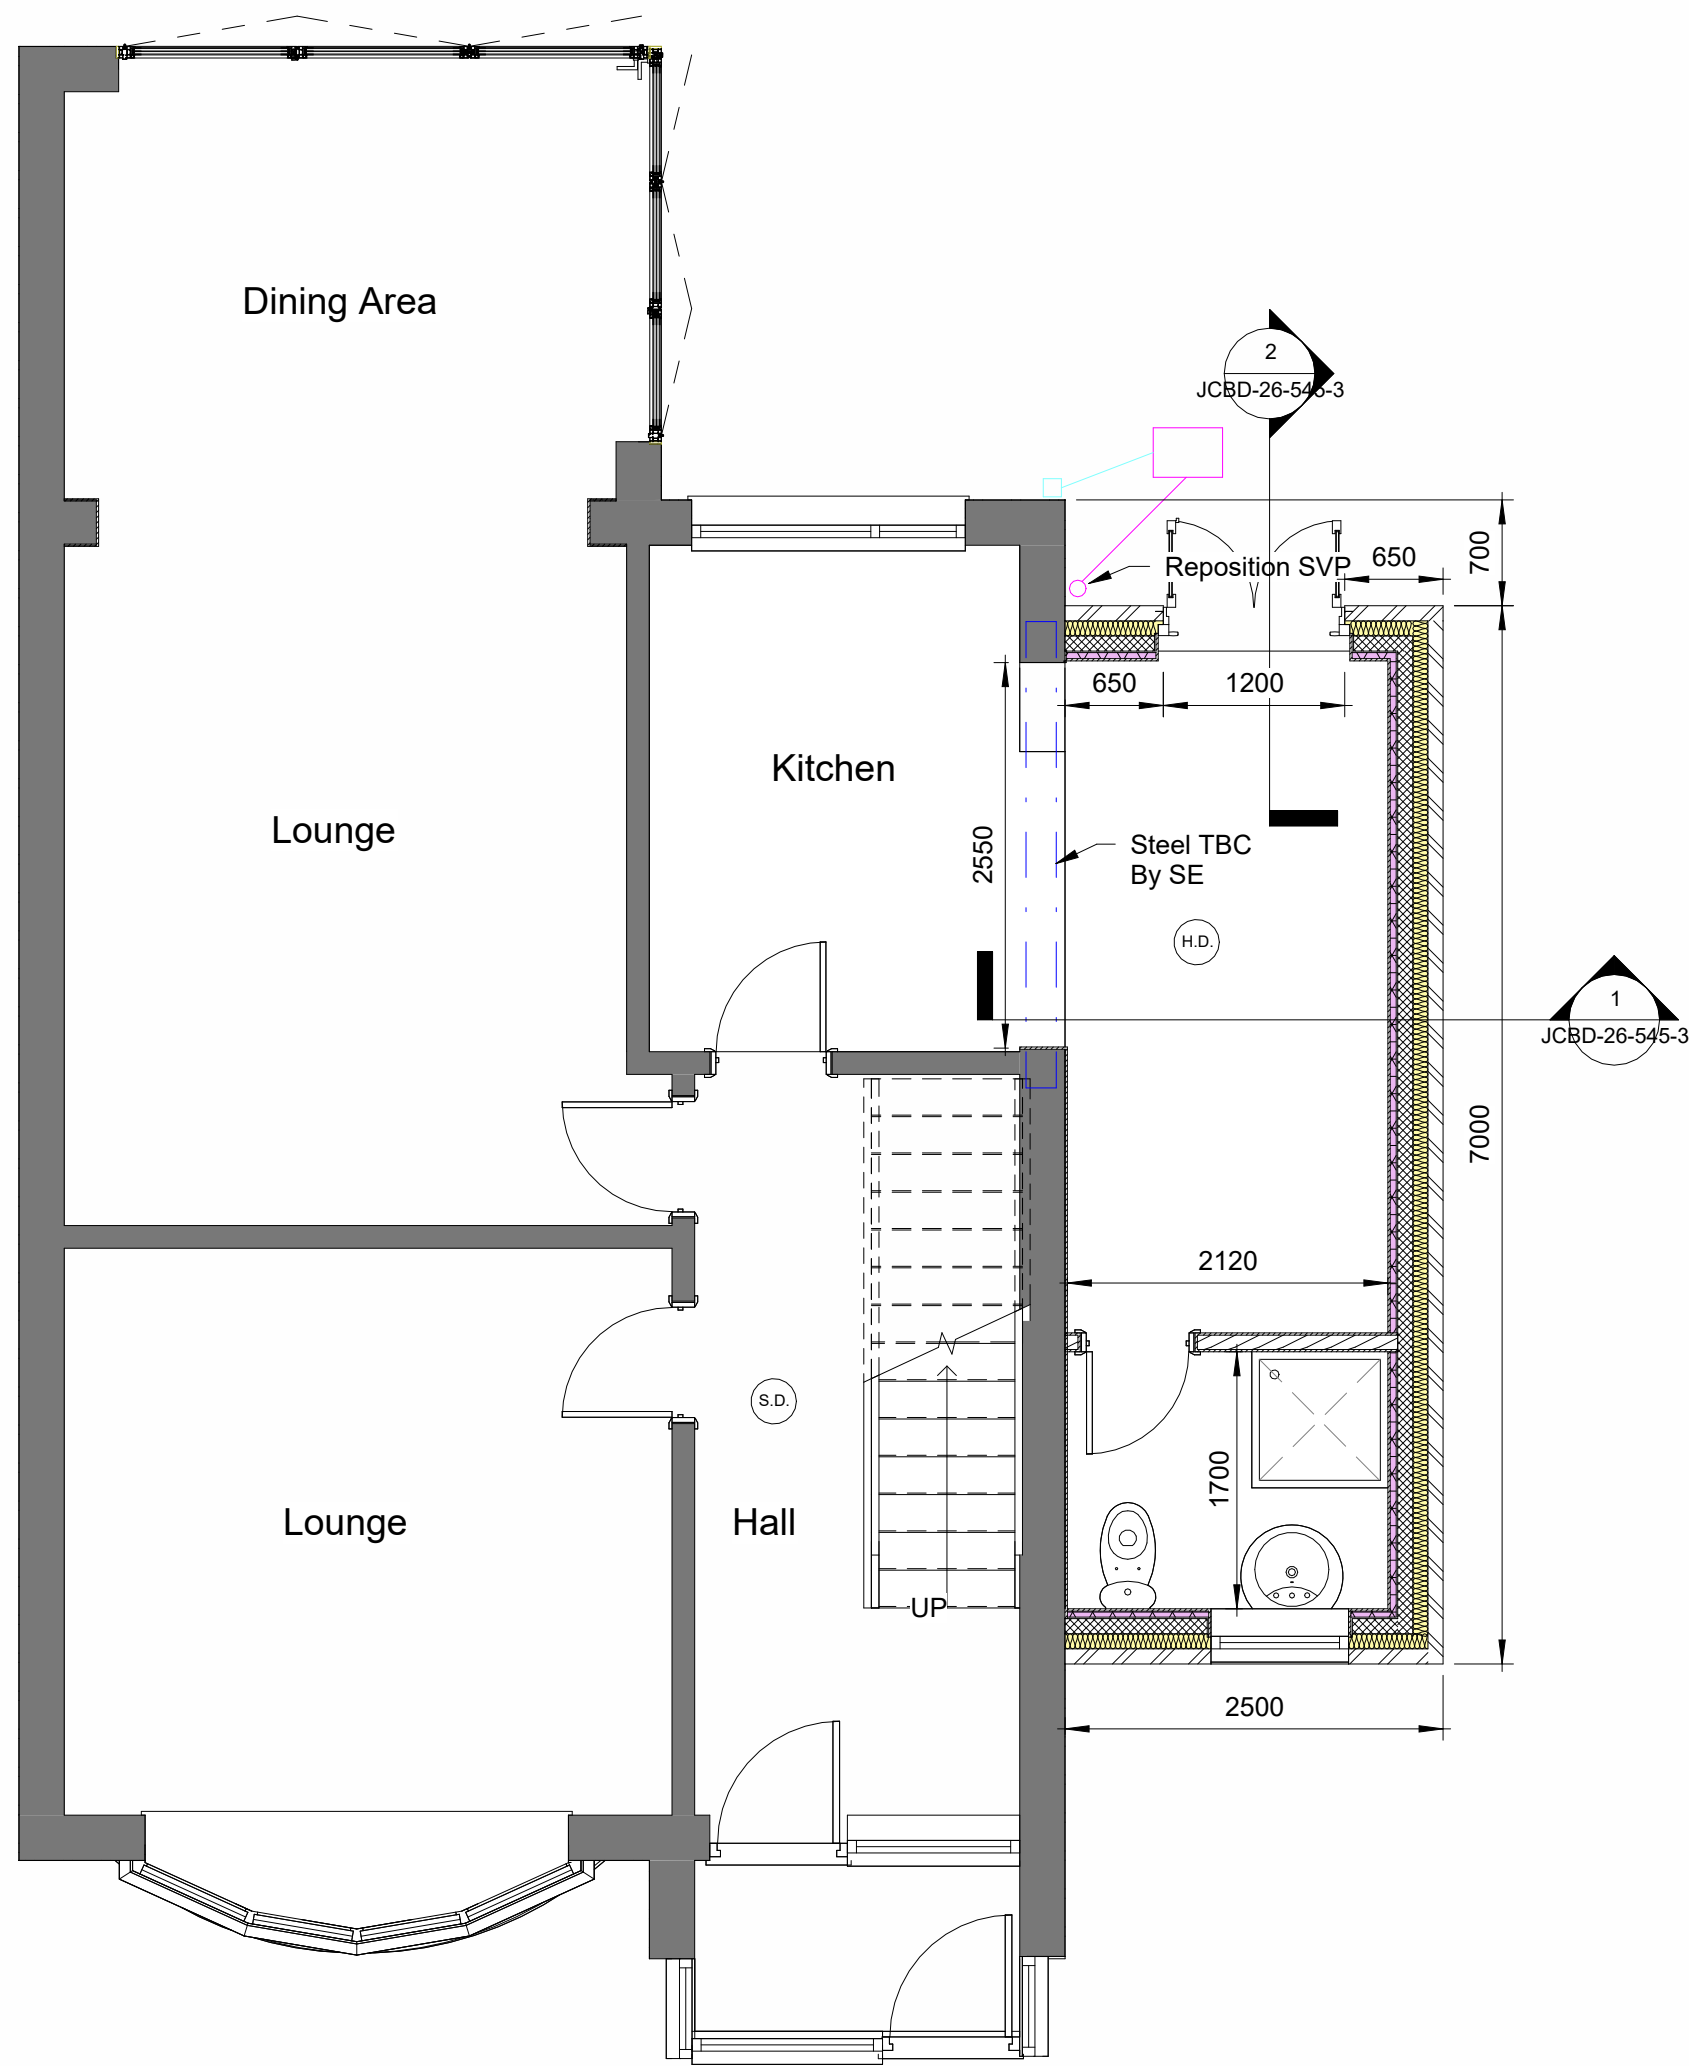


3 Proposed Rear Image

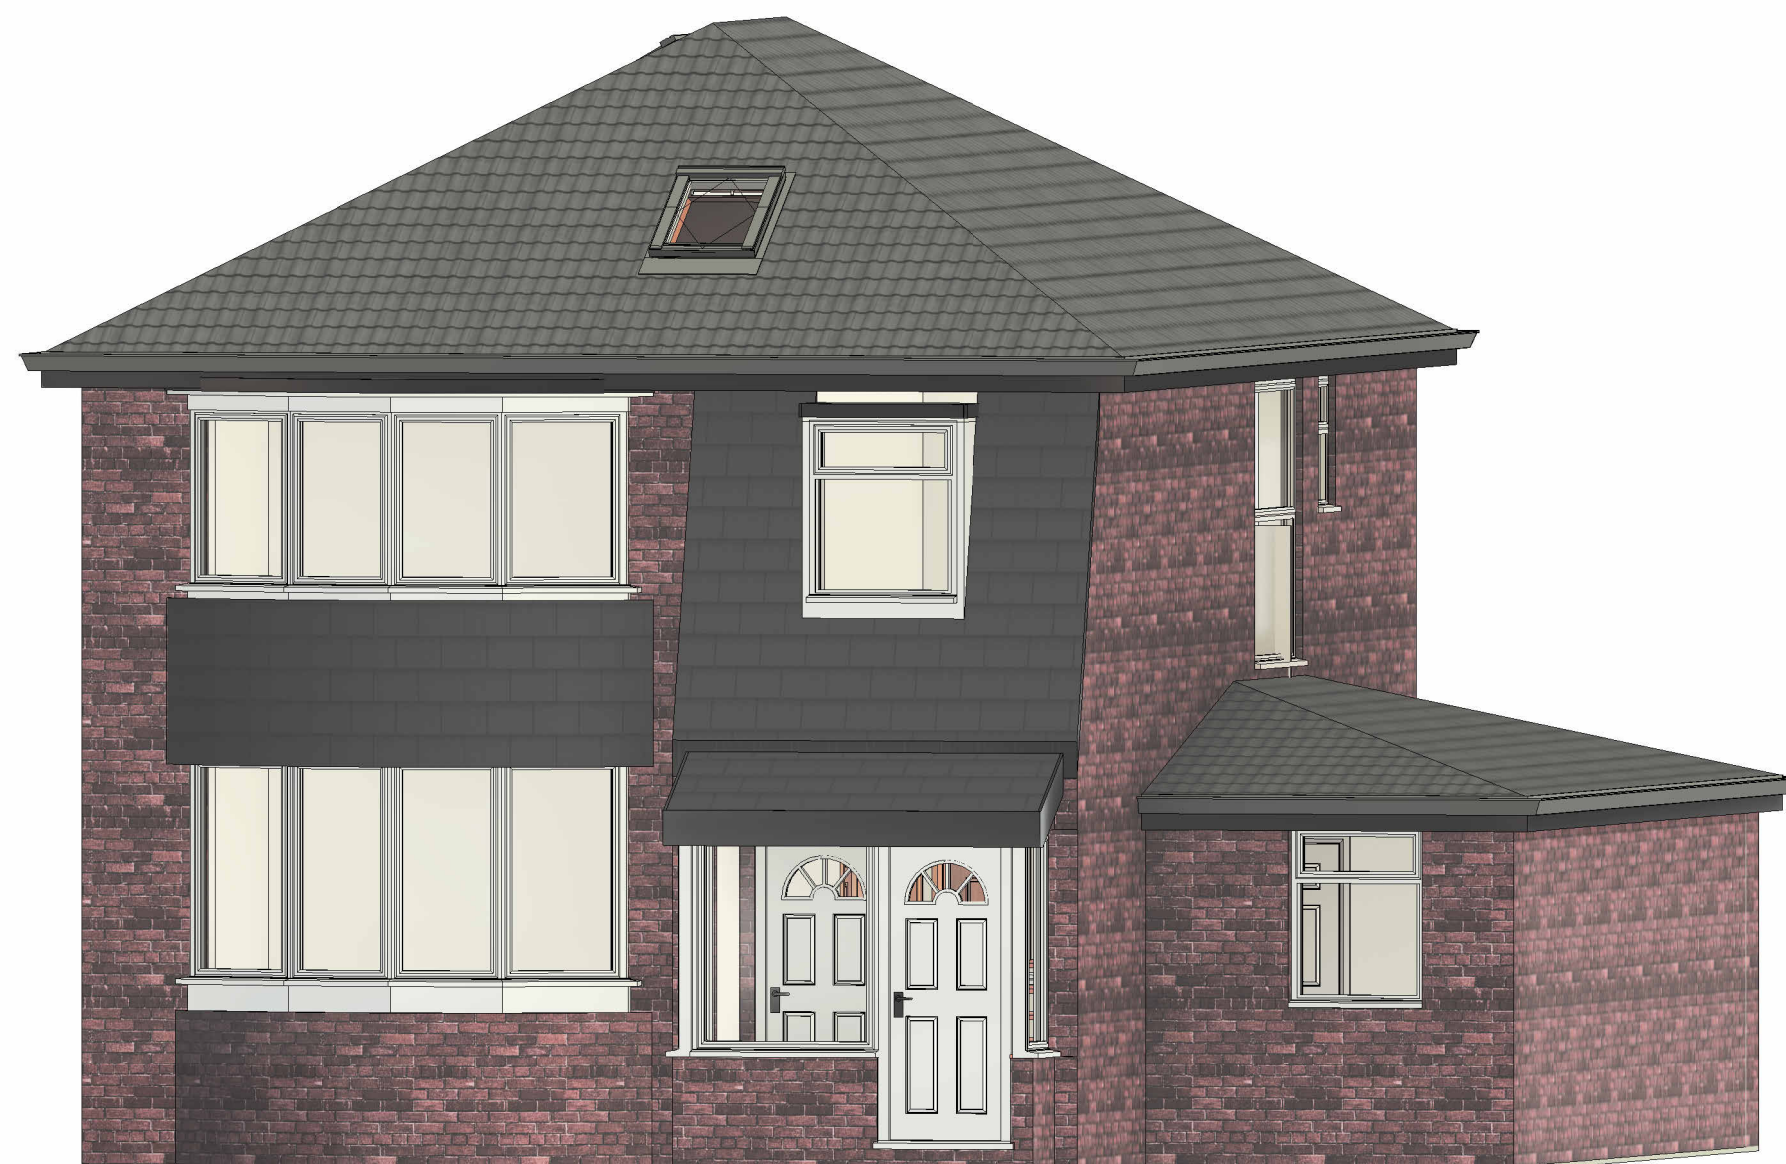

4 Proposed Front Image

1 Proposed Ground Floor Plan
1 : 50

2 Proposed Roof Layout
1 : 50

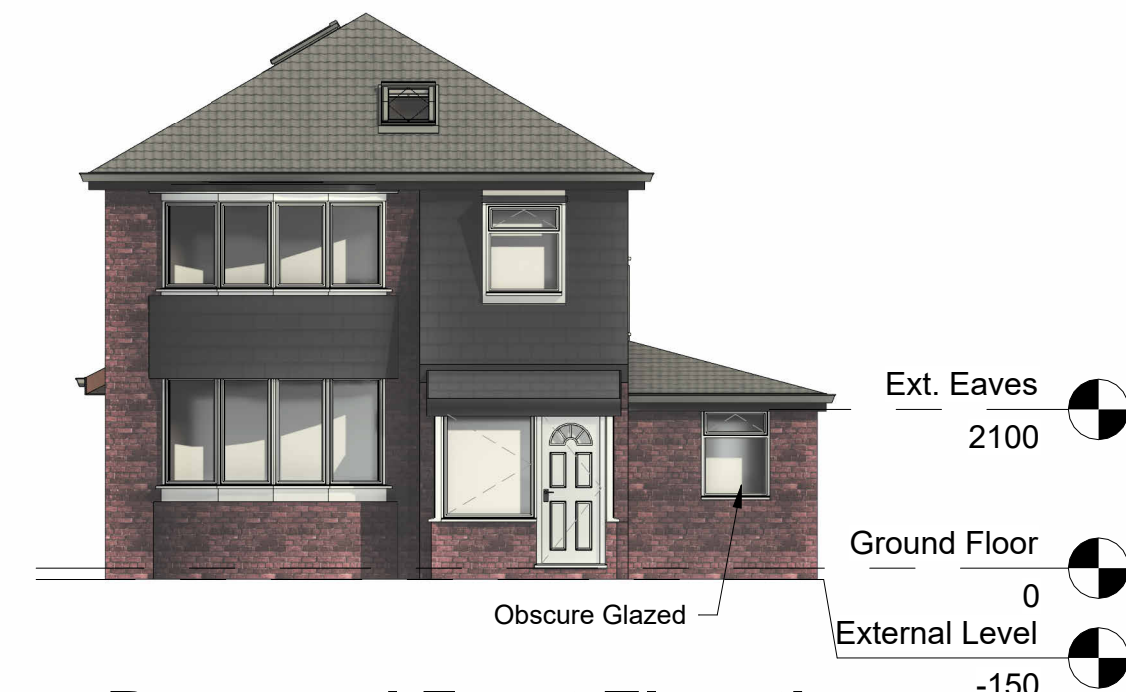

5 Proposed Front Elevation
1 : 100



6 Proposed RHS Gable Elevation
1 : 100



7 Proposed Rear Elevation
1 : 100

Legend

- Brick Work - Plans
- Blockwork - Plans
- Internal Stud Wall - Insulation
- Insulated Plasterboard - Plans
- Insulation - Plans
- Foul Drainage - Plans
- Surface Water Drainage - Plans
- (S.D.) Smoke Detector - Plans
- (H.D.) Heat Detector - Plans

02	Bathroom Layout Revised	08/07/26
01	French Doors Added & Opening Width Increased	05/07/26
00	Initial Issue	26/03/26
Rev. No.	Revision Description	Rev. Date

Title: Proposed Floor Plan, Elevations and Roof Layout

Project: 89 Ajax Drive,
Unsworth,
Bury,
BL9 8EF

Client: Caroline Bacon
89 Ajax Drive,
Unsworth,
Bury,
BL9 8EF

Scale (@ A1) As indicated
Drawn By: JW
Checked By: AW
Date: 22/03/26
Project Number: 545

Drawing Number JCBD-264-545-2
Revision Number 02

J C Building Design LTD
Tel: 01706 599352
enquiries@jcbuildingdesign.co.uk