




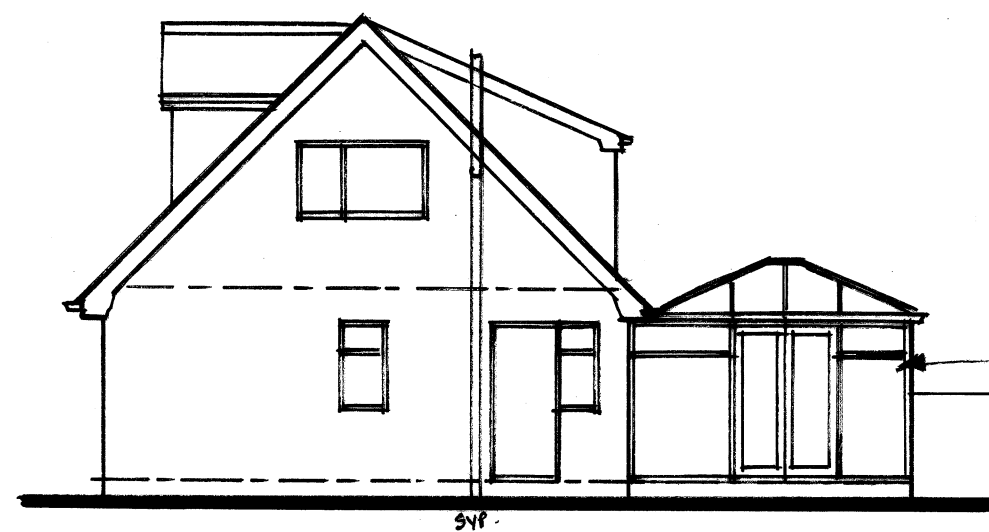


L.H. SIDE ELEVATION 1:100
(FROM REAR)

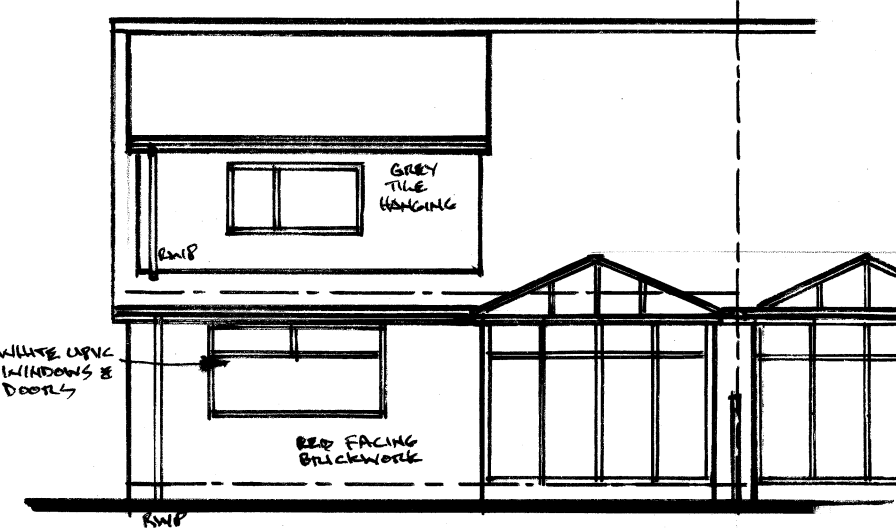


REAR ELEVATION

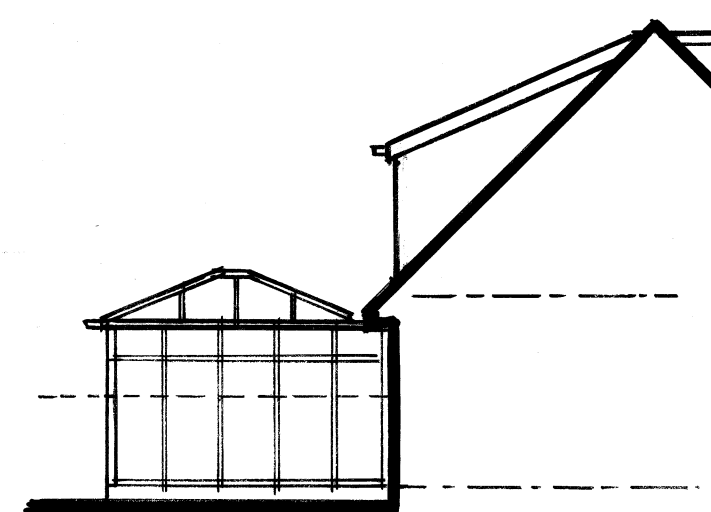


REAR SIDE ELEVATION.

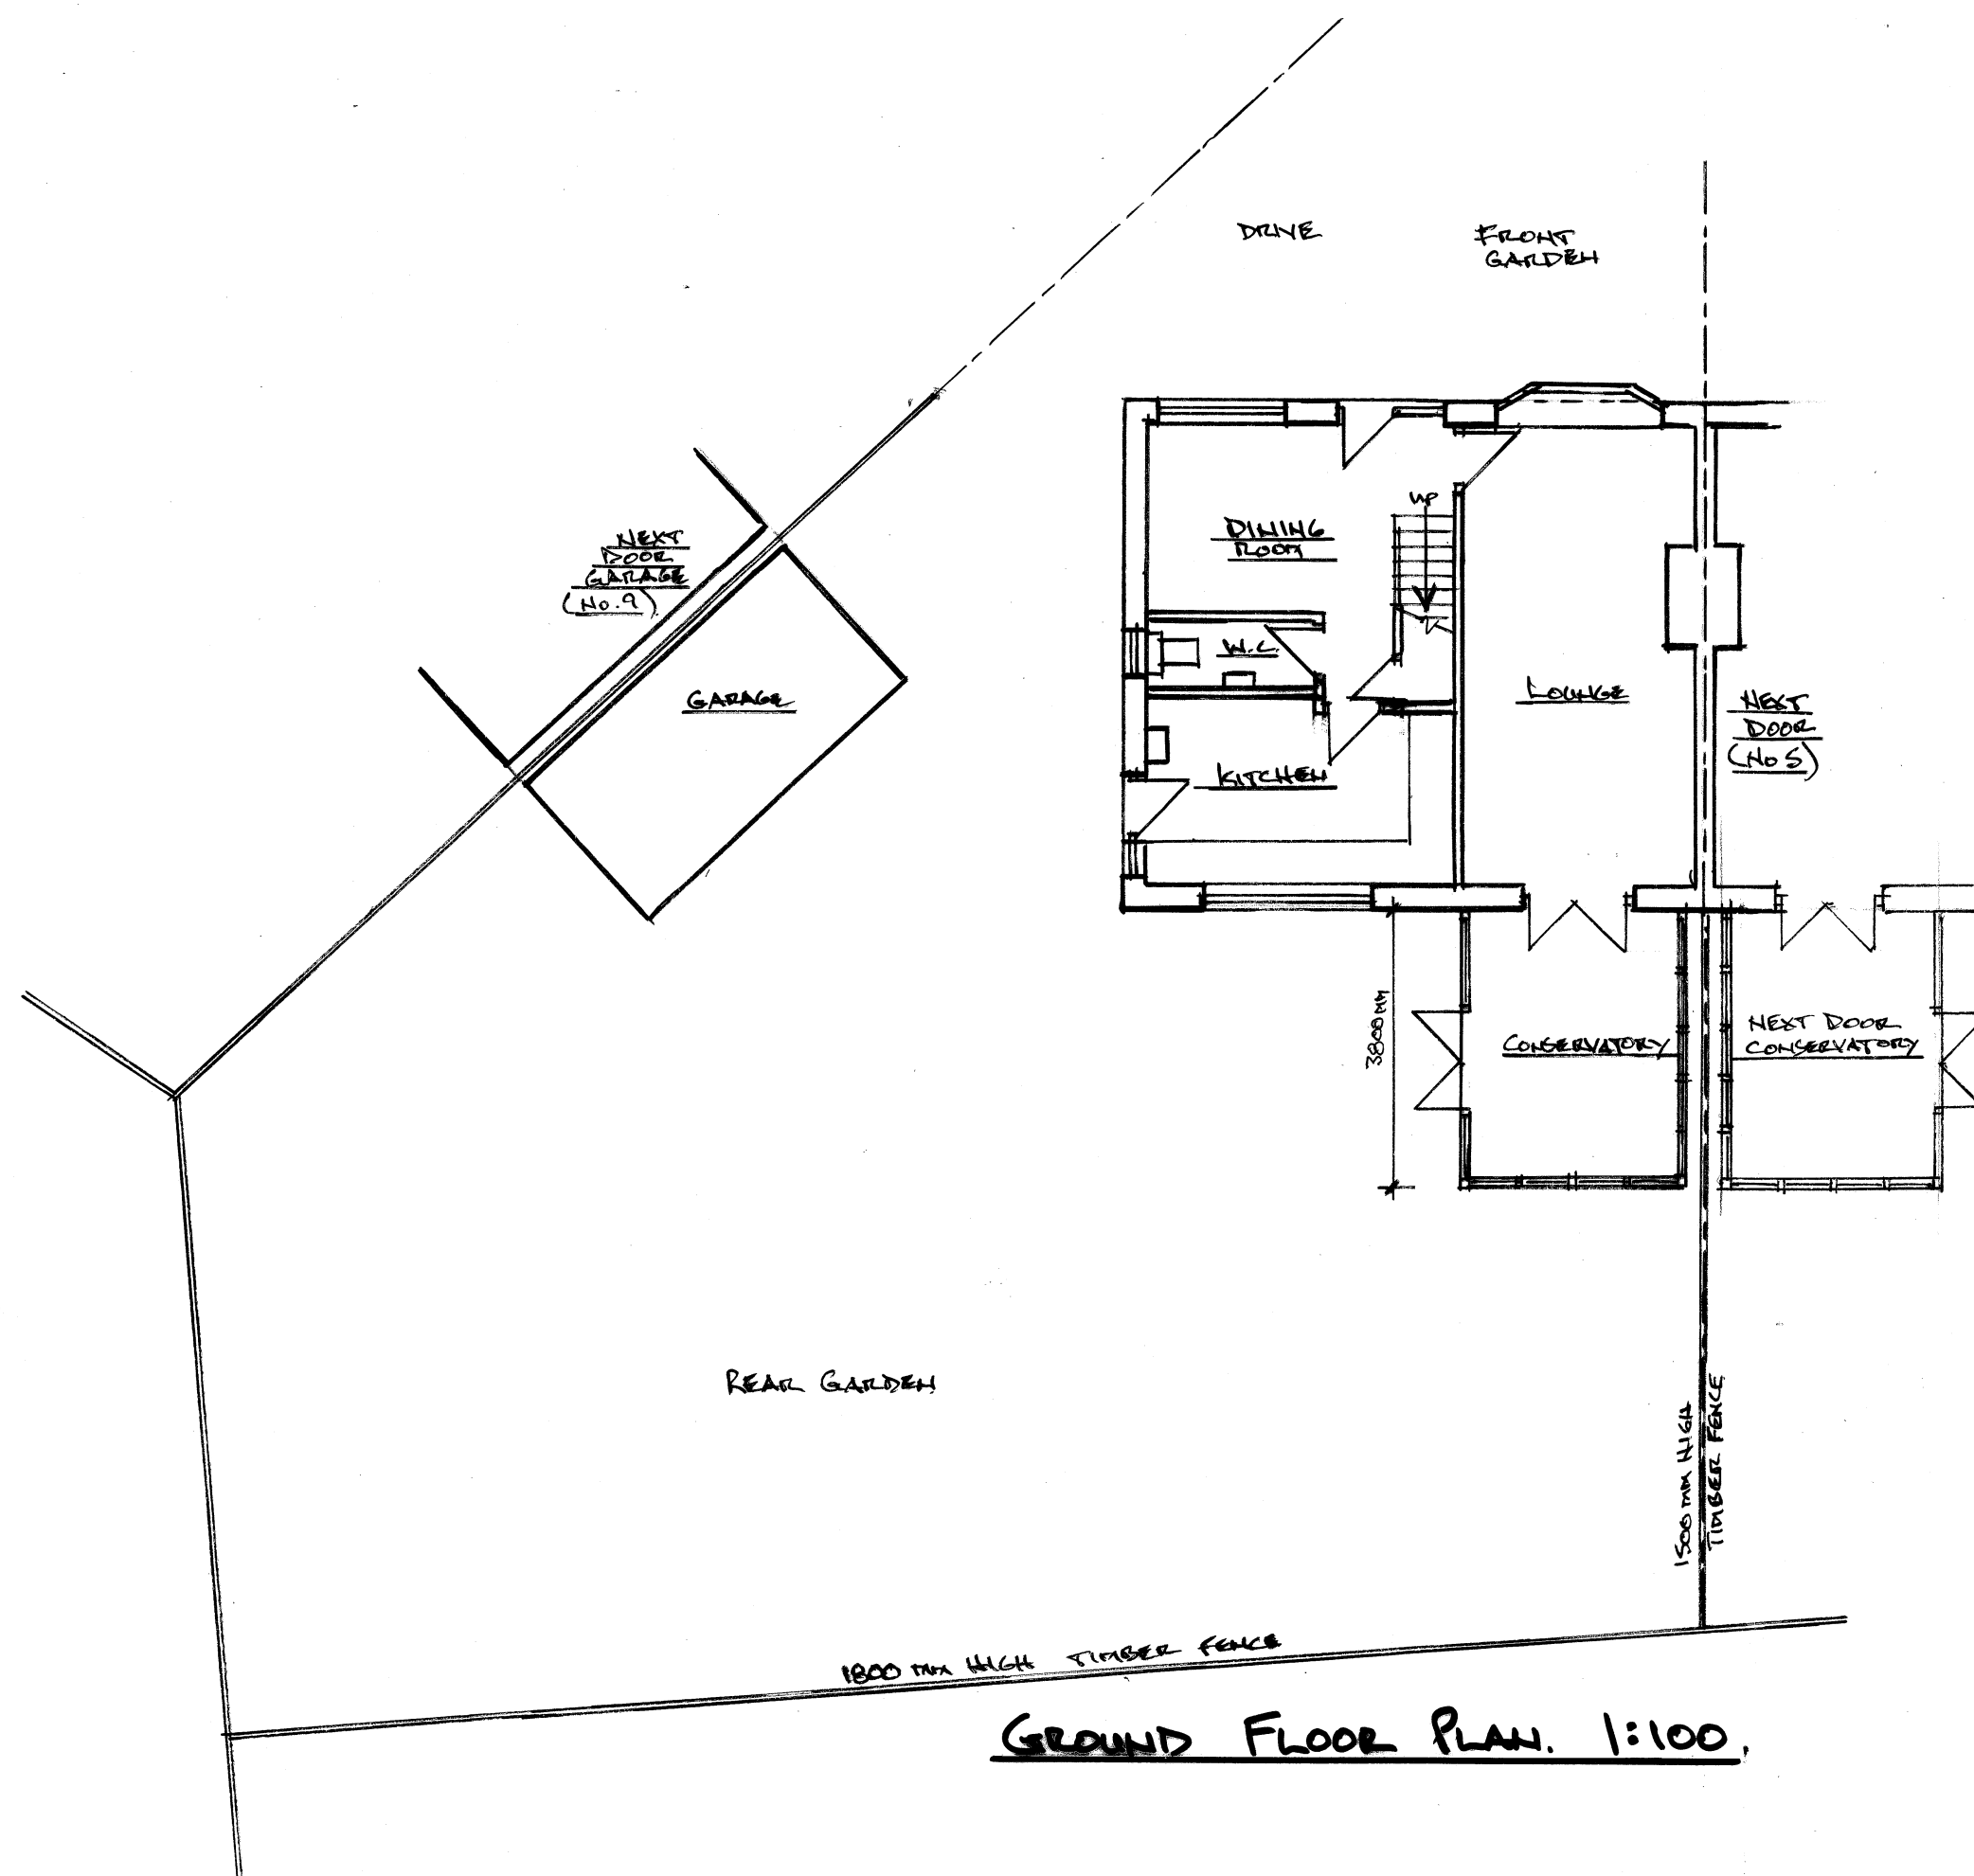

GROUND FLOOR PLAN. 1:100.

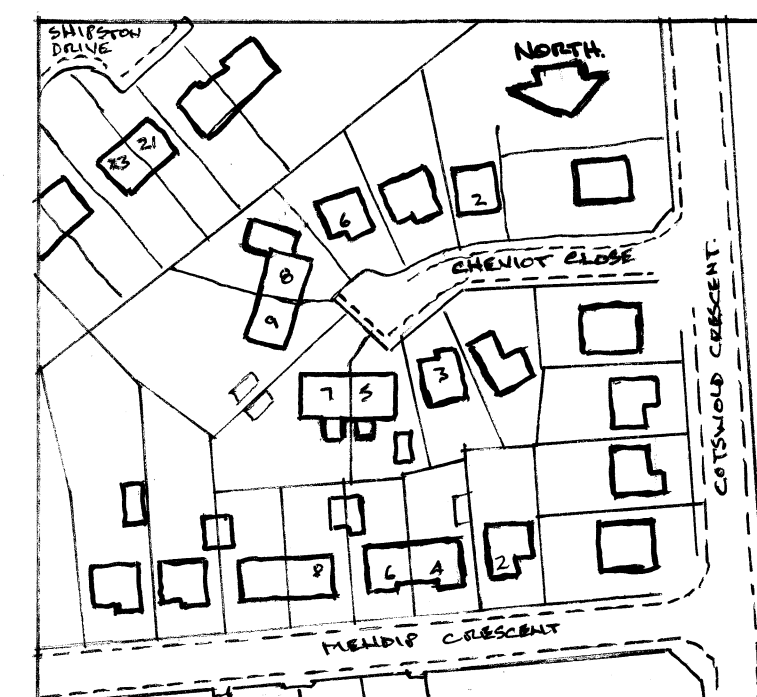

LOCATION PLAN. 1:1250

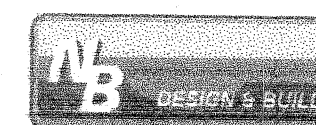

Architectural & Building Services

NEIL BUTTERWORTH

Tel:
Mobile: 07785 275483

89 Higher Ainsworth Road, Radcliffe,
Manchester, M26 4JJ.

Job Title PROPOSED SINGLE STOREY REAR
EXTENSION, & INT/EXTERNAL ALTERATIONS
AT 7 CHEVIOT CLOSE, WALSHAW, BURY.
FOR MR & MRS D. IVES.

Drawing Title PLANS & ELEVATIONS (EXISTING)

Scale

1:100

Date

APR. 23.

Drawn by

N.B.

Drawing No.

1